


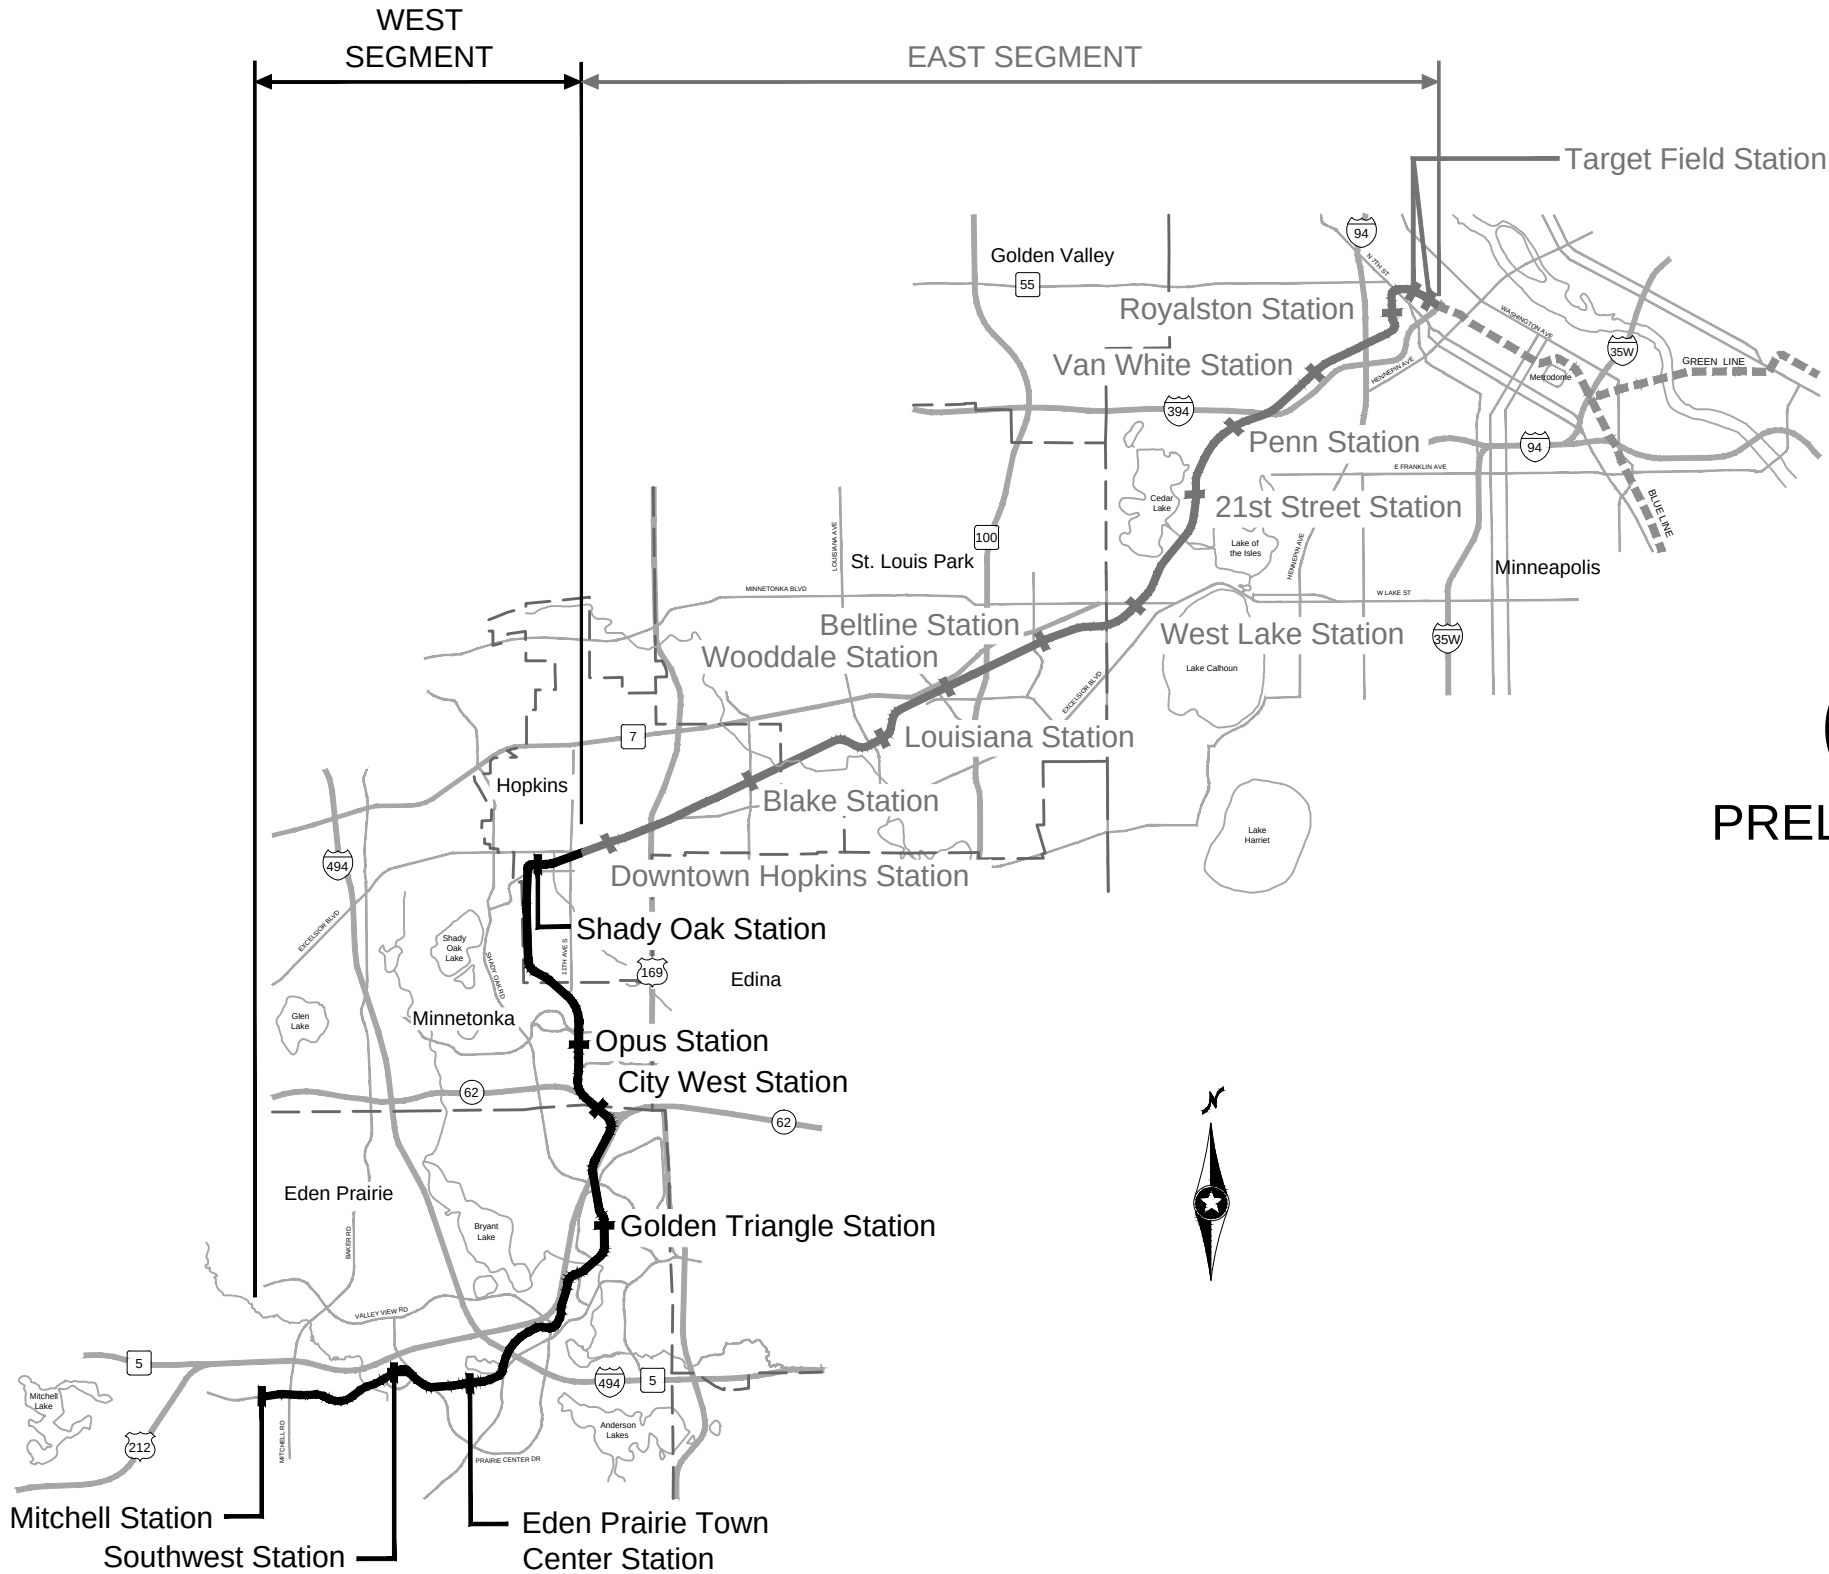

WEST- VOLUME 1 (CIVIL) - SEGMENT 1



PRELIMINARY ENGINEERING (SEPTEMBER 2014)



INDEX	
GENERAL	
1	COVER SHEET & INDEX OF DRAWINGS
2	SEGMENT KEY MAP
SURVEY	
3	NOTES AND LEGEND
4	CONTROL POINT PLAN
5	SHEET INDEX
6-16	EXISTING CONDITION PLANS
TRACK (LRT)	
17	LEGEND AND ABBREVIATIONS
18	SHEET INDEX
19-28	TYPICAL SECTIONS
29-32	TRACK CHARTS
33-41	PLAN AND PROFILE
42-53	DETAILS
CIVIL	
54	SHEET INDEX
55-63	TYPICAL SECTIONS
64-79	ROADWAY PLAN AND PROFILE
80	PARK AND RIDE SITE PLAN
81	TYPICAL PLATFORM LAYOUT
82	CODE PLAN
83-87	PARKING STRUCTURE PLANS
88-89	PARKING STRUCTURE PLANS MECHANICAL / PLUMBING
90-93	LIGHTING PLANS
UTILITIES	
94	NOTES AND LEGEND
95	CONTACTS
96	SHEET INDEX
97-107	UTILITY PLAN
TRAFFIC	
108	NOTES AND LEGEND
109	SHEET INDEX
110-124	TRAFFIC SIGNAL PLANS
125-126	OVERHEAD SIGN PLANS

PRELIMINARY - NOT FOR CONSTRUCTION

Aug. 27 2014 10:21 am V:\3200_PEC-W\CAD\SEGMENT-W\SHEET\GENERAL\W1-GEN-KEY.dwg By: MaurisokB

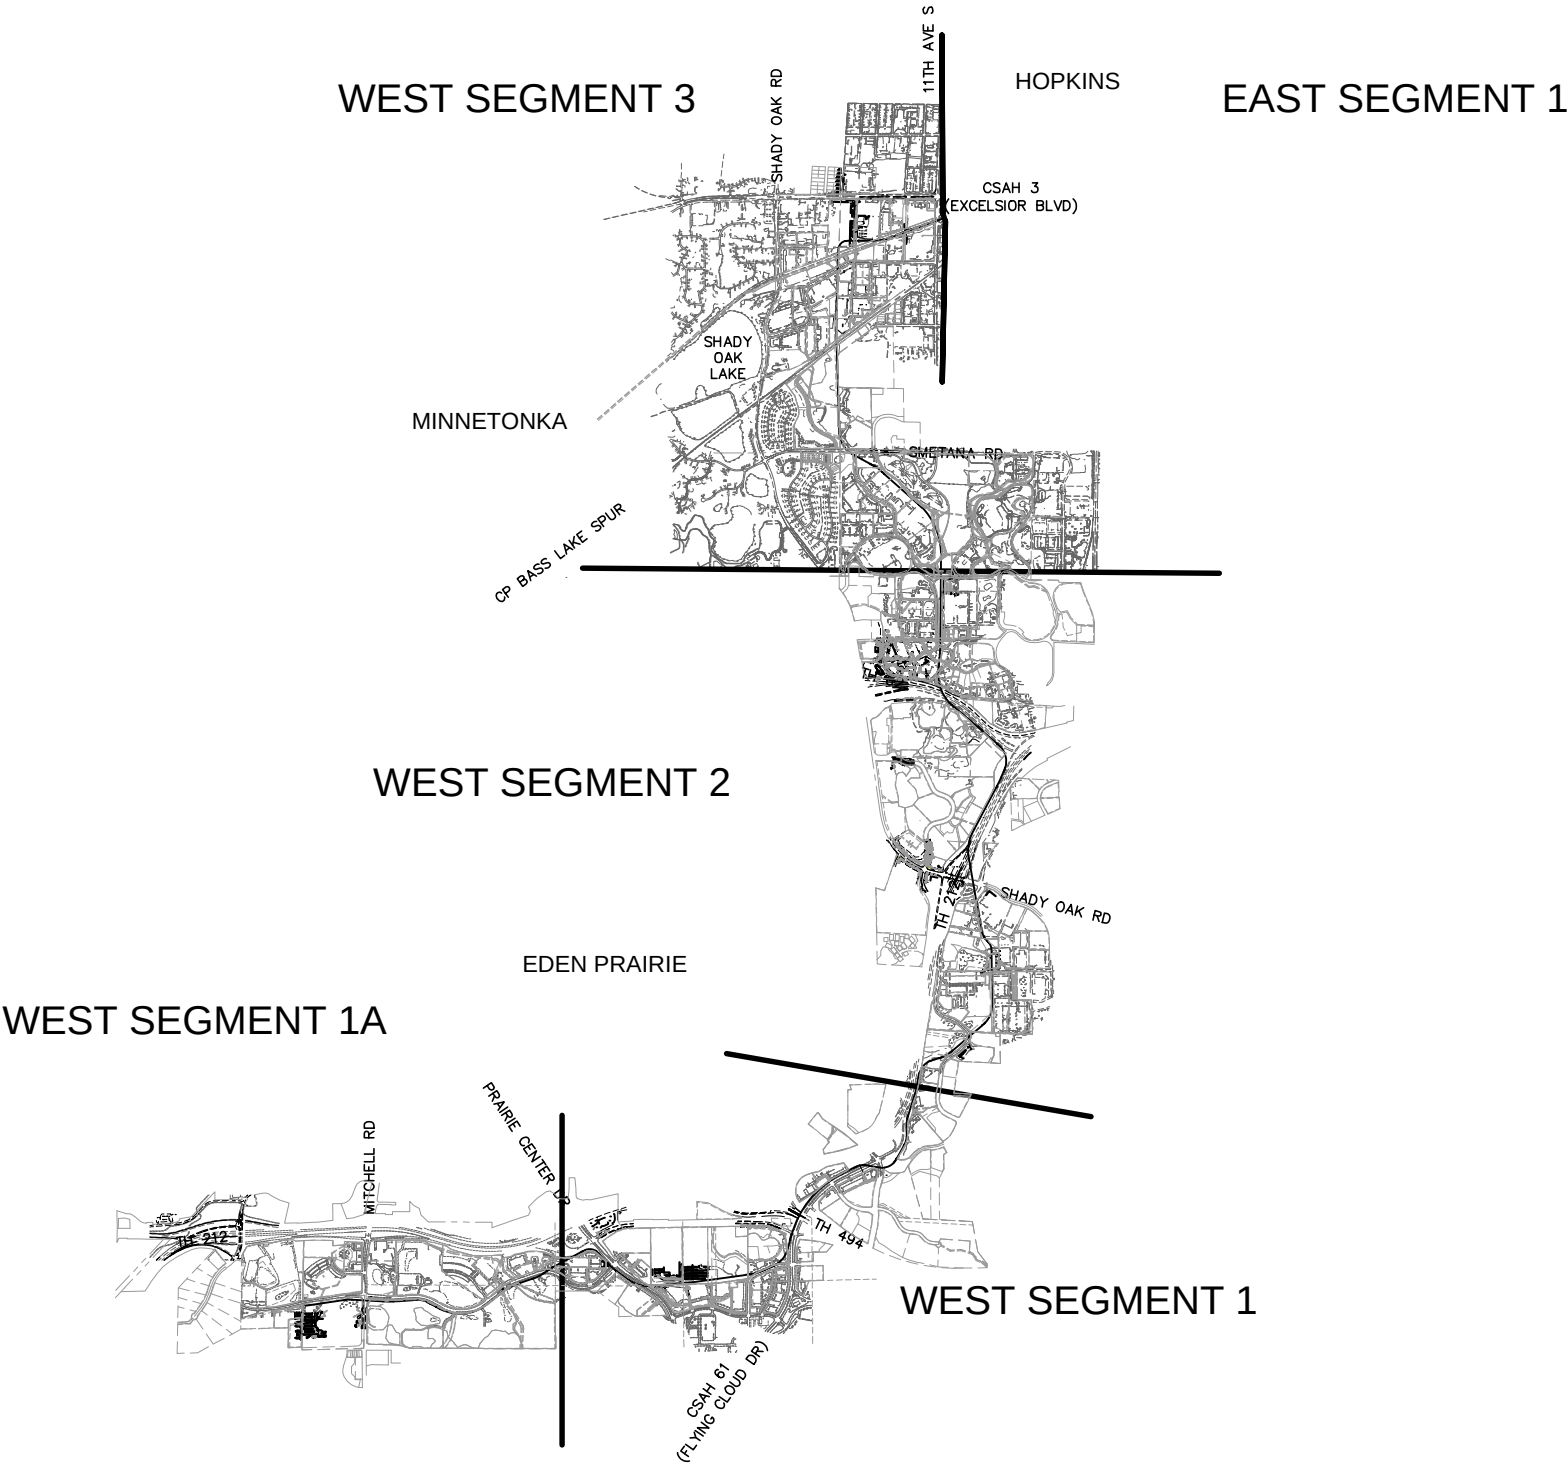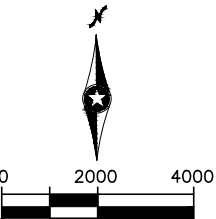

NO.	DATE	BY	CHECK	DESIGN	REVISION / SUBMITTAL





PRELIMINARY ENGINEERING



WEST- VOLUME 1 (CIVIL) - SEGMENT 1
GENERAL
SEGMENT KEY MAP

DISCIPLINE: GENERAL

SHEET NAME: W1-GEN-KEY-001

Aug. 27 2014 09:35 am V:\3200_pec--w\CAD\SEGMENT--W1\LAYOUTS\W1-SUR-NTS.dwg By: areinisch

SURVEY NOTES

1. THE HORIZONTAL DATUM OF THIS MAP IS BASED ON THE HENNEPIN COUNTY COORDINATE SYSTEM WHICH IS RELATED TO THE MINNESOTA STATE PLANE COORDINATE SYSTEM NAD 83 (2007) ADJUSTMENT SOUTH ZONE.
2. PROJECT VERTICAL DATUM: NORTH AMERICAN VERTICAL DATUM OF 1988 (NAVD 88)
3. ALL COORDINATES AND ELEVATIONS SHOWN ARE IN U.S. SURVEY FEET.
4. THE PLANIMETRIC FEATURES SHOWN ON THIS MAP ARE AS PREPARED BY AERO-METRIC, INC. FROM AERIAL DATA AND IMAGERY COLLECTED IN APRIL 2012, AS SUPPLEMENTED BY FIELD SURVEYS COMPLETED BY RANI ENGINEERING, INC.
5. HORIZONTAL POSITIONAL ACCURACY: USING THE NATIONAL STANDARD FOR SPATIAL DATA ACCURACY, THE DATA SET TESTED 0.040 FEET HORIZONTAL ACCURACY AT A 95% CONFIDENCE LEVEL.
6. VERTICAL POSITIONAL ACCURACY: USING THE NATIONAL STANDARD FOR SPATIAL DATA ACCURACY, THE DATA SET TESTED 0.010 FEET VERTICAL ACCURACY AT 95% CONFIDENCE LEVEL.

TOPOGRAPHIC SYMBOLS

- CATCH BASIN
- STORM MANHOLE
- SANITARY MANHOLE
- SANITARY CLEANOUT
- WATER MANHOLE
- WATER GATE VALVE MANHOLE
- WATER VALVE
- WATER METER
- CORP STOP
- HYDRANT
- ELECTRIC METER
- ELECTRIC TRANSFORMER
- ELECTRIC PANEL
- ELECTRIC MANHOLE
- ELECTRIC BOX
- GAS VALVE
- GAS METER
- TRAFFIC SIGNAL
- LIGHT POLE
- HAND HOLE (STRUCTURE)
- CABLE TELEVISION
- COMMUNICATION STRUCTURE
- TELEPHONE STRUCTURE
- TELEPHONE MANHOLE
- FIBER OPTIC MANHOLE
- UTILITY POLE
- UTILITY POLE W/LIGHT
- TREE (DECIDUOUS)
- TREE (CONIFEROUS)
- LIGHT POLE
- CAMERA
- MONITOR WELL
- BOLLARD
- SIGN
- FLAG POLE
- UNIDENTIFIED STRUCTURE
- EXISTING DIRECTIONAL LANE USE
- EXISTING SIGNALIZED INTERSECTION
- SURVEY CONTROL STATION
- WETLAND
- WATER PIV VALVE
- STORM SEWER FLARED END

LINETYPES

- P-OH

OVERHEAD ELECTRIC
- P-OH-TRAN

OVERHEAD ELECTRIC TRANSMISSION
- P-UG

UNDERGROUND ELECTRIC
- T-UG

UNDERGROUND TELEPHONE
- COM-OH

OVERHEAD COMMUNICATION
- COM-UG

UNDERGROUND COMMUNICATION
- CABLE-OH

OVERHEAD CABLE TELEVISION
- CATV

UNDERGROUND CABLE TELEVISION
- FIB-OPT

UNDERGROUND FIBER OPTIC
- FUEL-UG

UNDERGROUND FUEL
- GAS

UNDERGROUND GAS
- ABANDONED UTILITY
- I

WATER
- SANITARY SEWER
- SANITARY FORCE MAIN
- STORM SEWER
- CURB AND GUTTER
- x

FENCE
- GUARDRAIL
- WALK
- BUILDING
- RIGHT-OF-WAY
- PROPERTY LINE
- CENTERLINE OF RAIL
- CENTERLINE OF TRAIL
- VEGETATION
- WATER BODY
- TRAF

TRAFFIC CONTROL

TRAIL INDEX

ABBREVIATED NAME	FULL NAME/LOCATION
MN RIVER BLUFFS TRAIL	MINNESOTA RIVER BLUFFS LRT REGIONAL TRAIL/WEST OF EXCELSIOR
CEDAR LAKE TRAIL	CEDAR LAKE LRT REGIONAL TRAIL/EAST OF EXCELSIOR
TRAIL A	NOT USED
TRAIL B	NOT USED
TRAIL C	10' CONNECTOR TRAIL FROM CEDAR LAKE TRAIL TO TYLER AVE.
TRAIL D	10' CONNECTOR TRAIL/BELTLINE STATION
KENILWORTH TRAIL	KENILWORTH TRAIL (MAIN)/W LAKE ST TO PENN STATION
TRAIL E	KENILWORTH TRAIL (SECONDARY)/W LAKE ST TO CEDAR LAKE PKWY
TRAIL F	KENILWORTH TRAIL (SECONDARY)/WEST OF PENN STATION
TRAIL F	NORTH CEDAR LAKE TRAIL (SECONDARY)/EAST OF PENN STATION
TRAIL G	KENILWORTH TRAIL (SECONDARY)/WEST OF PENN STATION
TRAIL G	NORTH CEDAR LAKE TRAIL (SECONDARY)/EAST OF PENN STATION
TRAIL H	10' CONNECTOR TRAIL/EAST OF PENN STATION TO KENWOOD PKWY
TRAIL I	NORTH CEDAR LAKE TRAIL (MAIN) ON BRIDGE OVER LIGHT RAIL
TRAIL J	NORTH CEDAR LAKE TRAIL (SECONDARY)/NORTHWEST OF PENN STATION
TRAIL K	NORTH CEDAR LAKE TRAIL (SECONDARY)/NORTHWEST OF PENN STATION
TRAIL L	20' CONNECTOR TRAIL/VAN WHITE STATION
TRAIL M	NORTH CEDAR LAKE TRAIL (SECONDARY)/EAST OF I-94
TRAIL N	8' CONNECTOR TRAIL FROM CEDAR LAKE TRAIL TO EDGEBROOK DRIVE
TRAIL O	8' CONNECTOR TRAIL FROM CEDAR LAKE TRAIL TO W. LAKE STREET
TRAIL P	8' CONNECTOR TRAIL FROM CEDAR LAKE TRAIL TO LOUISIANA AVE.
TRAIL Q	10' CONNECTOR TRAIL FROM CEDAR LAKE TRAIL TO T.H. 7 SERVICE ROAD

ABBREVIATIONS

AVE	AVENUE
BLVD	BOULEVARD
BNSF	BURLINGTON NORTHERN SANTA FE RAILWAY
C	CENTERLINE
CP	CANADIAN PACIFIC
CPRAIL	CANADIAN PACIFIC RAILWAY
CSAH	COUNTY STATE AID HIGHWAY
EB	EAST BOUND
EX	EXISTING
HCRRA	HENNEPIN COUNTY REGIONAL RAILROAD AUTHORITY
MPLS	CITY OF MINNEAPOLIS
MPRB	MINNEAPOLIS PARK AND RECREATION BOARD
N	NORTH
NB	NORTH BOUND
OH	OVERHEAD
PKWY	PARKWAY
ROW	RIGHT OF WAY
S	SOUTH
SB	SOUTH BOUND
SCS	SURVEY CONTROL STATION
ST	STREET
STA	STATION
UG	UNDERGROUND
WB	WEST BOUND
RD	ROAD
LN	LANE
DR	DRIVE
TH	TRUNK HIGHWAY
CIR	CIRCLE

NO.	DATE	BY	CHECK	DESIGN	REVISION / SUBMITTAL
.	.	.	.	.	.
.	.	.	.	.	.
.	.	.	.	.	.
.	.	.	.	.	.
.	.	.	.	.	.
.	.	.	.	.	.
.	.	.	.	.	.
.	.	.	.	.	.
.	.	.	.	.	.

PRELIMINARY ENGINEERING

Green Line LRT Extension

WEST - VOLUME 1 (CIVIL) - SEGMENT 1

EXISTING CONDITIONS


NOTES AND LEGEND

DISCIPLINE: SURVEY

SHEET NAME: W1-SUR-NTS-001

Aug. 27 2014 09:36 am V:\3200_pec-w\CAD\SEGMENT-W1\LAYOUTS\W1-SUR-CTRL.dwg By: areinisch

SWLRT - SURVEY CONTROL STATIONS				
Point	Northing	Easting	Elevation	Description
22	126058.248	490736.698	864.228	CAST IRON MONUMENT
26	125990.849	488058.675	860.675	CAST IRON MONUMENT
27	125916.032	485363.341	837.921	CAST IRON MONUMENT
60	128367.069	492018.757	883.739	TOP NUT HYDRANT
67	125282.302	482960.233	829.542	CAST IRON MONUMENT
68	125882.158	484657.851	860.149	CAST IRON MONUMENT
71	125279.433	484209.263	853.413	CAST IRON MONUMENT
72	123685.656	488640.658	885.085	CAST IRON MONUMENT
73	127407.125	490672.310	888.929	CAST IRON MONUMENT
81	124821.120	483630.680	828.281	TOP NUT HYDRANT

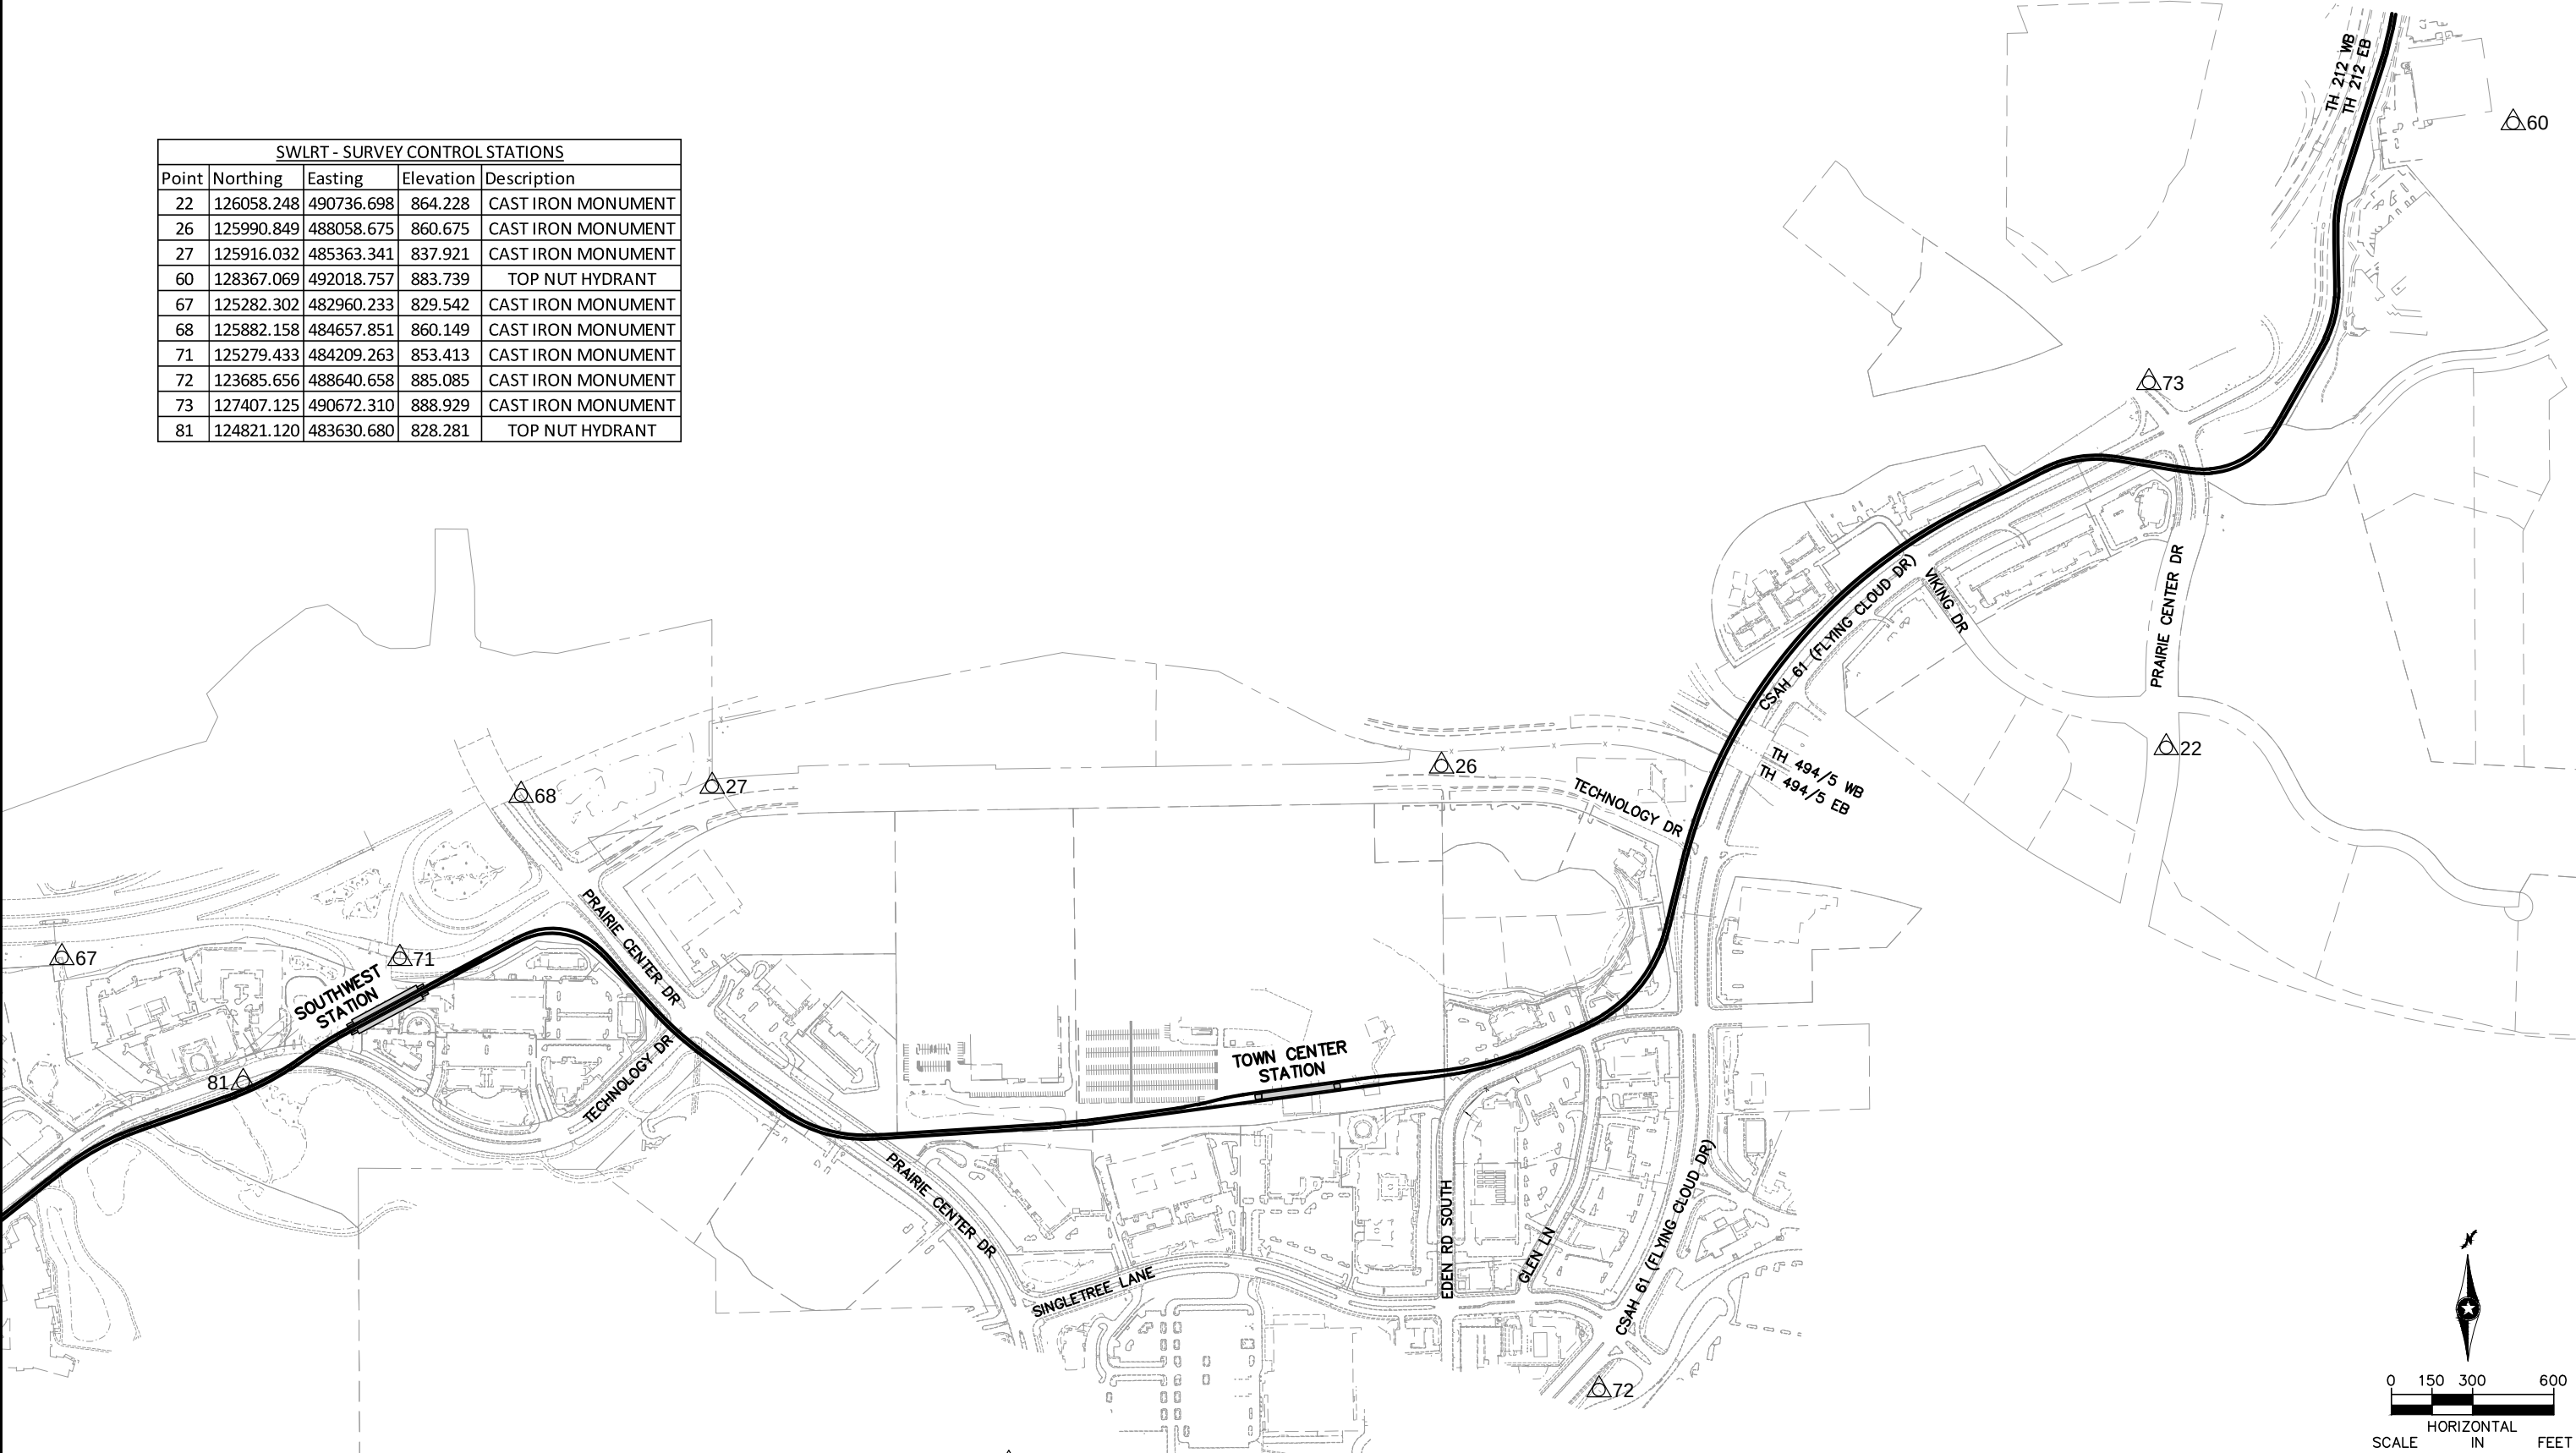

NO.	DATE	BY	CHECK	DESIGN	REVISION / SUBMITTAL

PRELIMINARY ENGINEERING



WEST - VOLUME 1 (CIVIL) - SEGMENT 1
EXISTING CONDITIONS
CONTROL POINTS PLAN

DISCIPLINE: SURVEY


SHEET NAME: W1-SUR-CTRL-001

SHEET 4 OF 126

Aug. 27 2014 09:36 am V:\3200_pec-w\CAD\SEGMENT-W1\LAYOITS\W1-SUR-1DX.dwg By: areinisch

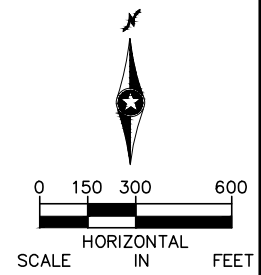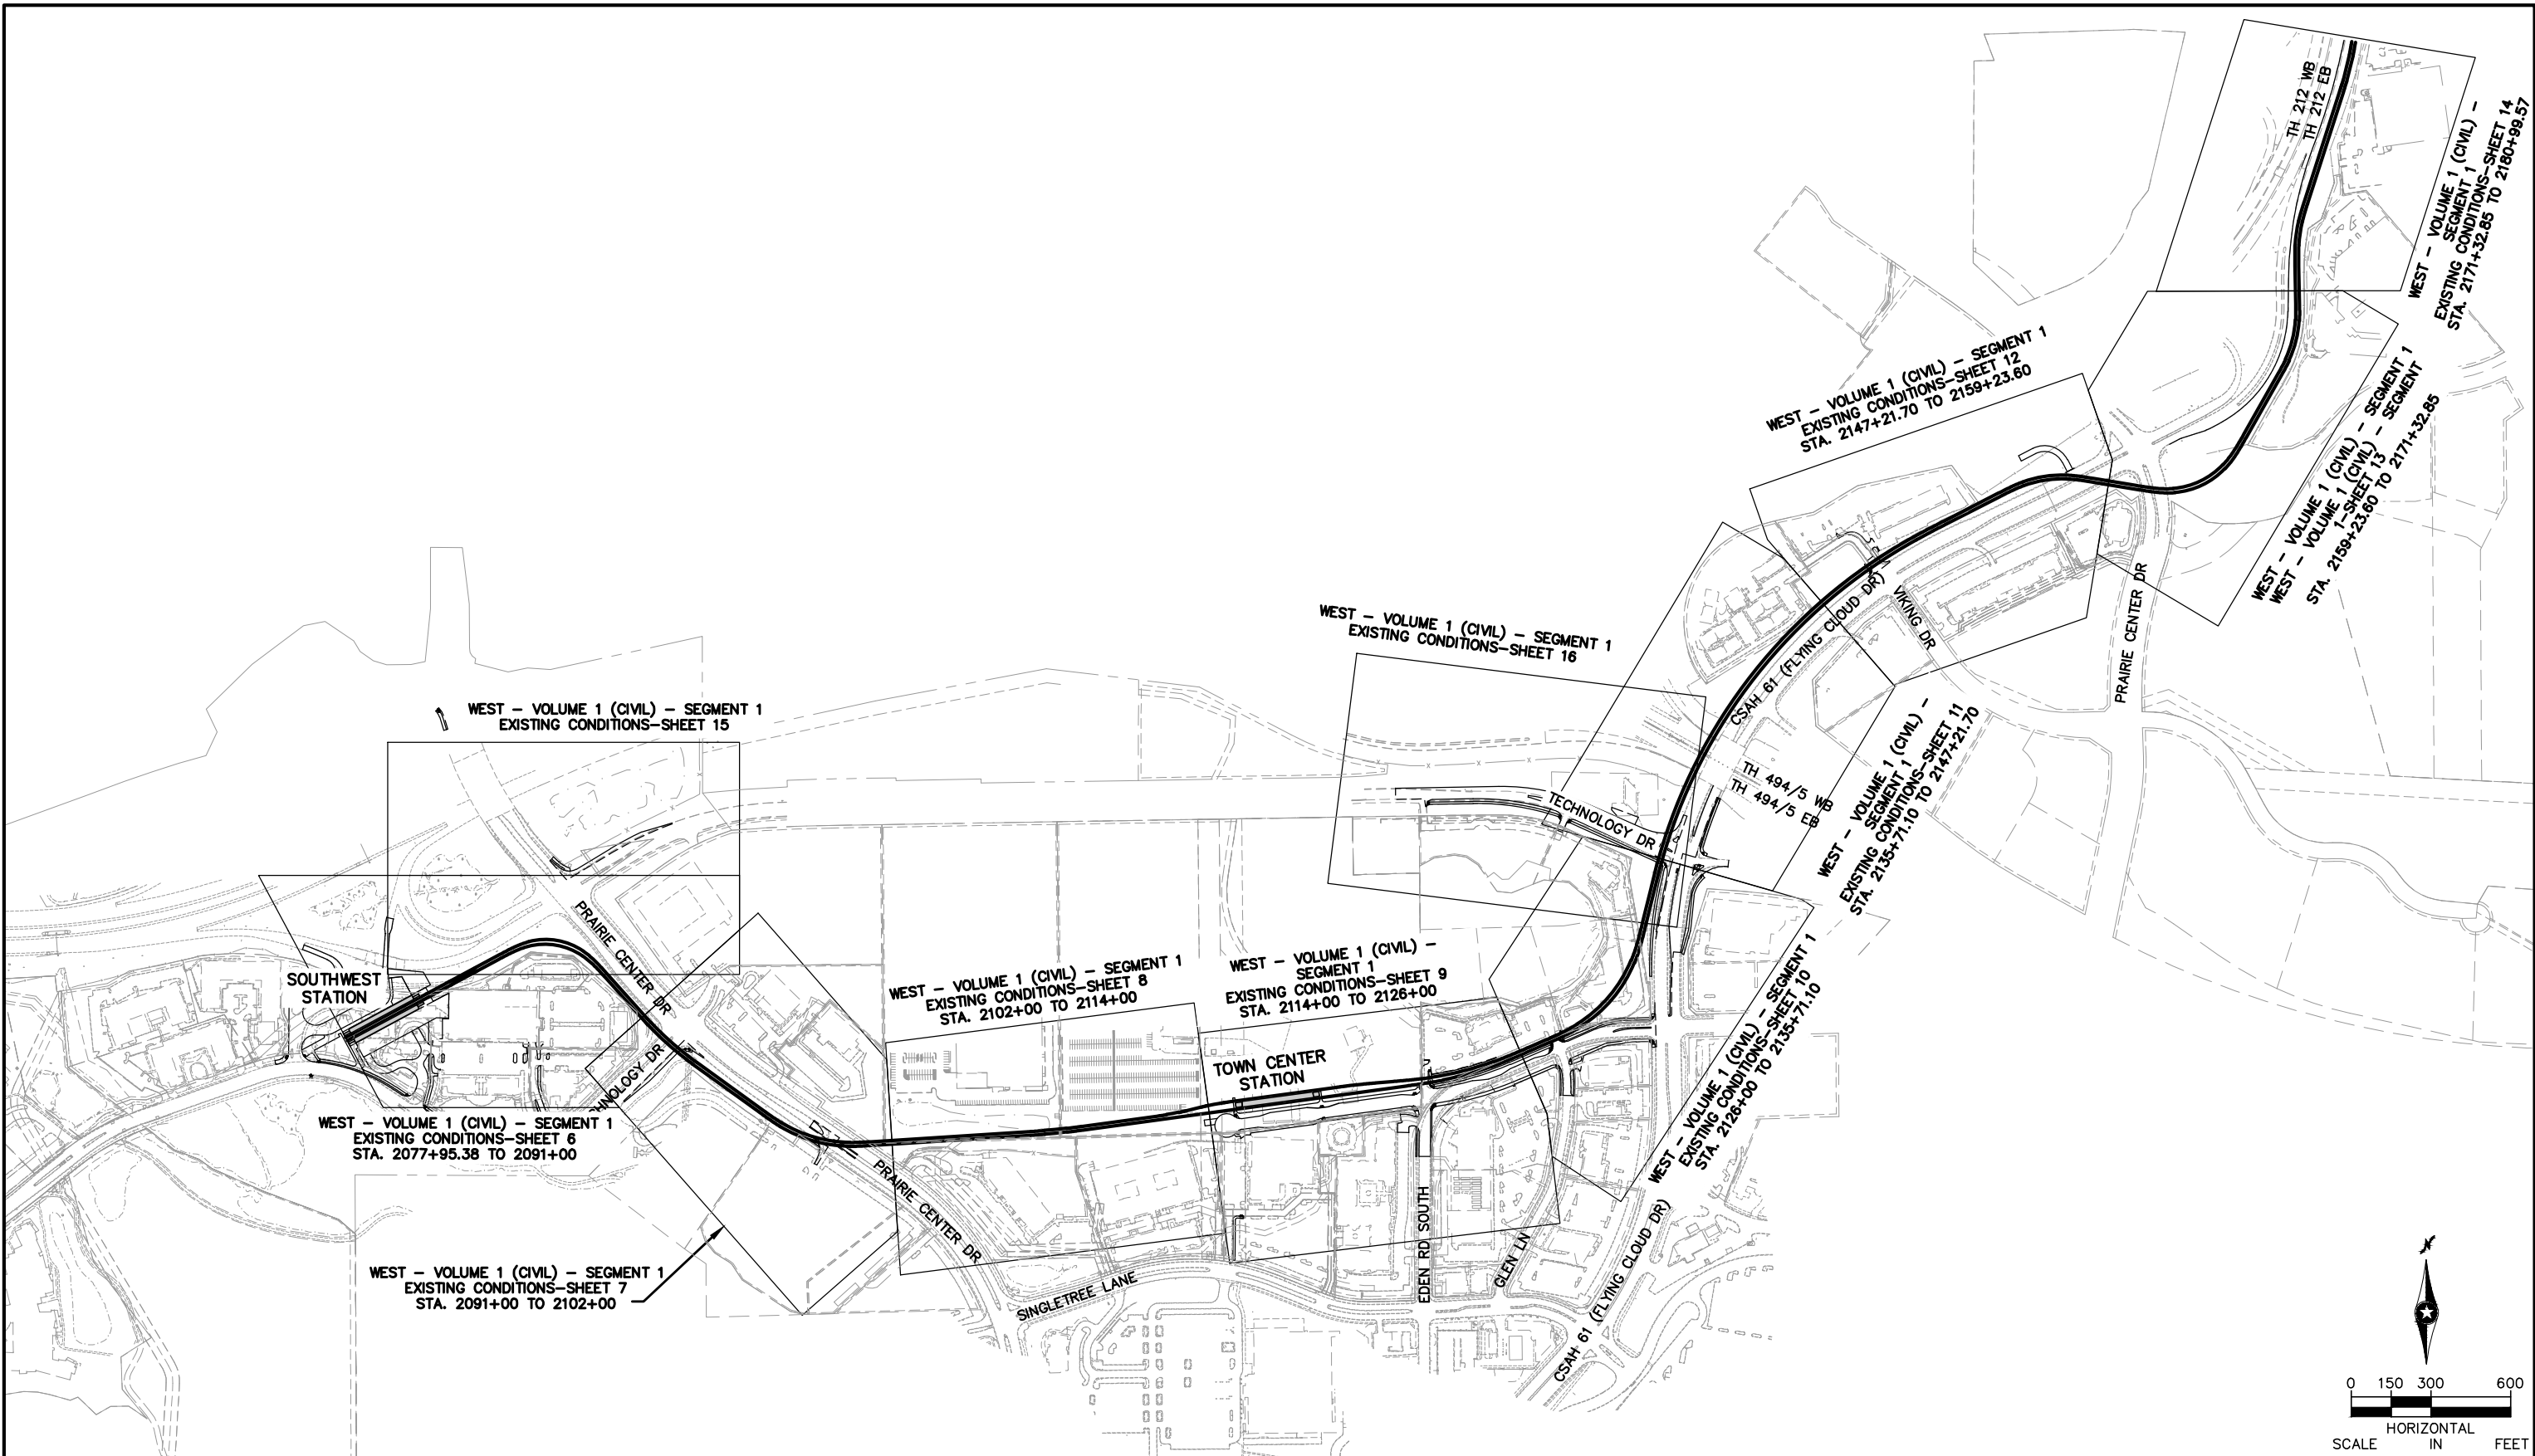

NO.	DATE	BY	CHECK	DESIGN	REVISION / SUBMITTAL

 



PRELIMINARY ENGINEERING



Green Line LRT Extension



WEST - VOLUME 1 (CIVIL) - SEGMENT 1
EXISTING CONDITIONS
SHEET INDEX

DISCIPLINE: SURVEY


SHEET NAME: W1-SUR-IDX-001

SHEET 5 OF 126

Jun, 27 2014 09:24 am V:\3200_pec-w\CAD\SEGMENT-W1\LAYOUTS\W1-SUR-PLN.dwg By: jschneider

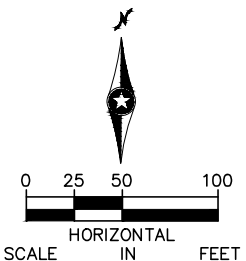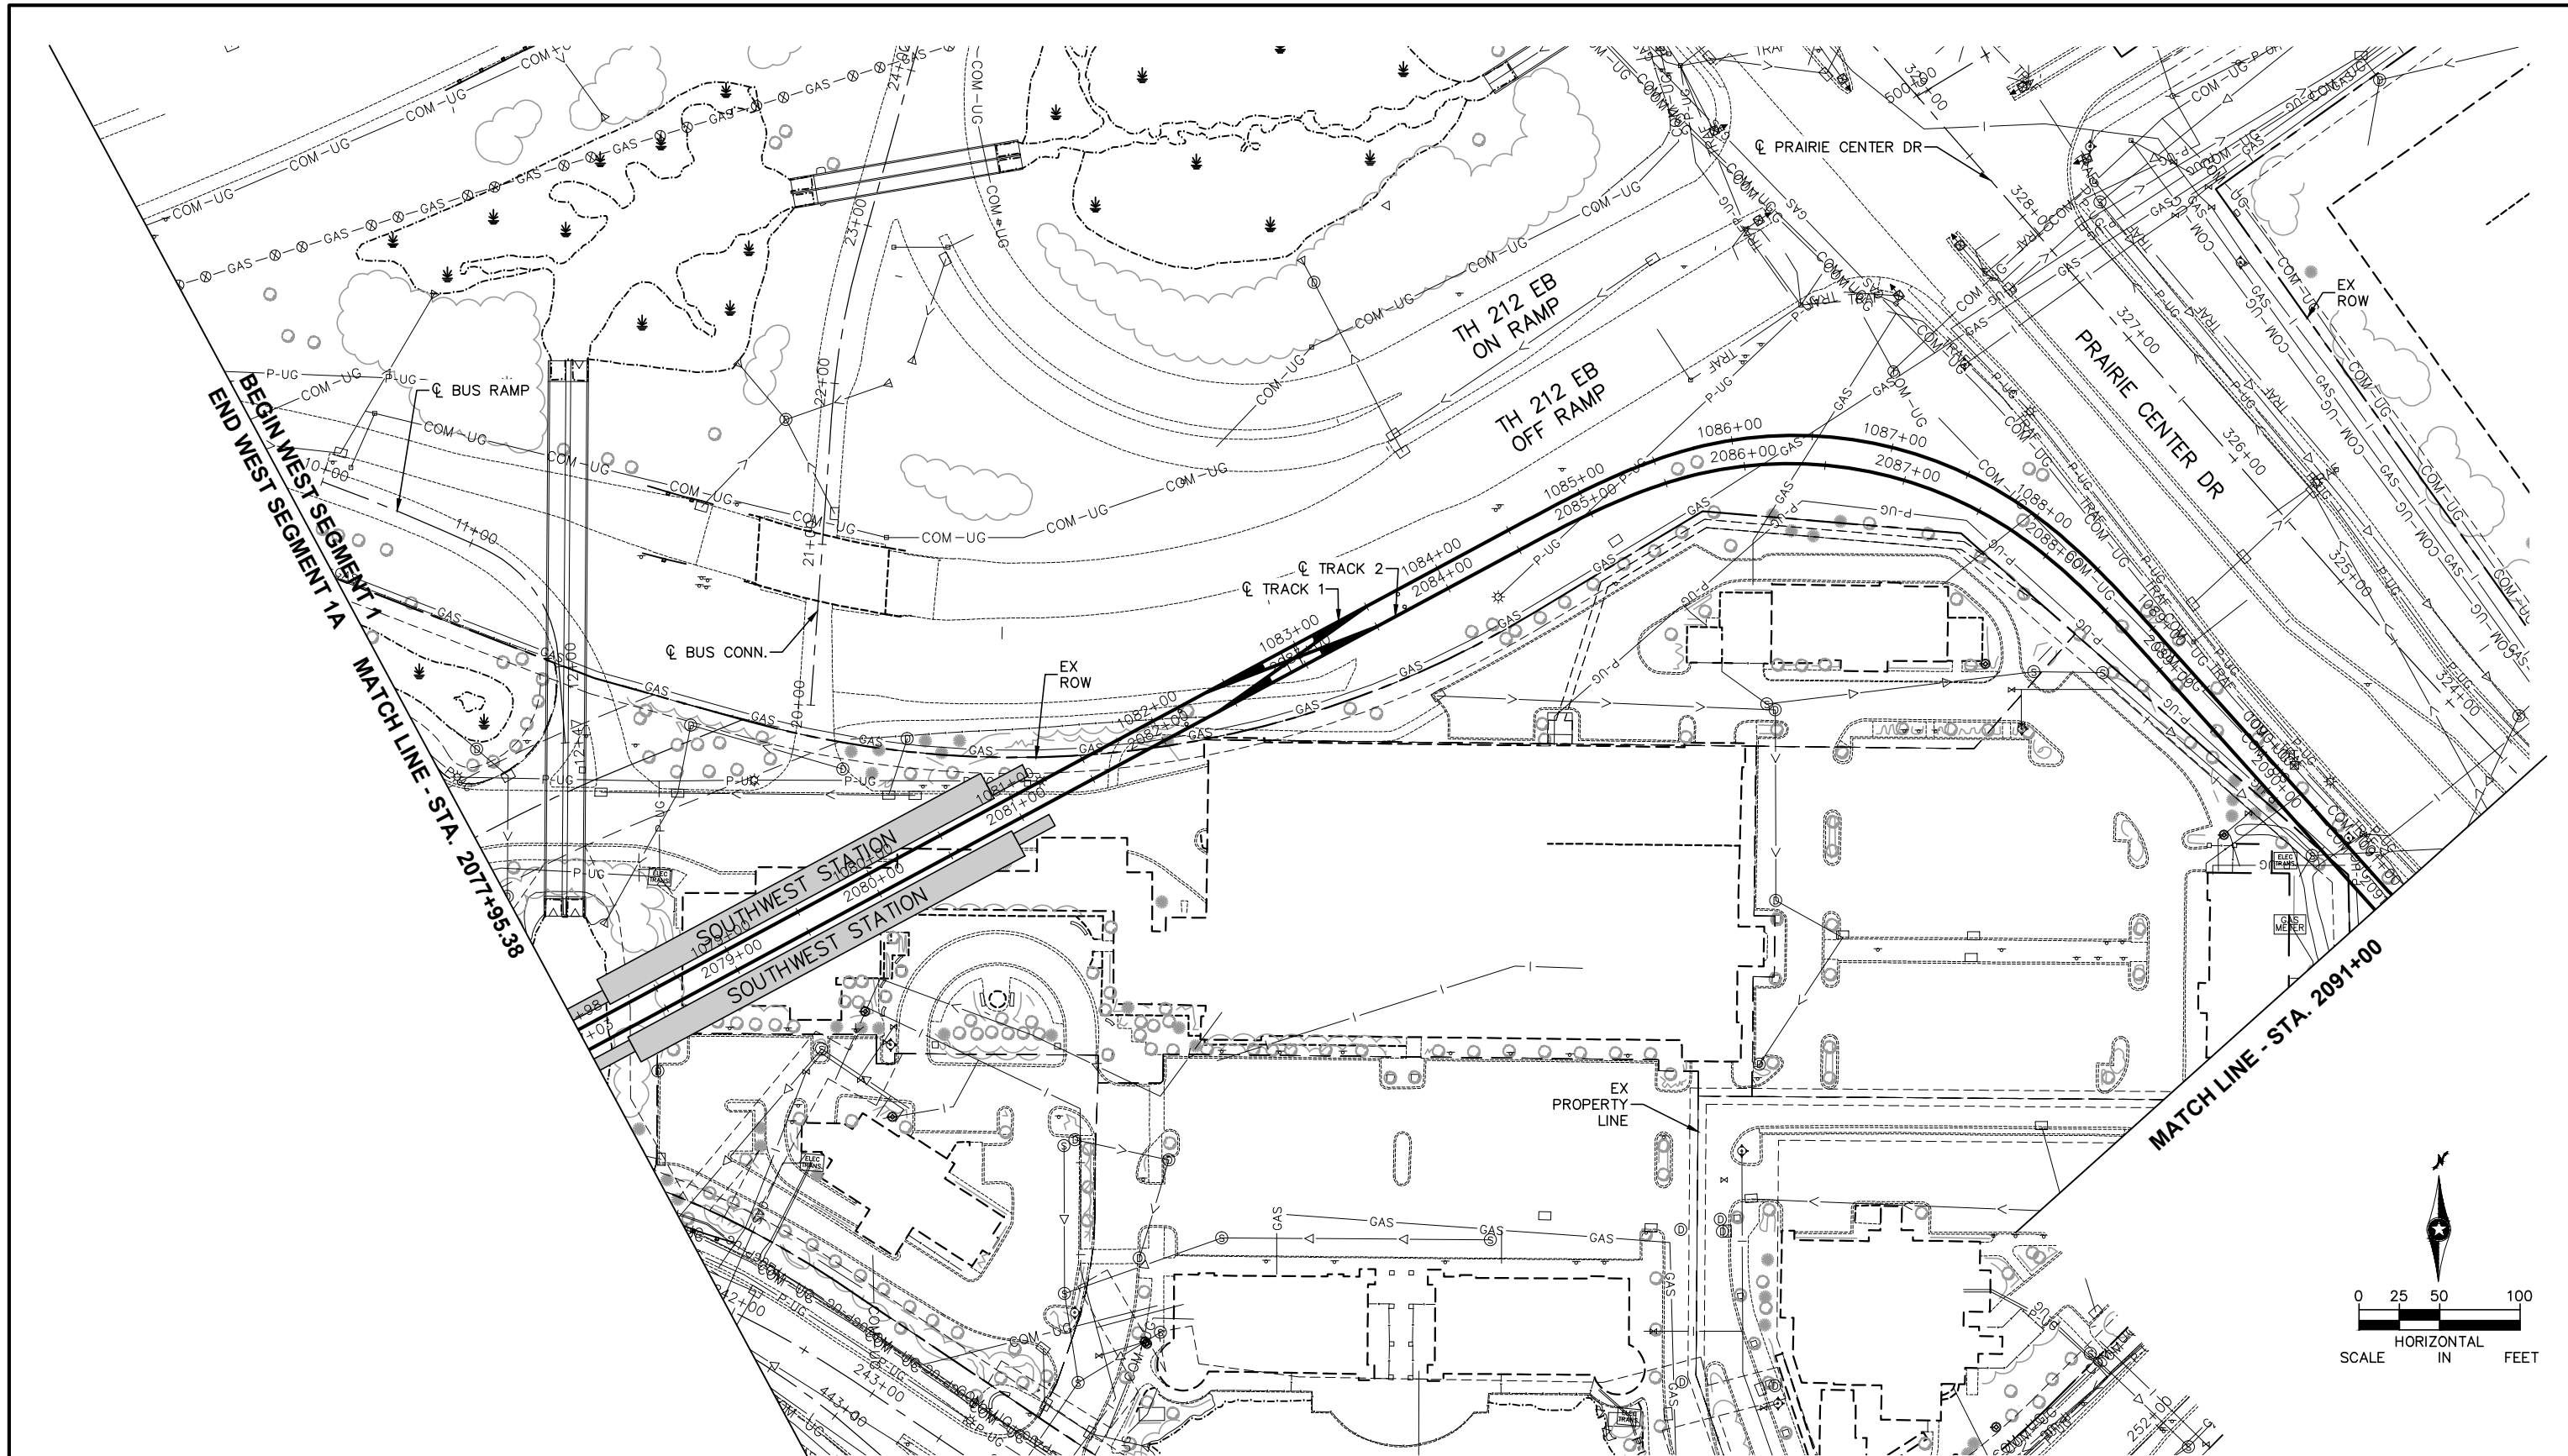

NO.	DATE	BY	CHECK	DESIGN	REVISION / SUBMITTAL

 



PRELIMINARY ENGINEERING





WEST - VOLUME 1 (CIVIL) - SEGMENT 1
EXISTING CONDITIONS
PLAN
STA. 2077+95.38 TO STA. 2091+00

DISCIPLINE: SURVEY
SHEET NAME: W1-SUR-PLN-001

SHEET 6 OF 126

Jun, 27 2014 09:25 am V:\3200_pec-w\CAD\SEGMENT-W1\LAYOUTS\W1-SUR-PLN.dwg By: jschneider

MATCH LINE - STA. 2091+00

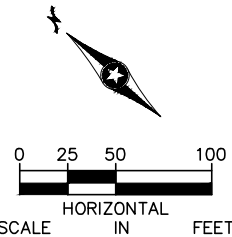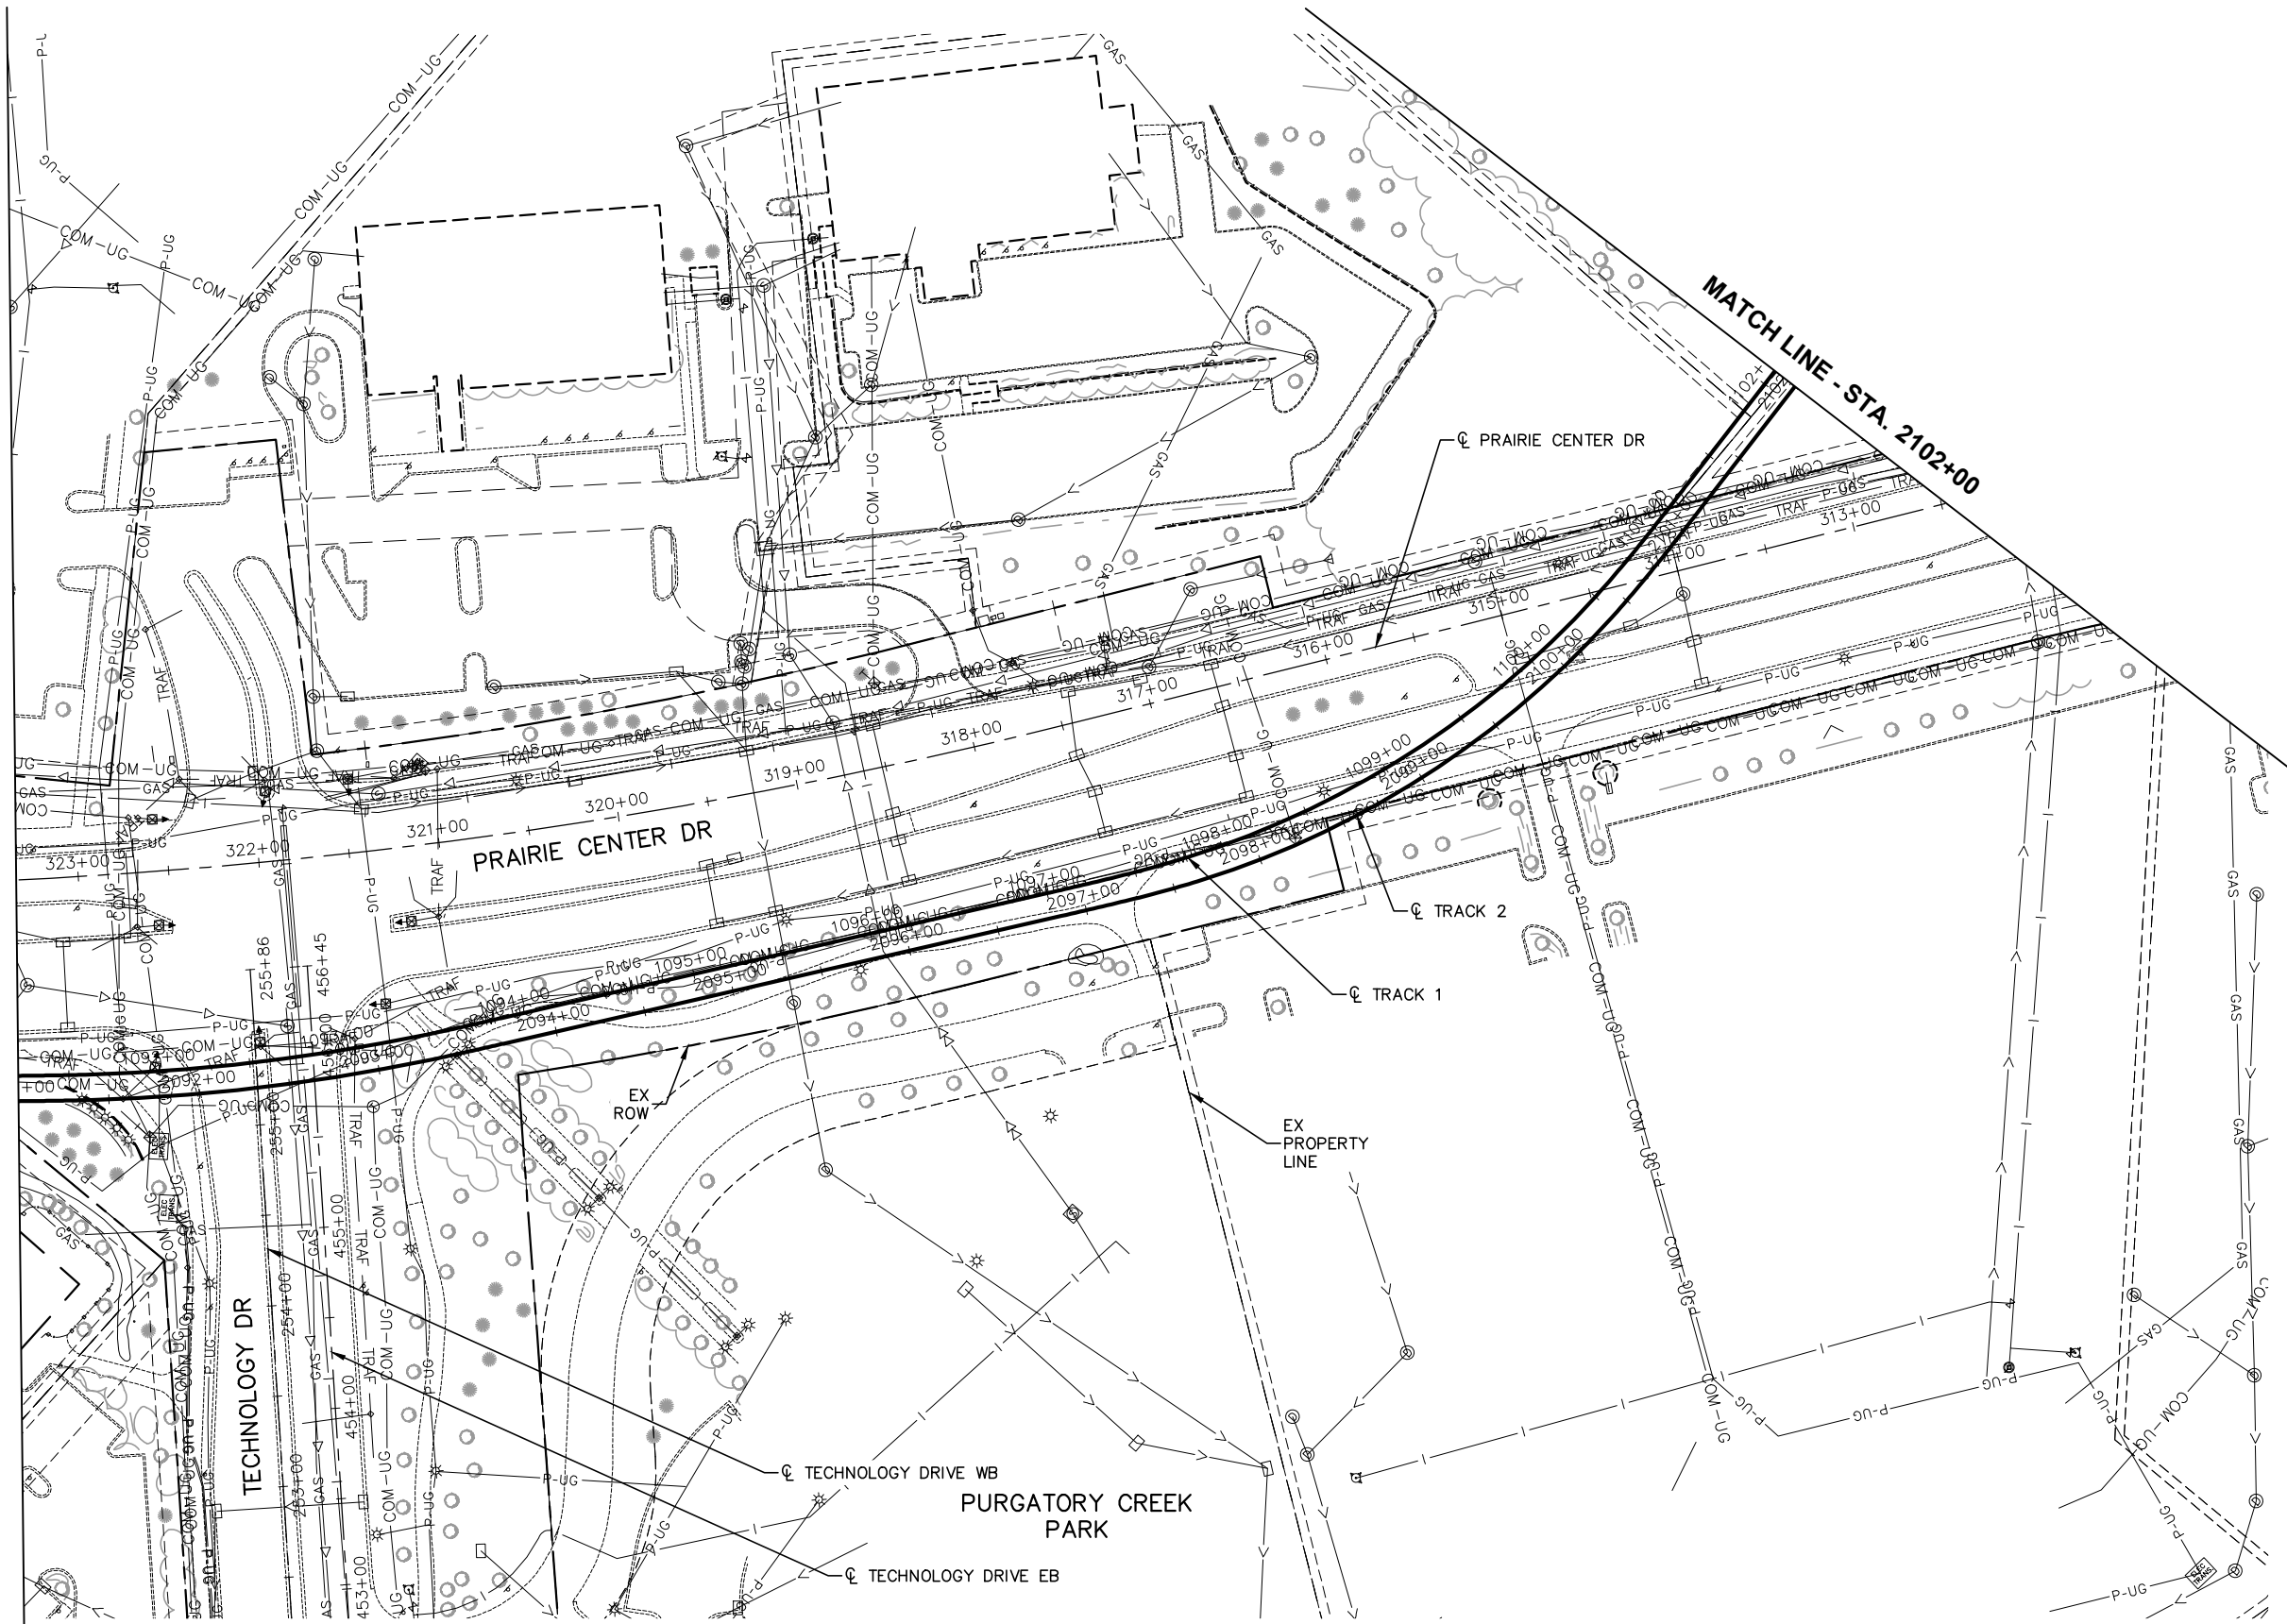

NO.	DATE	BY	CHECK	DESIGN	REVISION / SUBMITTAL

AECOM

RANI
engineering

PRELIMINARY ENGINEERING

**METROPOLITAN**
Green Line LRT

**SOUTHWEST**
Green Line LRT

WEST - VOLUME 1 (CIVIL) - SEGMENT 1
EXISTING CONDITIONS
PLAN
STA. 2091+00 TO STA. 2102+00


DISCIPLINE:
SURVEY

SHEET NAME:
W1-SUR-PLN-002


SHEET
7
OF
126

Jun, 27 2014 09:25 am V:\3200_pec-w\CAD\SEGMENT-W1\LAYOUTS\W1-SUR-PLN.dwg By: jschneider

MATCH LINE - STA. 2102+00

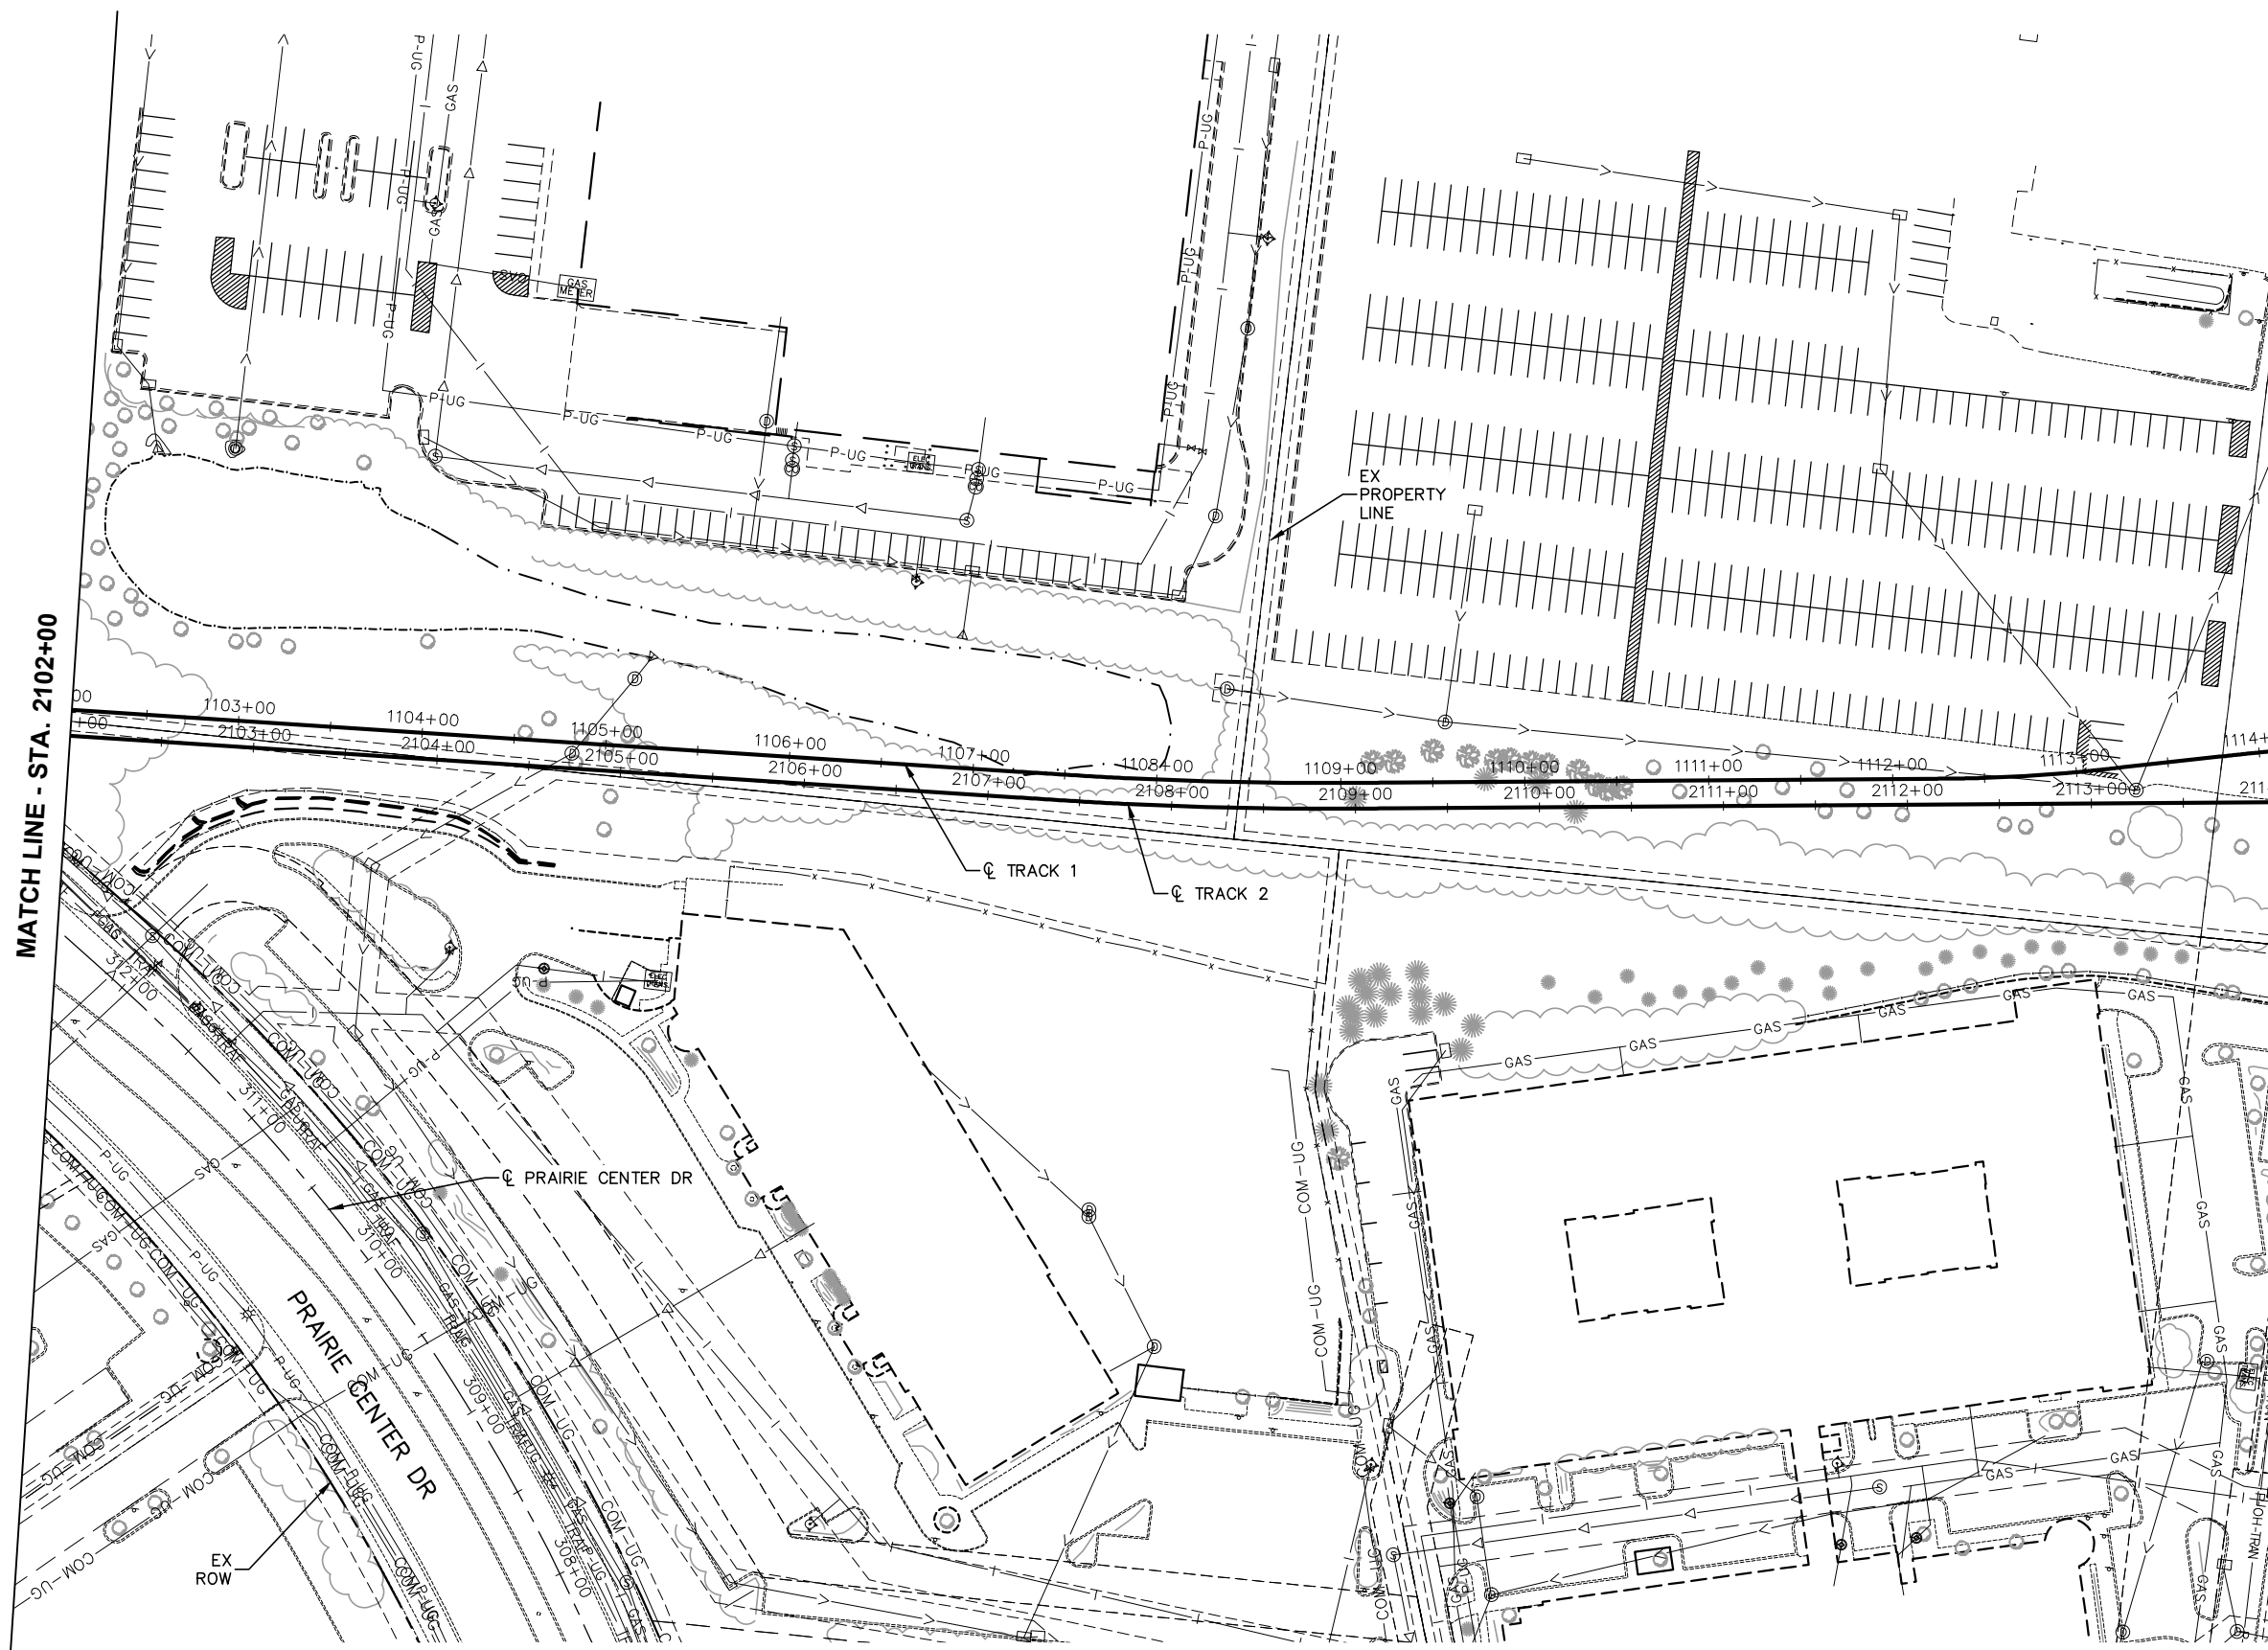

MATCH LINE - STA. 2114+00

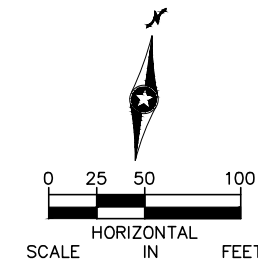

NO.	DATE	BY	CHECK	DESIGN	REVISION / SUBMITTAL

AECOM

RANI
engineering

PRELIMINARY ENGINEERING

**METROPOLITAN**
Green Line LRT


**SOUTHWEST**
Green Line LRT

WEST - VOLUME 1 (CIVIL) - SEGMENT 1
EXISTING CONDITIONS
PLAN
STA. 2102+00 TO STA. 2114+00

DISCIPLINE: **SURVEY**

SHEET NAME: **W1-SUR-PLN-003**

SHEET
8
OF
126

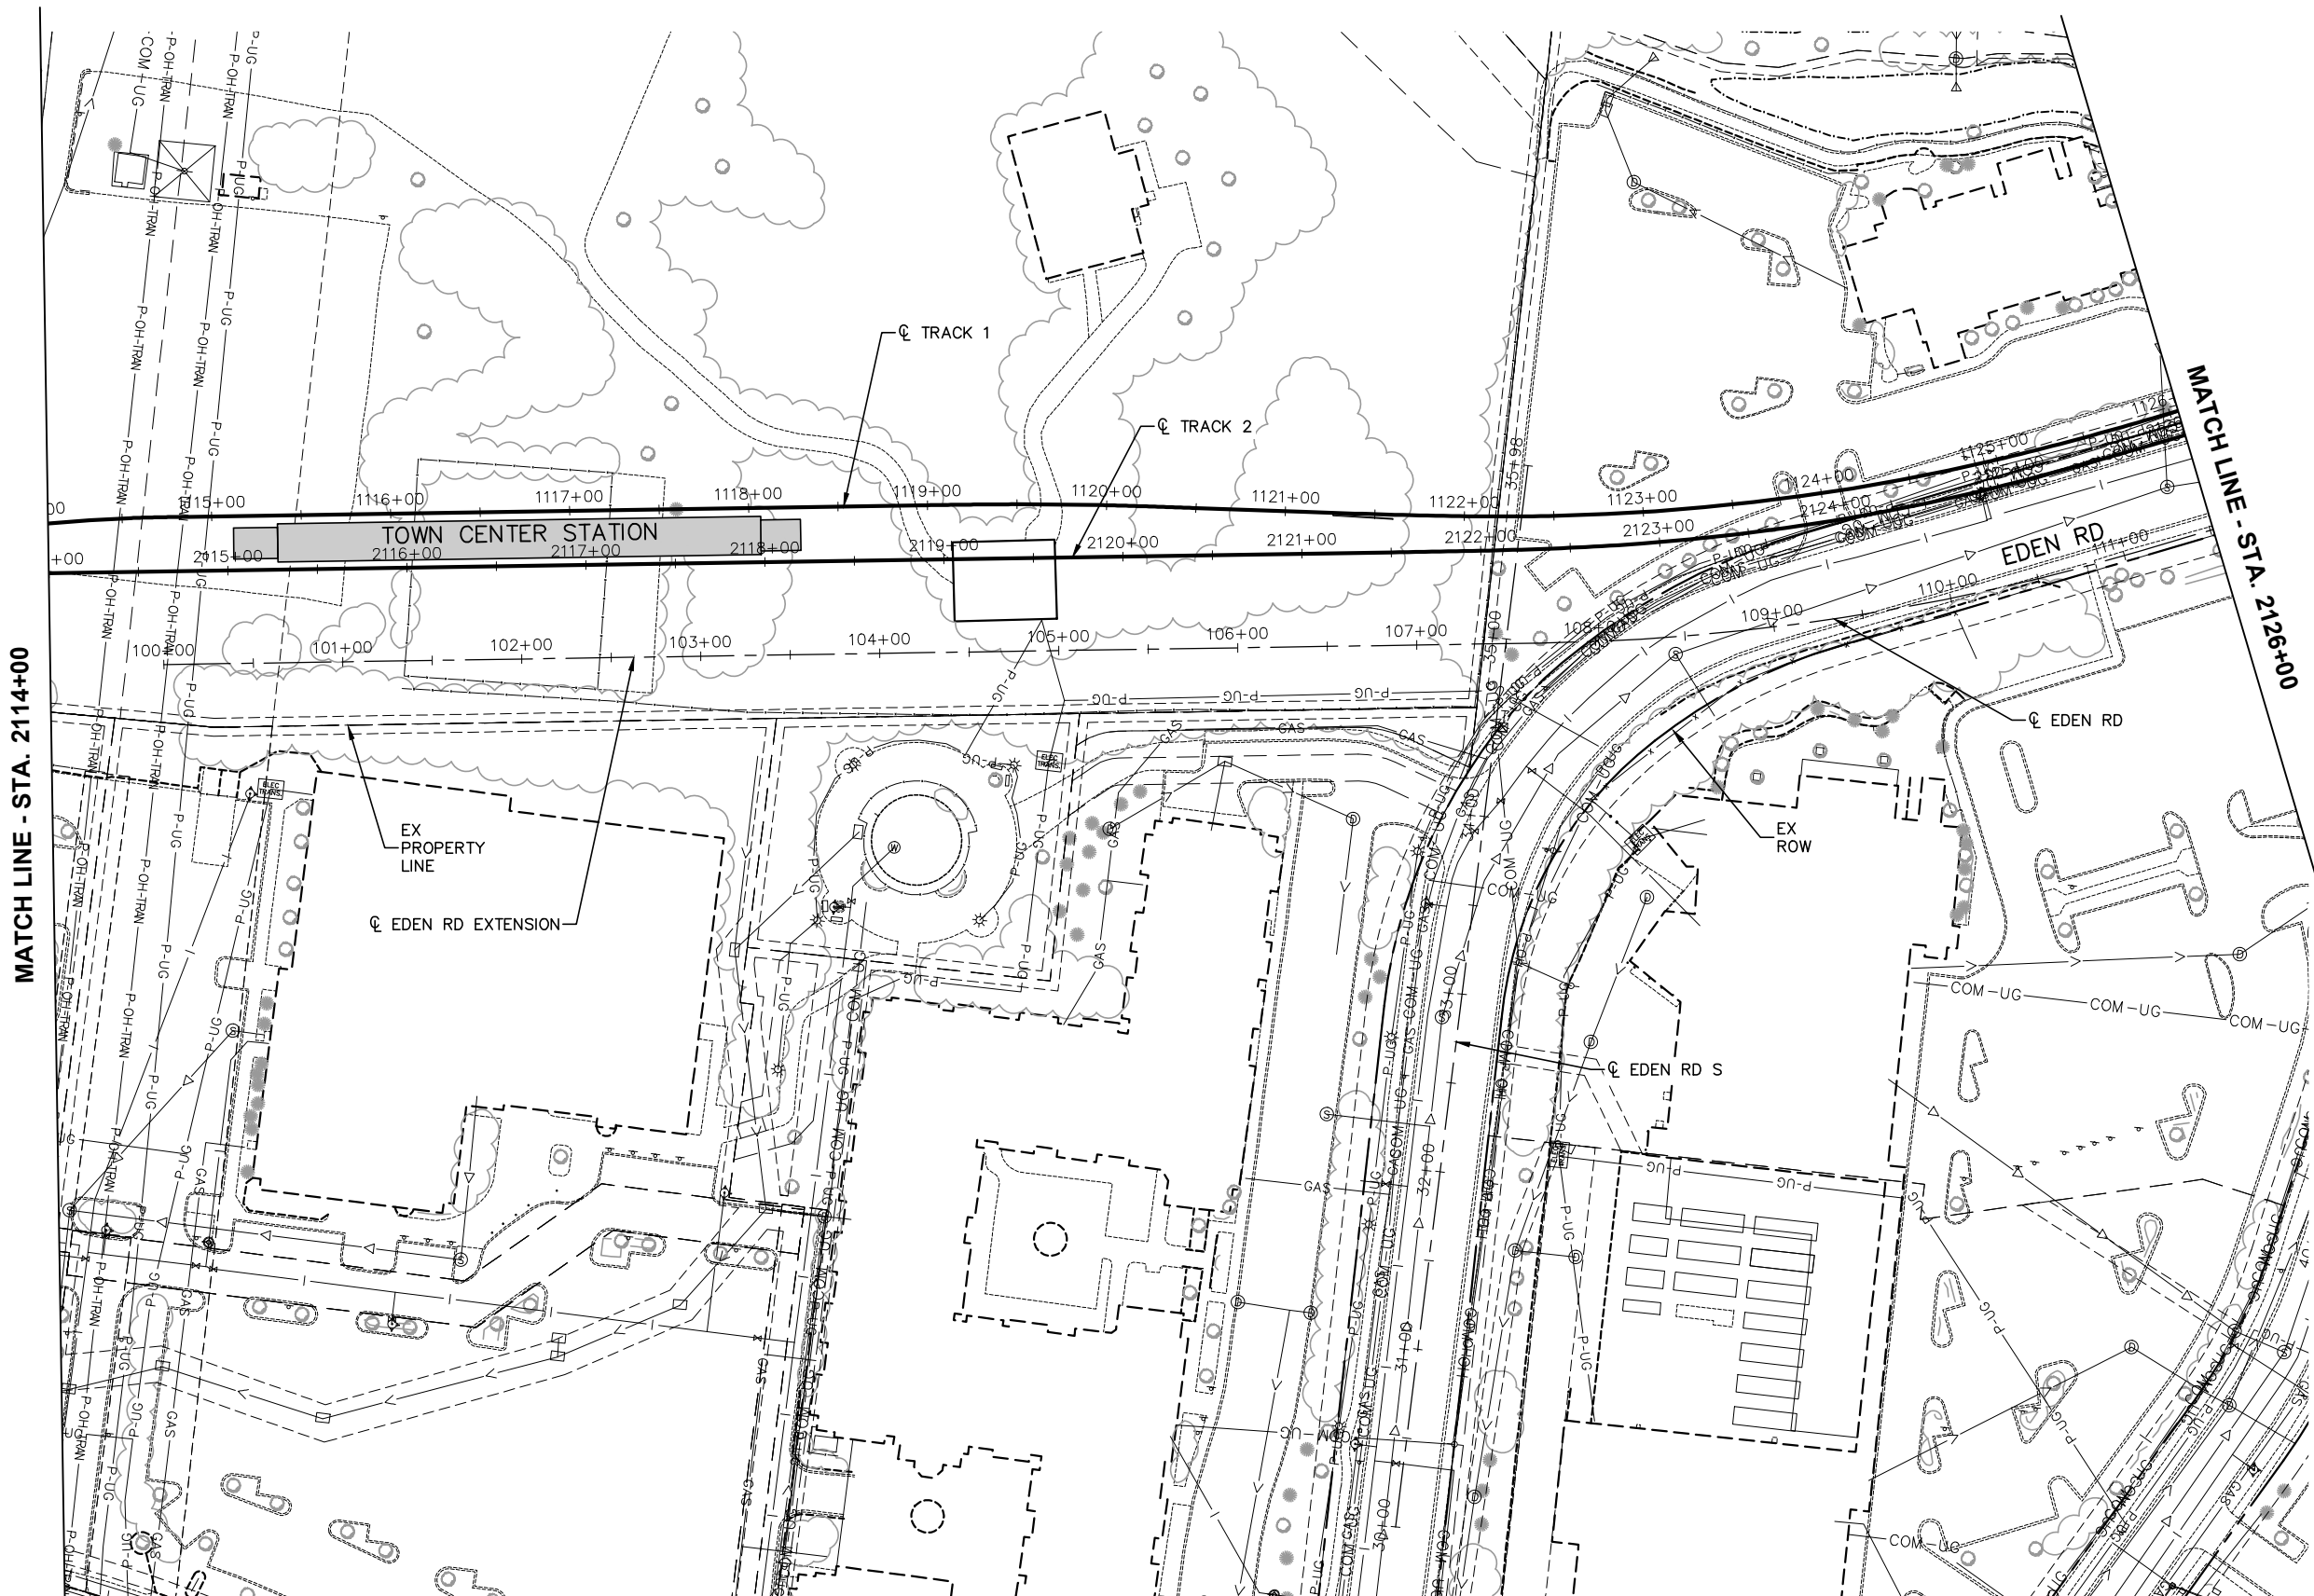[illegible]

PRELIMINARY ENGINEERING



WEST - VOLUME 1 (CIVIL) - SEGMENT 1
EXISTING CONDITIONS
PLAN
STA. 2114+00 TO STA. 2126+00

DISCIPLINE: **SURVEY**


SHEET NAME:	W1-SUR-PLN-004
-------------	----------------

	SHEET
	9
	OF
	126

Aug. 28 2014 08:28 am V:\3200_pec-w\CAD\SEGMENT-W1\LAYOUTS\W1-SUR-PLN.dwg By: areinisch

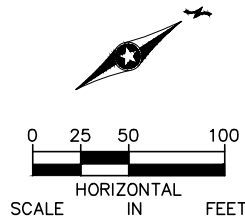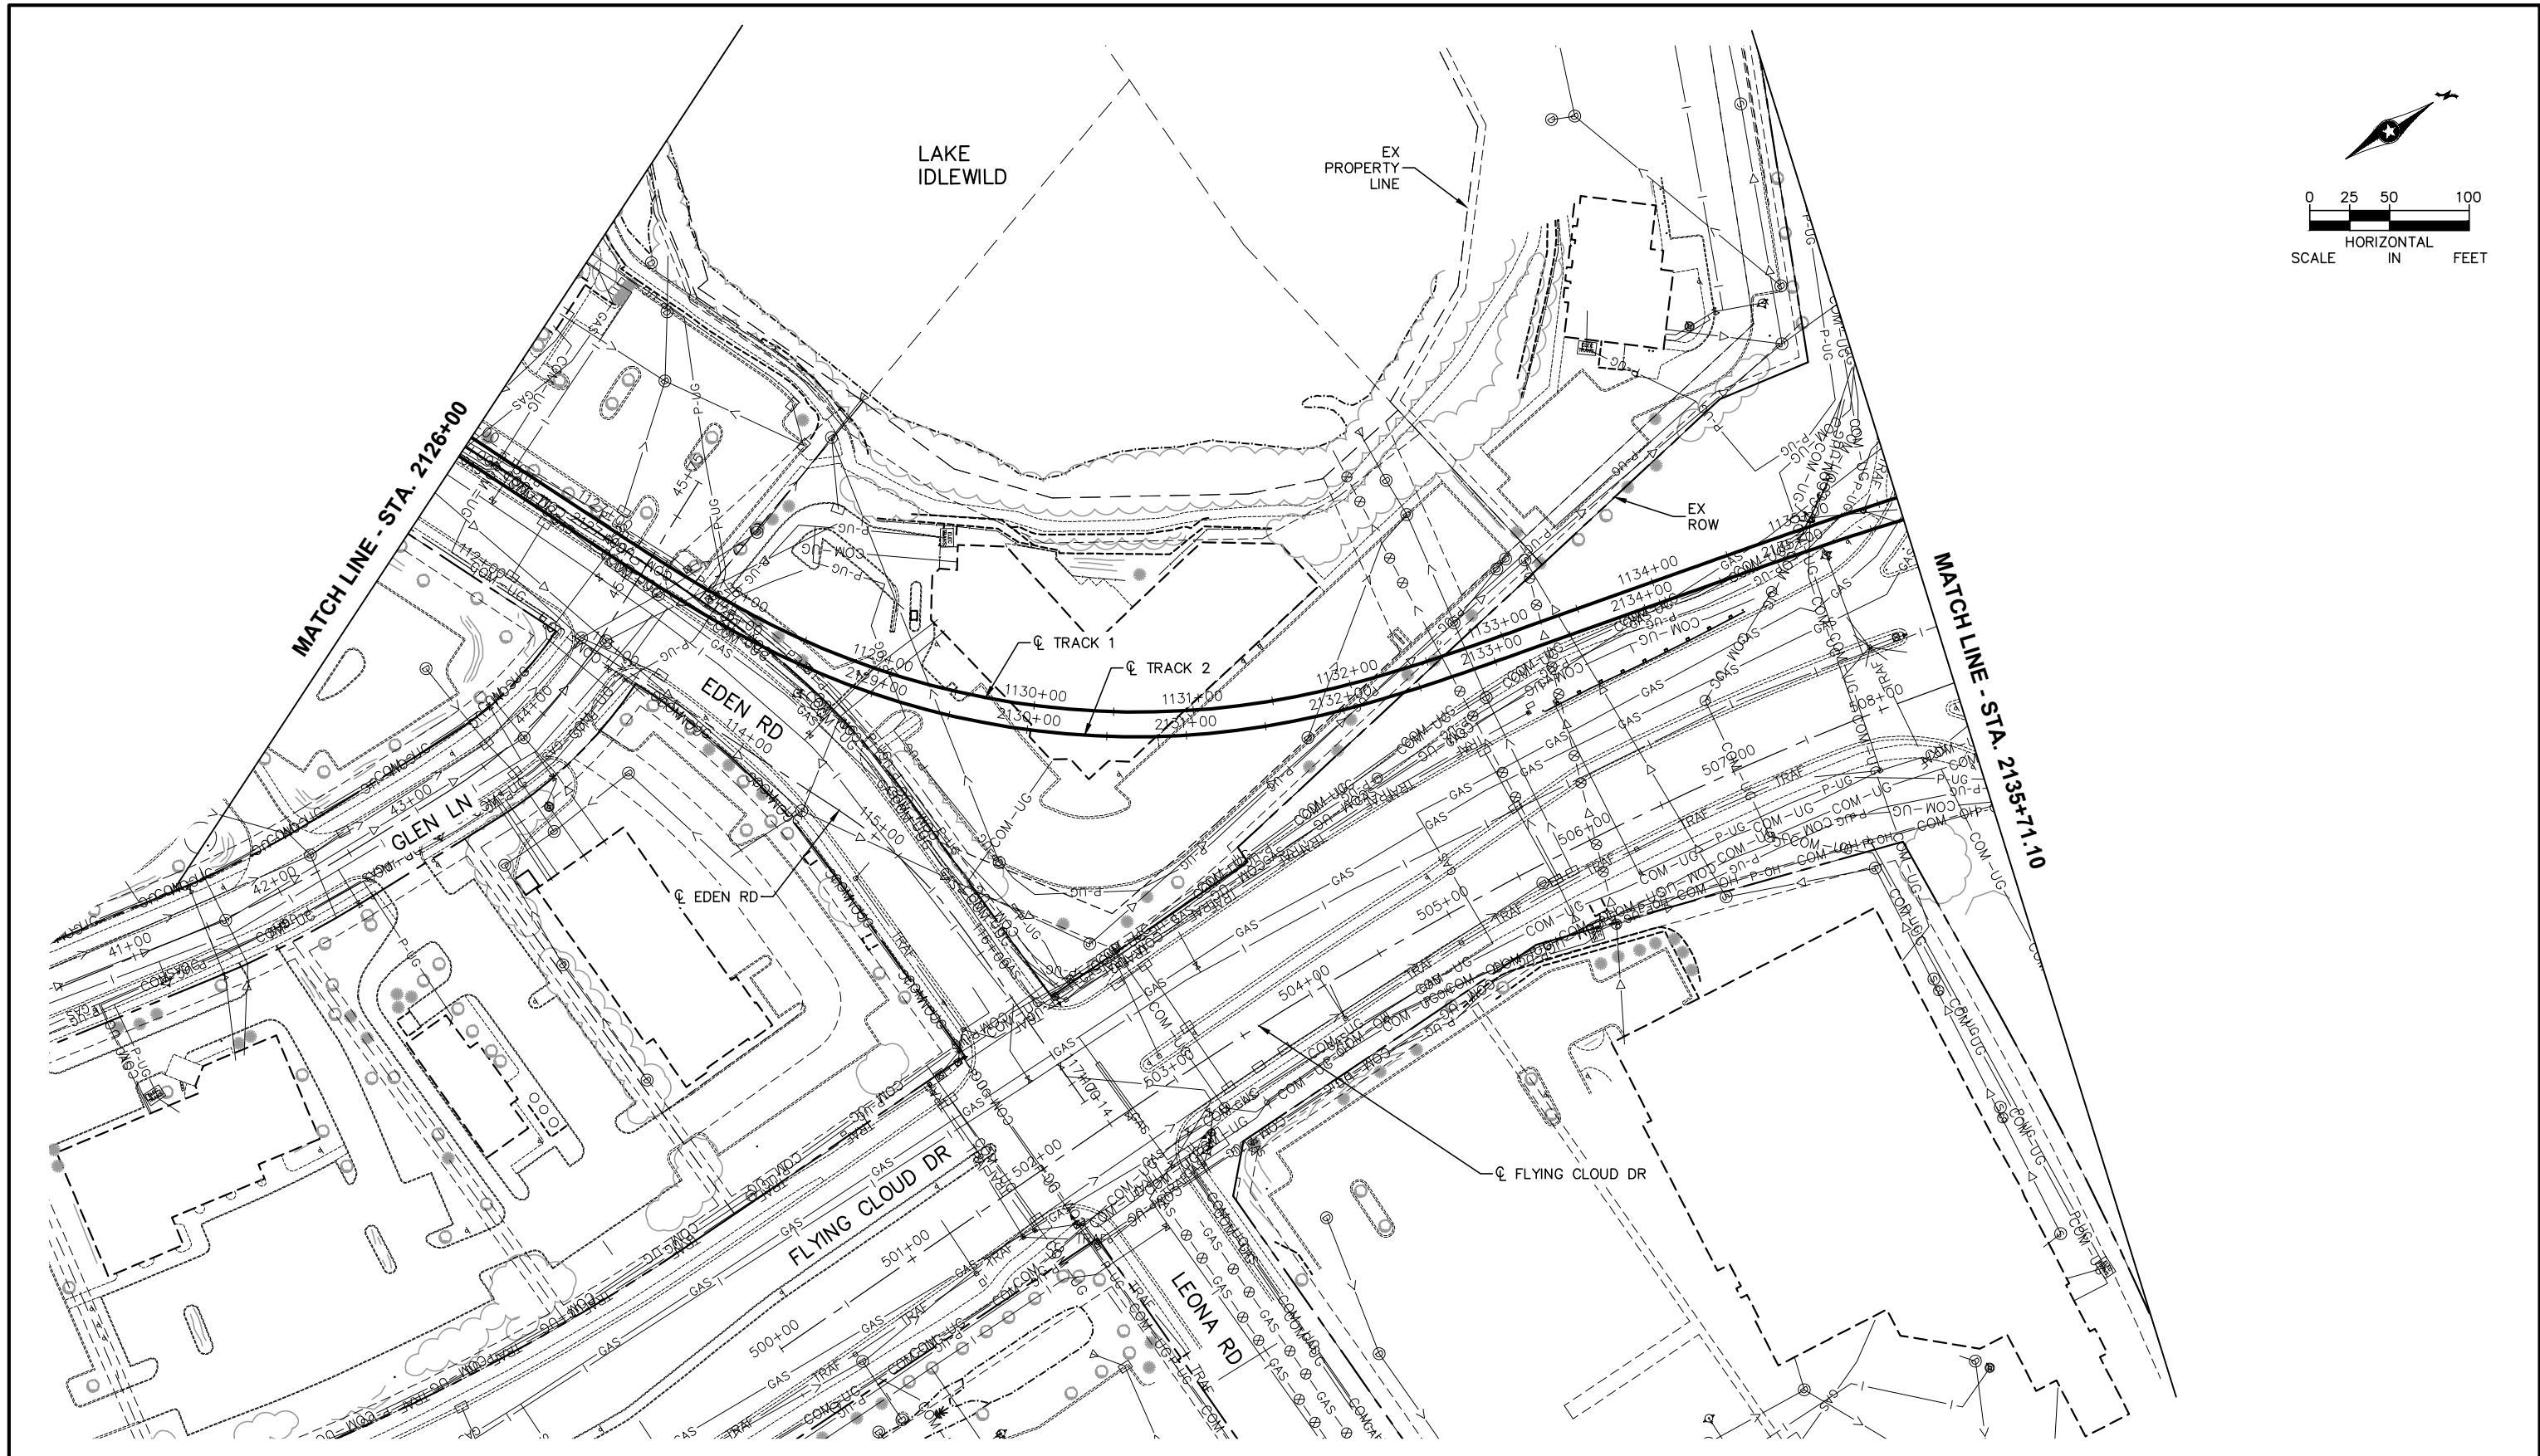

NO.	DATE	BY	CHECK	DESIGN	REVISION / SUBMITTAL

 



PRELIMINARY ENGINEERING





WEST - VOLUME 1 (CIVIL) - SEGMENT 1
EXISTING CONDITIONS
PLAN
STA. 2126+00 TO STA. 2135+71.10


DISCIPLINE: SURVEY
SHEET NAME: W1-SUR-PLN-005

SHEET 10 OF 126

Aug. 28 2014 08:28 am V:\3200_pec-w\CAD\SEGMENT-W1\LAYOUTS\W1-SUR-PLN.dwg By: areinisch

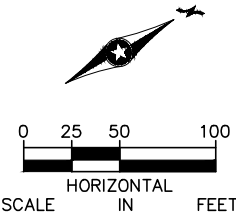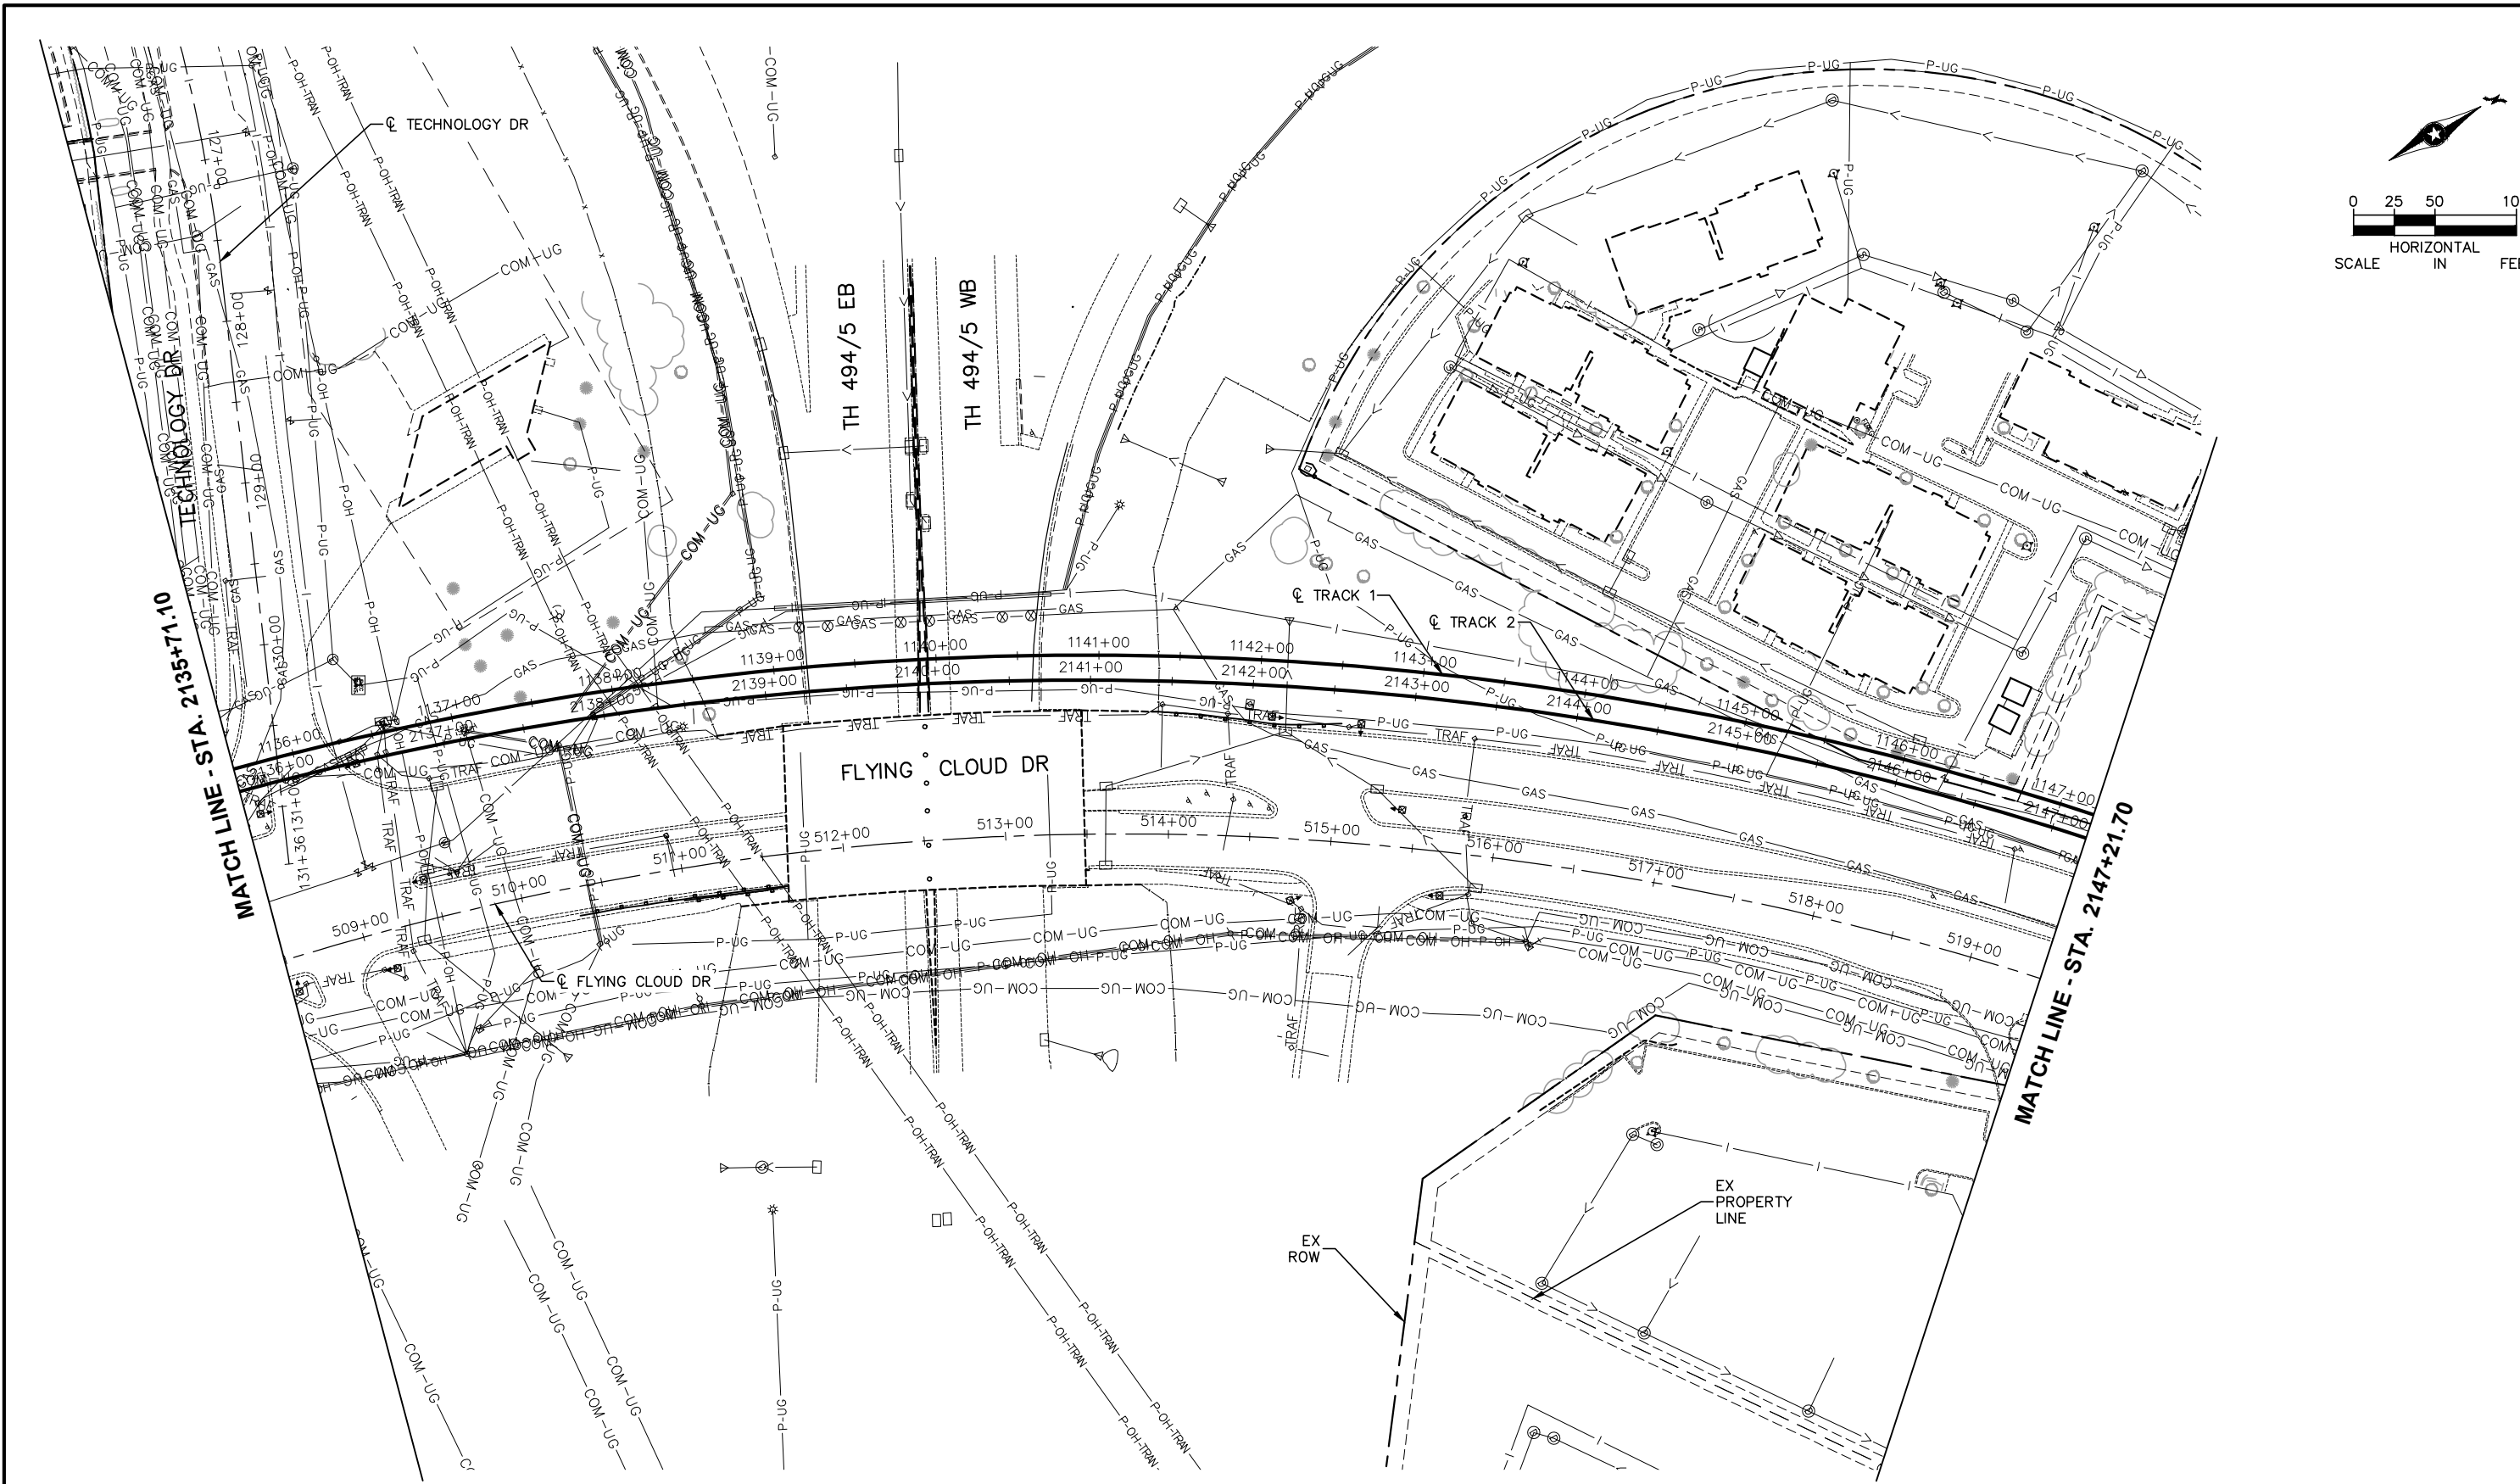

NO.	DATE	BY	CHECK	DESIGN	REVISION / SUBMITTAL

 



PRELIMINARY ENGINEERING





WEST - VOLUME 1 (CIVIL) - SEGMENT 1

EXISTING CONDITIONS


PLAN

STA. 2135+71.10 TO STA. 2147+21.70


DISCIPLINE: SURVEY

SHEET NAME: W1-SUR-PLN-006

Aug. 28 2014 08:28 am V:\3200_pec-w\CAD\SEGMENT-W1\LAYOUTS\W1-SUR-PLN.dwg By: areinisch

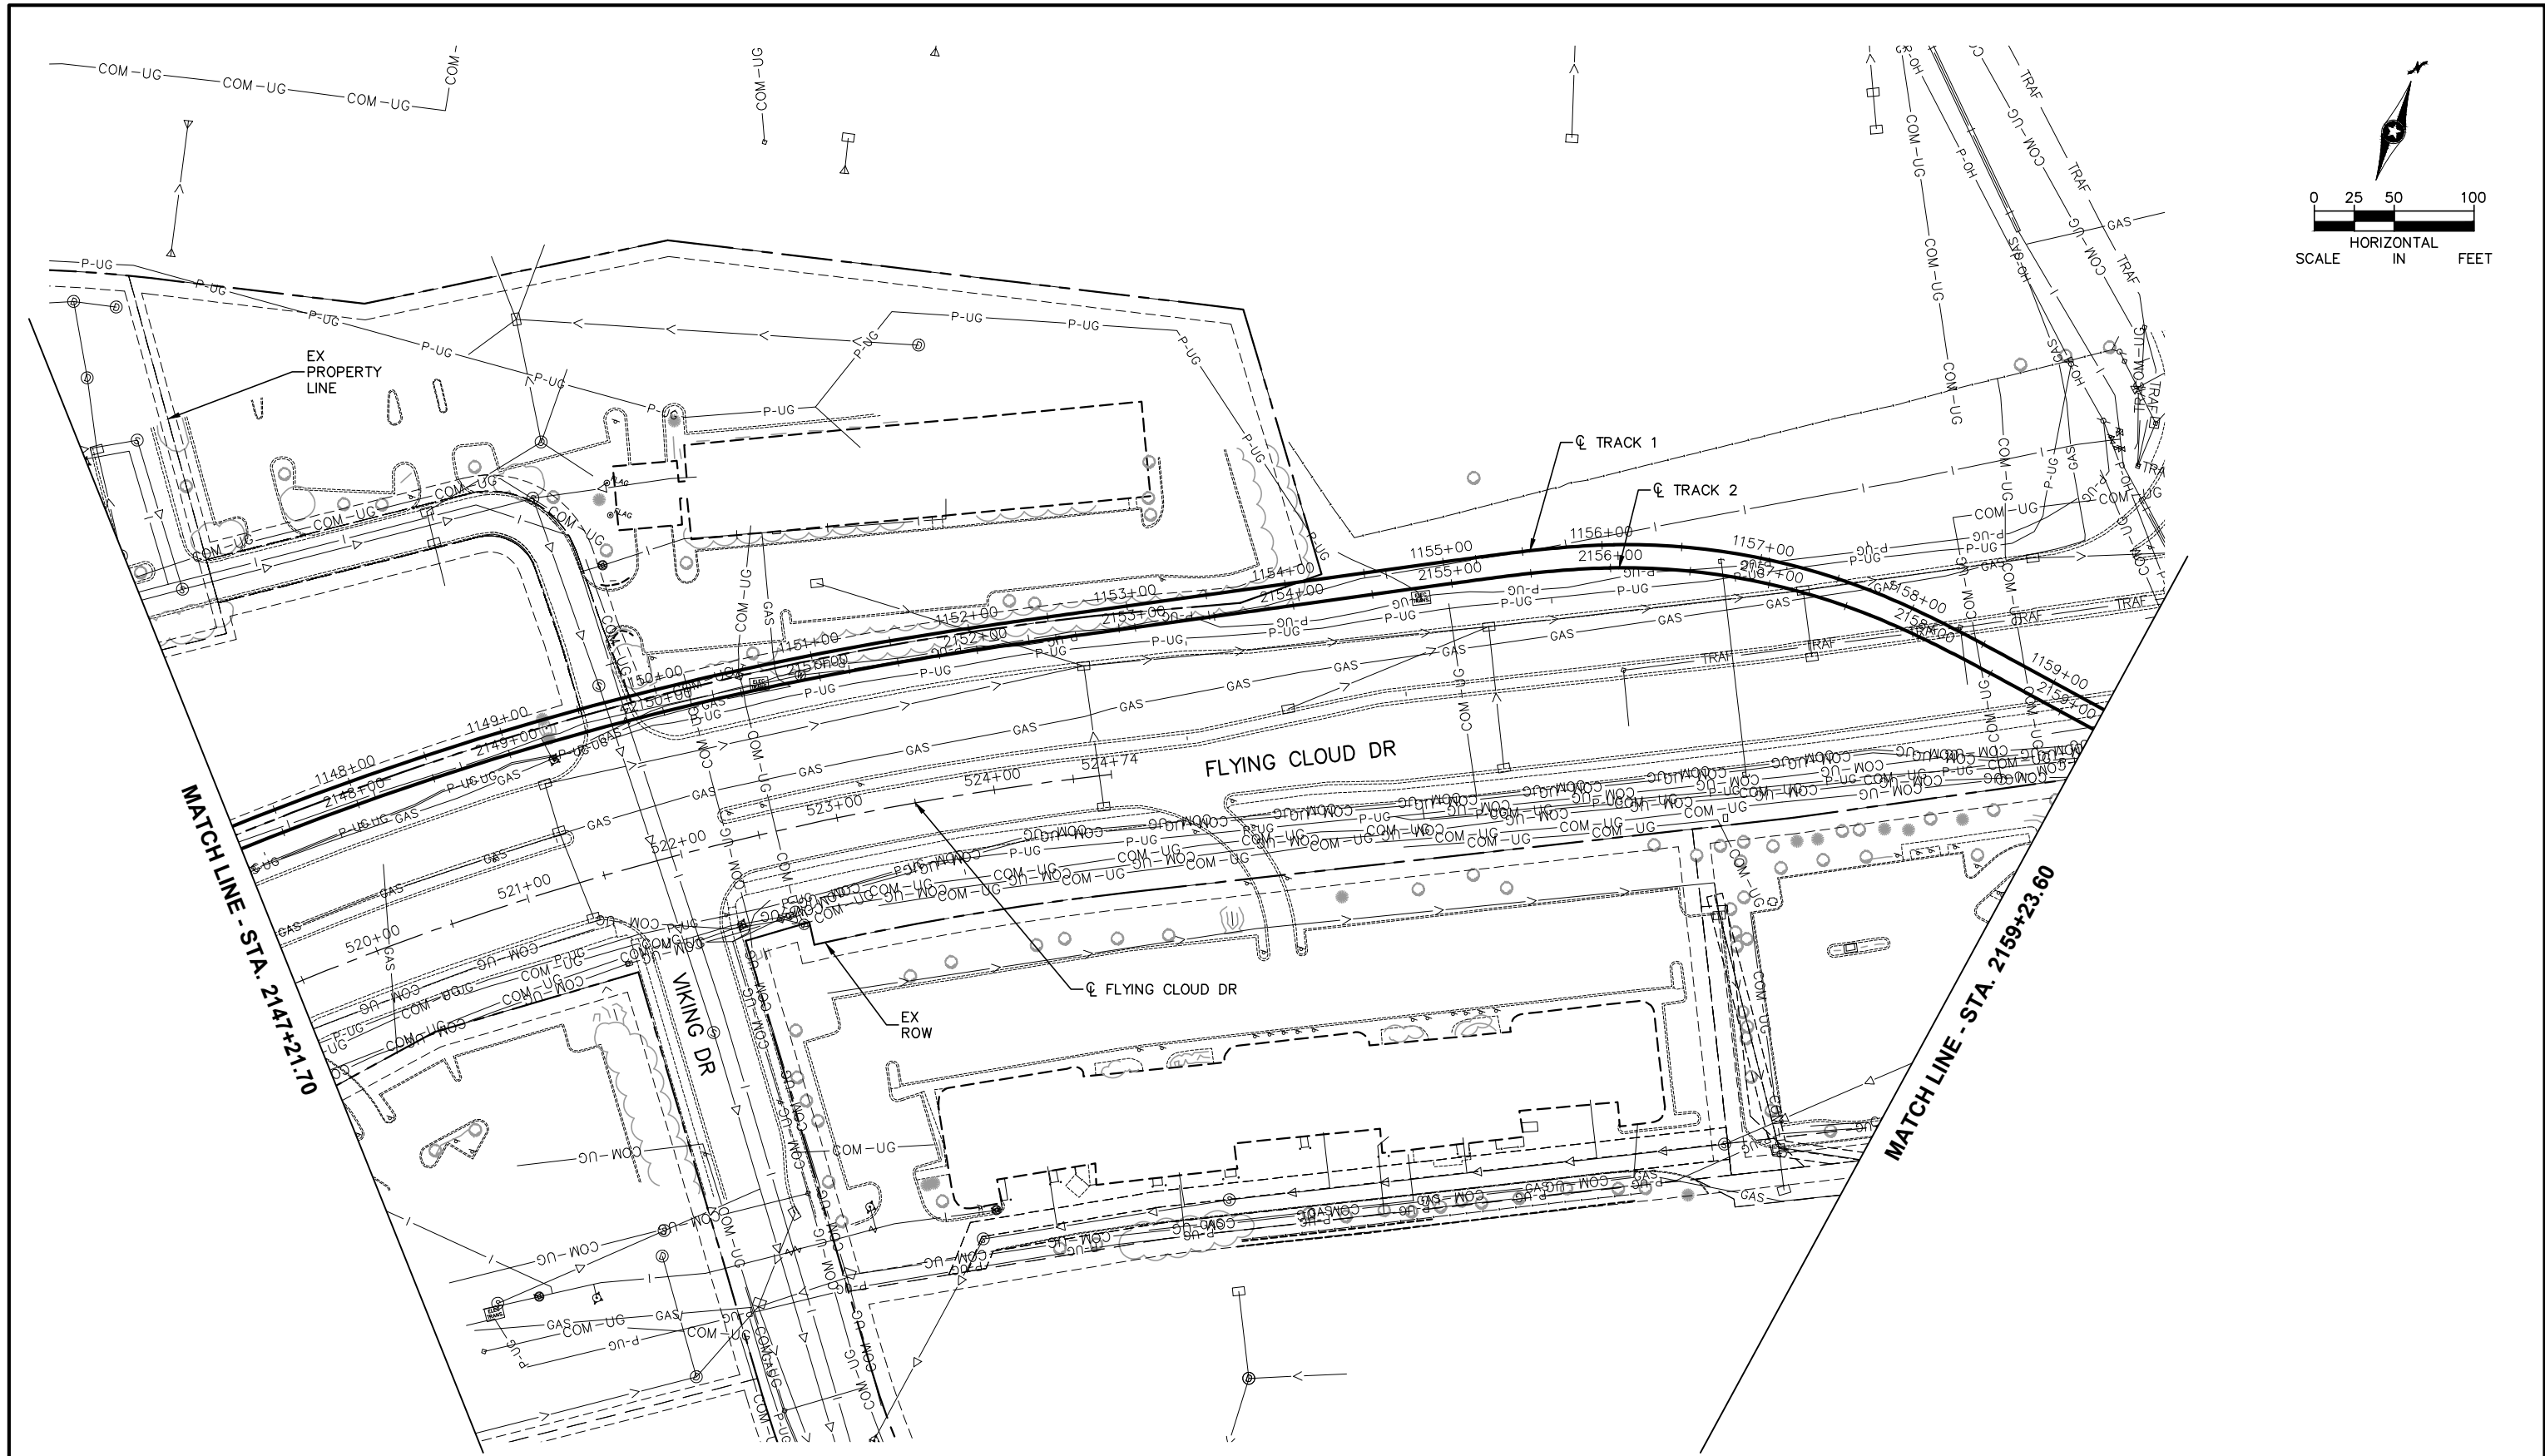

NO.	DATE	BY	CHECK	DESIGN	REVISION / SUBMITTAL
1					
2					
3					
4					
5					
6					
7					
8					
9					
10					

 



PRELIMINARY ENGINEERING




WEST - VOLUME 1 (CIVIL) - SEGMENT 1
EXISTING CONDITIONS
PLAN
STA. 2147+21.70 TO STA. 2159+23.60

DISCIPLINE: SURVEY
SHEET NAME: W1-SUR-PLN-007

SHEET 12 OF 126

Aug. 28 2014 08:29 am V:\3200_pec-w\CAD\SEGMENT-W1\LAYOUTS\W1-SUR-PLN.dwg By: areinisch

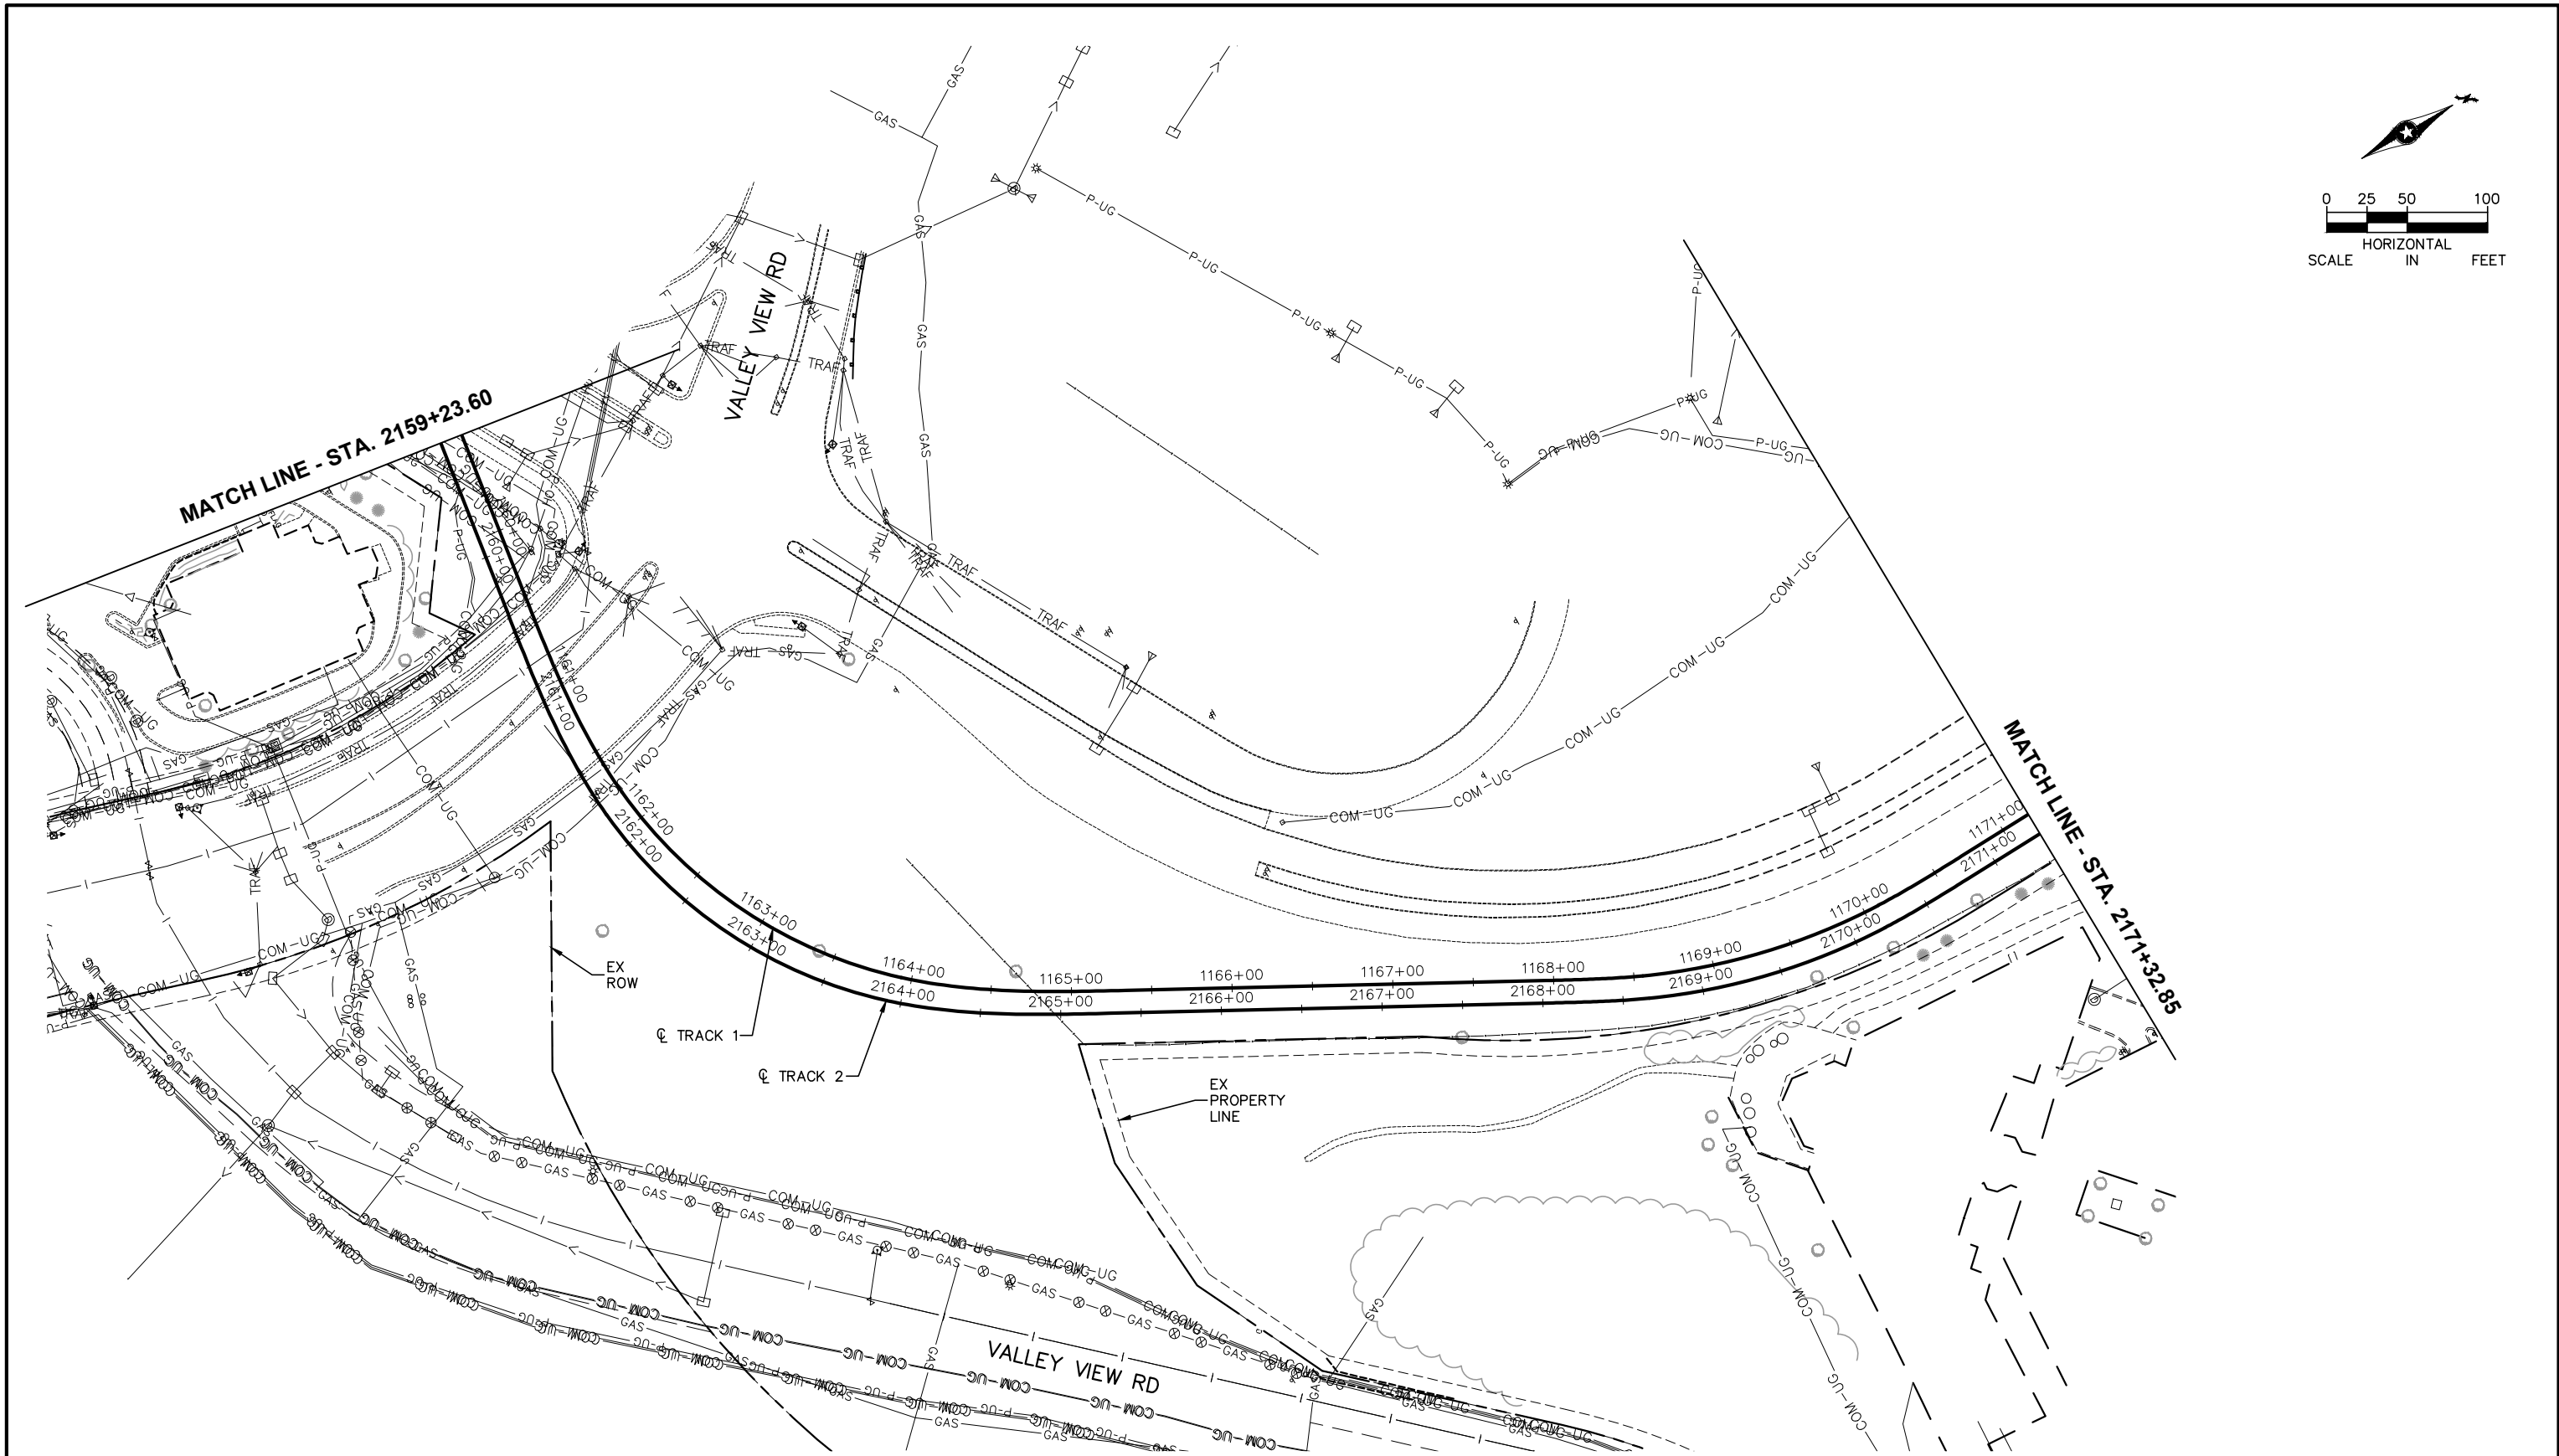

NO.	DATE	BY	CHECK	DESIGN	REVISION / SUBMITTAL

PRELIMINARY ENGINEERING


WEST - VOLUME 1 (CIVIL) - SEGMENT 1
EXISTING CONDITIONS
PLAN
STA. 2159+23.60 TO STA. 2171+32.85

DISCIPLINE: SURVEY


SHEET NAME: W1-SUR-PLN-008

SHEET 13 OF 126

Aug. 28 2014 08:29 am V:\3200_pec-w\CAD\SEGMENT-W1\LAYOUTS\W1-SUR-PLN.dwg By: areinisch

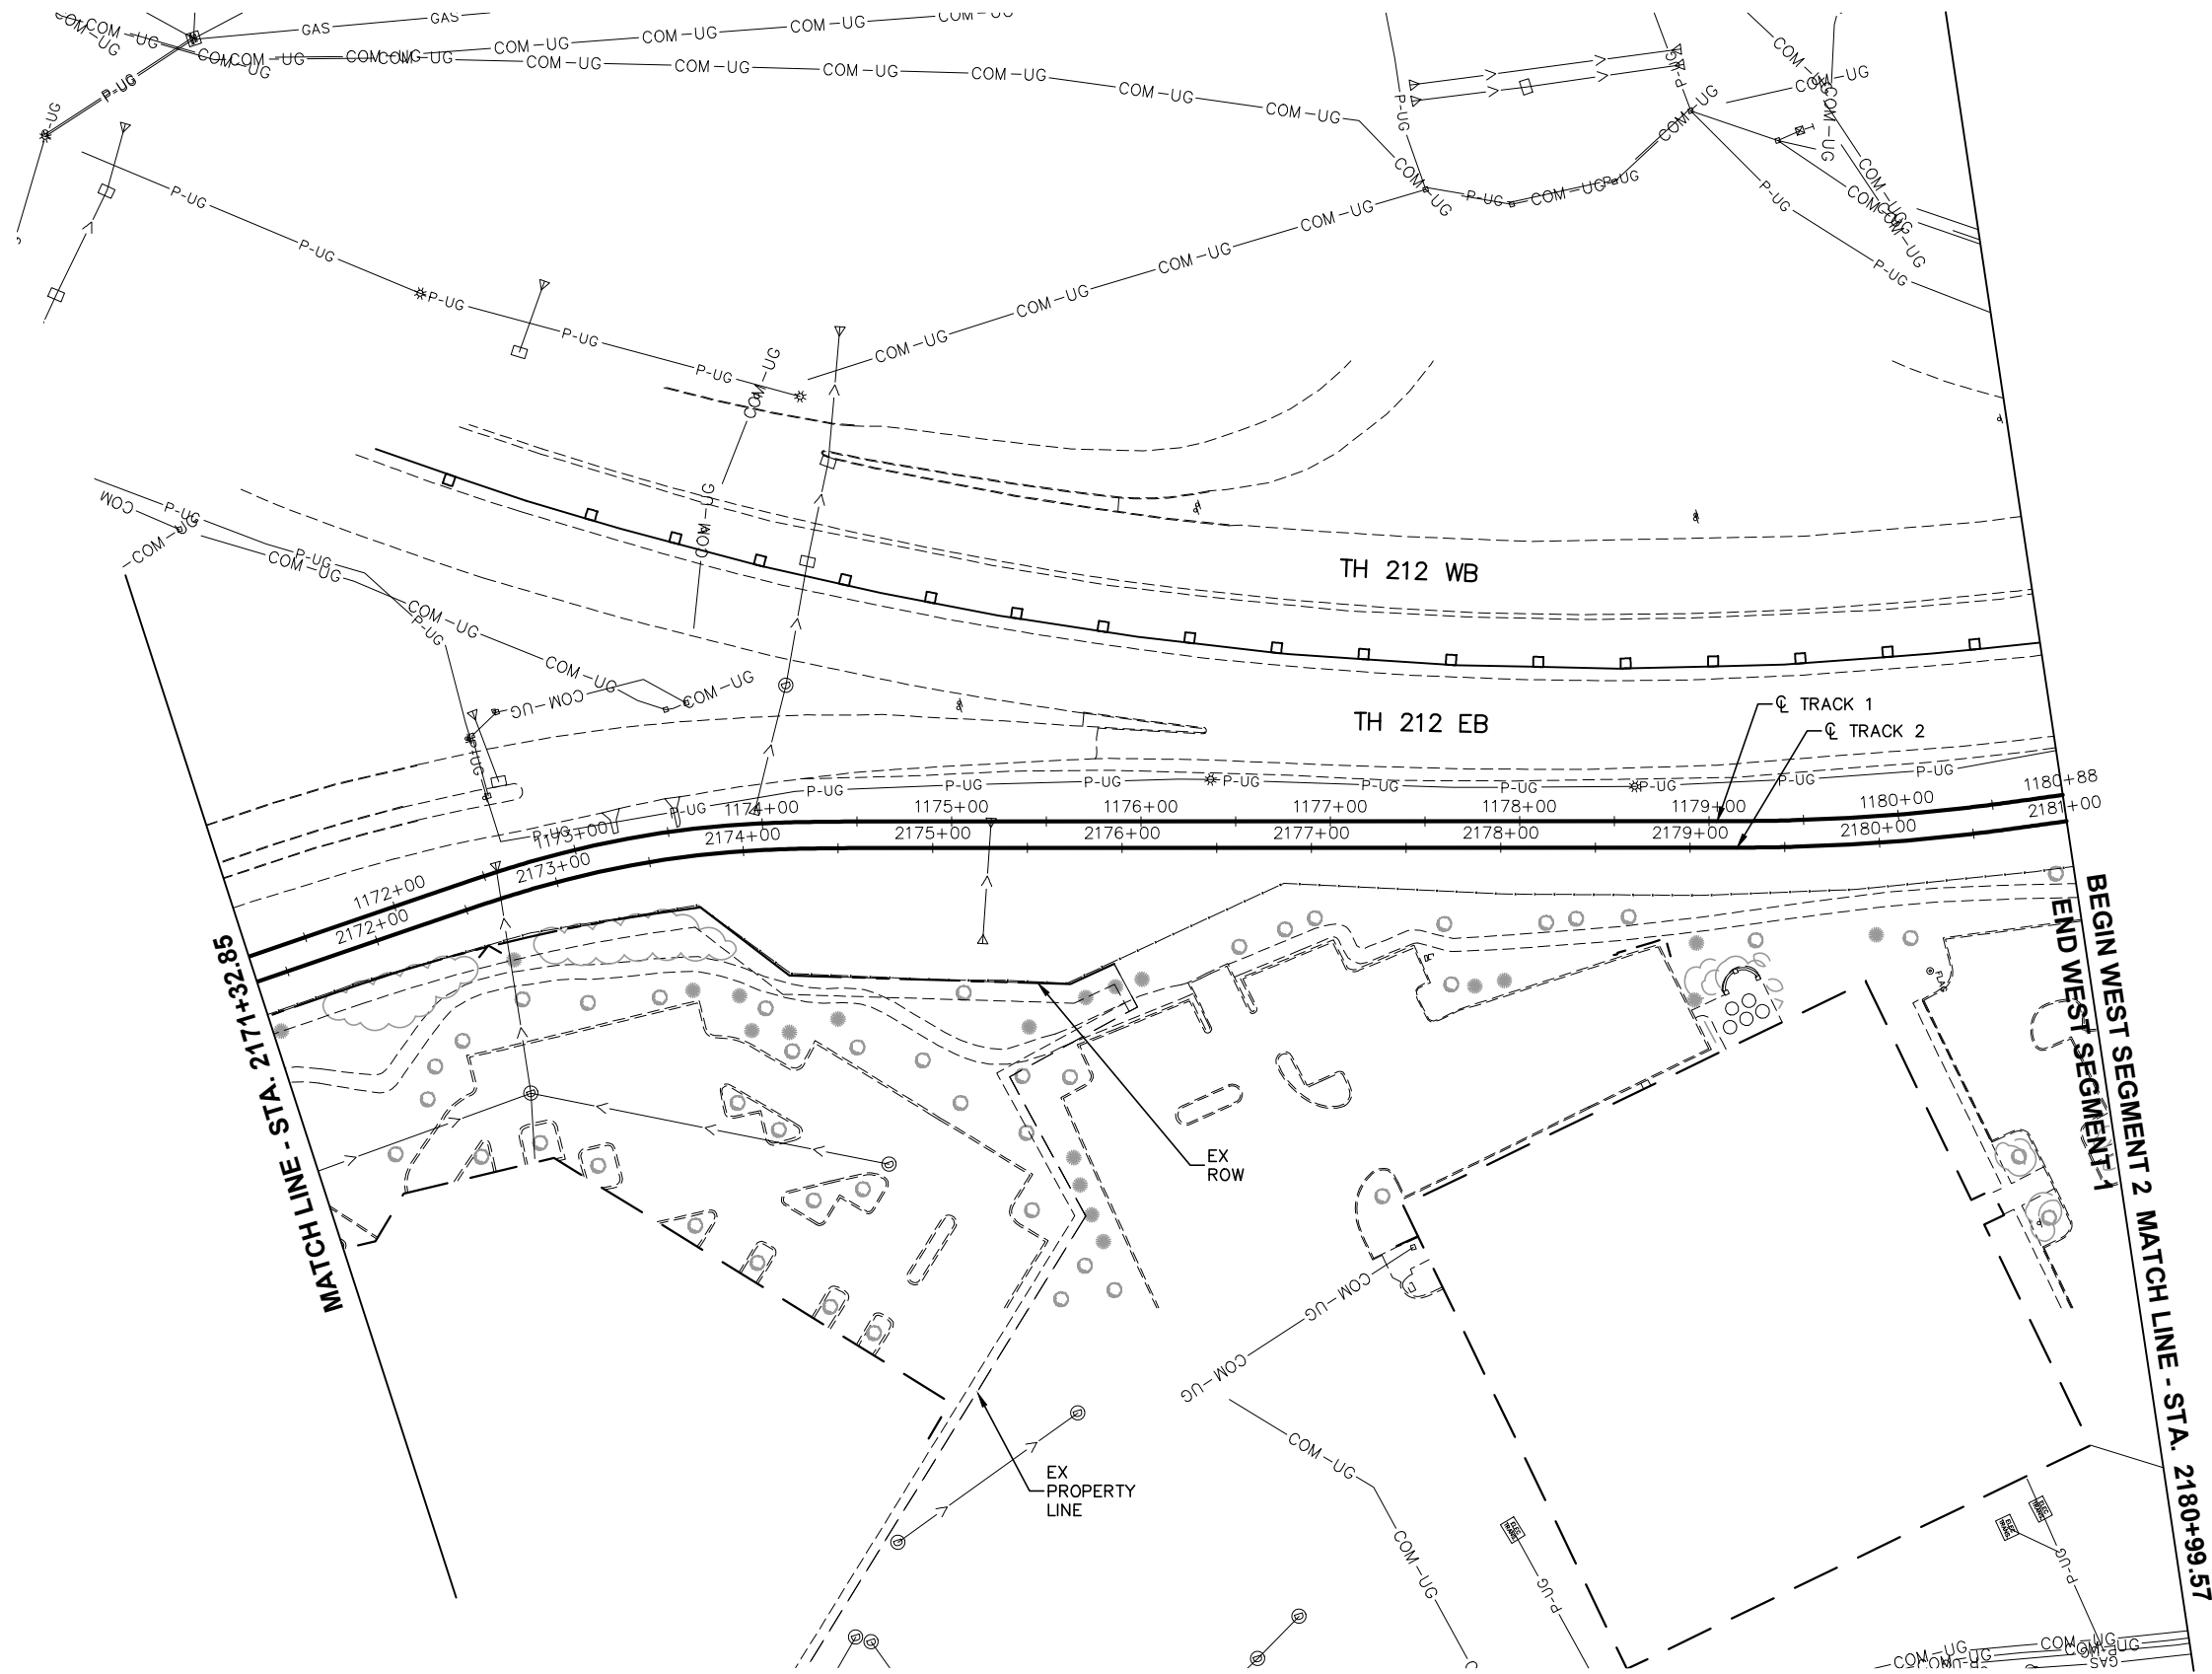

NO.	DATE	BY	CHECK	DESIGN	REVISION / SUBMITTAL
.	.	.	.	.	.
.	.	.	.	.	.
.	.	.	.	.	.
.	.	.	.	.	.
.	.	.	.	.	.
.	.	.	.	.	.
.	.	.	.	.	.
.	.	.	.	.	.
.	.	.	.	.	.

 

AECOM

RANI
engineering

PRELIMINARY ENGINEERING

**METROPOLITAN**
Green Line LRT Extension



**SOUTHWEST**

WEST - VOLUME 1 (CIVIL) - SEGMENT 1
EXISTING CONDITIONS
PLAN
STA. 2171+32.85 TO STA. 2180+99.57


DISCIPLINE: **SURVEY**

SHEET NAME: **W1-SUR-PLN-009**

Aug. 28 2014 08:30 am V:\3200_pcc-w\CAD\SEGMENT-W1\LAYOUTS\W1-SUR-PLN.dwg By: areinisch

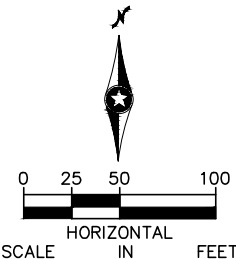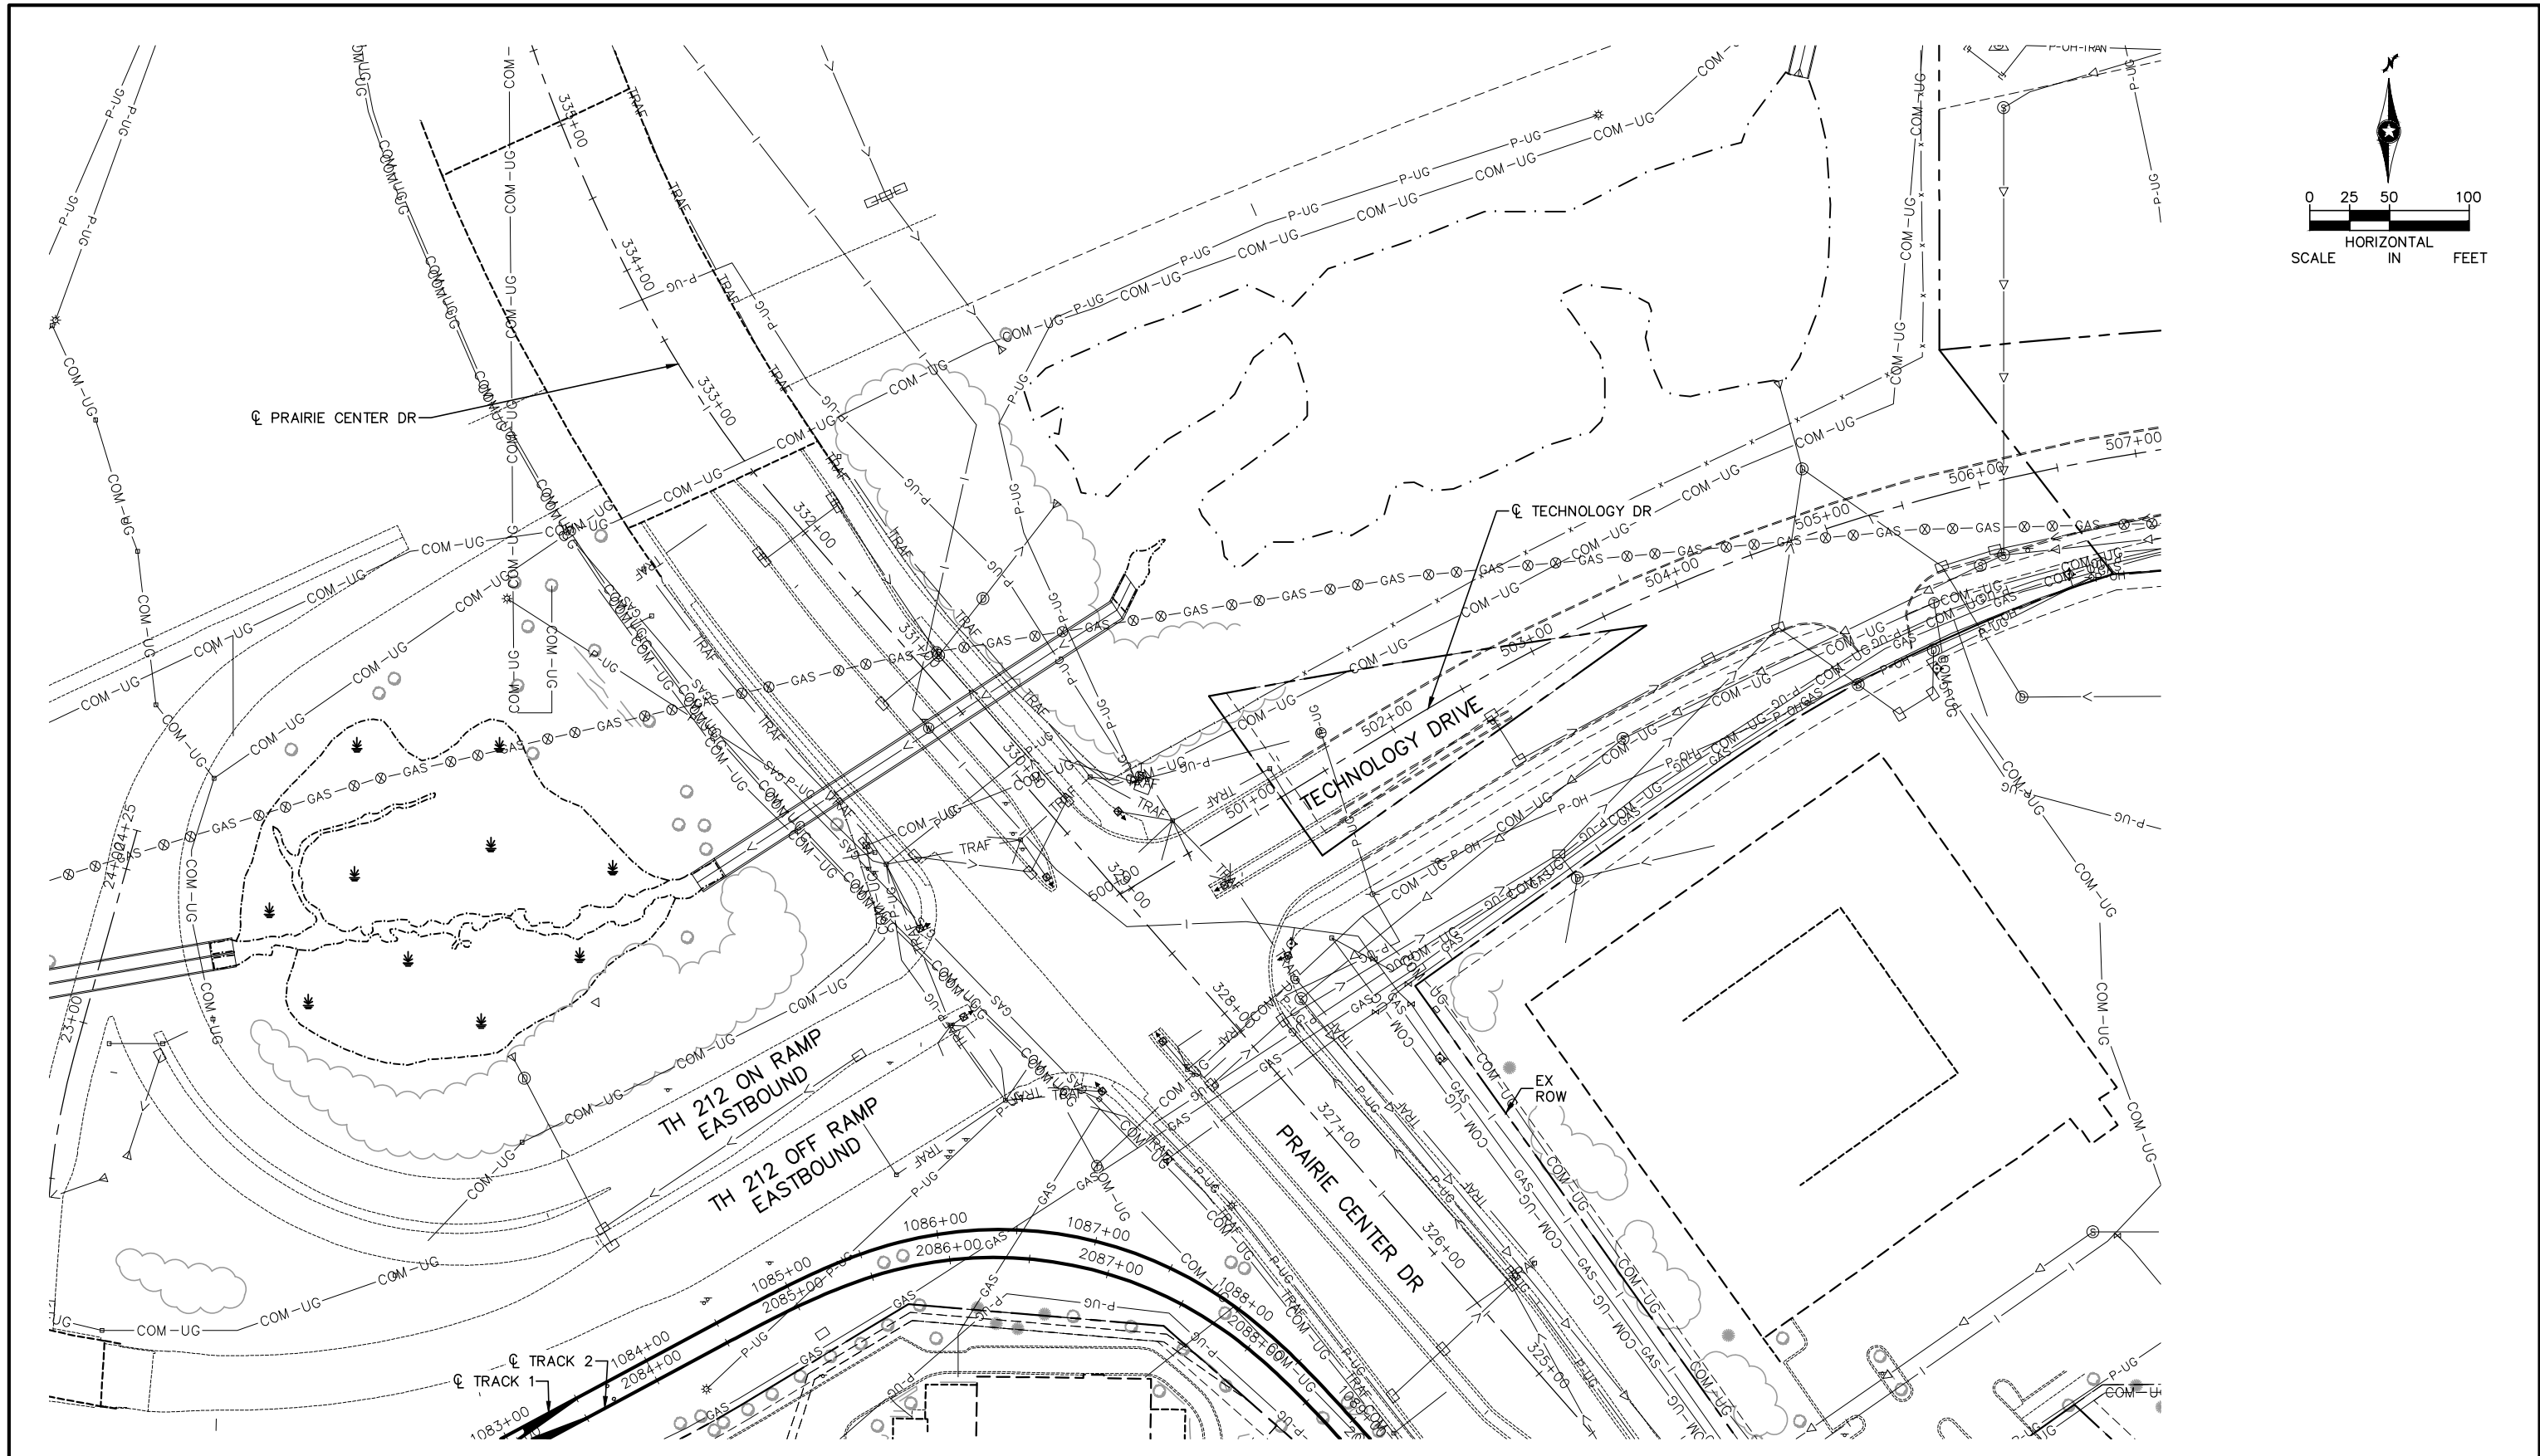

NO.	DATE	BY	CHECK	DESIGN	REVISION / SUBMITTAL

 



PRELIMINARY ENGINEERING




WEST - VOLUME 1 (CIVIL) - SEGMENT 1
EXISTING CONDITIONS
PLAN

DISCIPLINE: SURVEY

SHEET NAME: W1-SUR-PLN-010

SHEET 15 OF 126

Aug. 28 2014 08:30 am V:\3200_pcc-w\CAD\SEGMENT-W1\LAYOUTS\W1-SUR-PLN.dwg By: areinisch

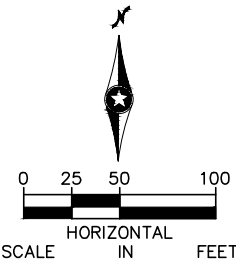

NO.	DATE	BY	CHECK	DESIGN	REVISION / SUBMITTAL



PRELIMINARY ENGINEERING




WEST - VOLUME 1 (CIVIL) - SEGMENT 1
EXISTING CONDITIONS
PLAN



DISCIPLINE: SURVEY







SHEET NAME: W1-SUR-PLN-011

SHEET
16
OF
126

Jun, 27 2014 09:09 am V:\3200_PEC-W\CAD\SEGMENT-W1\SHEET\TRACK\W1-TRK-GEN.dwg By: Konehji

 TRACK LINETYPES	
	TRACK C
	RETAINING WALL
	TUNNEL WALL
	ROADWAY C
	FENCE
	BALLAST CURB

  TRACK SYMBOLS	
	PROPOSED SIGNALIZED INTERSECTION
	EXISTING SIGNALIZED INTERSECTION
	PROPOSED DIRECTIONAL LANE USE
	EXISTING DIRECTIONAL LANE USE
	AUTOMATIC GATE
	RAIL TURNOUT
	RAIL CROSSOVER (DOUBLE)
	RAIL CROSSOVER (SINGLE)
	POINT OF SWITCH (PS)
	RAILROAD CURVE NUMBER
NOTE: ALL TURNOUTS AND CROSSOVERS TO BE EQUIPPED WITH POWER SWITCH MACHINES AND SWITCH HEATERS	

      CIVIL LINETYPES	
	ROADWAY C
	TRACK C
	CONCRETE CURB AND GUTTER
	TRAIL
	SIDEWALK
	DRIVEWAY
	BRIDGE
	RETAINING WALL
	TUNNEL WALL
	CROSSWALK
	STOP BAR
	MEDIAN NOSE
	SAWCUT
	FENCE
	LIMITS OF DISTURBANCE
	CONCRETE SIDEWALK JOINTING

CIVIL SYMBOLS	
	ACCESSIBLE PEDESTRIAN CURB RAMP (DESIGN VARIES)
	PROPOSED SIGNALIZED INTERSECTION
	EXISTING SIGNALIZED INTERSECTION
	PROPOSED DIRECTIONAL LANE USE
	EXISTING DIRECTIONAL LANE USE
	AUTOMATIC GATE
	HANDICAP PARKING STALL
	TACTILE WARNING STRIP
	TPSS BUILDING (TPSS-SW-##)
	SIGNAL OR INTERMEDIATE OR PLATFORM OR XING OR TUNNEL HOUSE OR ANY COMBINATION OF THESE

ABBREVIATIONS			
AD	ALGEBRAIC DIFFERENCE	OCS	OVERHEAD CONTACT SYSTEM
AVE	AVENUE	OH	OVERHEAD
BGN	BEGIN	PC	POINT OF CURVE
BVCE	BEGINNING VERTICAL CURVE ELEVATION	PE	PROPOSED EASEMENT
BVCS	BEGINNING VERTICAL CURVE STATION	PITO	POINT OF INTERSECTION OF TURNOUT
BLVD	BOULEVARD	PKWY	PARKWAY
BNSF	BURLINGTON NORTHERN SANTA FE RAILWAY	POT	POINT ON TANGENT
C&G	CURB AND GUTTER	PROP	PROPOSED
C	CENTERLINE	PS	POINT OF SWITCH
CP	CANADIAN PACIFIC	PT	POINT OF TANGENT
CPRAIL	CANADIAN PACIFIC RAILWAY	PVI	POINT OF VERTICAL INTERSECTION
CS	CURVE TO SPIRAL	R	RADIUS (FEET)
CSAH	COUNTY STATE AID HIGHWAY	r	RATE OF CHANGE VERTICAL CURVE
DF	DIRECT FIXATION	RH	RIGHT HAND
DR	DRIVE	ROW	RIGHT OF WAY
Ea	ACTUAL SUPERELEVATION (INCHES)	S	SOUTH
EB	EAST BOUND	SB	SOUTH BOUND
ELEV	ELEVATION	SC	SPIRAL TO CURVE
Eu	UNBALANCED SUPERELEVATION (INCHES)	SIG-COMM	SIGNAL COMMUNICATION
EVCE	ENDING VERTICAL CURVE ELEVATION	ST	STREET
EVCS	ENDING VERTICAL CURVE STATION	ST	SPIRAL TO TANGENT
EX	EXISTING	STA	STATION
HCRRA	HENNEPIN COUNTY REGIONAL RAILROAD AUTHORITY	TCE	TEMPORARY CONSTRUCTION EASEMENT
LH	LEFT HAND	TOR	TOP OF RAIL
Ls	SPIRAL LENGTH (FEET)	TPSS	TRACTION POWER SUBSTATION
MPLS	CITY OF MINNEAPOLIS	TRK	TRACK
MPRB	MINNEAPOLIS PARK AND RECREATION BOARD	TS	TANGENT TO SPIRAL
N	NORTH	UG	UNDERGROUND
NB	NORTH BOUND	V	DESIGN VELOCITY (MPH)
NO	NUMBER	WB	WEST BOUND

TRAIL INDEX	
ABBREVIATED NAME	FULL NAME/LOCATION
MN RIVER BLUFFS TRAIL	MINNESOTA RIVER BLUFFS LRT REGIONAL TRAIL/WEST OF EXCELSIOR
CEDAR LAKE TRAIL	CEDAR LAKE LRT REGIONAL TRAIL/EAST OF EXCELSIOR
TRAIL A	NOT USED
TRAIL B	NOT USED
TRAIL C	10' CONNECTOR TRAIL FROM CEDAR LAKE TRAIL TO TYLER AVE.
TRAIL D	10' CONNECTOR TRAIL/BELTLINE STATION
KENILWORTH TRAIL	KENILWORTH TRAIL (MAIN)/W LAKE ST TO PENN STATION
TRAIL E	KENILWORTH TRAIL (SECONDARY)/W LAKE ST TO CEDAR LAKE PKWY
TRAIL F	KENILWORTH TRAIL (SECONDARY)/WEST OF PENN STATION
TRAIL F	NORTH CEDAR LAKE TRAIL (SECONDARY)/EAST OF PENN STATION
TRAIL G	KENILWORTH TRAIL (SECONDARY)/WEST OF PENN STATION
TRAIL G	NORTH CEDAR LAKE TRAIL (SECONDARY)/EAST OF PENN STATION
TRAIL H	10' CONNECTOR TRAIL/EAST OF PENN STATION TO KENWOOD PKWY
TRAIL I	NORTH CEDAR LAKE TRAIL (MAIN) ON BRIDGE OVER LIGHT RAIL
TRAIL J	NORTH CEDAR LAKE TRAIL (SECONDARY)/NORTHWEST OF PENN STATION
TRAIL K	NORTH CEDAR LAKE TRAIL (SECONDARY)/NORTHWEST OF PENN STATION
TRAIL L	20' CONNECTOR TRAIL/VAN WHITE STATION
TRAIL M	NORTH CEDAR LAKE TRAIL (SECONDARY)/EAST OF I-94
TRAIL N	8' CONNECTOR TRAIL FROM CEDAR LAKE TRAIL TO EDGEBROOK DRIVE
TRAIL O	8' CONNECTOR TRAIL FROM CEDAR LAKE TRAIL TO W. LAKE STREET
TRAIL P	8' CONNECTOR TRAIL FROM CEDAR LAKE TRAIL TO LOUISIANA AVE.
TRAIL Q	10' CONNECTOR TRAIL FROM CEDAR LAKE TRAIL TO T.H. 7 SERVICE ROAD

NO.	DATE	BY	CHECK	DESIGN	REVISION / SUBMITTAL
.	.	.	.	.	.
.	.	.	.	.	.
PRELIMINARY ENGINEERING

WEST- VOLUME 1 (CIVIL) - SEGMENT 1 TRACK AND CIVIL LEGEND AND ABBREVIATIONS	
DISCIPLINE:	TRACK
SHEET NAME:	W1-TRK-NTS-001

SHEET
17
OF
126

Aug. 15 2014 09:43 am V:\3200_PEC-W\CAD\SEGMENT-W1\SHEET\TRACK\W1-TRK-IDX.dwg By: MaurisakB

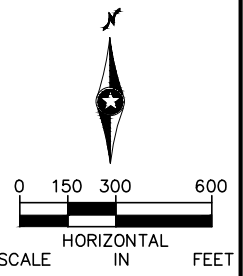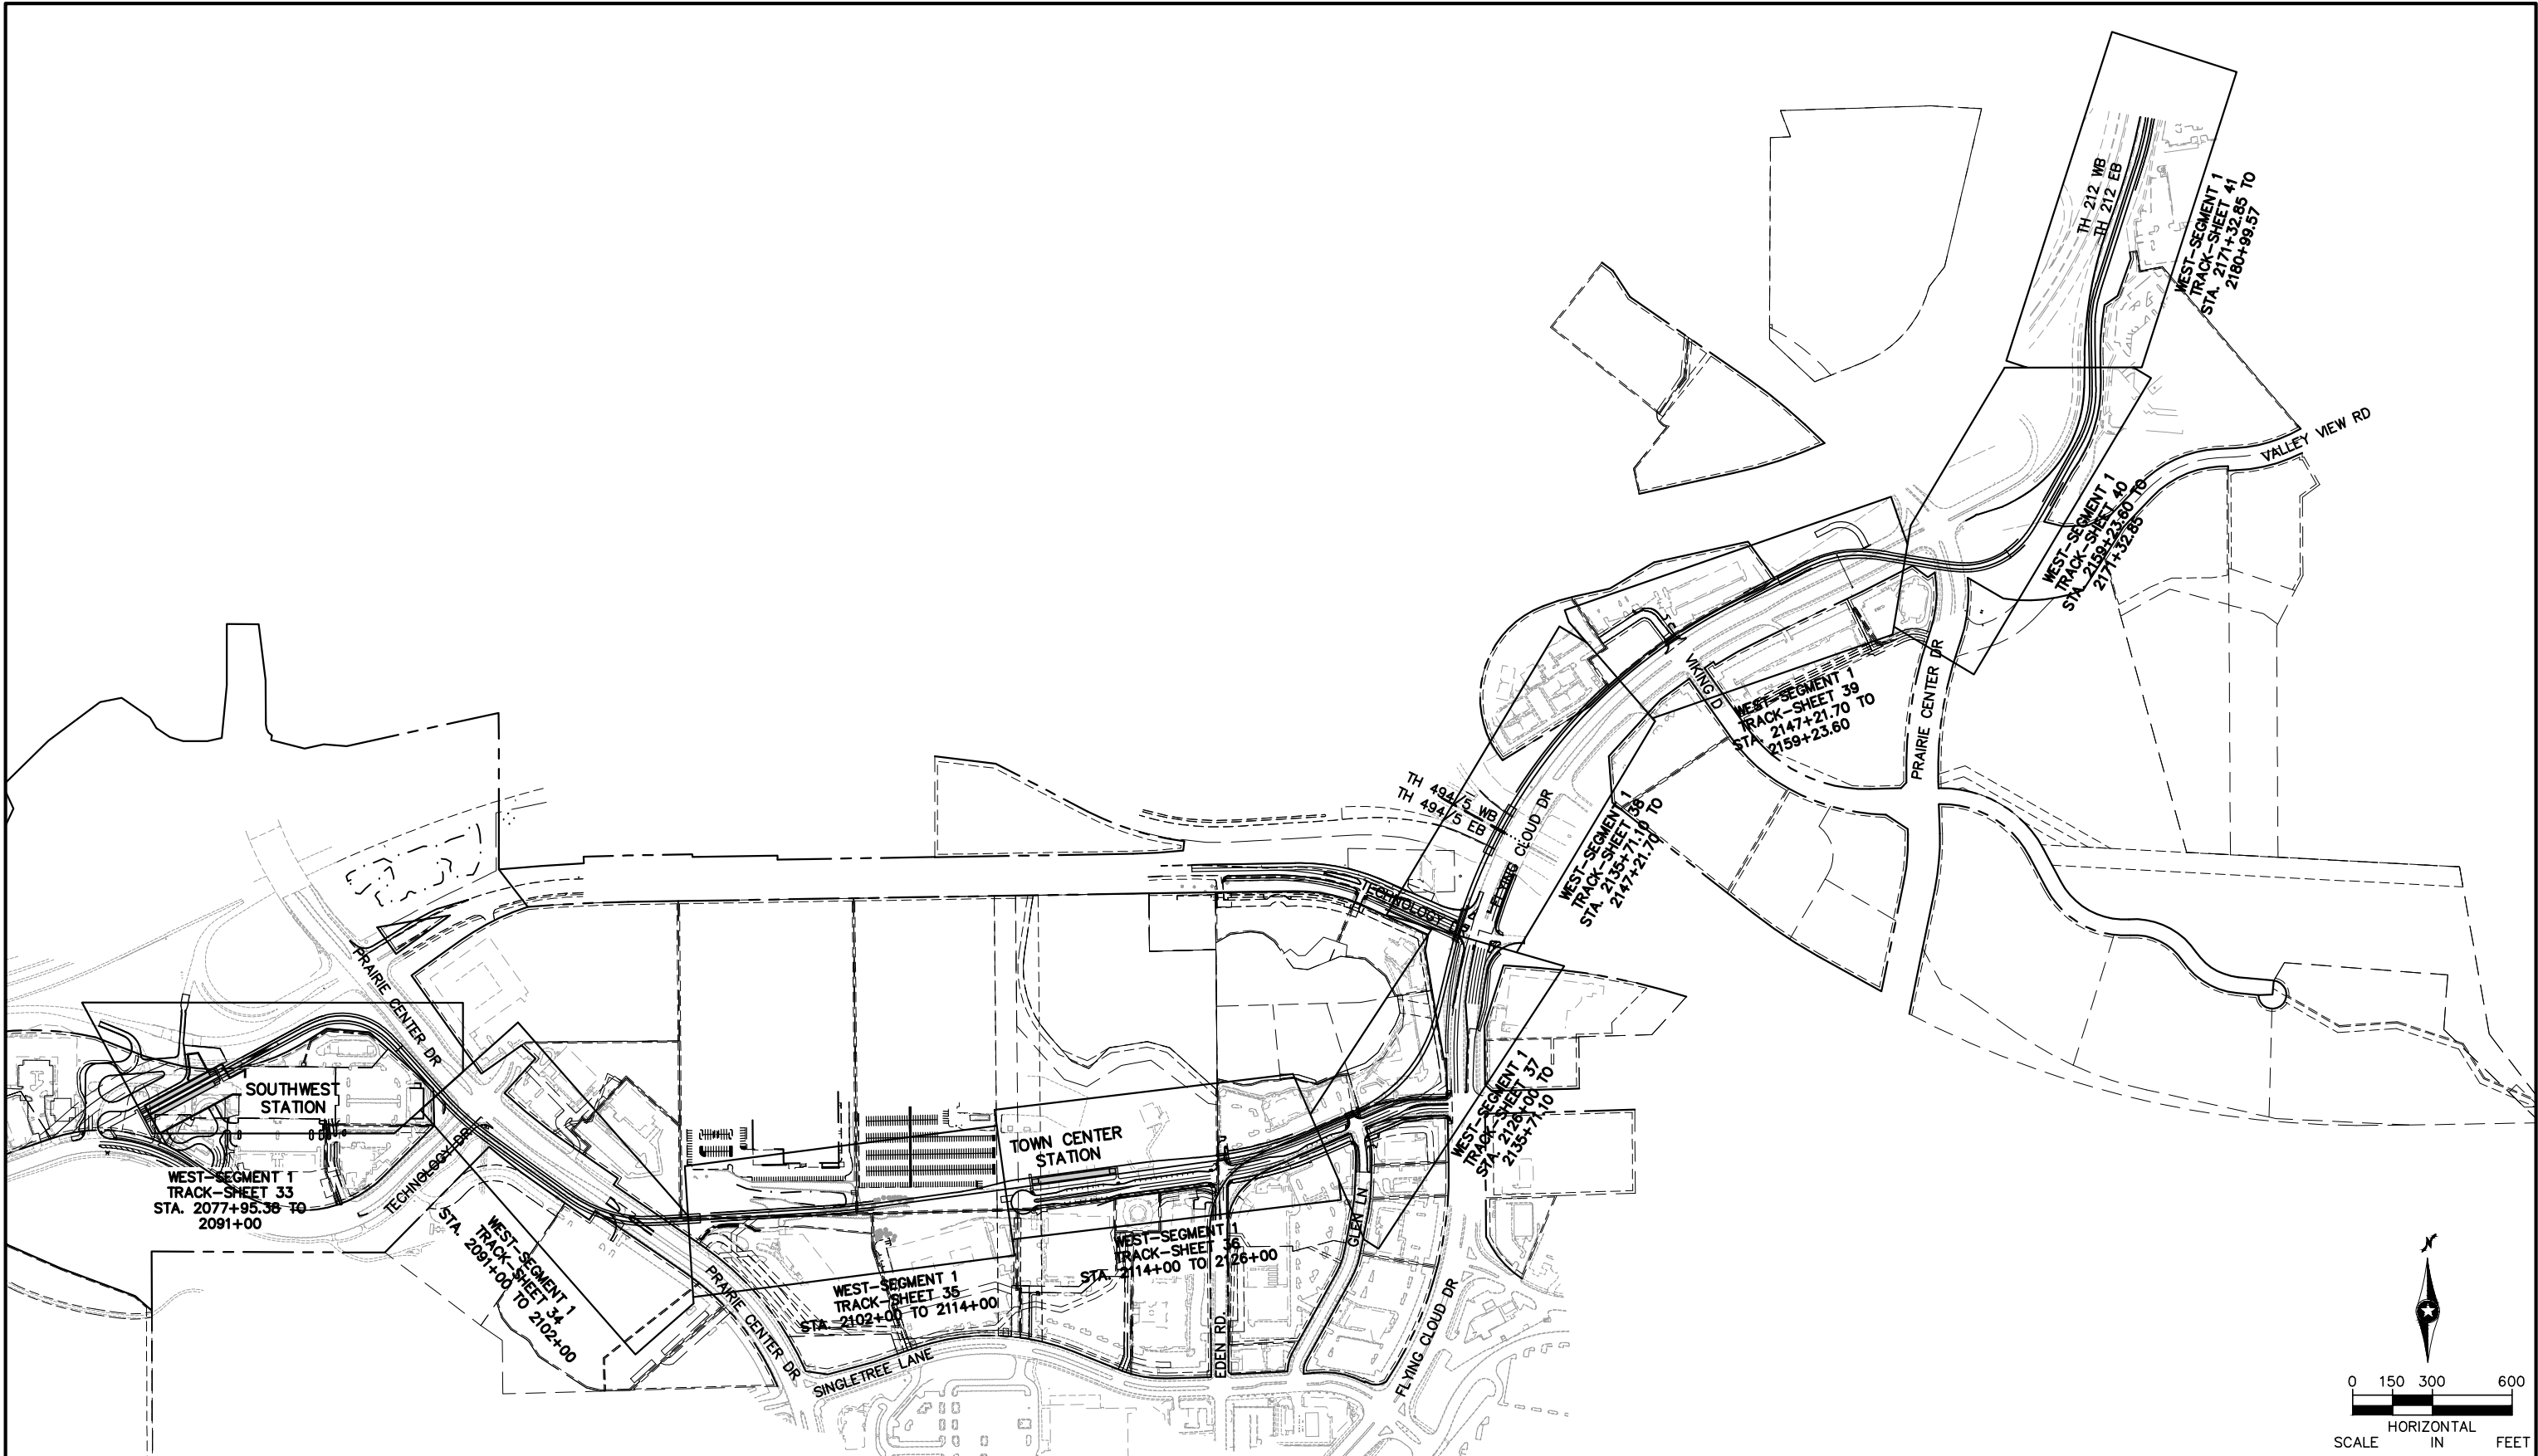

NO.	DATE	BY	CHECK	DESIGN	REVISION / SUBMITTAL





PRELIMINARY ENGINEERING




WEST- VOLUME 1 (CIVIL) - SEGMENT 1
TRACK
SHEET INDEX

DISCIPLINE: TRACK SHEET NAME: W1-TRK-IDX-001


SHEET
18
OF
126

Aug, 14, 2014 05:16 pm V: \\3200_PEC-W\CAD\SEGMENT-W1\SHEET\TRACK\W1-TRK-TYP.dwg By: MaurisakB

- NOTE:
1. NO. 8 DOUBLE CROSSOVER FROM STA. 2082+17 TO STA. 2083+71 NOT DEPICTED.
 2. FOR DUCTBANK CONFIGURATION, SEE SYSTEMS PLANS.

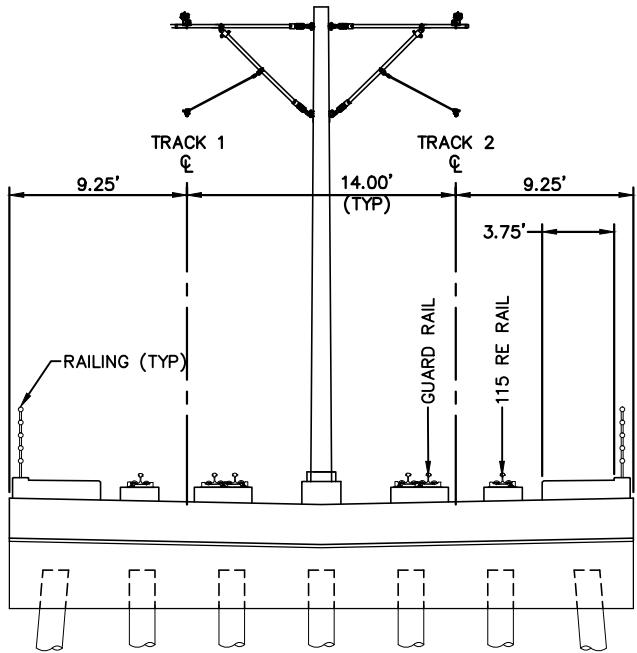

TYPICAL SECTION
STA. 2077+95 TO STA. 2078+20
STA. 2080+90 TO STA. 2085+51

 

NO.	DATE	BY	CHECK	DESIGN	REVISION / SUBMITTAL
.	.	.	.	.	.
.	.	.	.	.	.
PRELIMINARY ENGINEERING




WEST- VOLUME 1 (CIVIL) - SEGMENT 1
TRACK
TYPICAL SECTIONS

DISCIPLINE: TRACK

SHEET NAME: W1-TRK-TYP-001


Aug, 14 2014 05:17 pm V:\3200_PEC-W\CAD\SEGMENT-W1\SHEET\TRACK\W1-TRK-TYP.dwg By: MaurisakB

- NOTE:
1. DIRECT FIXATION TRACK THROUGH STATION.
 2. FOR INSETS, SEE SHEET 28.
 3. STATION TO BE SUPPORTED ON PILES.
 4. FOR DUCTBANK CONFIGURATION, SEE SYSTEMS PLANS.

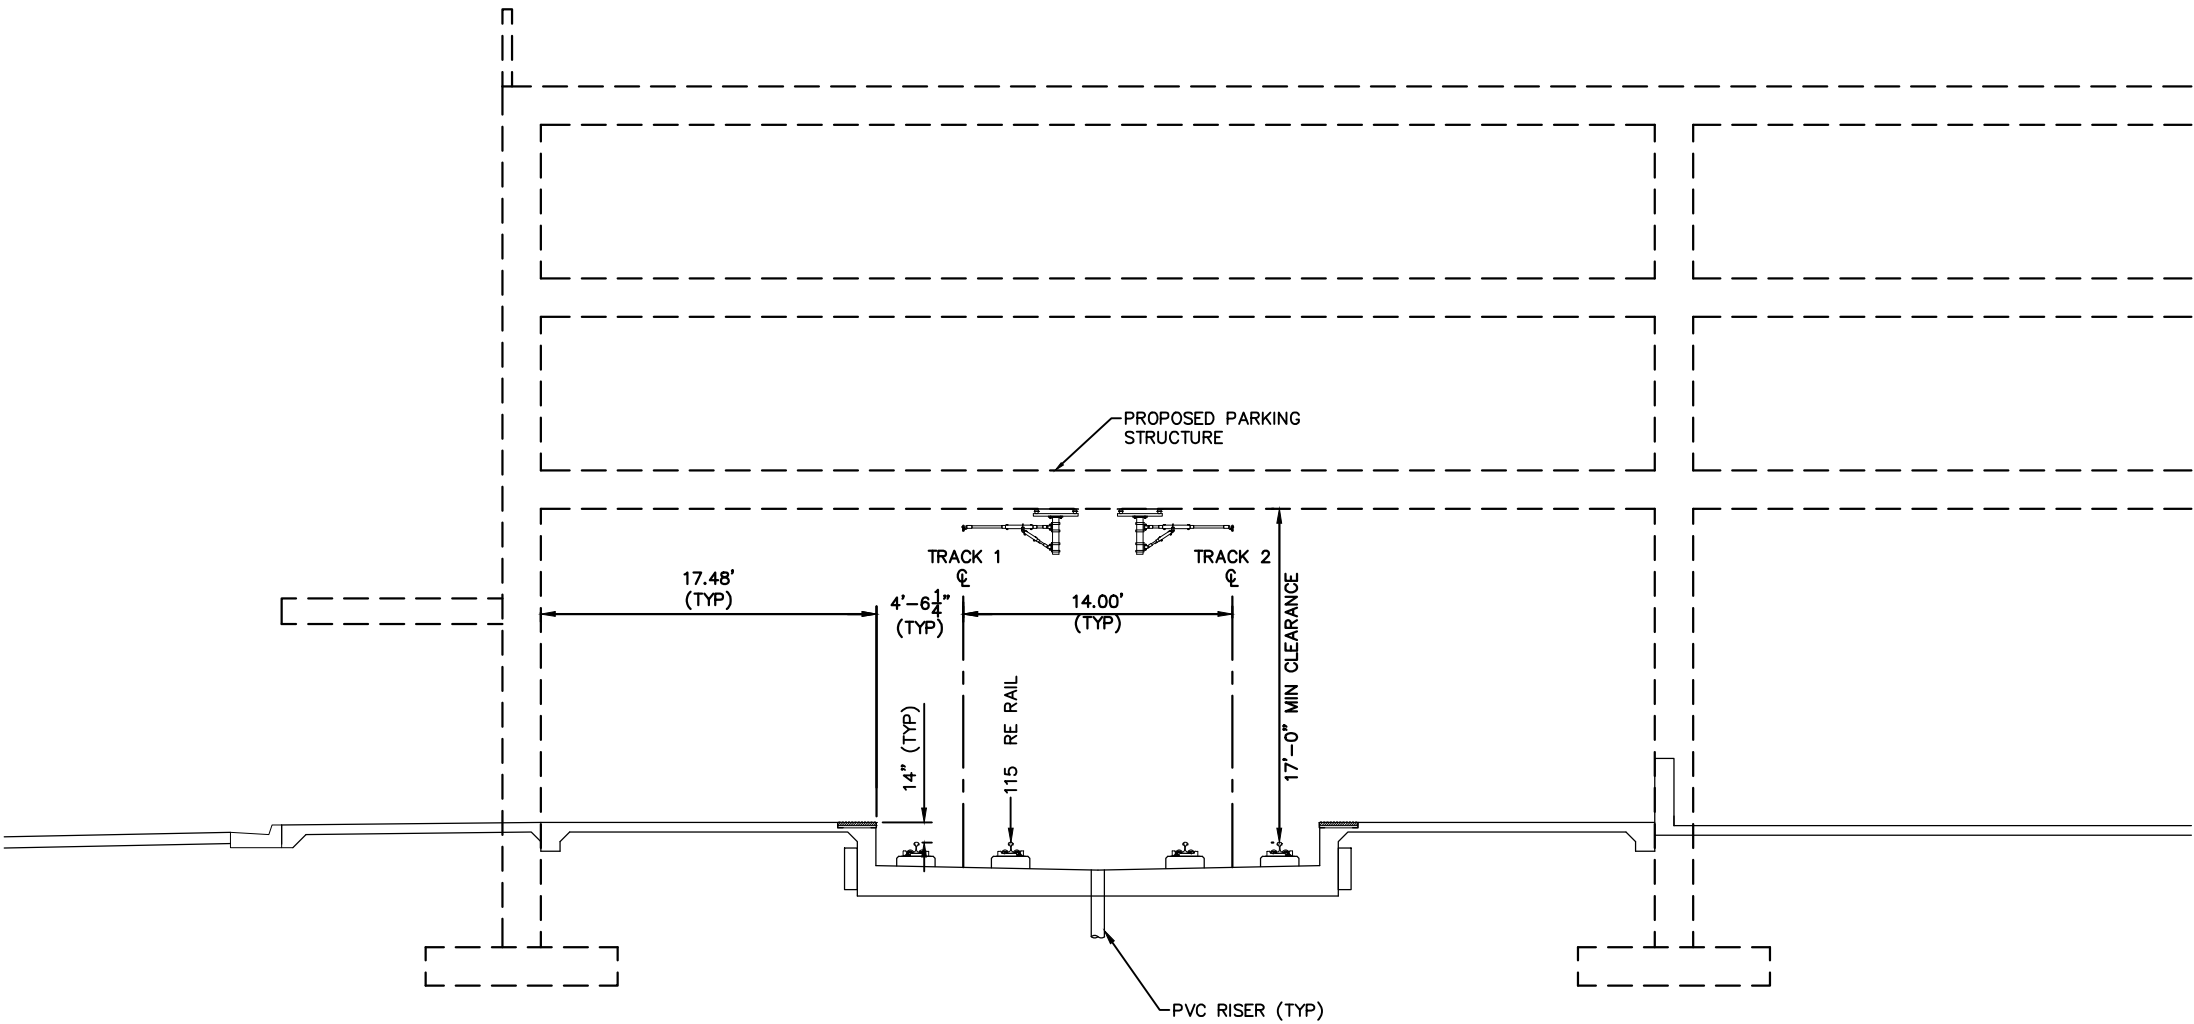

SEE NOTE 3

TYPICAL SECTION – SOUTHWEST STATION
STA. 2078+20 TO STA. 2080+90

 

NO.	DATE	BY	CHECK	DESIGN	REVISION / SUBMITTAL





PRELIMINARY ENGINEERING




WEST- VOLUME 1 (CIVIL) - SEGMENT 1
TRACK
TYPICAL SECTIONS

DISCIPLINE: TRACK SHEET NAME: W1-TRK-TYP-002


SHEET
20
OF
126

Aug, 14 2014 05:17 pm V: 3200_PEC-W\CAD\SEGMENT-W1\SHEET\TRACK\W1-TRK-TYP.dwg By: MaurisakB

- NOTE:
- 1. DIRECT FIXATION TRACK ON BRIDGE.
 - 2. BALLASTED TRACK ON TH 494/5 BRIDGE.
 - 3. FOR DUCTBANK CONFIGURATION, SEE SYSTEMS PLANS.

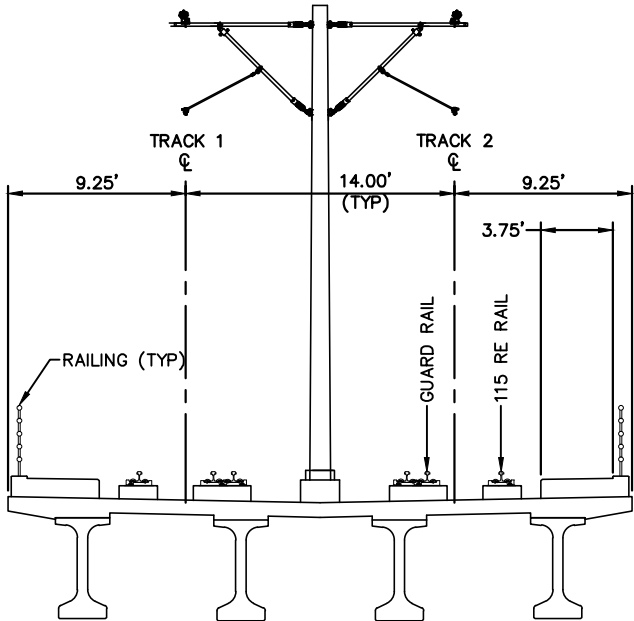

TYPICAL SECTION
STA. 2085+51 TO STA. 2102+53
STA. 2139+02 TO STA. 2140+93 SEE NOTE 2
STA. 2155+70 TO STA. 2163+17

 

NO.	DATE	BY	CHECK	DESIGN	REVISION / SUBMITTAL
.	.	.	.	.	.
.	.	.	.	.	.
.	.	.	.	.	.
.	.	.	.	.	.
.	.	.	.	.	.
.	.	.	.	.	.
.	.	.	.	.	.
.	.	.	.	.	.
.	.	.	.	.	.



AECOM

PRELIMINARY ENGINEERING

**METROPOLITAN**
COUNCIL

**SOUTHWEST**
Green Line LRT Extension


WEST- VOLUME 1 (CIVIL) - SEGMENT 1
TRACK
TYPICAL SECTIONS

DISCIPLINE: **TRACK**

SHEET NAME: **W1-TRK-TYP-003**

Aug, 14 2014 05:17 pm V:\3200_PEC-W\CAD\SEGMENT-W1\SHEET\TRACK\W1-TRK-TYP.dwg By: MaurisakB


- NOTE:
1. FOR INSETS, SEE SHEET 28.
 2. FOR DUCTBANK CONFIGURATION, SEE SYSTEMS PLANS.
 3. AT-GRADE SECTION ON TRACK 1 SIDE FROM STA. 2152+77 TO STA. 2152+92

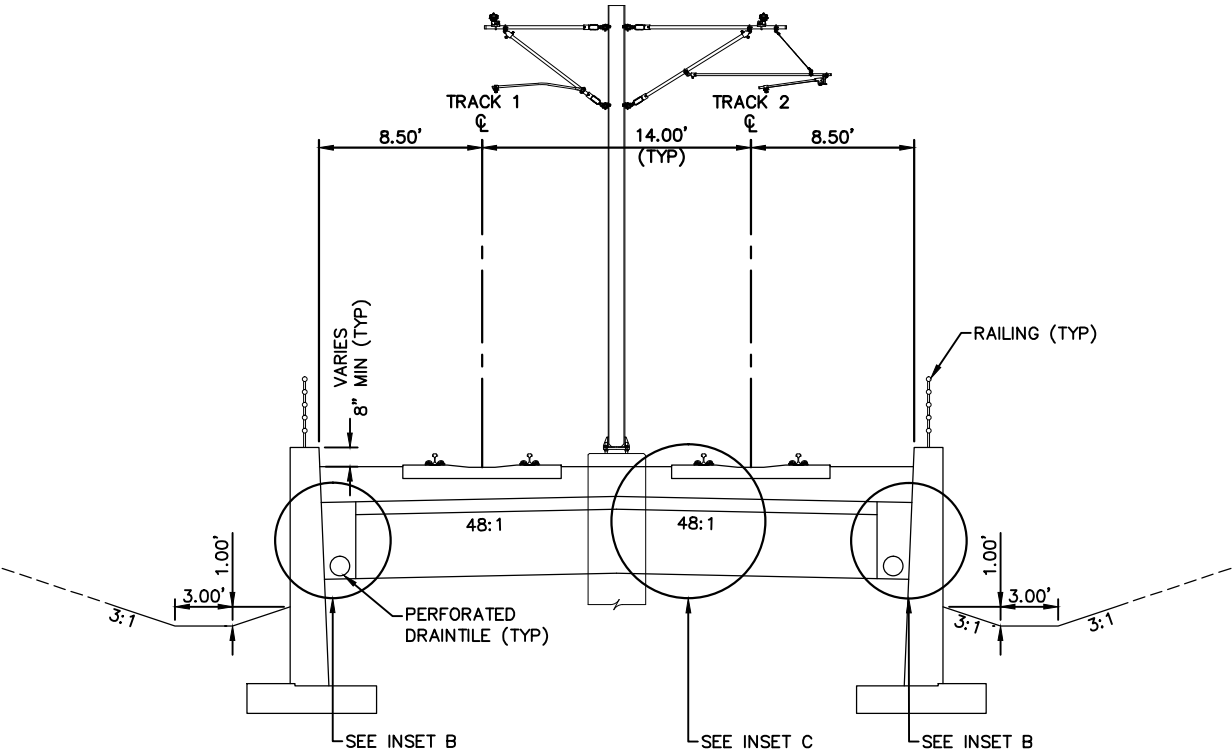

TYPICAL SECTION

STA. 2102+53 TO STA. 2109+00
STA. 2140+93 TO STA. 2141+52
STA. 2152+77 TO STA. 2155+70
STA. 2163+17 TO STA. 2163+98
STA. 2165+73 TO STA. 2166+73
STA. 2178+23 TO STA. 2181+00

SEE NOTE 3

 

NO.	DATE	BY	CHECK	DESIGN	REVISION / SUBMITTAL
1					
2					
3					
4					
5					
6					
7					
8					
9					
10					



AECOM

PRELIMINARY ENGINEERING

**METROPOLITAN**
COUNCIL

**SOUTHWEST**
Green Line LRT Extension

WEST- VOLUME 1 (CIVIL) - SEGMENT 1
TRACK
TYPICAL SECTIONS



DISCIPLINE: **TRACK**

SHEET NAME: **W1-TRK-TYP-004**


SHEET
22
OF
126

Aug, 14 2014 05:17 pm V:\3200_PEC-W\CAD\SEGMENT-W1\SHEET\TRACK\W1-TRK-TYP.dwg By: MaurisakB

- NOTE:
1. TRACK CENTERS WIDEN FROM 14.00' TO 30.38' BETWEEN STA. 2112+10 AND STA. 2114+77.
 2. TRACK CENTERS NARROW FROM 15.22' TO 14.00' BETWEEN STA. 2129+50 AND STA. 2132+66.
 3. LIMITS OF SECTION INCLUDE AT-GRADE CROSSINGS THAT ARE NOT DEPICTED.
 4. FOR INSETS, SEE SHEET 28.
 5. NO RIGHT DITCH BETWEEN STA. 2133+00 AND STA. 2139+26.
 6. FOR DUCTBANK CONFIGURATION, SEE SYSTEMS PLANS.

 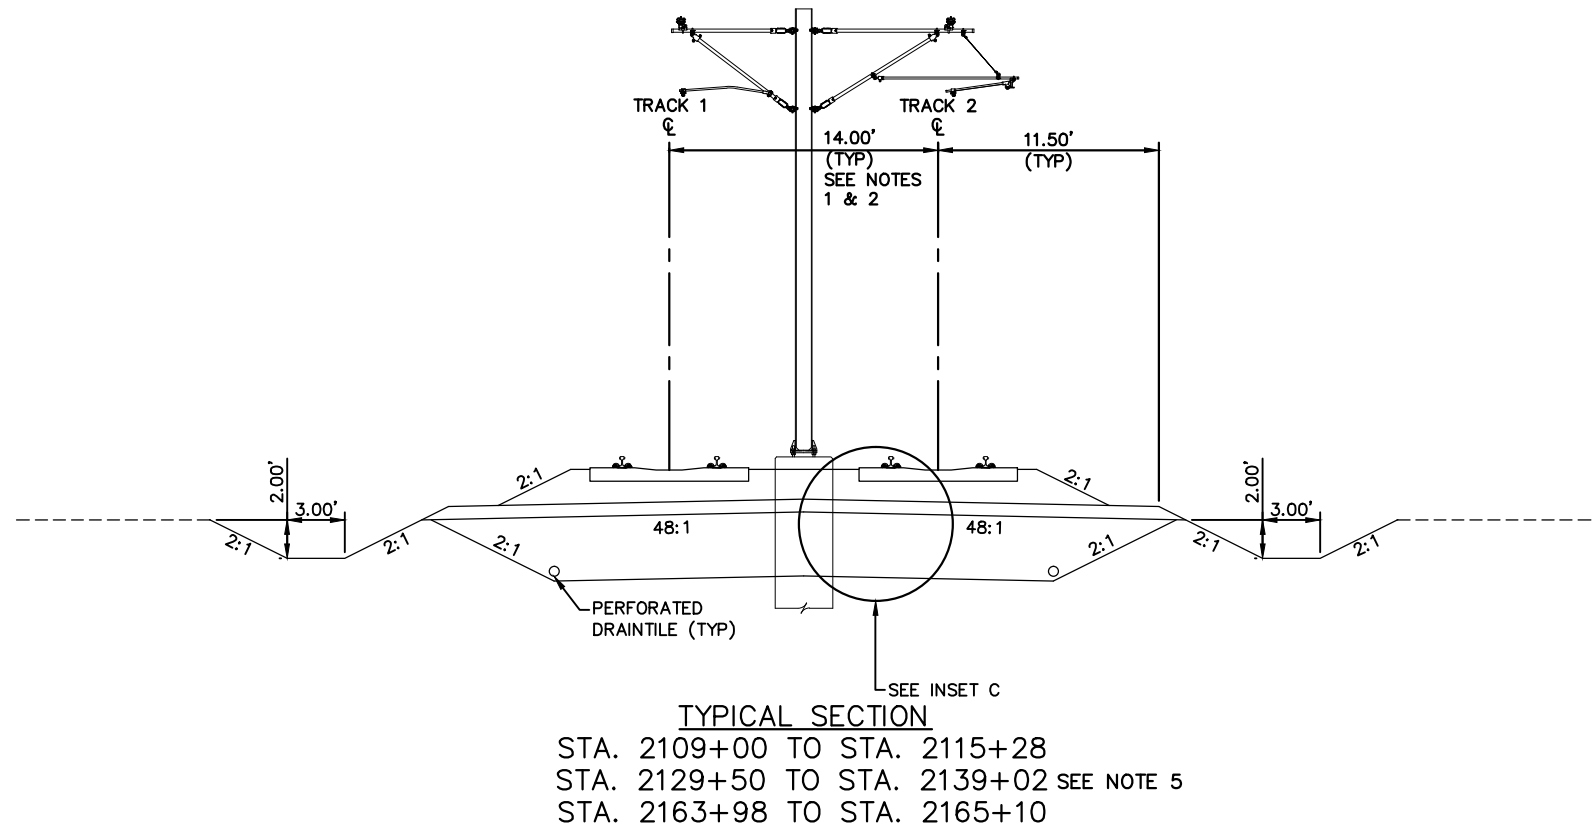

NO.	DATE	BY	CHECK	DESIGN	REVISION / SUBMITTAL
.	.	.	.	.	.
.	.	.	.	.	.
.	.	.	.	.	.
.	.	.	.	.	.
.	.	.	.	.	.
.	.	.	.	.	.
.	.	.	.	.	.
.	.	.	.	.	.
.	.	.	.	.	.
.	.	.	.	.	.

 

AECOM

PRELIMINARY ENGINEERING




WEST- VOLUME 1 (CIVIL) - SEGMENT 1
TRACK
TYPICAL SECTIONS

DISCIPLINE: **TRACK** SHEET NAME: **W1-TRK-TYP-005**


SHEET
23
OF
126

Aug, 14 2014 05:18 pm V:\3200_PEC-W\CAD\SEGMENT-W1\SHEET\TRACK\W1-TRK-TYP.dwg By: MaurisakB


- NOTE:
1. DIRECT FIXATION TRACK THROUGH STATION.
 2. FOR INSETS, SEE SHEET 28.
 3. FOR DUCTBANK CONFIGURATION, SEE SYSTEMS PLANS.

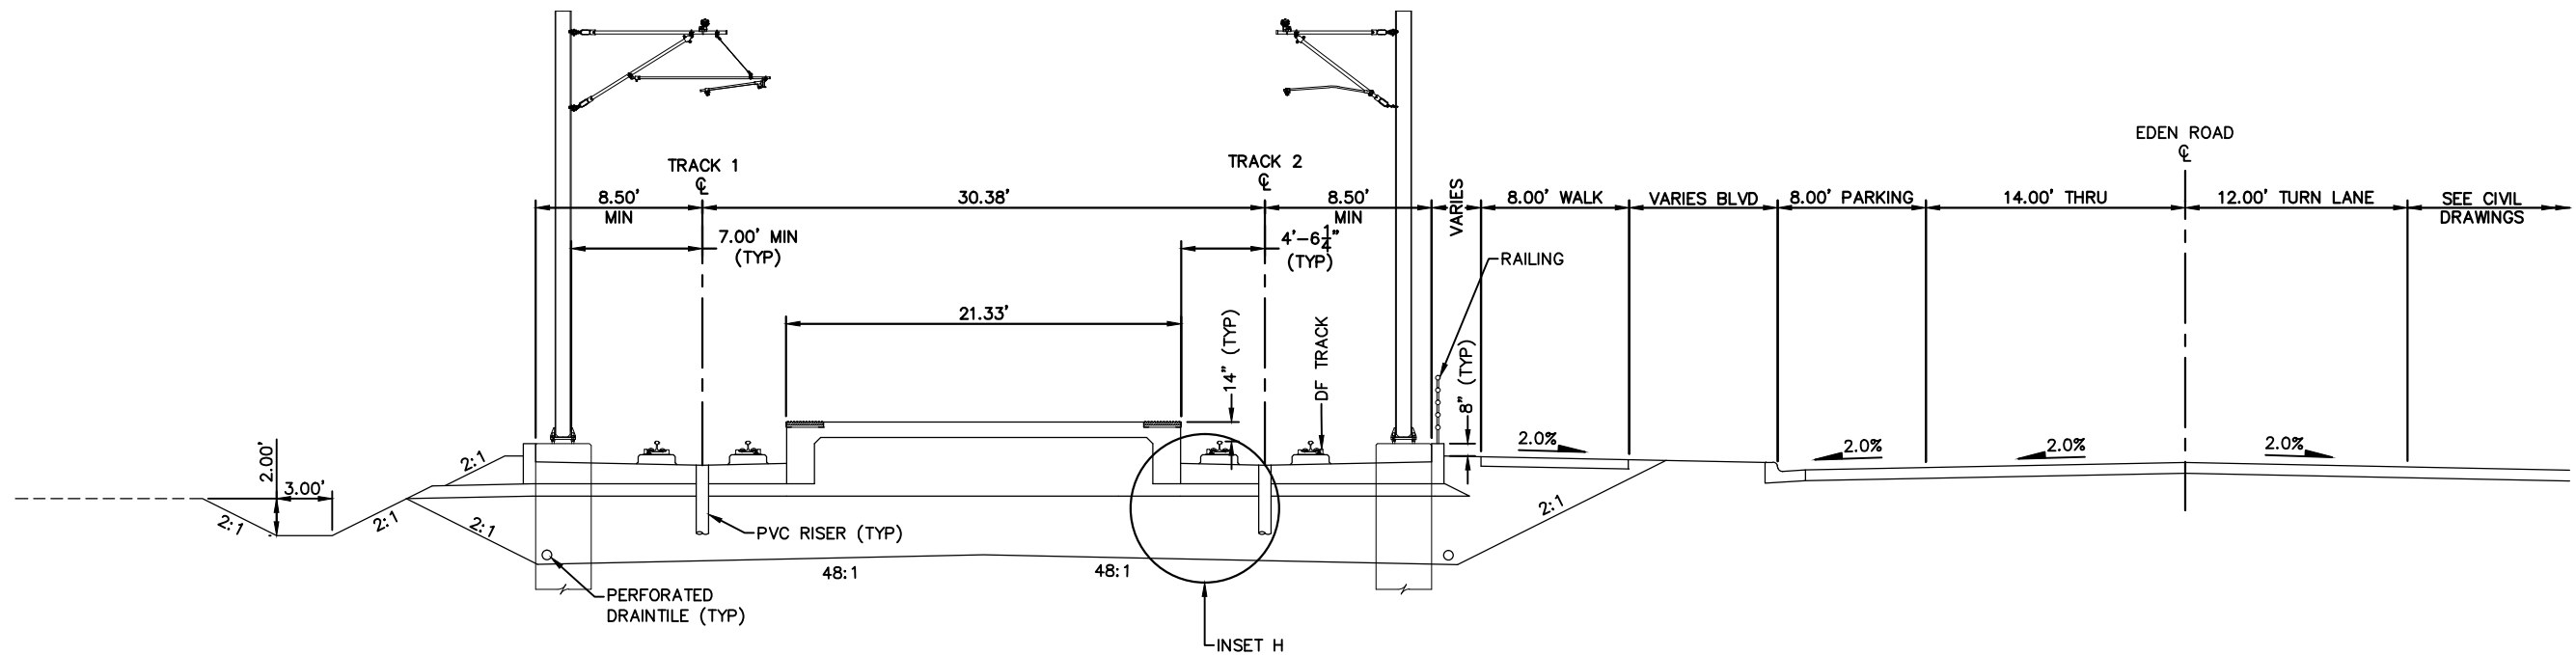

TYPICAL SECTION – TOWN CENTER STATION
STA. 2115+28 TO STA. 2117+98

 

NO.	DATE	BY	CHECK	DESIGN	REVISION / SUBMITTAL
1					
2					
3					
4					
5					
6					
7					
8					
9					
10					

 

AECOM

PRELIMINARY ENGINEERING





WEST- VOLUME 1 (CIVIL) - SEGMENT 1
TRACK
TYPICAL SECTIONS

DISCIPLINE: **TRACK** SHEET NAME: **W1-TRK-TYP-006**

SHEET
24
OF
126

Aug, 14 2014 05:18 pm V:\3200_PEC-W\CAD\SEGMENT-W1\SHEET\TRACK\W1-TRK-TYP.dwg By: MaurisakB

- NOTE:
1. LIMITS OF SECTION INCLUDE AT-GRADE CROSSINGS THAT ARE NOT DEPICTED.
 2. TRACK CENTERS NARROW FROM 30.38' TO 15.22' BETWEEN STA. 2118+88 AND STA. 2129+50.
 3. FOR INSETS, SEE SHEET 28.
 4. FOR DUCTBANK CONFIGURATION, SEE SYSTEMS PLANS.

 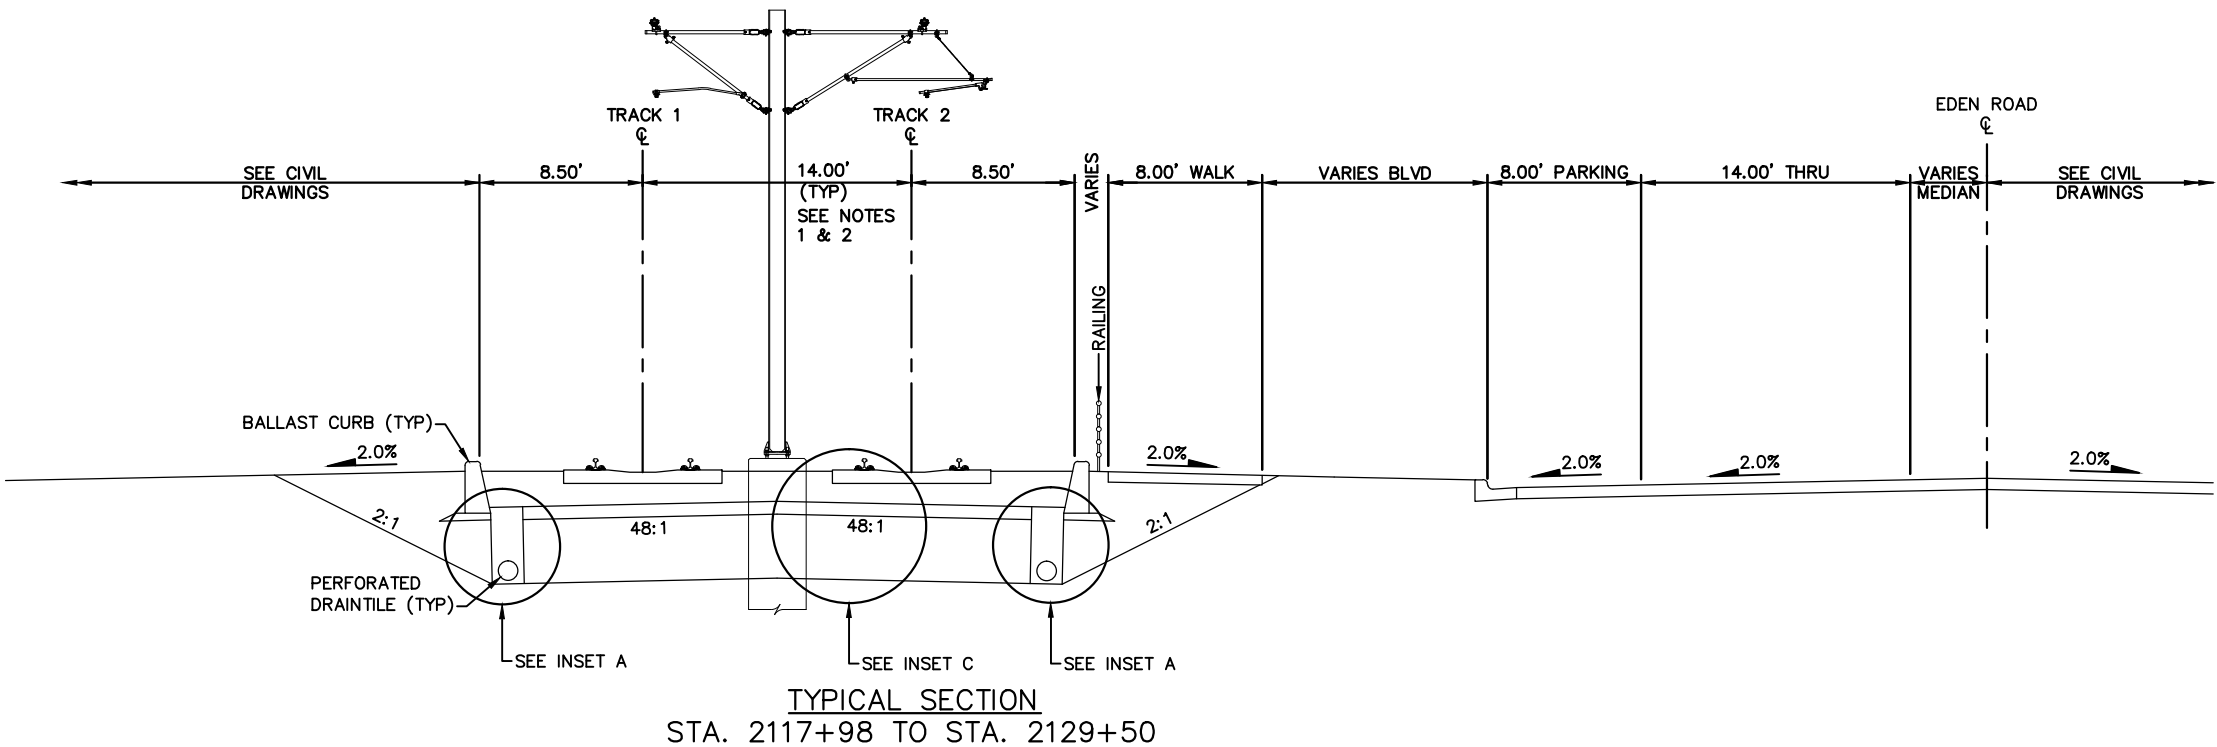

NO.	DATE	BY	CHECK	DESIGN	REVISION / SUBMITTAL
1					
2					
3					
4					
5					
6					
7					
8					
9					
10					



AECOM

PRELIMINARY ENGINEERING



WEST- VOLUME 1 (CIVIL) - SEGMENT 1

TRACK

TYPICAL SECTIONS

DISCIPLINE: TRACK

SHEET NAME: W1-TRK-TYP-007

SHEET



25

OF

126

Aug, 14, 2014 05:18 pm V: \\3200_PEC-W\CAD\SEGMENT-W1\SHEET\TRACK\W1-TRK-TYP.dwg By: MaurisakB

- NOTE:
1. FOR INSETS, SEE SHEET 28.
2. FOR DUCTBANK CONFIGURATION, SEE SYSTEMS PLANS.

 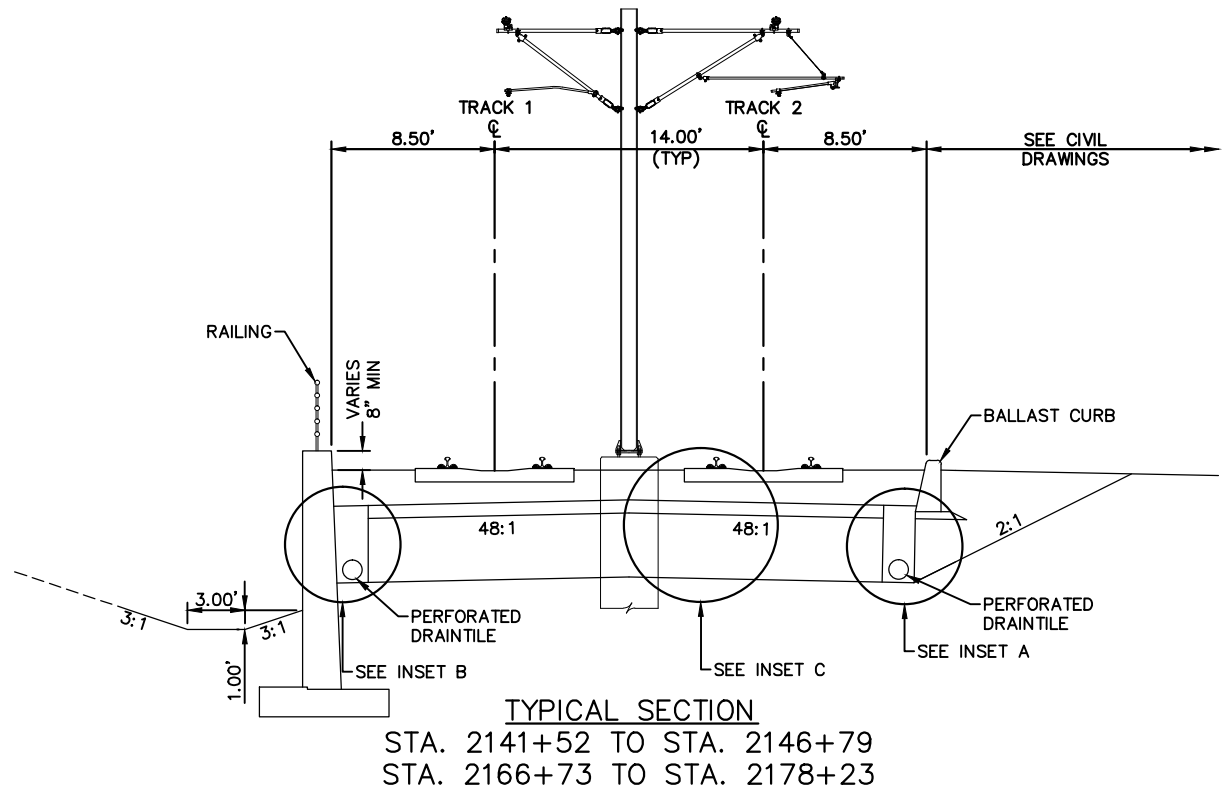

NO.	DATE	BY	CHECK	DESIGN	REVISION / SUBMITTAL
.	.	.	.	.	.
.	.	.	.	.	.
.	.	.	.	.	.
.	.	.	.	.	.
.	.	.	.	.	.
.	.	.	.	.	.
.	.	.	.	.	.
.	.	.	.	.	.
.	.	.	.	.	.





PRELIMINARY ENGINEERING




WEST- VOLUME 1 (CIVIL) - SEGMENT 1
TRACK
TYPICAL SECTIONS

DISCIPLINE: TRACK SHEET NAME: W1-TRK-TYP-008


SHEET
26
OF
126

Aug, 14, 2014 05:18 pm V:\3200_PEC-W\CAD\SEGMENT-W1\SHEET\TRACK\W1-TRK-TYP.dwg By: MaurisakB

- NOTE:
1. LIMITS OF SECTION INCLUDE AT-GRADE CROSSINGS THAT ARE NOT DEPICTED.
 2. FOR INSETS, SEE SHEET 28.
 3. FOR DUCTBANK CONFIGURATION, SEE SYSTEMS PLANS.

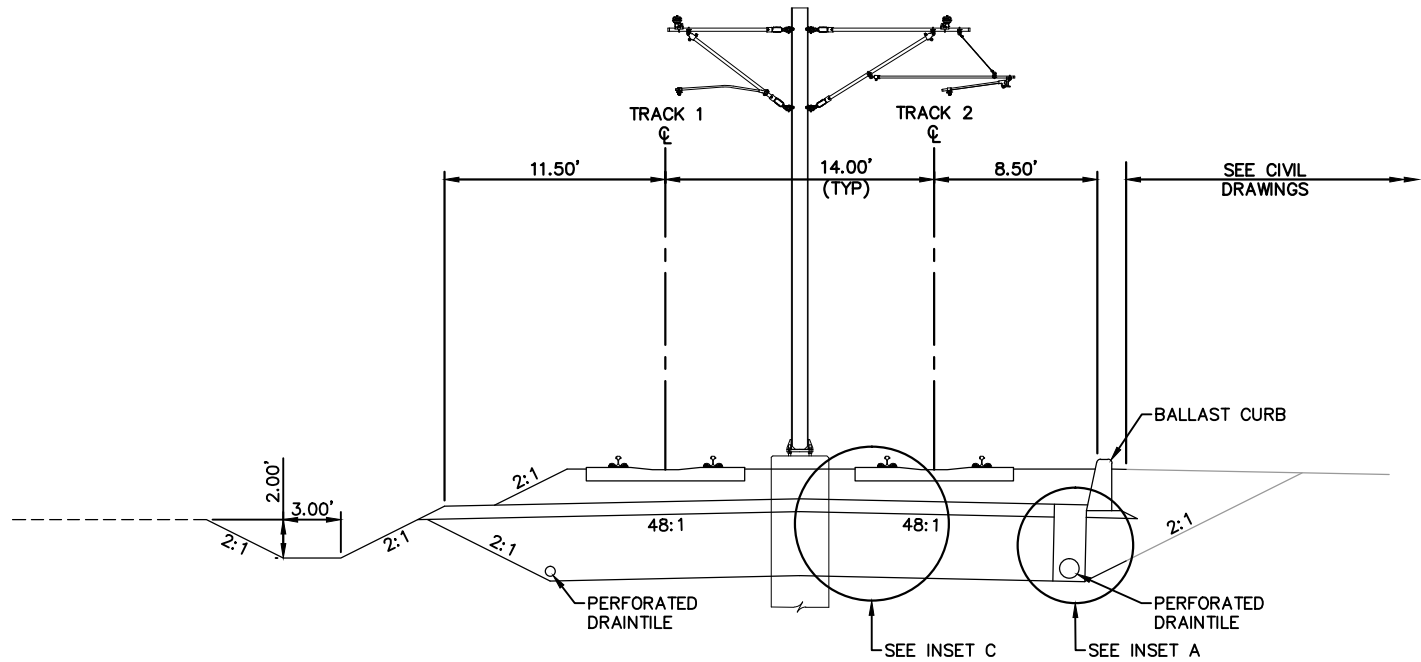

TYPICAL SECTION
STA. 2146+79 TO STA. 2152+77
STA. 2165+10 TO STA. 2165+73

 

NO.	DATE	BY	CHECK	DESIGN	REVISION / SUBMITTAL
1					
2					
3					
4					
5					
6					
7					
8					
9					
10					



AECOM

PRELIMINARY ENGINEERING




WEST- VOLUME 1 (CIVIL) - SEGMENT 1
TRACK
TYPICAL SECTIONS

DISCIPLINE: TRACK


SHEET NAME: W1-TRK-TYP-009

Aug, 14, 2014 05:19 pm V: \\3200_PEC-W\CAD\SEGMENT-W1\SHEET\TRACK\W1-TRK-TYP.dwg By: MaurisakB

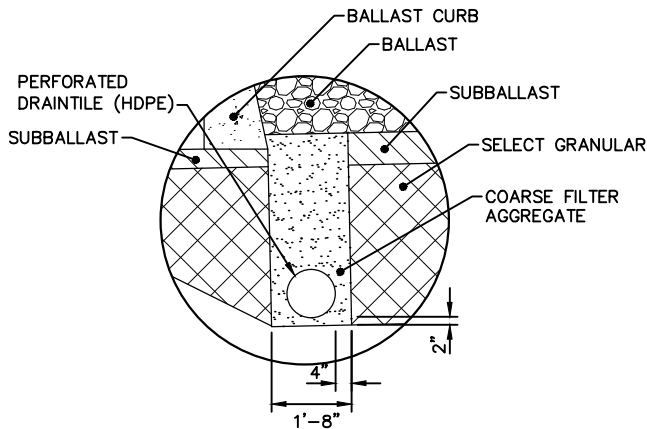


INSET A – BALLAST CURB INTERFACE

NOTE: LEFT SIDE DRAINAGE TRENCH ILLUSTRATED.
FOR RIGHT SIDE, MIRROR SECTION.

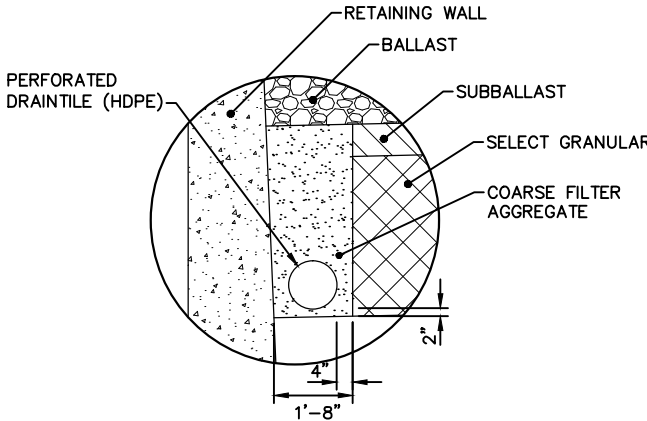


INSET B – RETAINING WALL INTERFACE

NOTE: LEFT SIDE DRAINAGE TRENCH ILLUSTRATED.
FOR RIGHT SIDE, MIRROR SECTION.

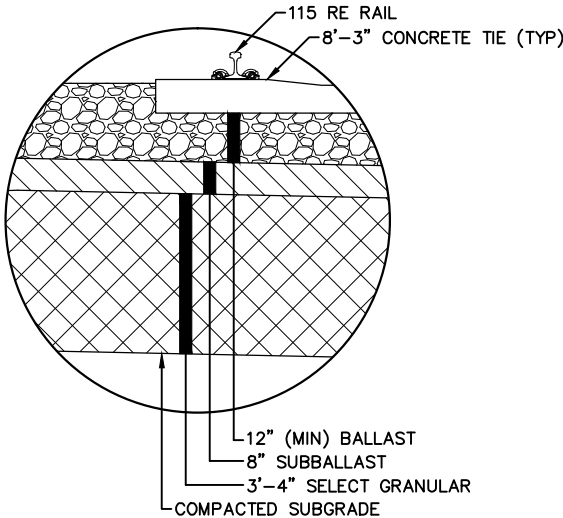

INSET C – TYPICAL BALLASTED TRACK

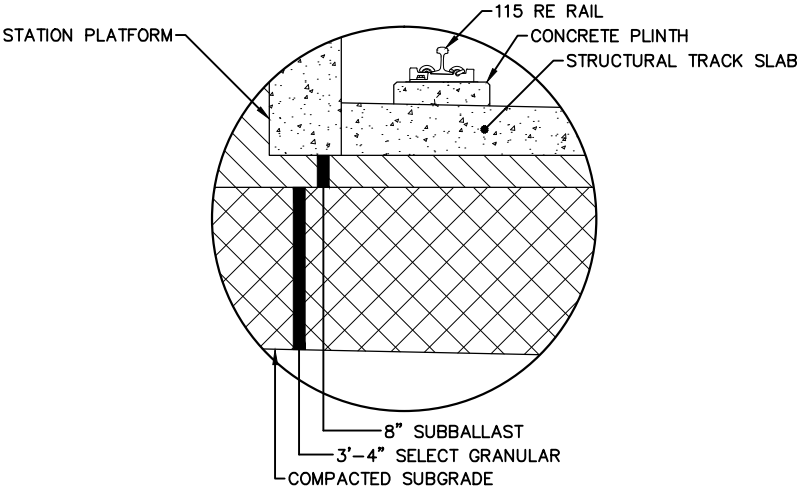

INSET H – TYPICAL DIRECT FIXATION INTERFACE
AT STATION PLATFORM

NO.	DATE	BY	CHECK	DESIGN	REVISION / SUBMITTAL
1					
2					
3					
4					
5					
6					
7					
8					
9					
10					




PRELIMINARY ENGINEERING




WEST- VOLUME 1 (CIVIL) - SEGMENT 1
TRACK
TYPICAL SECTIONS

DISCIPLINE: TRACK SHEET NAME: W1-TRK-TYP-INS

Aug. 27 2014 03:34 pm V:\3200_PEC-W\CAD\SEGMENT-W1\SHEET\TRACK\W1-TRK-CHRT-EX.dwg By: MaurisakB

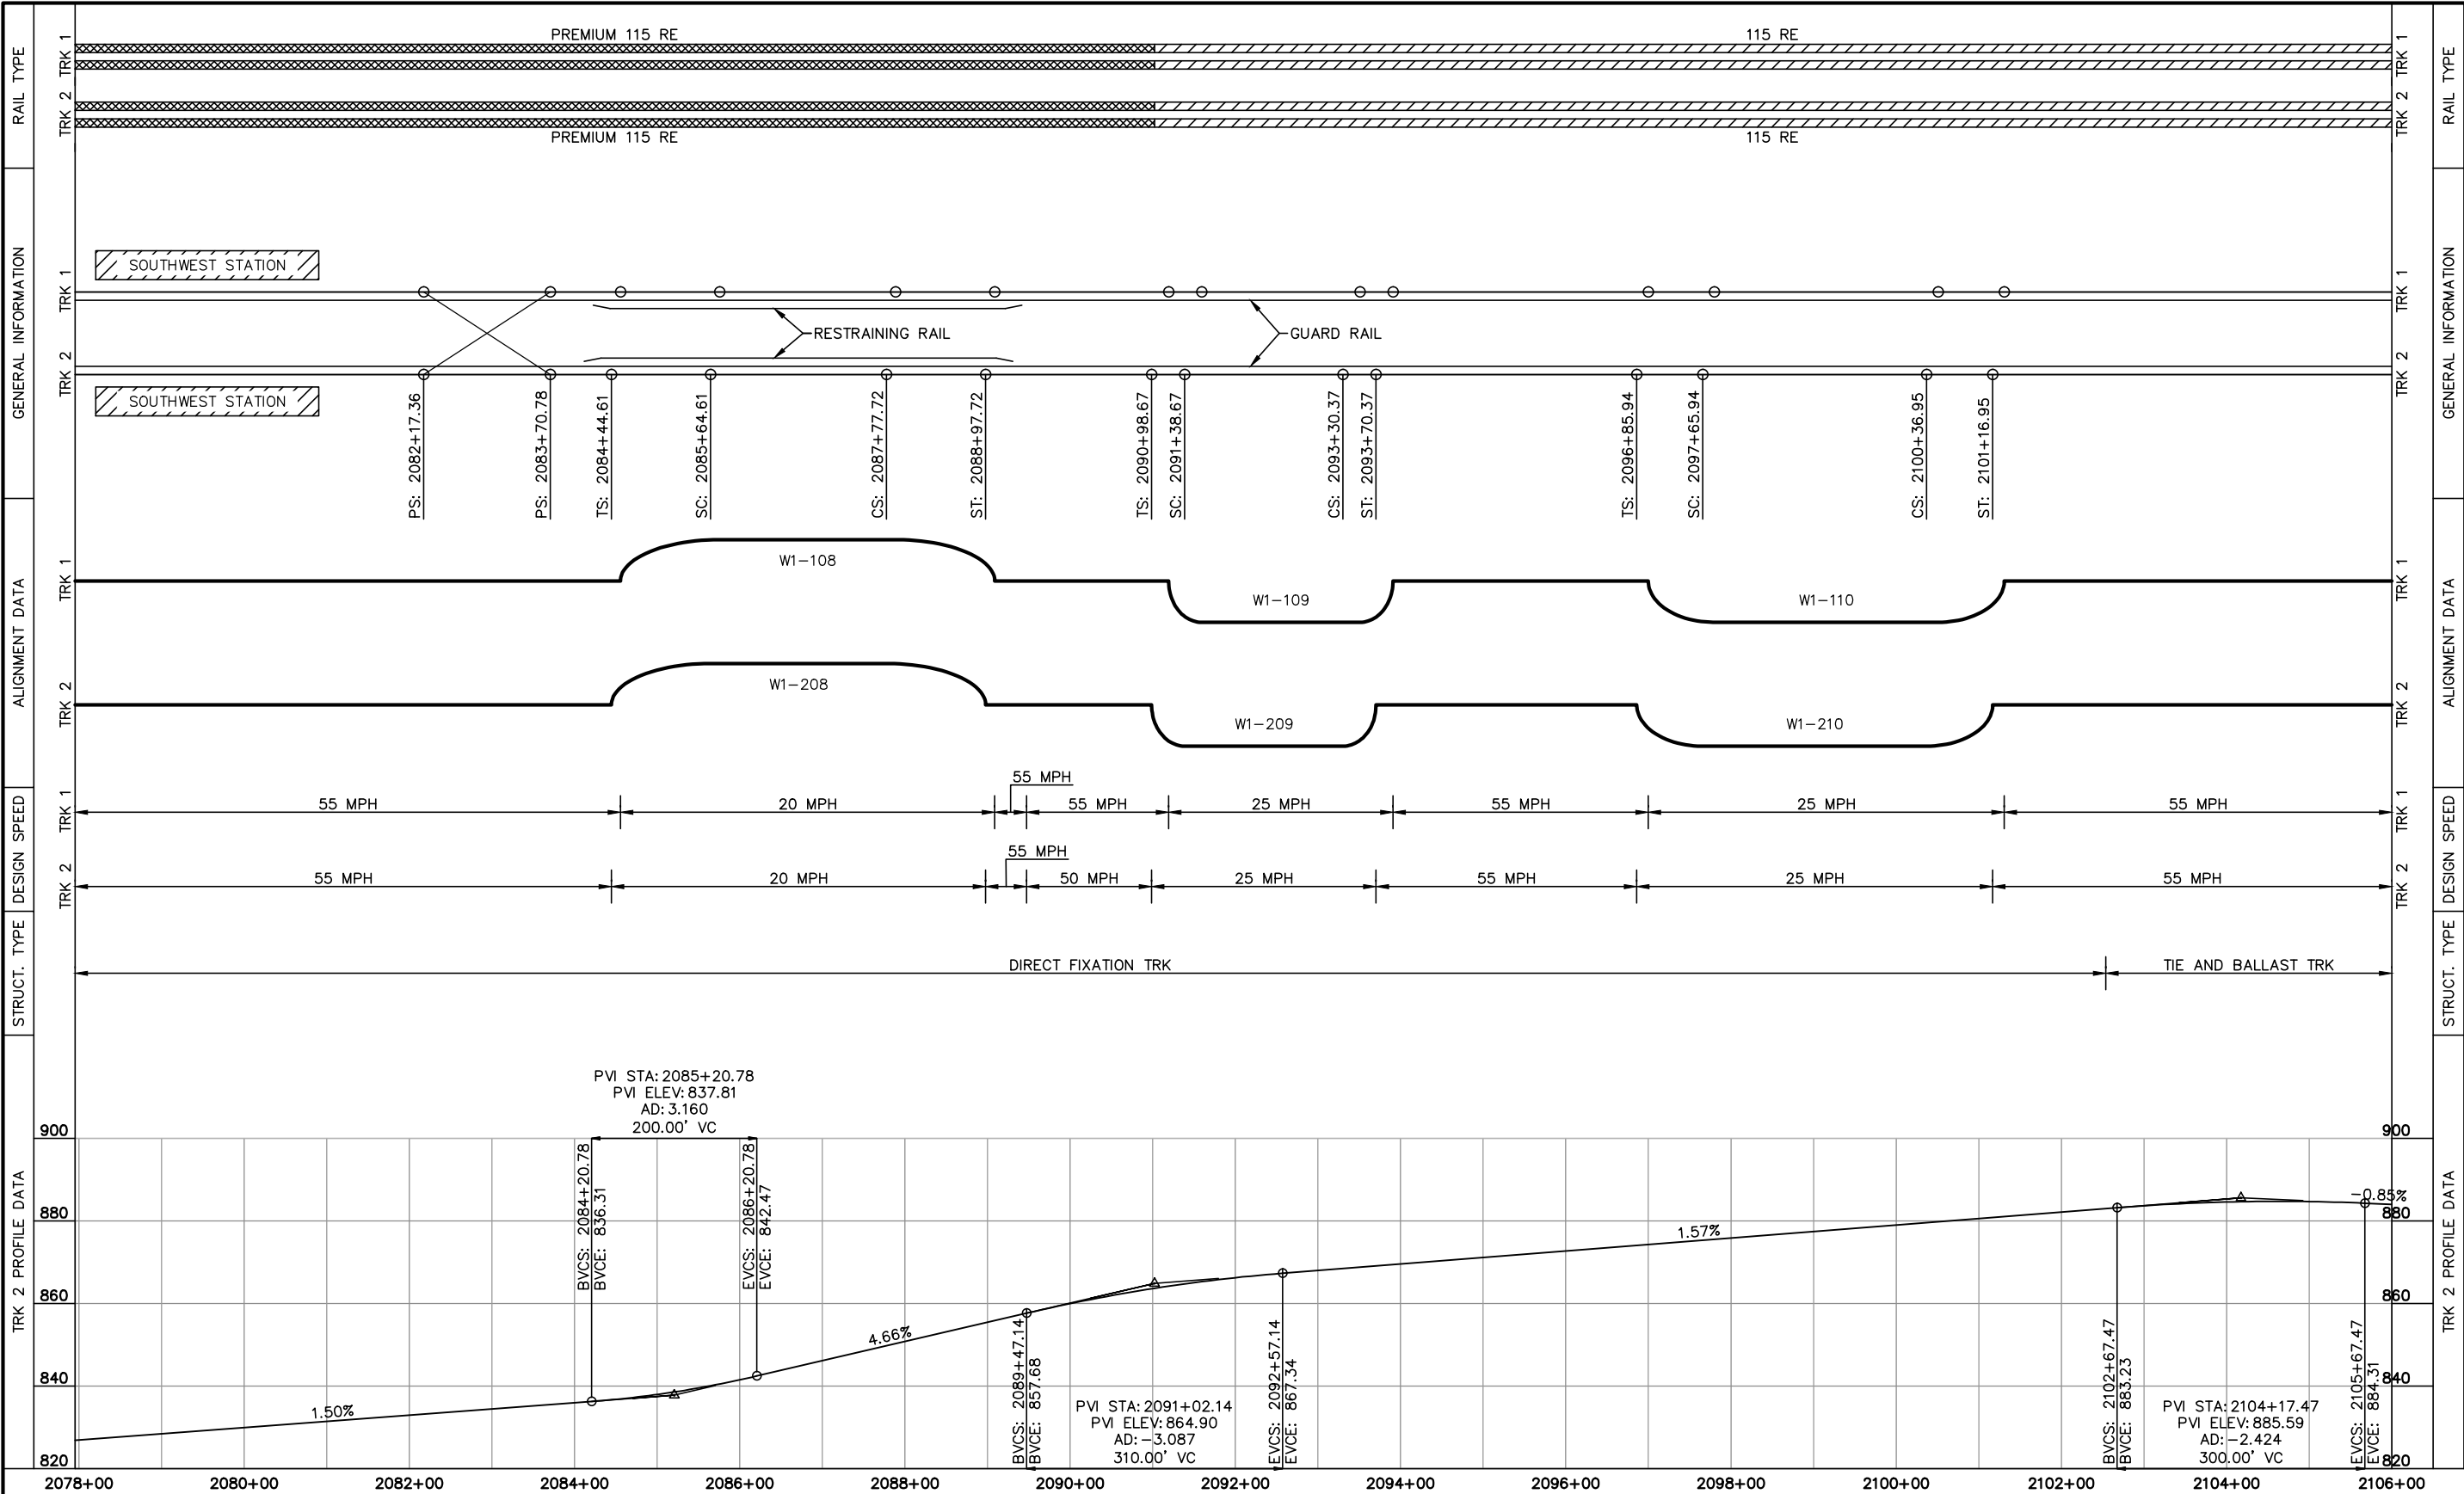

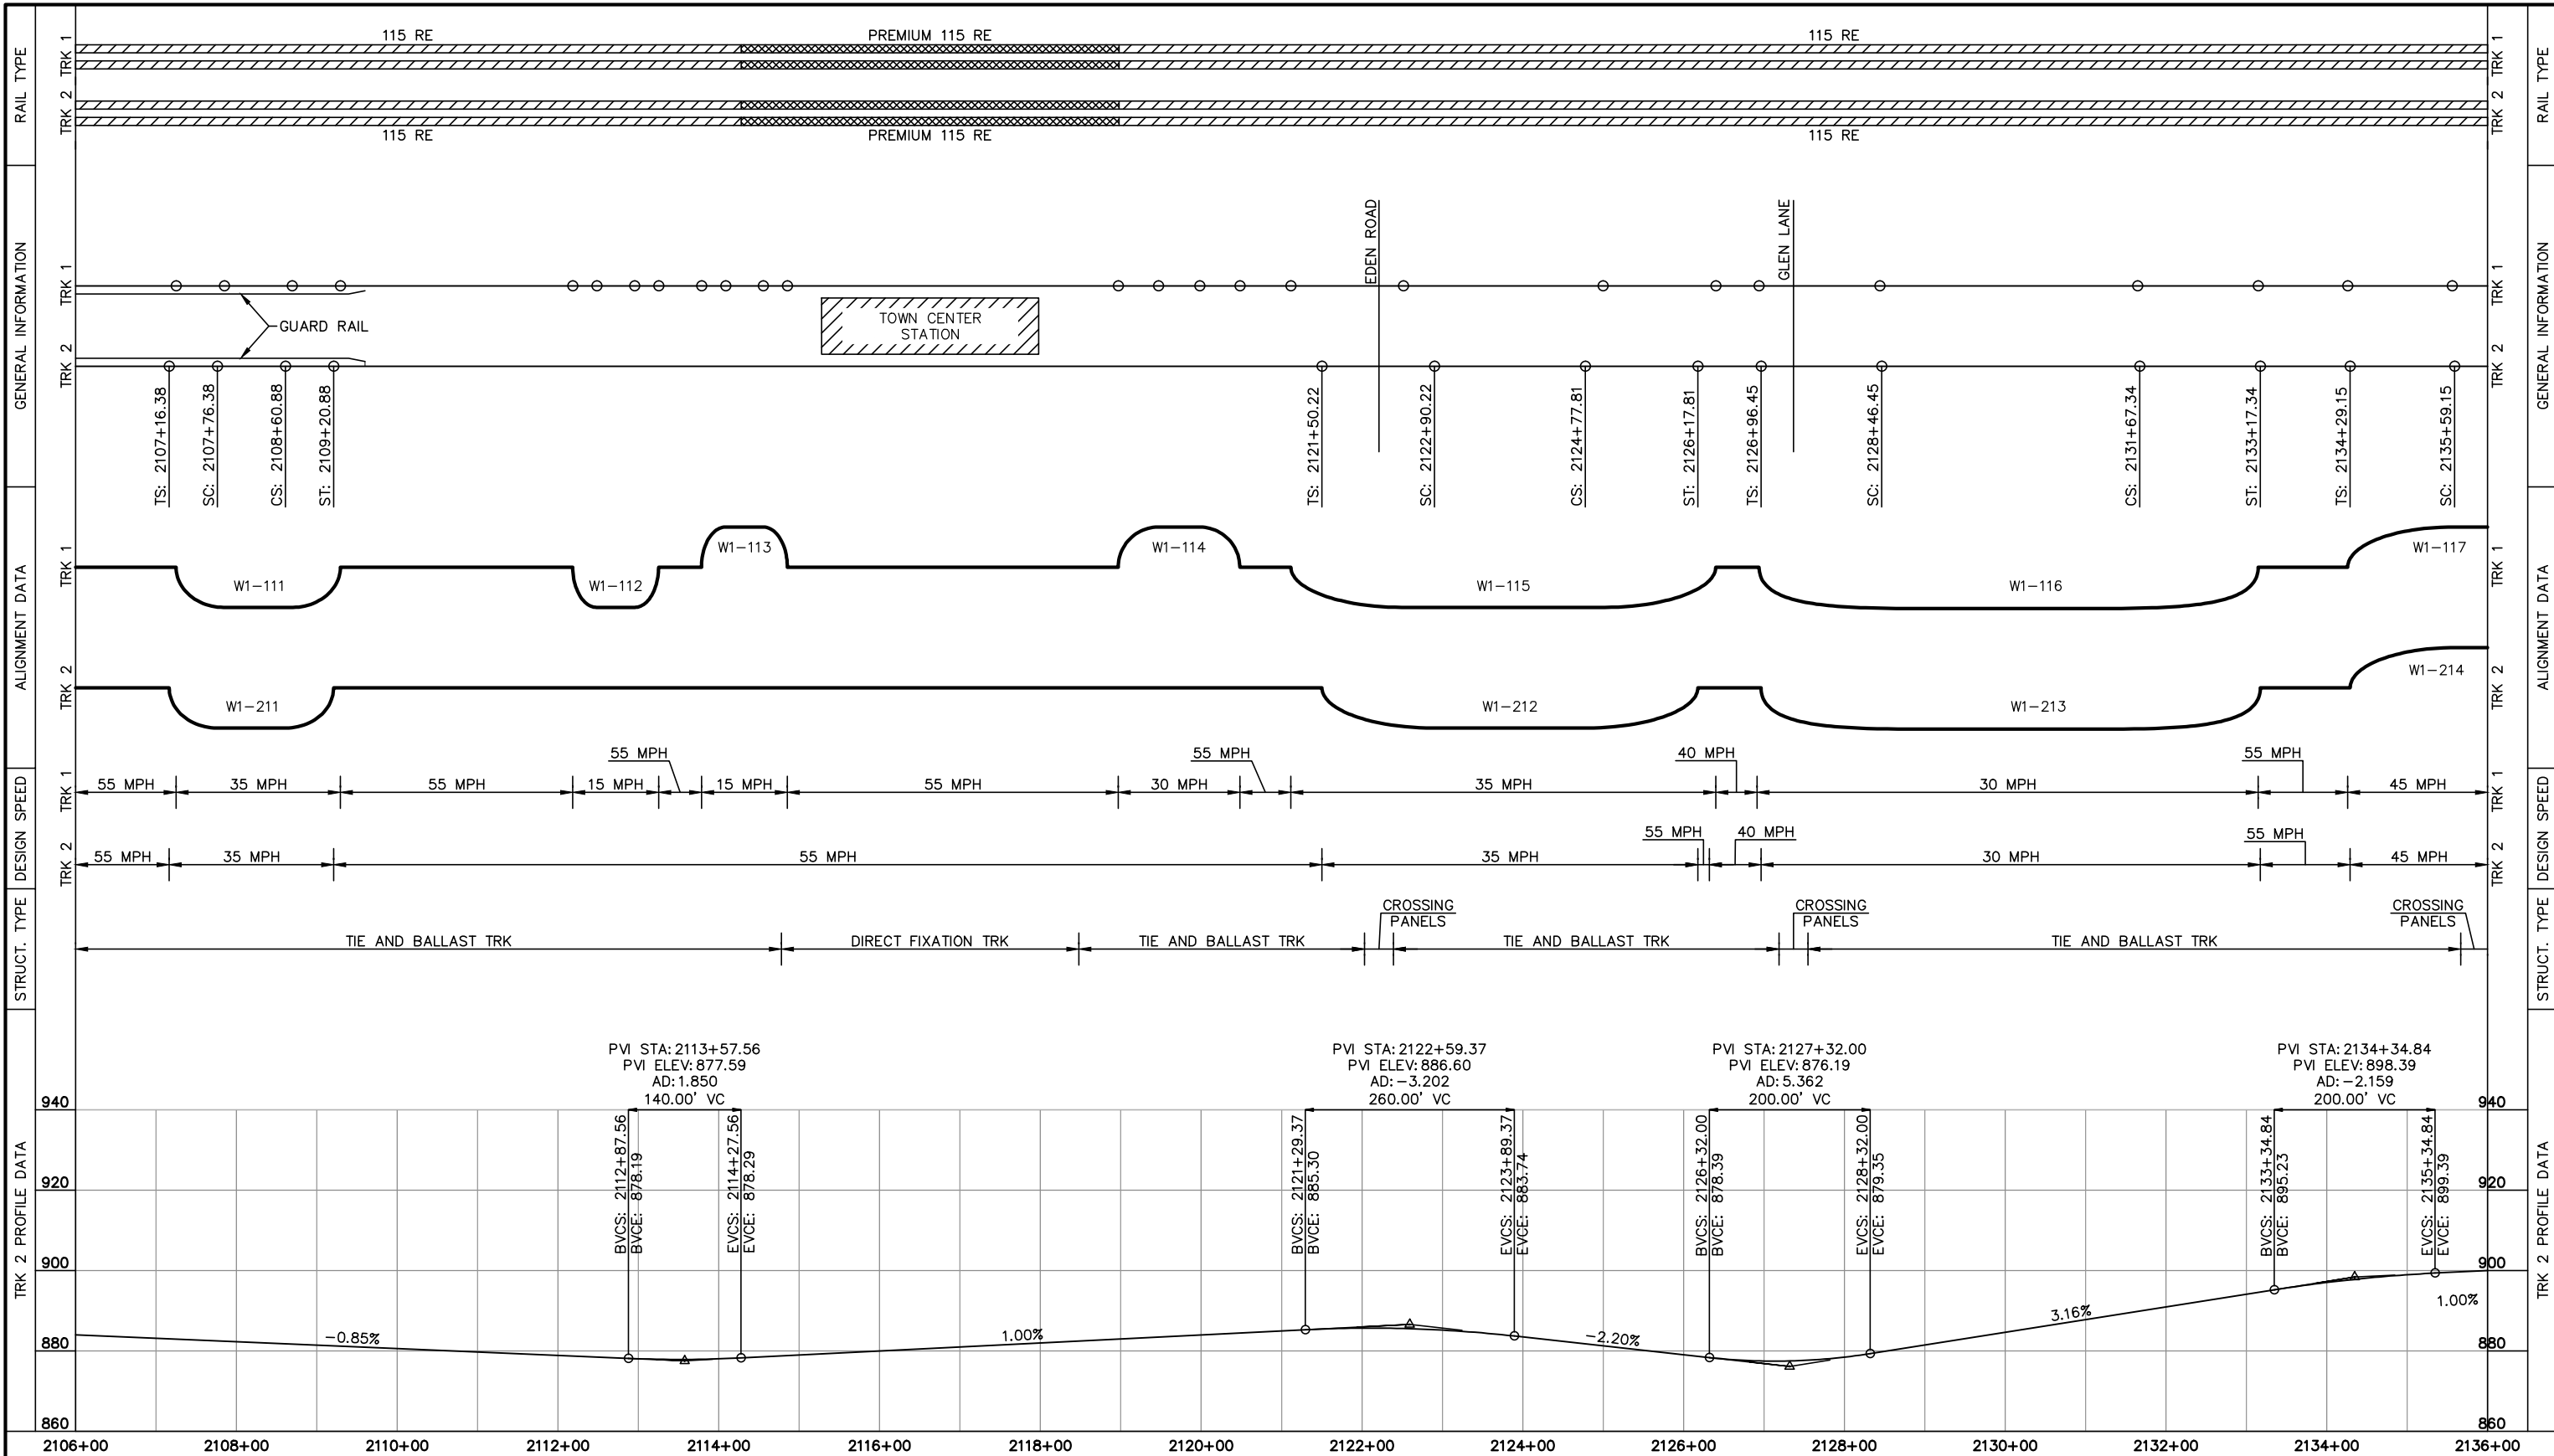[illegible]

[illegible]

--



The bottom of the slide features two logos. On the left is the Metropolitan Council logo, which includes a stylized triangle icon above the text "METROPOLITAN COUNCIL". On the right is the Southwest Green Line LRT Extension logo, which includes a stylized train icon above the text "SOUTHWEST" and "Green Line LRT Extension".

SHEET
32
OF
126



Aug, 18, 2014 11:12 am v:\3200_PEC-W\CAD\SEGMENT-W1\SHEET\TRACK\W1-TRK-PLN.dwg By: maurisokb

CURVE NO. W1-209
R = 1080'
Lc = 191.70'
Ls = 40'
Ea = 1.00"
Eu = 1.29"
V = 25 MPH

CURVE NO. W1-109
R = 1080'
Lc = 191.70'
Ls = 40'
Ea = 1.00"
Eu = 1.29"
V = 25 MPH

CURVE NO. W1-210
R = 510'
Lc = 271.01'
Ls = 80'
Ea = 2.25"
Eu = 2.60"
V = 25 MPH

CURVE NO. W1-110
R = 510'
Lc = 271.01'
Ls = 80'
Ea = 2.25"
Eu = 2.60"
V = 25 MPH

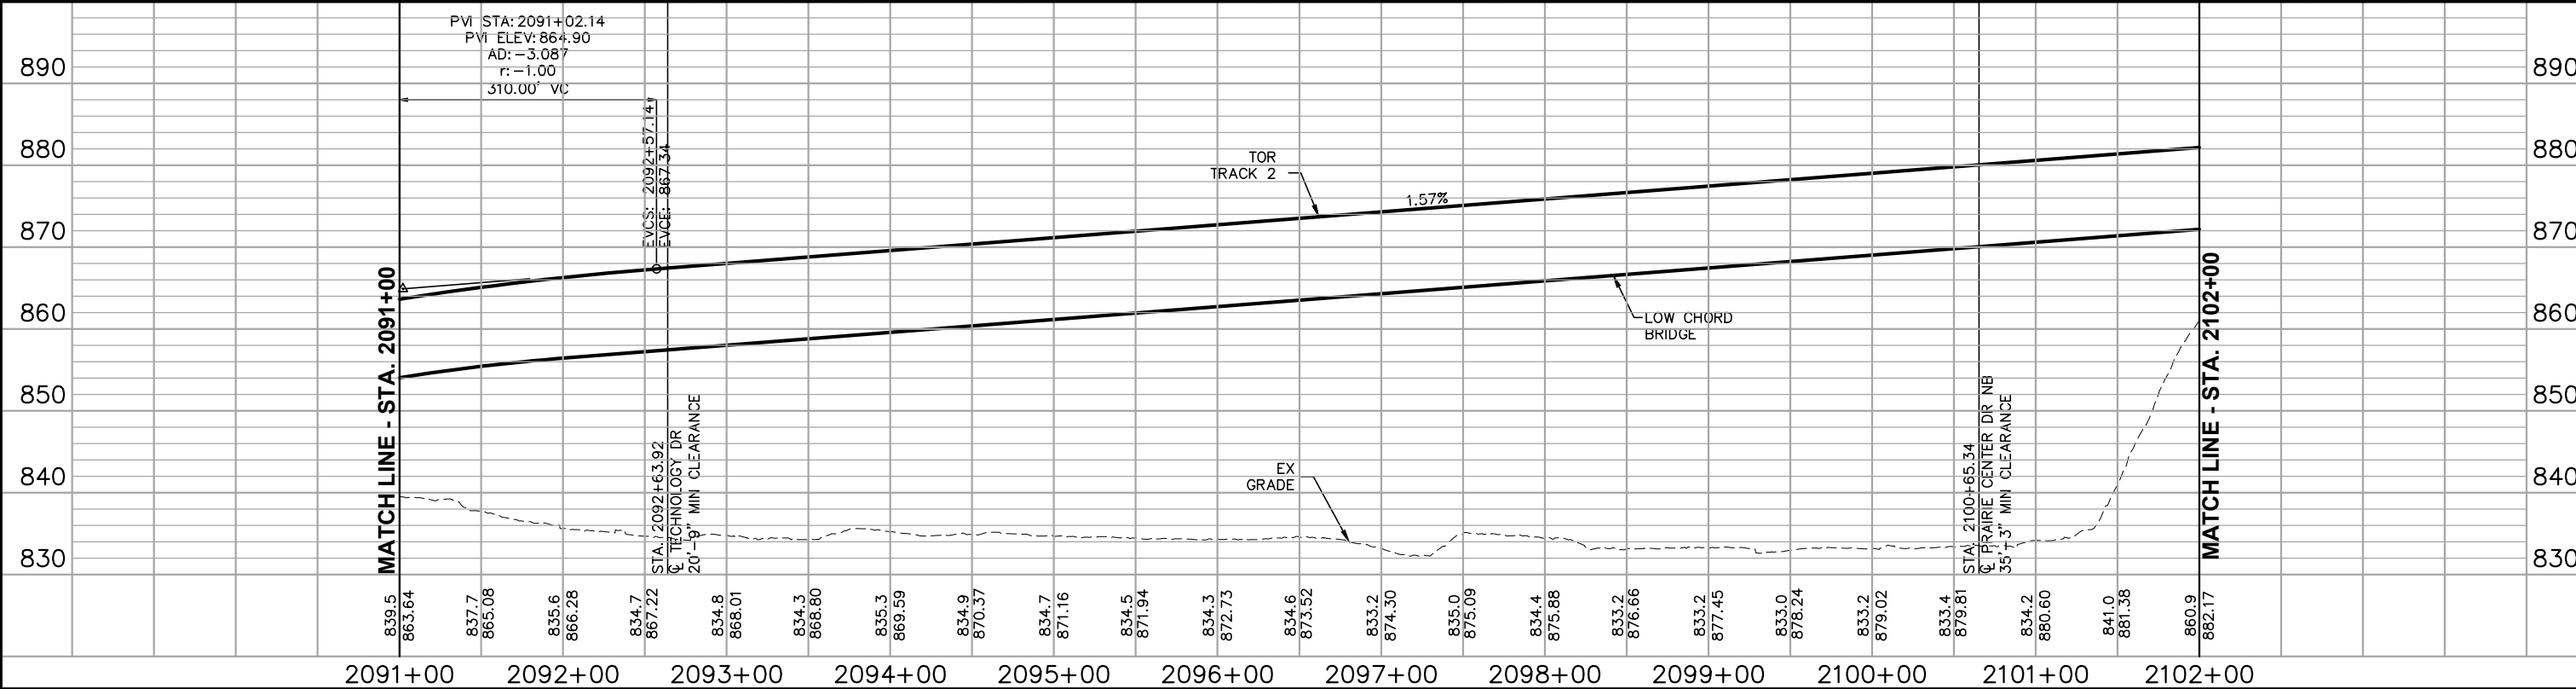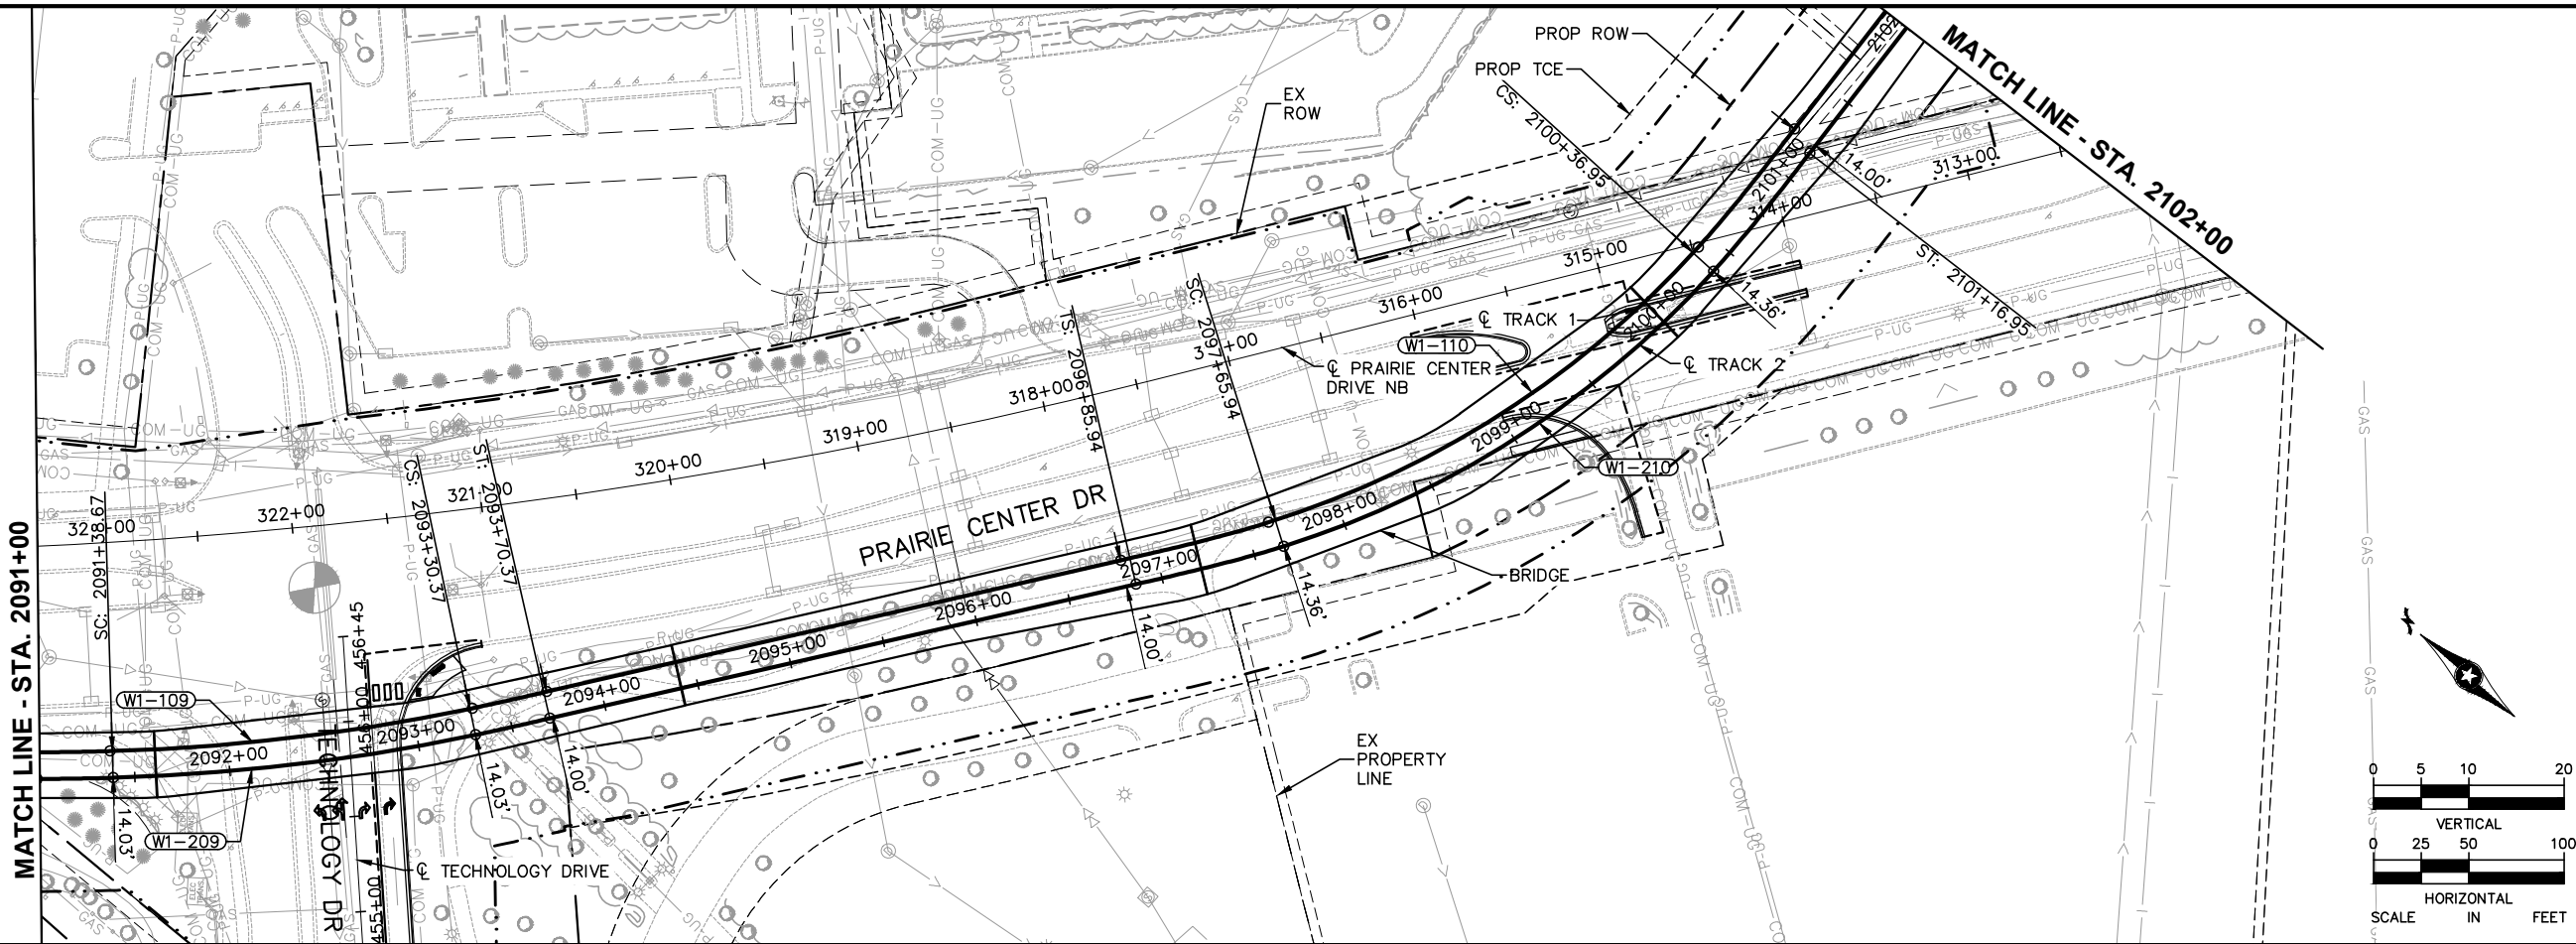

NO.	DATE	BY	CHECK	DESIGN	REVISION / SUBMITTAL



PRELIMINARY ENGINEERING



WEST- VOLUME 1 (CIVIL) - SEGMENT 1

TRACK

PLAN AND PROFILE

STA. 2091+00 TO STA. 2102+00

DISCIPLINE: **TRACK** SHEET NAME: **W1-TRK-PPFL-002**

SHEET

34

OF




126

Aug. 27 2014 01:03 pm V:\3200_PEC-W\CAD\SEGMENT-W1\SHEET\TRACK\W1-TRK-PLN.dwg By: MaurisakB

CURVE NO. W1-211
R = 2000'
Lc = 84.50'
Ls = 60'
Ea = 1.00"
Eu = 1.43"
V = 35 MPH

CURVE NO. W1-111
R = 2000'
Lc = 84.50'
Ls = 60'
Ea = 1.00"
Eu = 1.43"
V = 35 MPH

CURVE NO. W1-112
R = 750'
Lc = 46.79'
Ls = 30'
Ea = 0.25"
Eu = 0.94"
V = 15 MPH

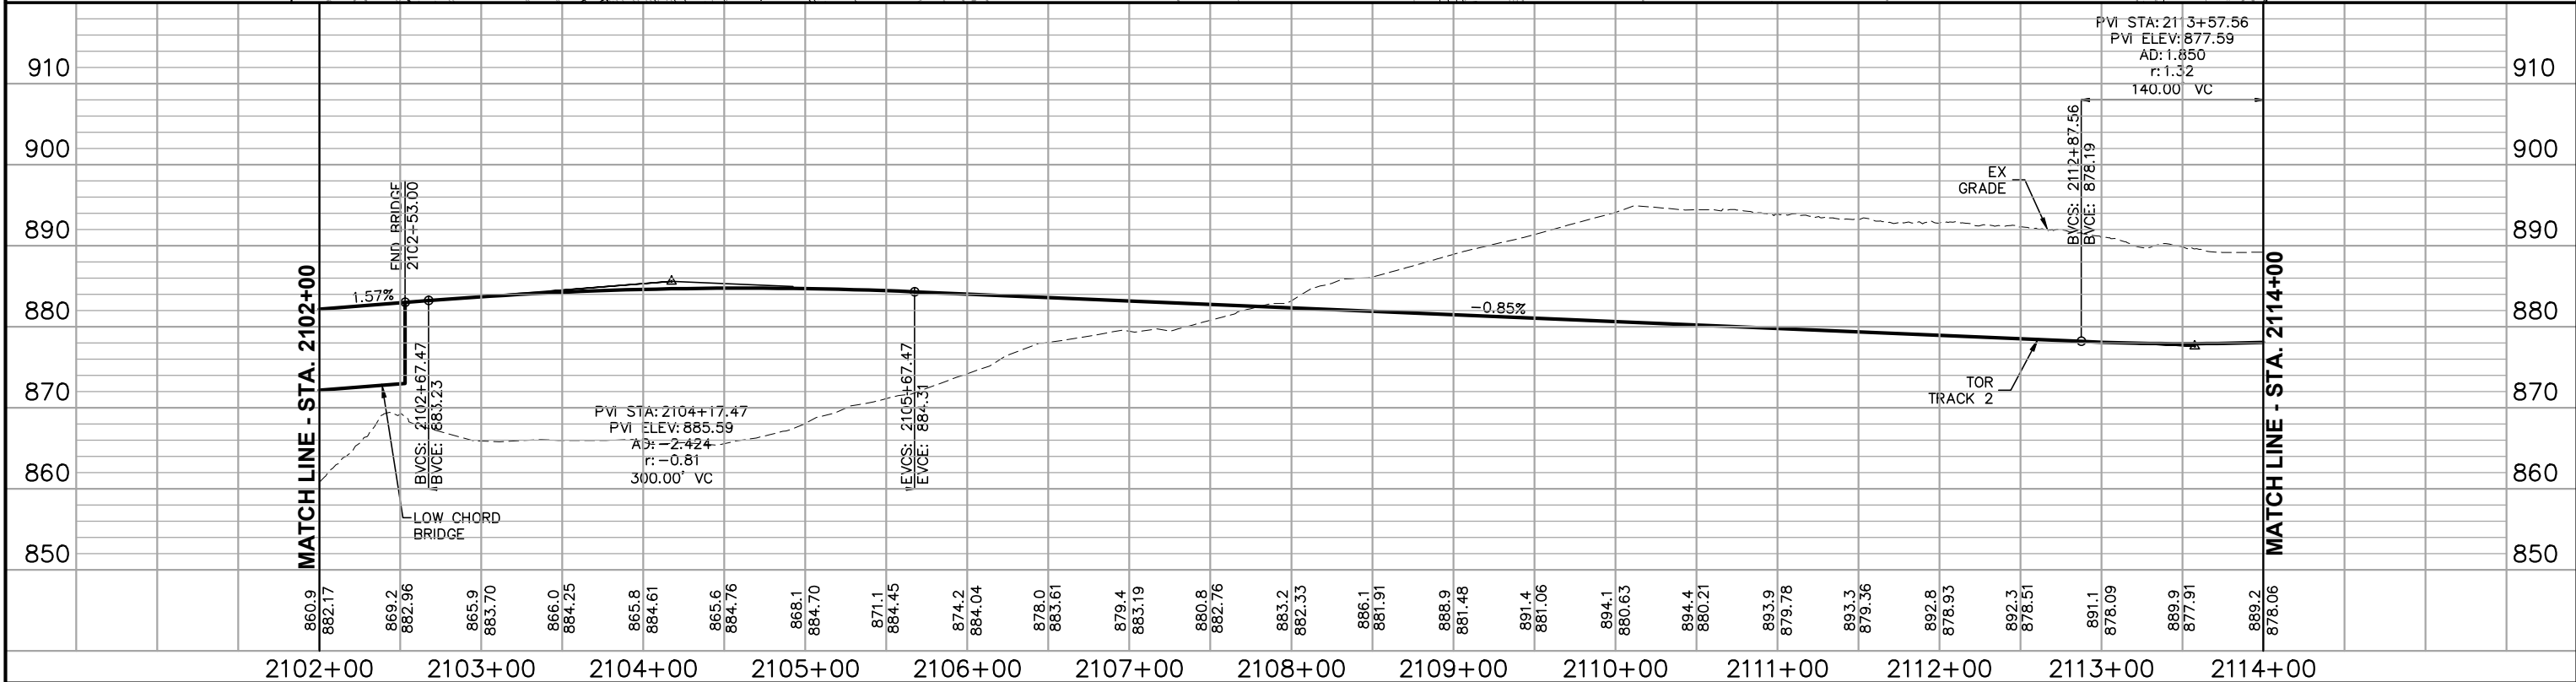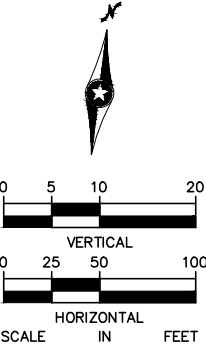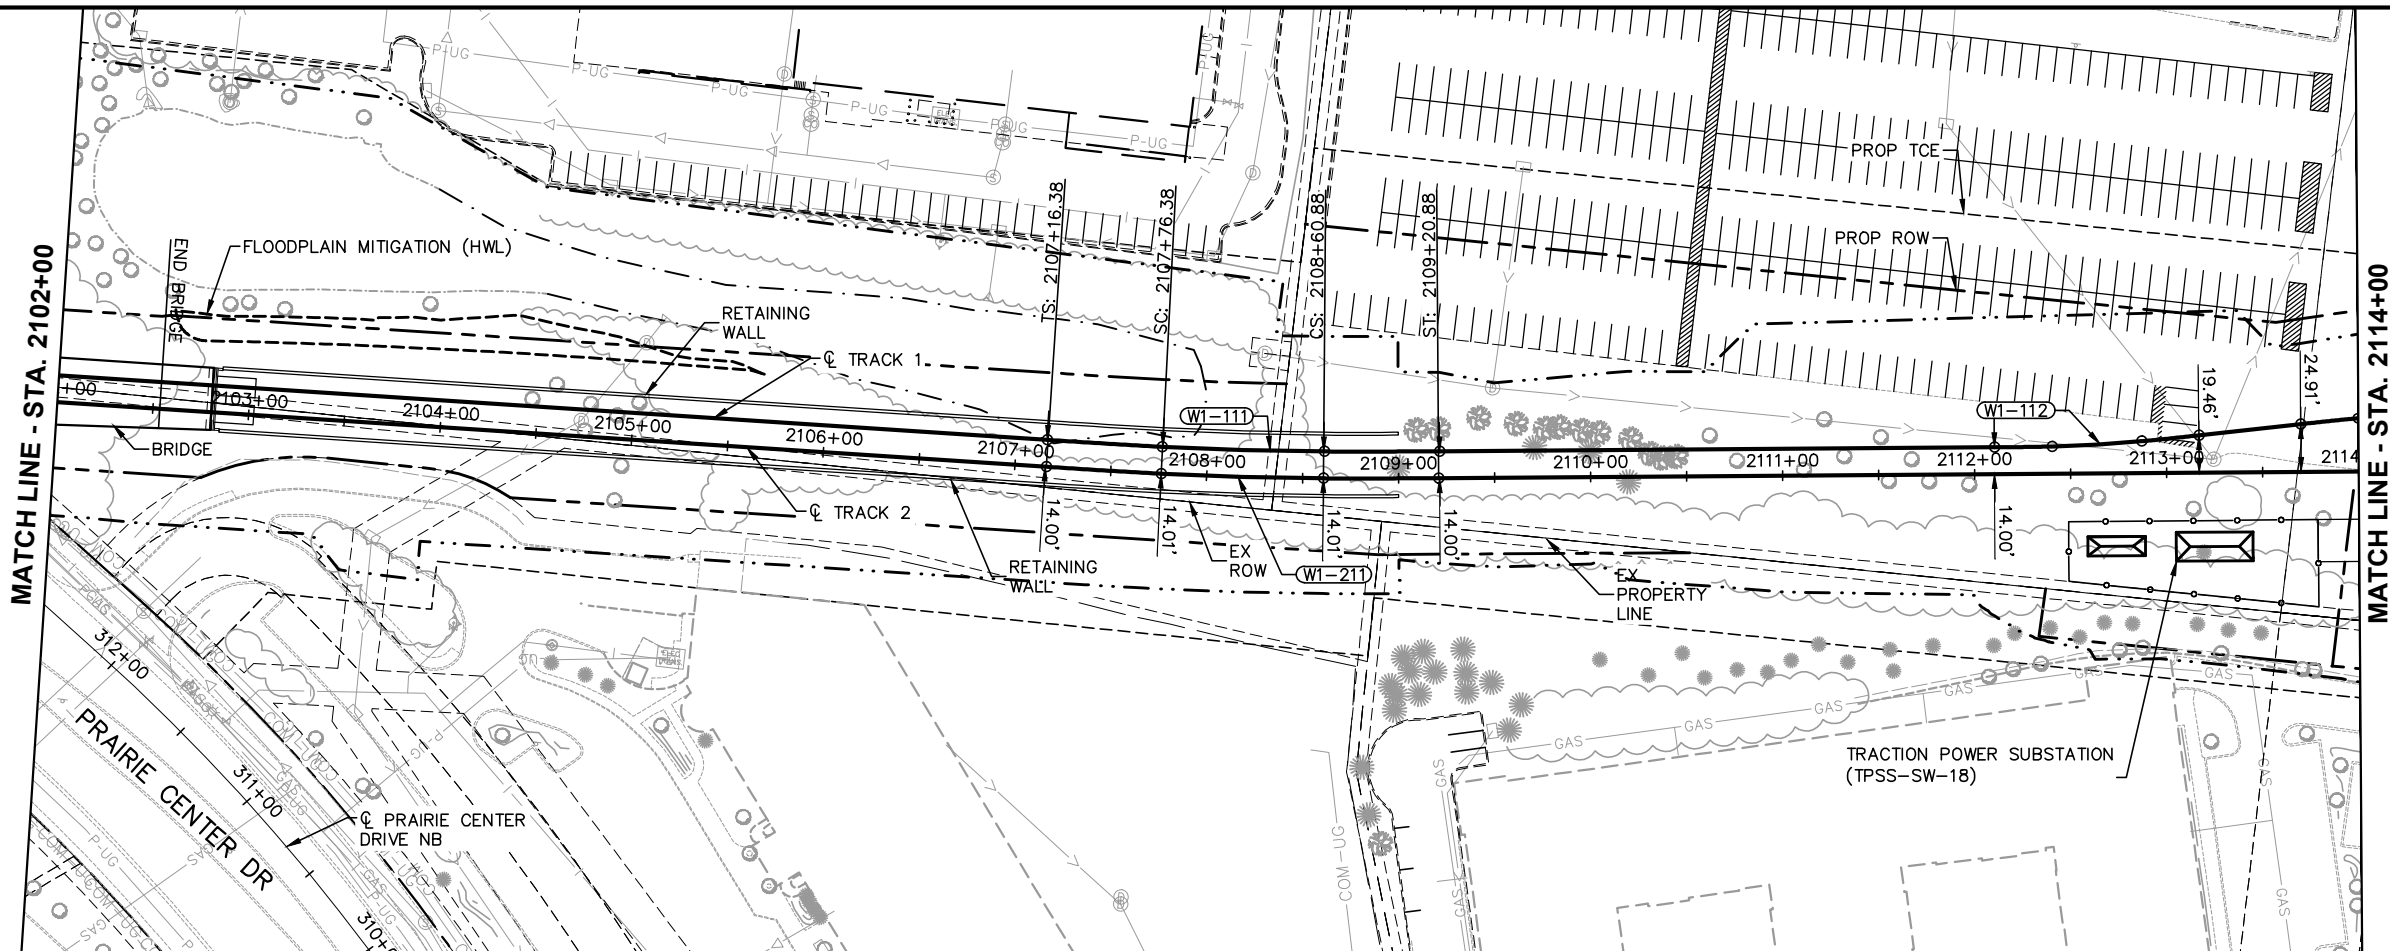

NO.	DATE	BY	CHECK	DESIGN	REVISION / SUBMITTAL



PRELIMINARY ENGINEERING






WEST- VOLUME 1 (CIVIL) - SEGMENT 1
TRACK
PLAN AND PROFILE
STA. 2102+00 TO STA. 2114+00

DISCIPLINE: TRACK
SHEET NAME: W1-TRK-PPFL-003

SHEET
35
OF
126

CURVE NO. W1-212
R = 1200'
Lc = 187.59'
Ls = 140'
Ea = 1.00"
Eu = 3.04"
V = 35 MPH

CURVE NO. W1-115
R = 1200'
Lc = 248.33'
Ls = 140'
Ea = 1.00"
Eu = 3.04"
V = 35 MPH

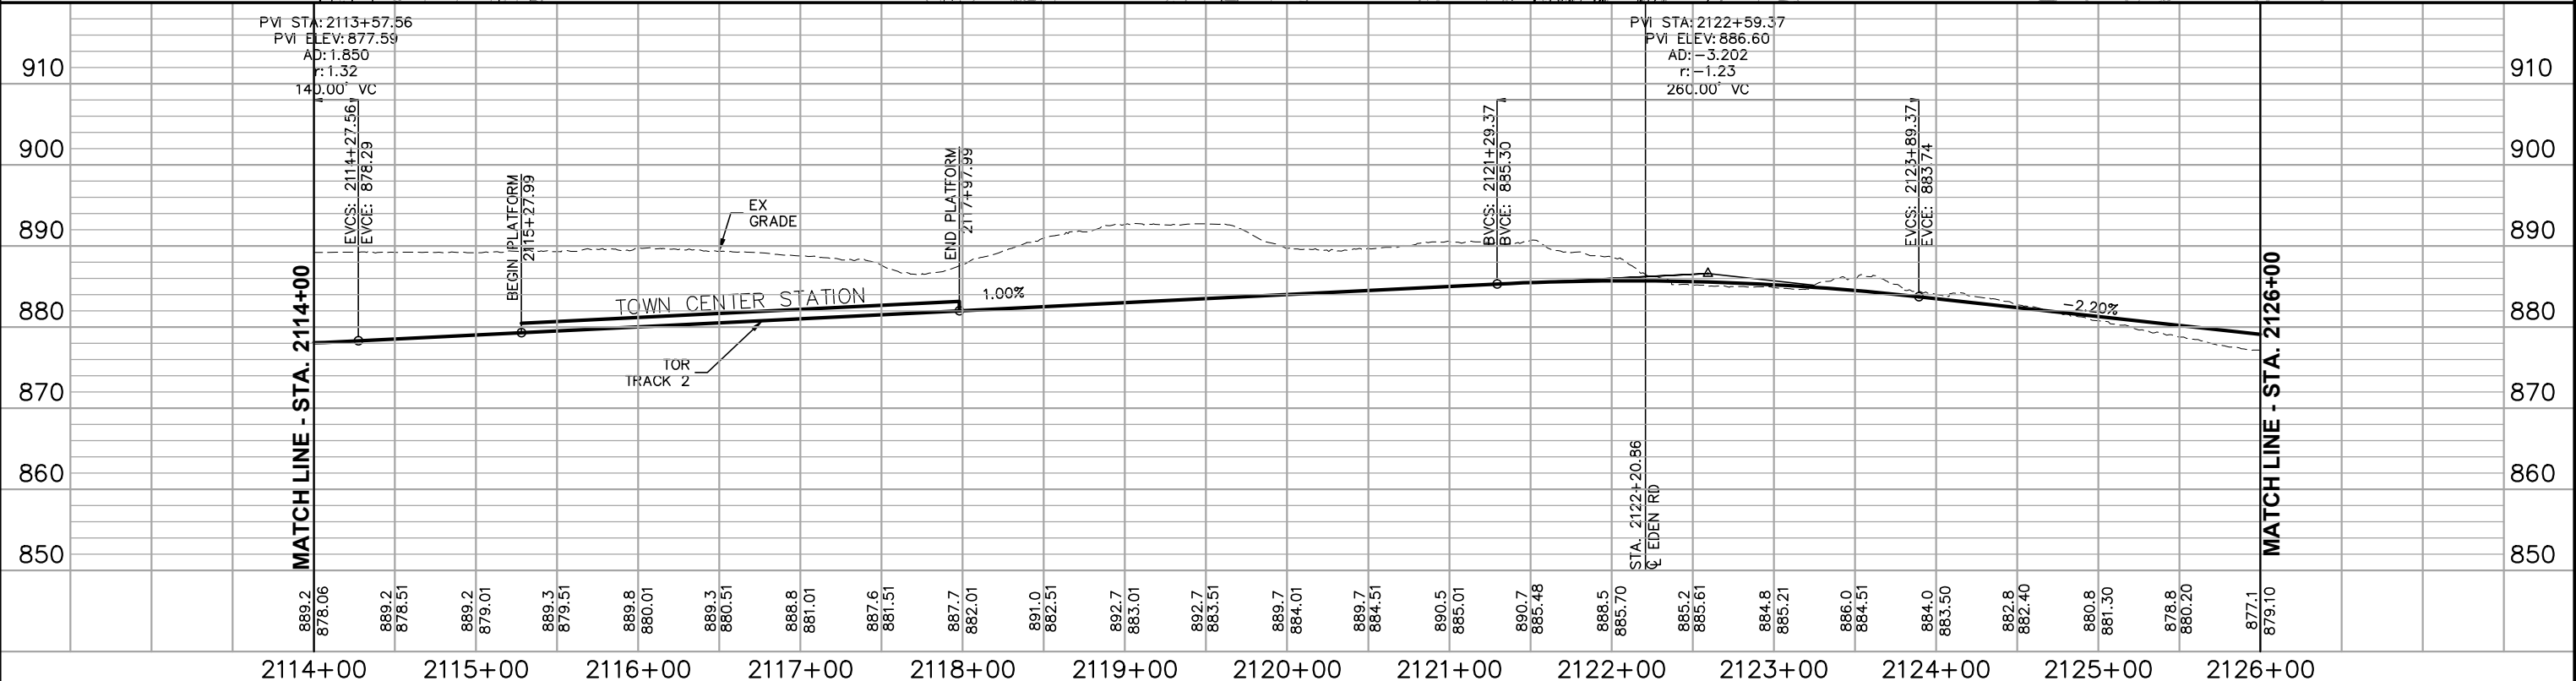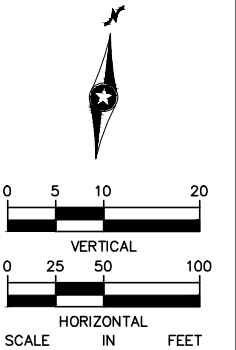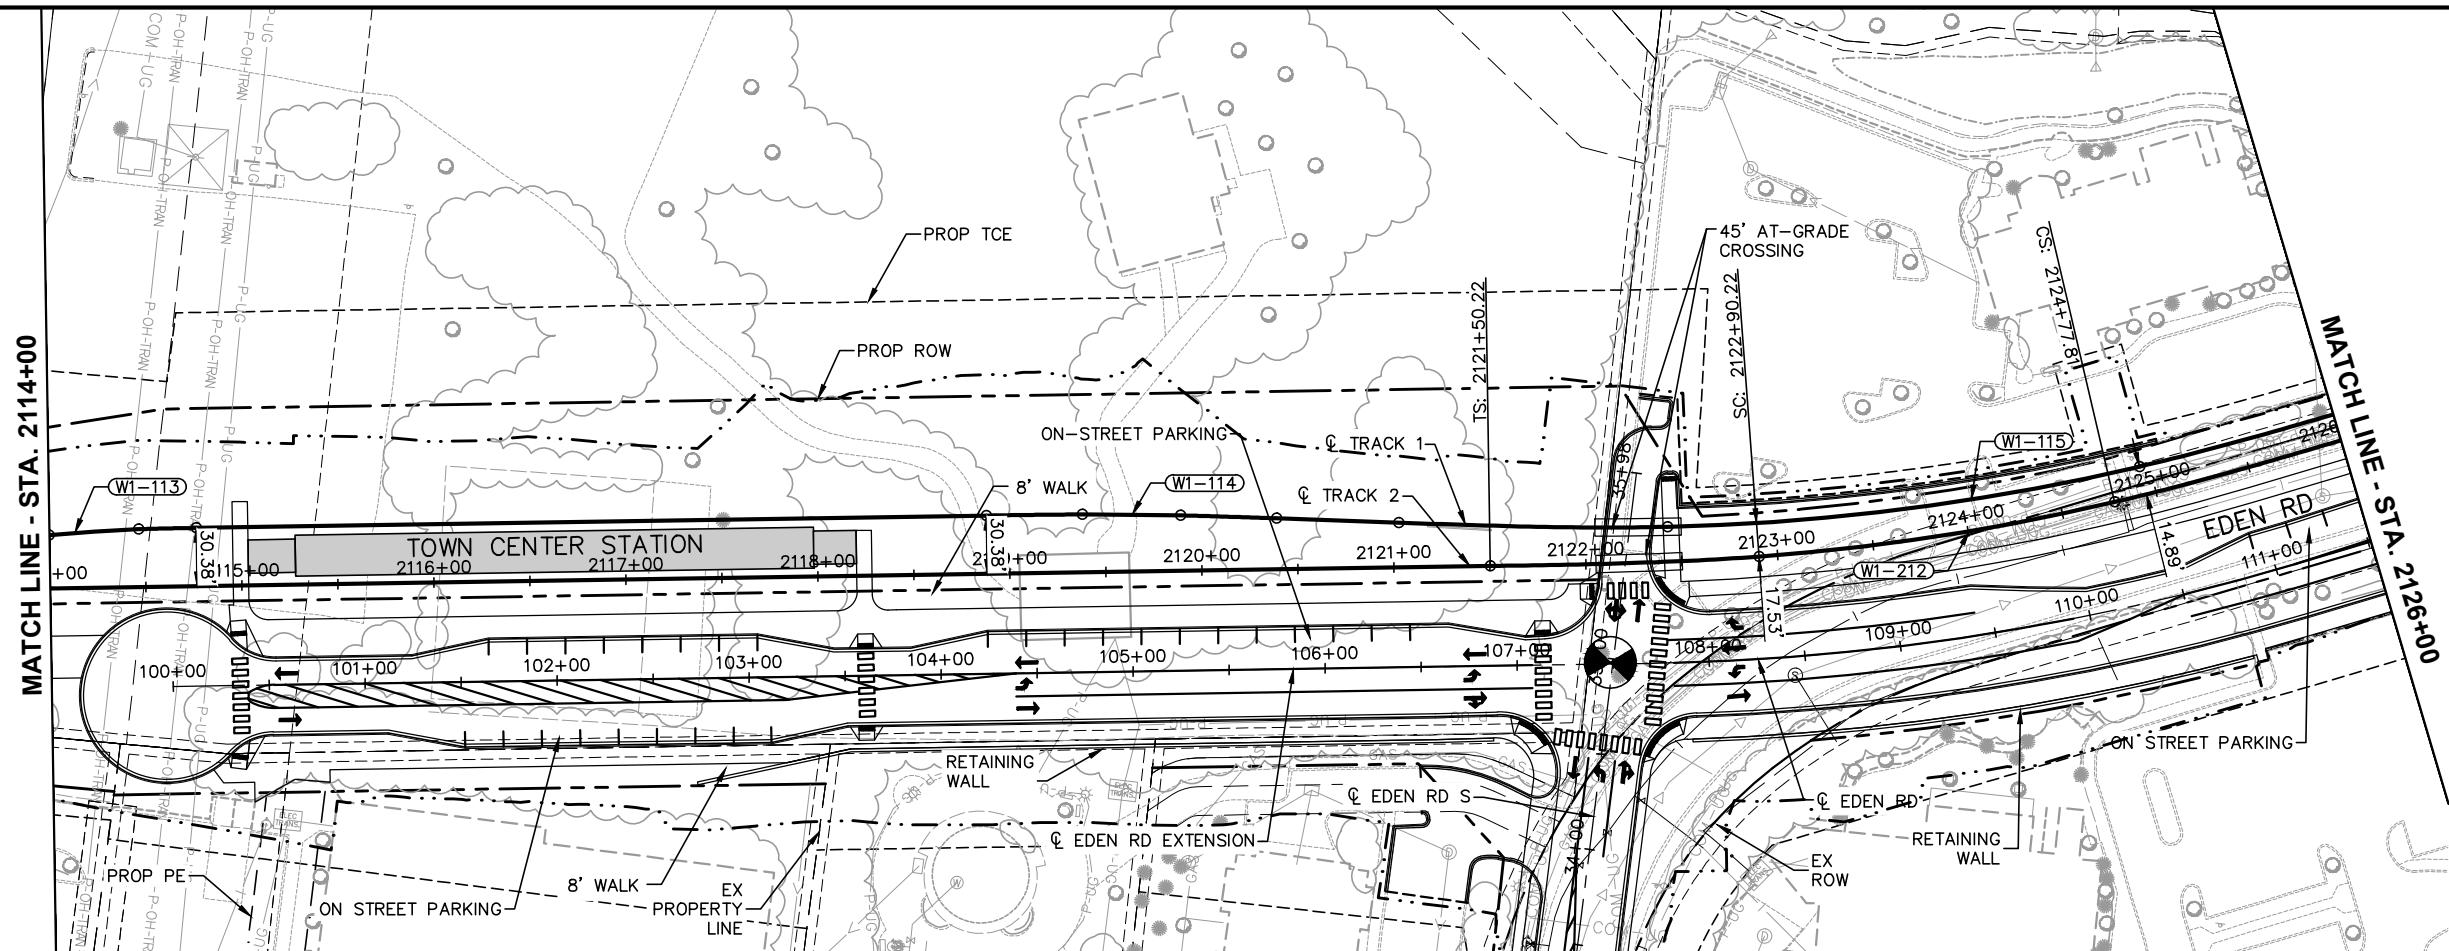[illegible]**AECOM**

The footer contains two logos. On the left is the Metropolitan Council logo, featuring a stylized triangle with a diagonal line through it and the text "METROPOLITAN COUNCIL" below. On the right is the Southwest Green Line LRT Extension logo, featuring a stylized train and the text "SOUTHWEST Green Line LRT Extension" below.

**WEST- VOLUME 1 (CIVIL) - SEGMENT 1
TRACK
PLAN AND PROFILE
STA. 2114+00 TO STA. 2126+00**

DISCIPLINE:	TRACK
-------------	--------------

SHEET NAME:	W1-TRK-PPFL-004
-------------	-----------------

SHEET
36
OF
126




Aug. 27 2014 01:05 pm V:\3200_PEC-W\CAD\SEGMENT-W1\SHEET\TRACK\W1-TRK-PLN.dwg By: MaurisakB

CURVE NO. W1-213
R = 510'
Lc = 320.90'
Ls = 150'
Ea = 4.00"
Eu = 2.99"
V = 30 MPH

CURVE NO. W1-116
R = 510'
Lc = 320.90'
Ls = 150'
Ea = 4.00"
Eu = 2.99"
V = 30 MPH

CURVE NO. W1-214
R = 2000'
Lc = 1588.32'
Ls = 130'
Ea = 2.00"
Eu = 2.04"
V = 45 MPH

CURVE NO. W1-117
R = 2000'
Lc = 1588.32'
Ls = 130'
Ea = 2.00"
Eu = 2.04"
V = 45 MPH

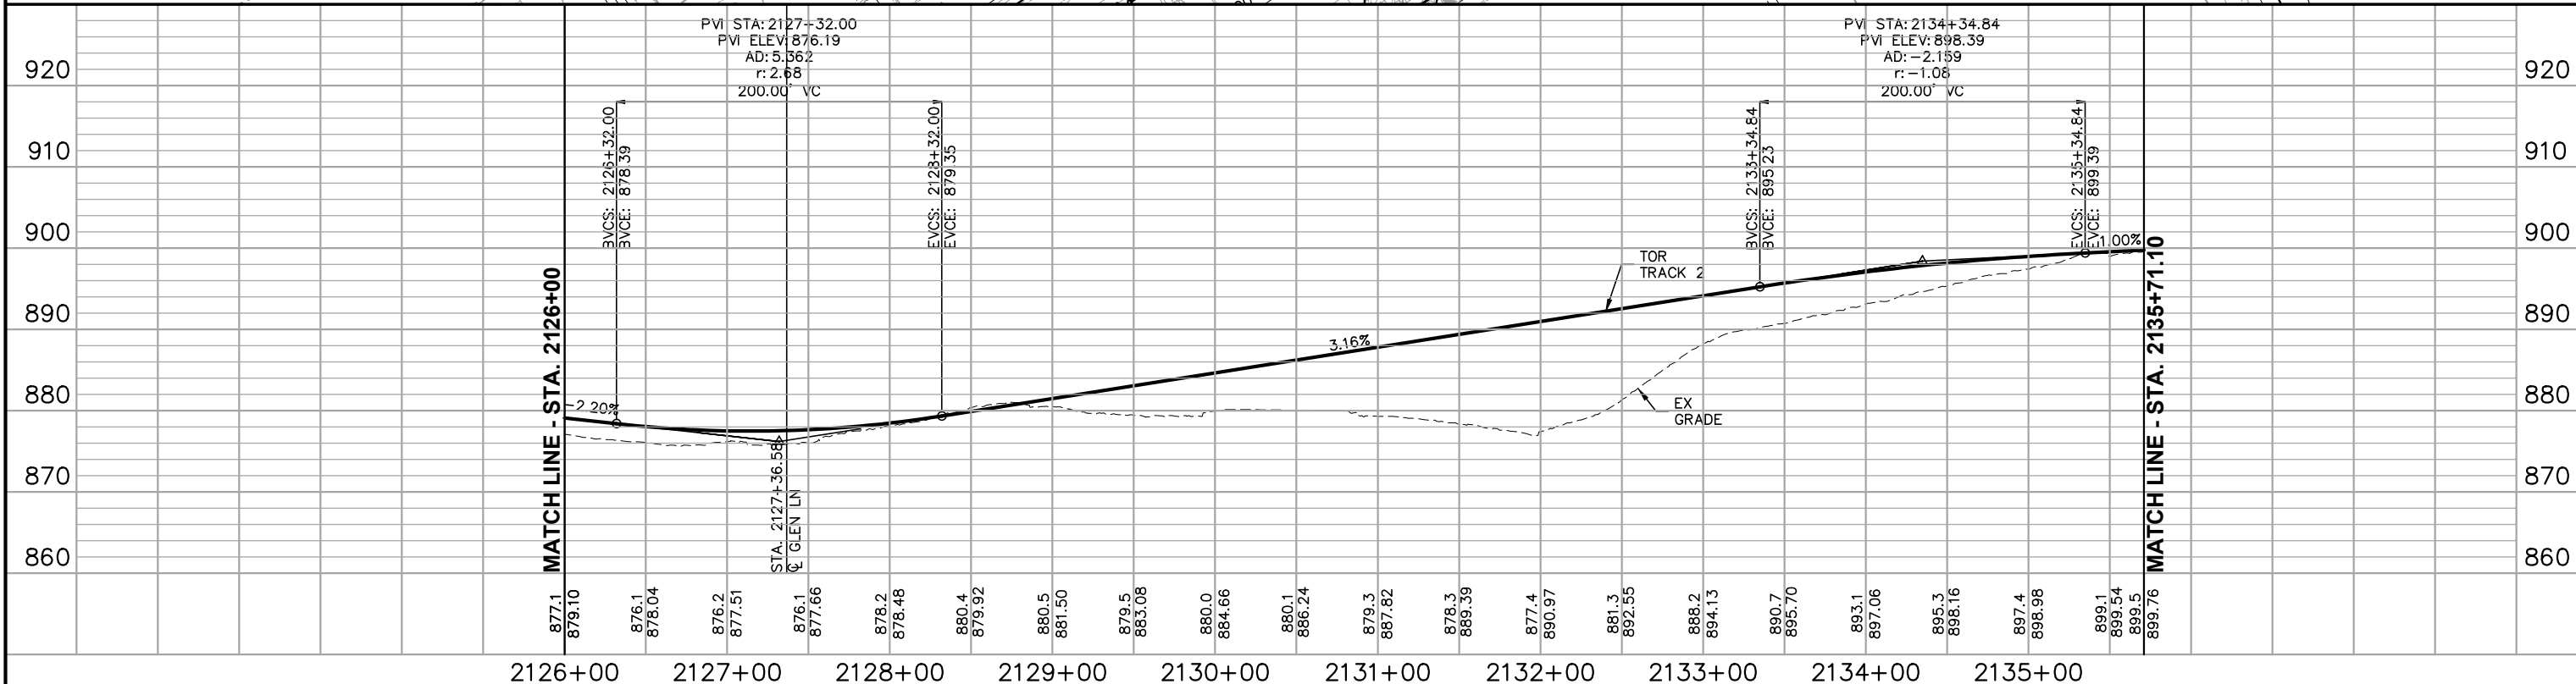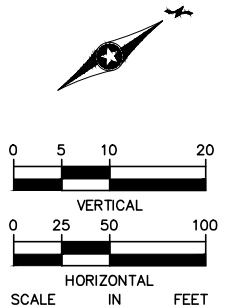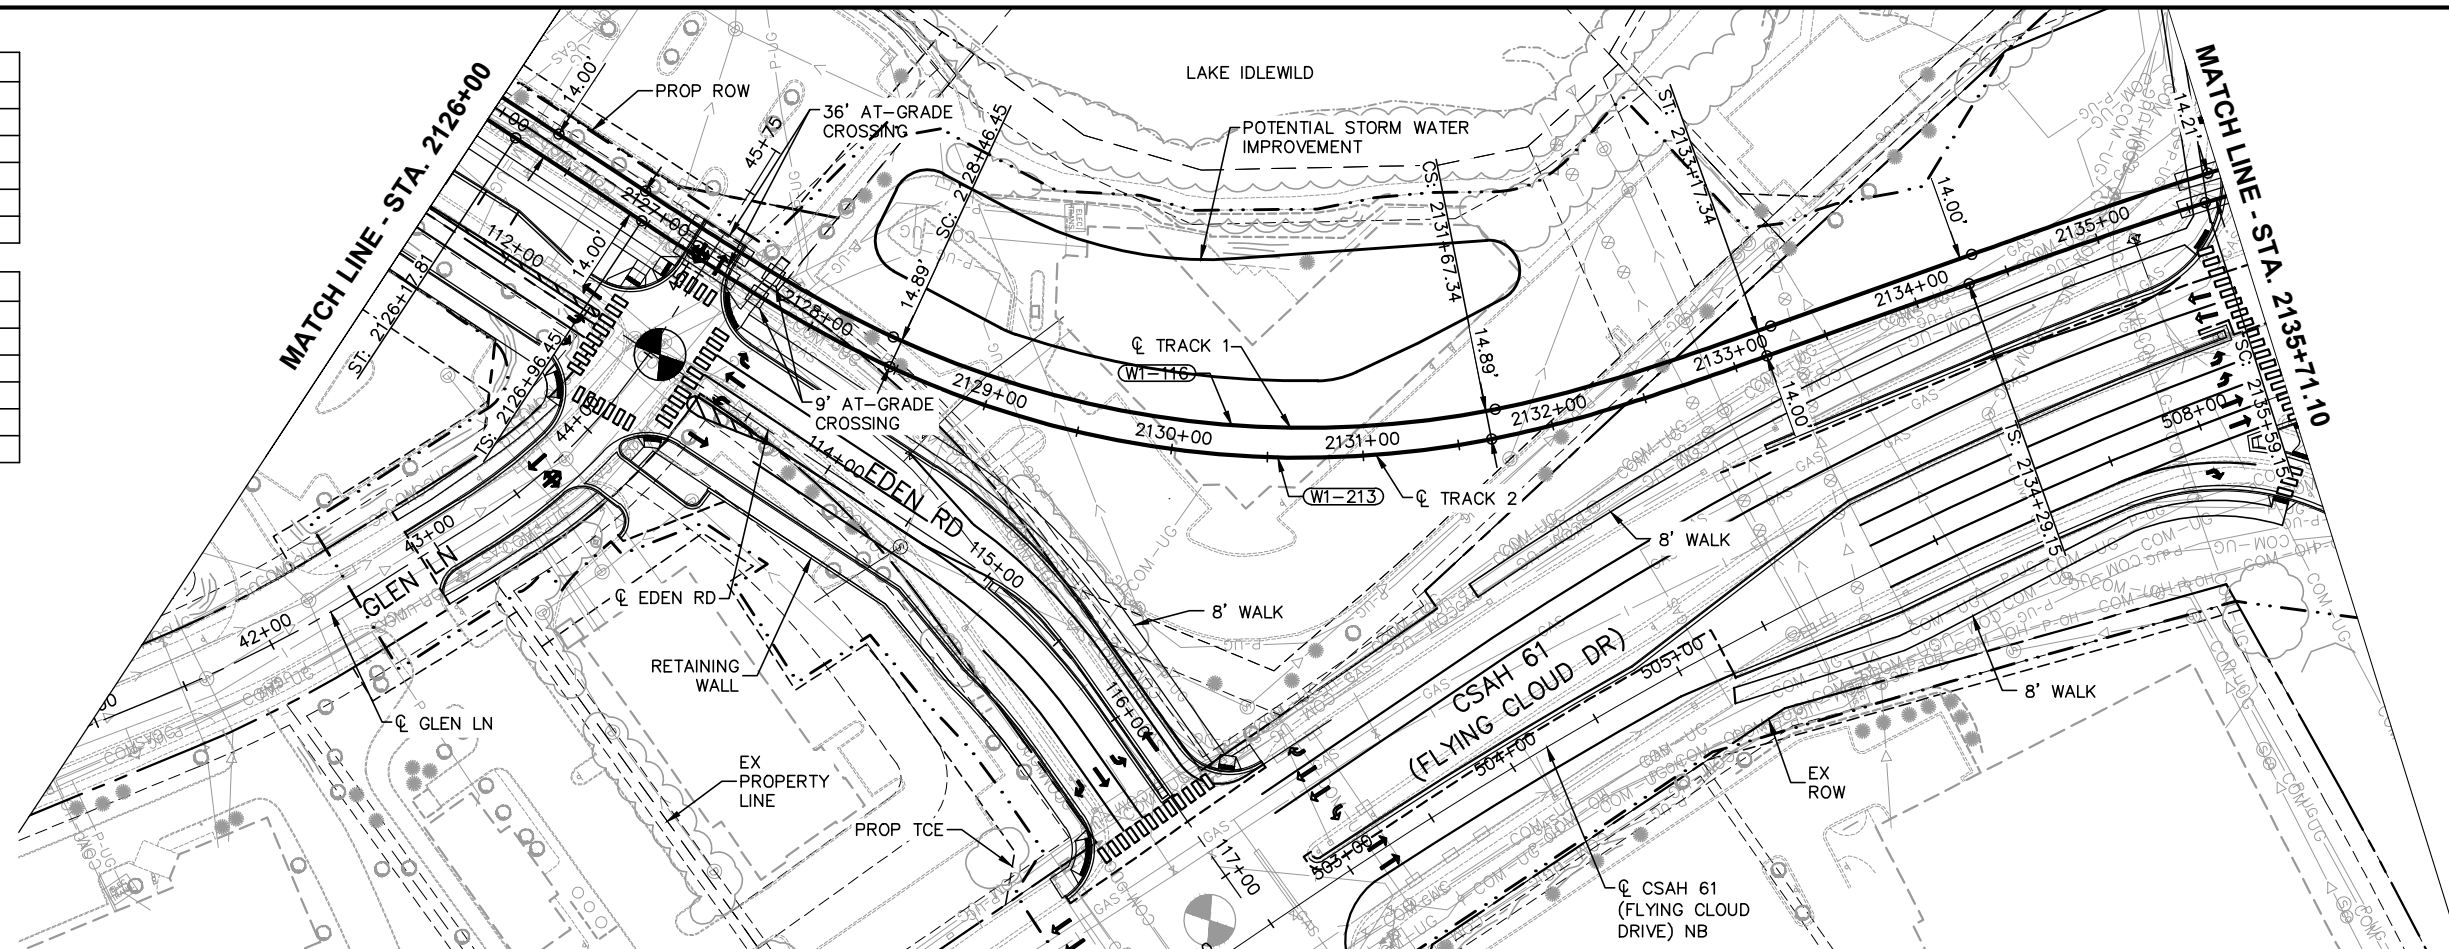

NO.	DATE	BY	CHECK	DESIGN	REVISION / SUBMITTAL

2126+00	2127+00	2128+00	2129+00	2130+00	2131+00	2132+00	2133+00	2134+00	2135+00
---------	---------	---------	---------	---------	---------	---------	---------	---------	---------



PRELIMINARY ENGINEERING



WEST- VOLUME 1 (CIVIL) - SEGMENT 1

TRACK




PLAN AND PROFILE

STA. 2126+00 TO STA. 2135+71.10

DISCIPLINE: **TRACK**

SHEET NAME: **W1-TRK-PPFL-005**

SHEET
37
OF
126

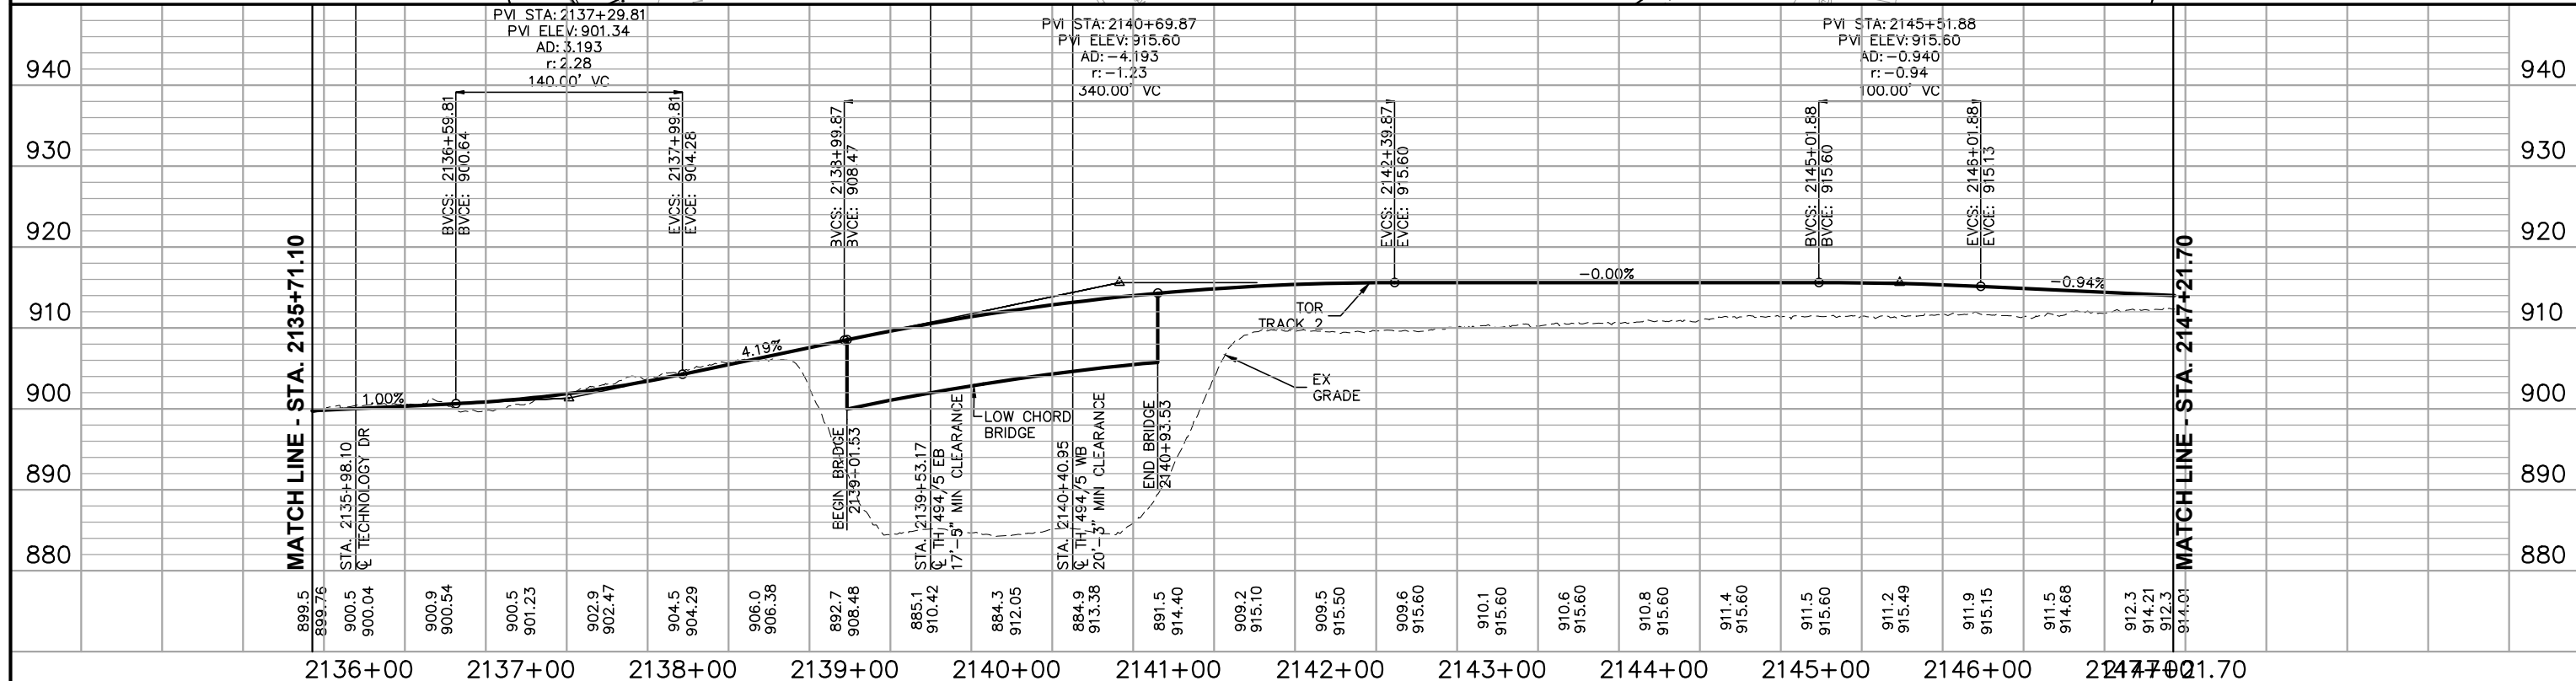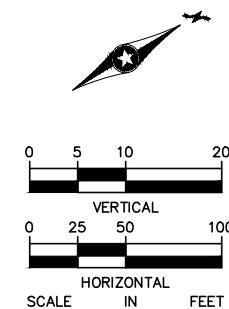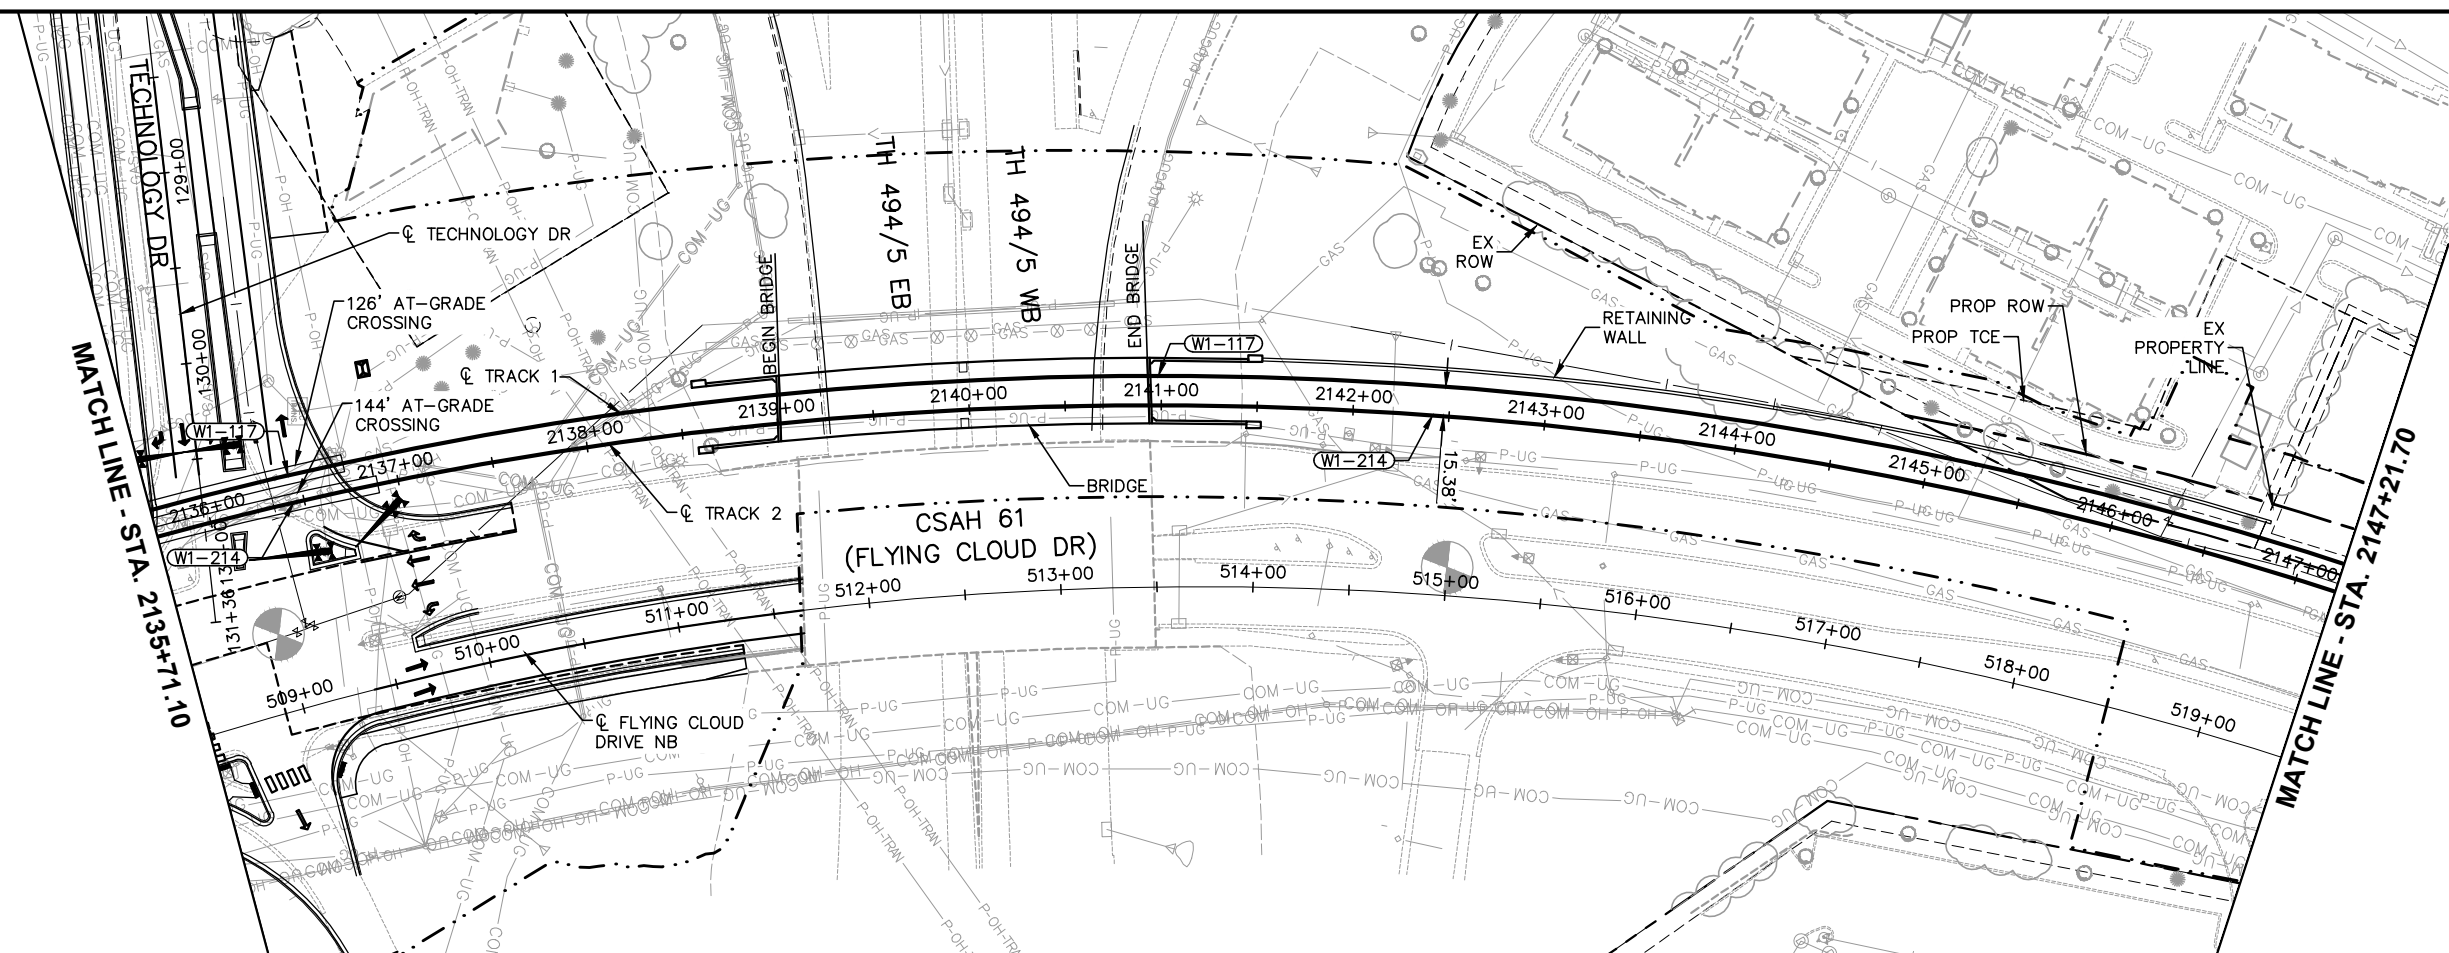

NO.	DATE	BY	CHECK	DESIGN	REVISION / SUBMITTAL	 	WEST- VOLUME 1 (CIVIL) - SEGMENT 1 TRACK PLAN AND PROFILE STA. 2135+71.10 TO STA. 2147+21.70	SHEET 38 OF 126
PRELIMINARY ENGINEERING						DISCIPLINE: TRACK	SHEET NAME: W1-TRK-PPFL-006	




Aug, 15 2014 09:35 am V:\3200_PEC-W\CAD\SEGMENT-W1\SHEET\TRACK\W1-TRK-PLN.dwg By: MaurisakB

CURVE NO. W1-216
R = 290'
Lc = 213.60'
Ls = 140'
Ea = 3.00"
Eu = 2.46"
V = 20 MPH

CURVE NO. W1-119
R = 290'
Lc = 213.60'
Ls = 140'
Ea = 3.00"
Eu = 2.46"
V = 20 MPH

CURVE NO. W1-217
R = 400'
Lc = 153.94'
Ls = 60'
Ea = 1.50"
Eu = 2.46"
V = 20 MPH

CURVE NO. W1-120
R = 400'
Lc = 153.94'
Ls = 60'
Ea = 1.50"
Eu = 2.46"
V = 20 MPH

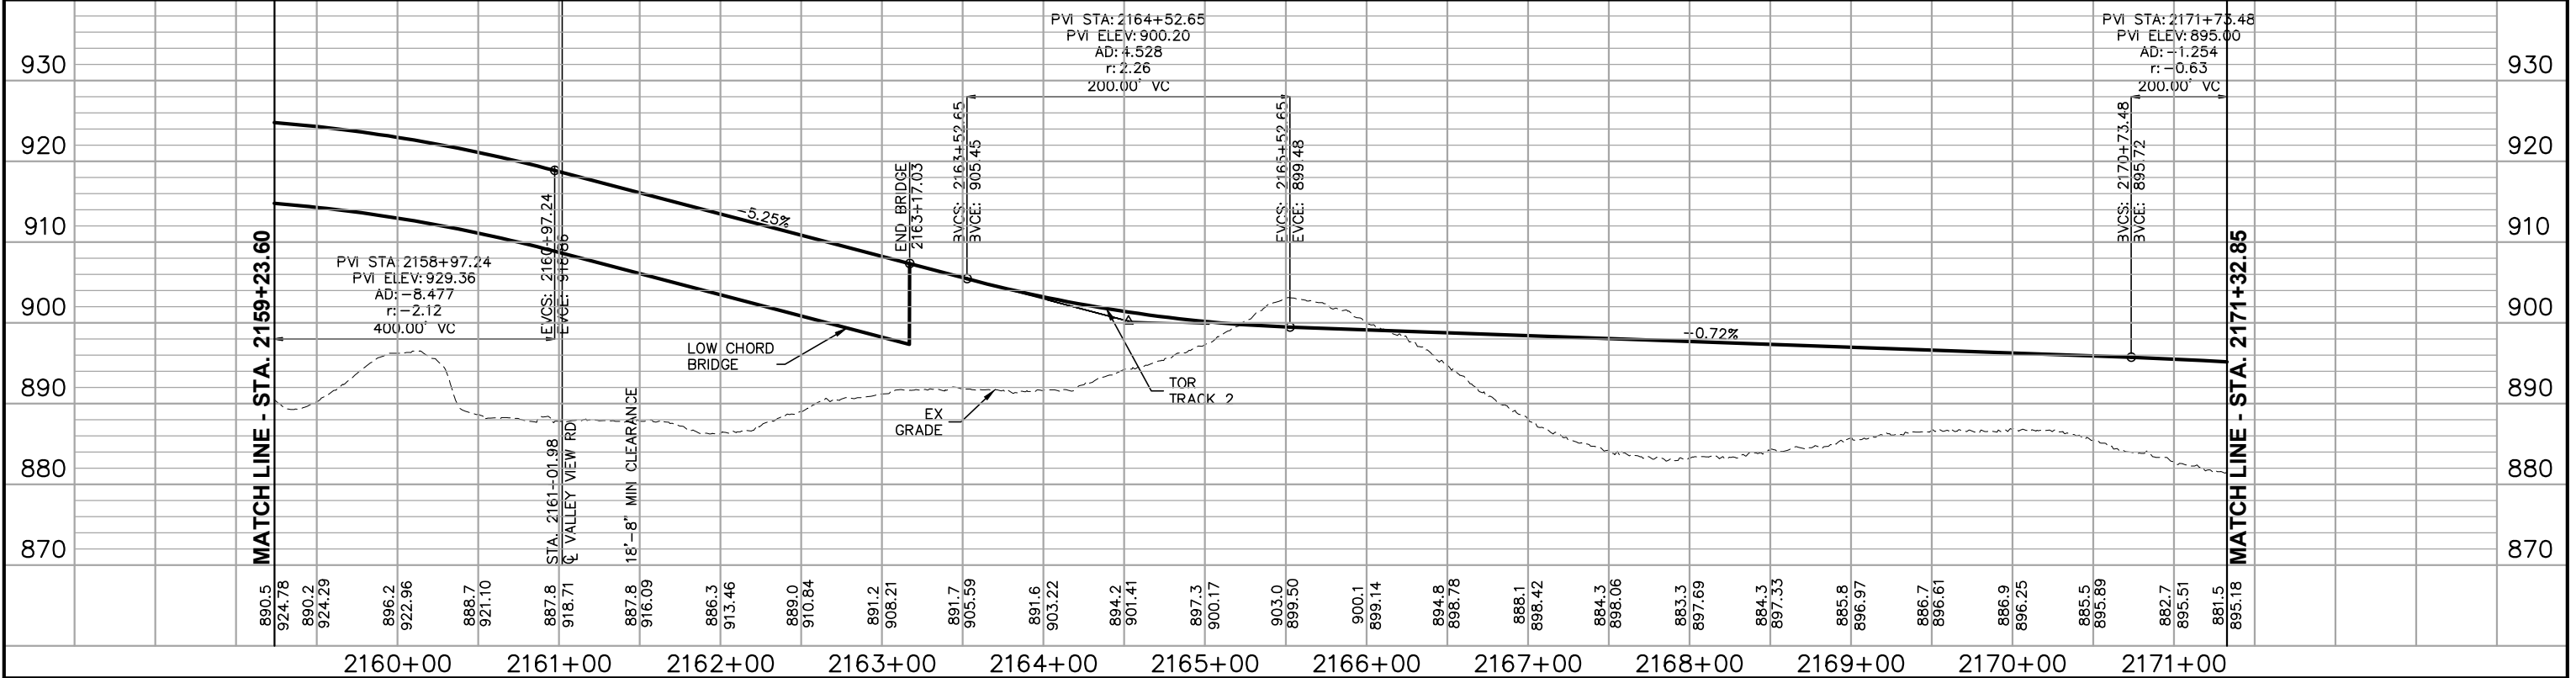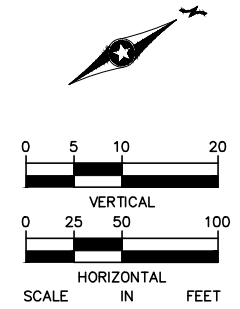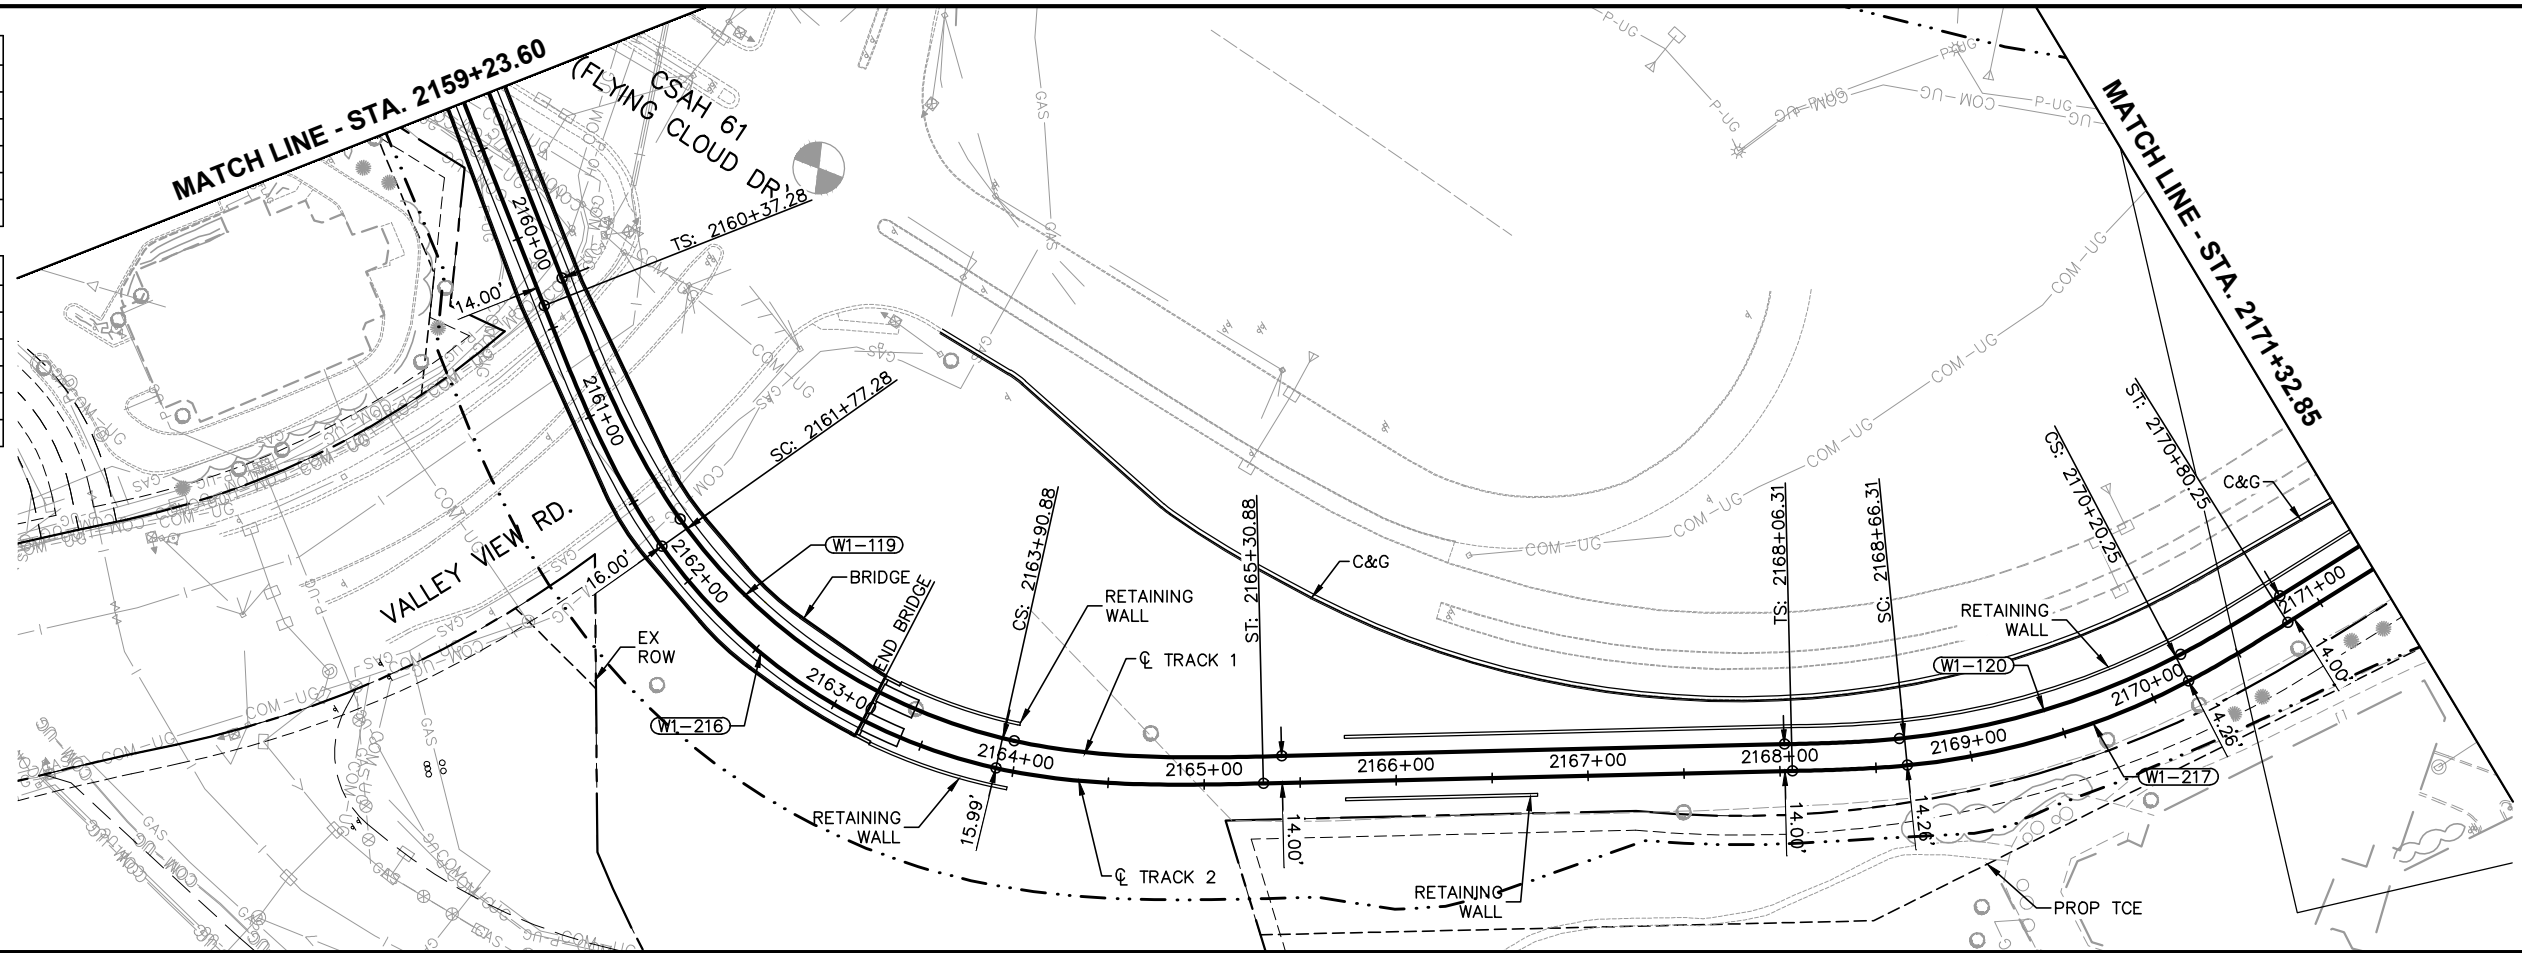

NO.	DATE	BY	CHECK	DESIGN	REVISION / SUBMITTAL
1					
2					
3					
4					
5					
6					
7					
8					
9					
10					



PRELIMINARY ENGINEERING




WEST- VOLUME 1 (CIVIL) - SEGMENT 1
TRACK
PLAN AND PROFILE
STA. 2159+23.60 TO STA. 2171+32.85

DISCIPLINE: TRACK

SHEET NAME: W1-TRK-PPFL-008



SHEET
40
OF
126

Aug, 15 2014 09:36 am V:\3200_PEC-W\CAD\SEGMENT-W1\SHEET\TRACK-W1-TRK-PLN.dwg By: MaurisakB

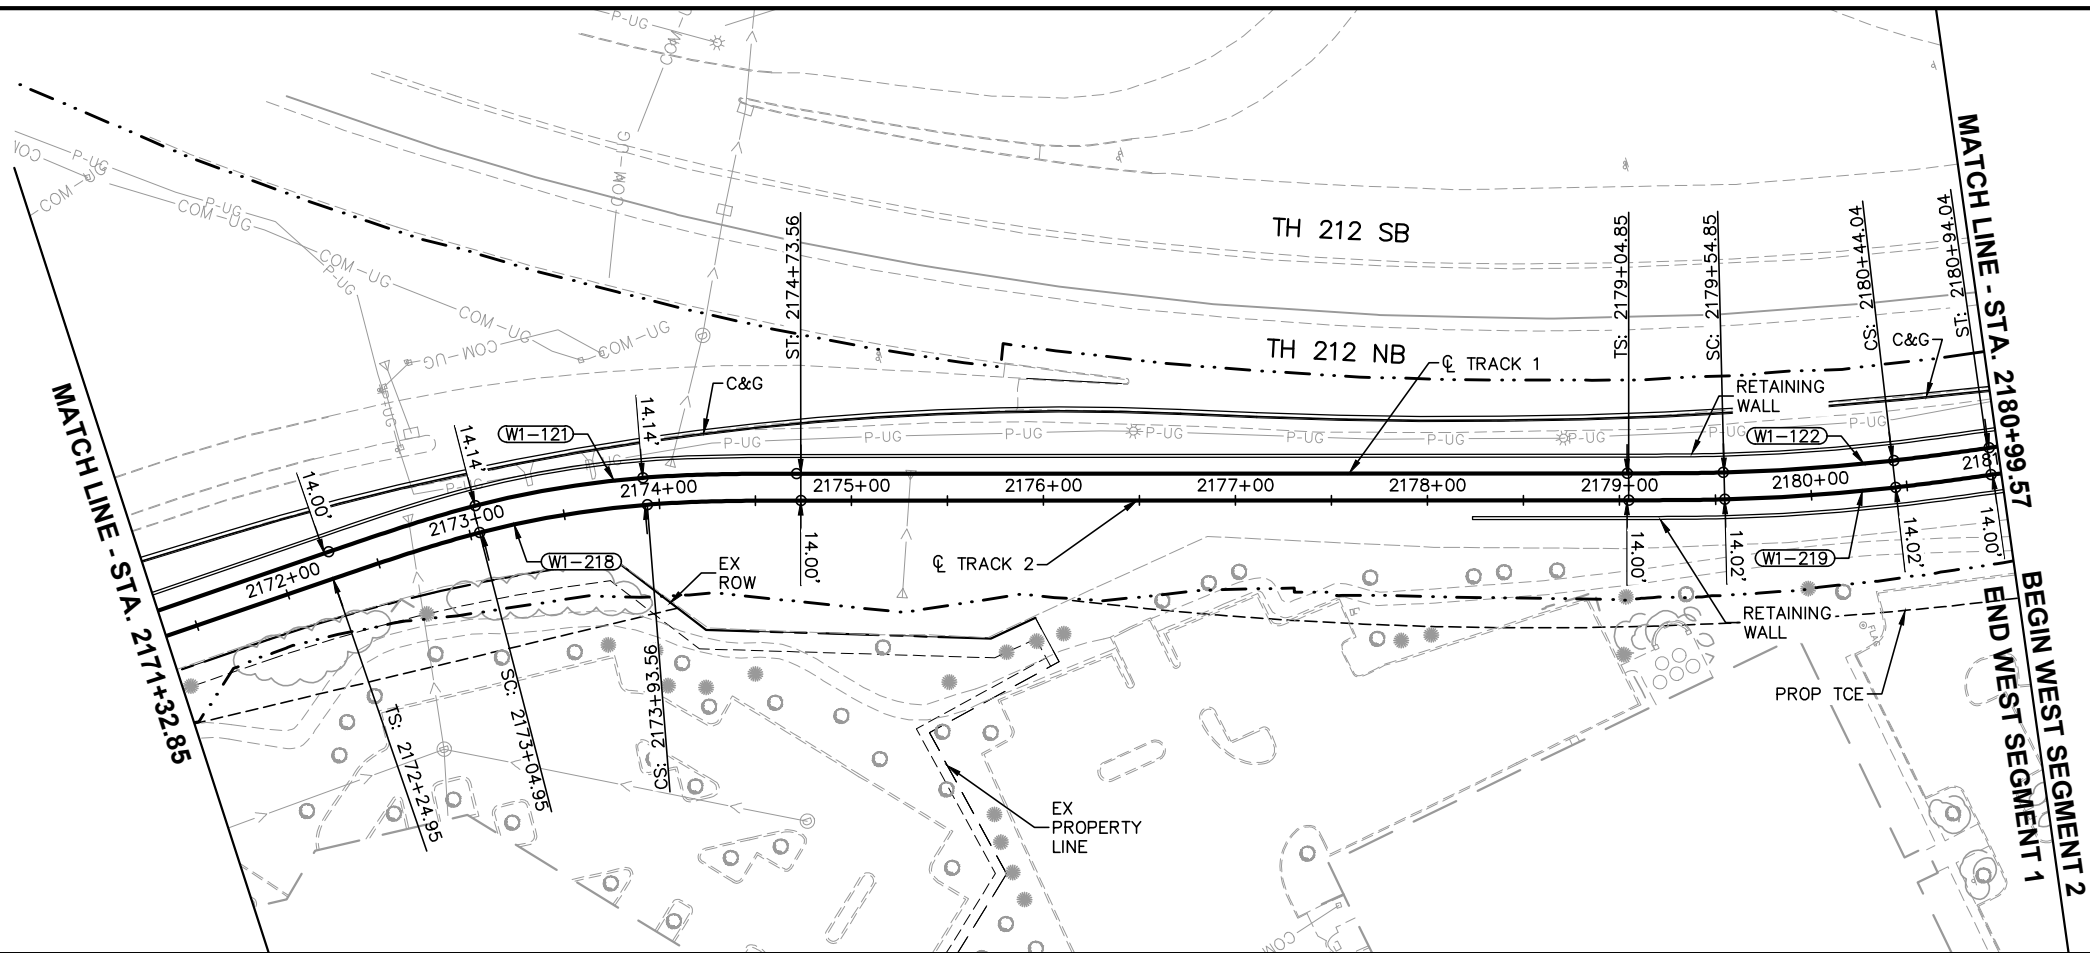


CURVE NO. W1-218	CURVE NO. W1-219
R = 510'	R = 1000'
Lc = 88.61'	Lc = 89.18'
Ls = 80'	Ls = 50'
Ea = 2.25"	Ea = 1.00"
Eu = 2.60"	Eu = 1.48"
V = 25 MPH	V = 25 MPH

CURVE NO. W1-121	CURVE NO. W1-122
R = 510'	R = 1000'
Lc = 88.61'	Lc = 89.18'
Ls = 80'	Ls = 50'
Ea = 2.25"	Ea = 1.00"
Eu = 2.60"	Eu = 1.48"
V = 25 MPH	V = 25 MPH

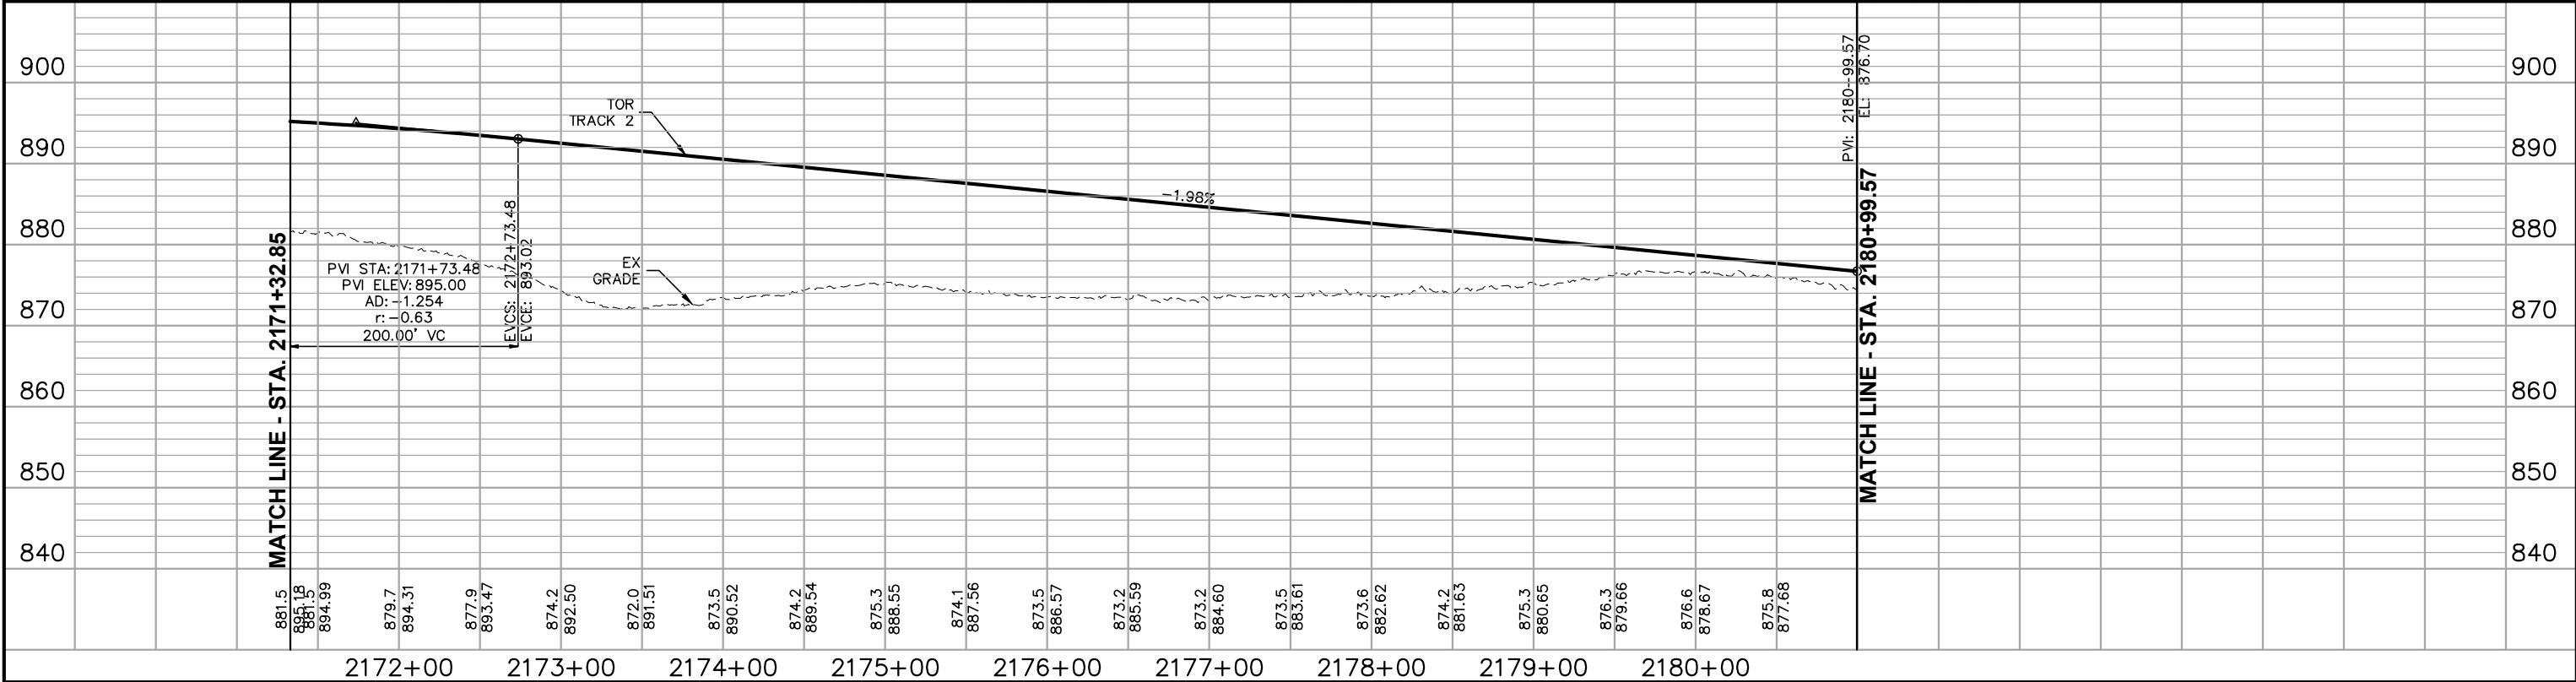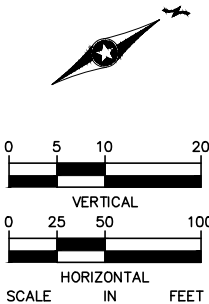

NO.	DATE	BY	CHECK	DESIGN	REVISION / SUBMITTAL

			WEST- VOLUME 1 (CIVIL) - SEGMENT 1 TRACK PLAN AND PROFILE STA. 2171+32.85 TO STA. 2180+99.57		SHEET 41 OF 126
PRELIMINARY ENGINEERING			DISCIPLINE: TRACK SHEET NAME: W1-TRK-PPFL-009		

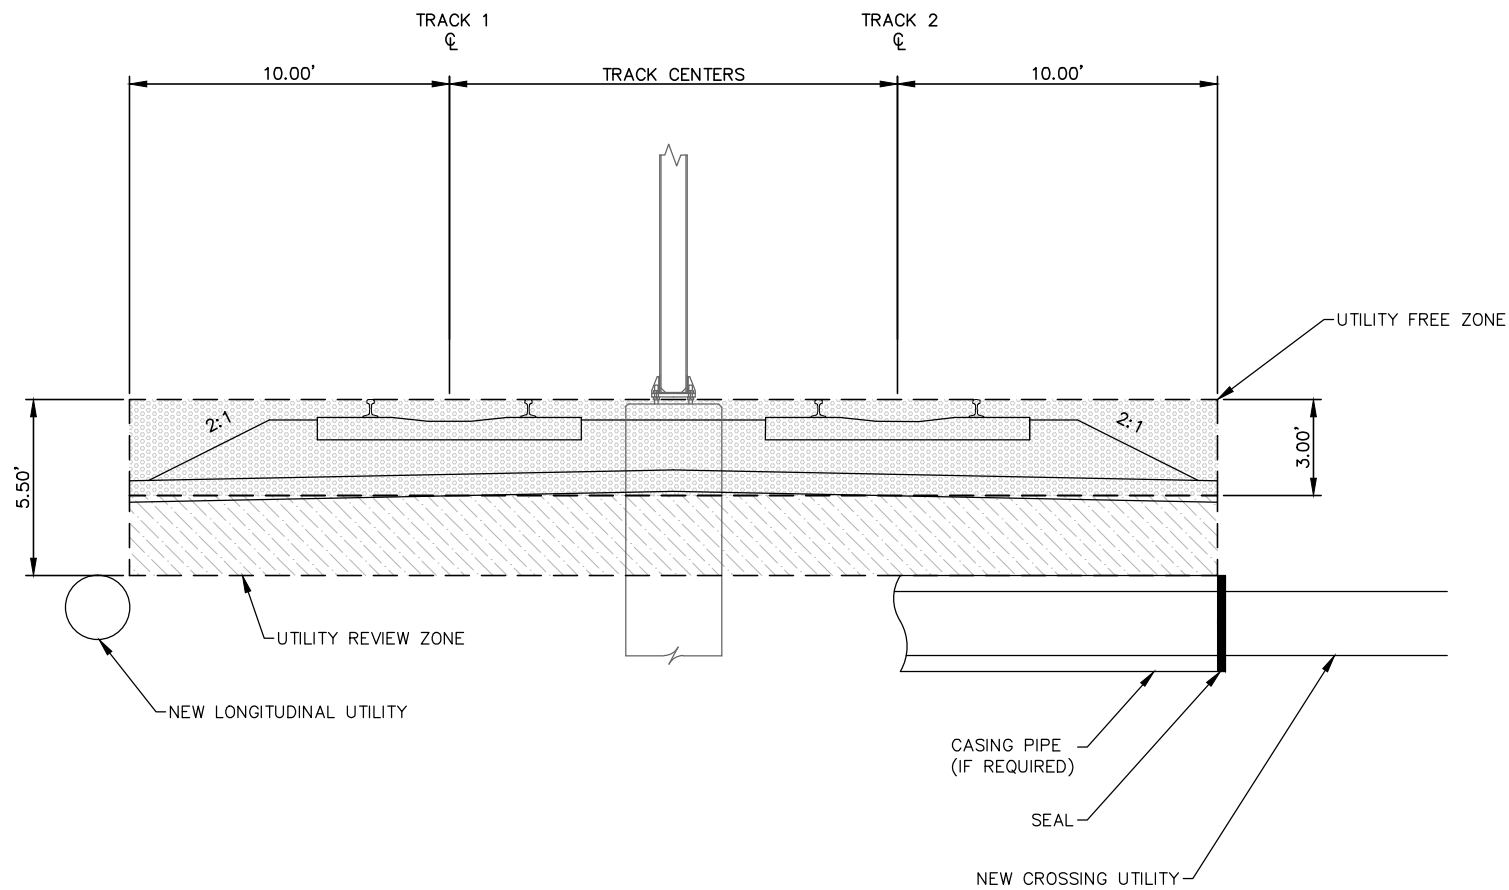

UTILITY ZONES
BALLASTED TRACK

NOTES:

1. ADJUSTMENTS OF LIMITS REQUIRE METROPOLITAN COUNCIL APPROVAL.
2. UTILITIES SUSCEPTIBLE TO EFFECTS OF STRAY CURRENT SHOULD BE RELOCATED FROM UTILITY REVIEW ZONE OR APPROPRIATE MITIGATION MEASURES SHOULD BE TAKEN.



NO.	DATE	BY	CHECK	DESIGN	REVISION / SUBMITTAL

AECOM

PRELIMINARY ENGINEERING




**WEST- VOLUME 1 (CIVIL) - SEGMENT 1
TRACK
DETAILS**

DISCIPLINE: **TRACK**

SHEET NAME: **W1-TRK-DTL-001**

**SHEET
42
OF
126**

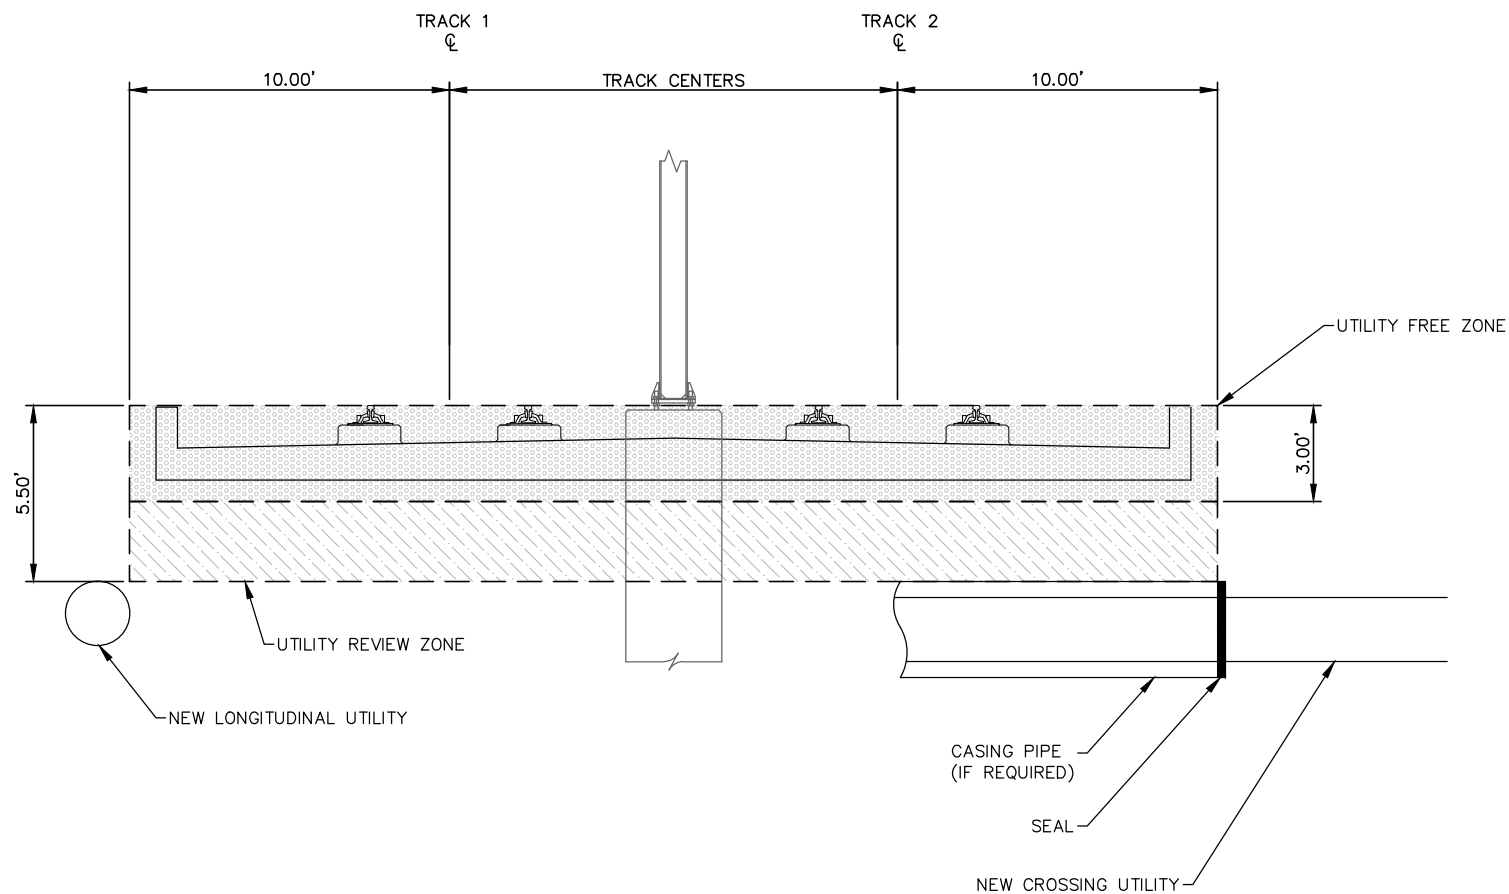

UTILITY ZONES
DIRECT FIXATION TRACK

NOTES:


1. ADJUSTMENTS OF LIMITS REQUIRE METROPOLITAN COUNCIL APPROVAL.
2. UTILITIES SUSCEPTIBLE TO EFFECTS OF STRAY CURRENT SHOULD BE RELOCATED FROM UTILITY REVIEW ZONE OR APPROPRIATE MITIGATION MEASURES SHOULD BE TAKEN.




NO.	DATE	BY	CHECK	DESIGN	REVISION / SUBMITTAL

	 	WEST- VOLUME 1 (CIVIL) - SEGMENT 1 TRACK DETAILS		SHEET 43 OF 126
		PRELIMINARY ENGINEERING	TRACK	

Aug. 27 2014 04:45 pm V:\3200_PEC-W\CAD\SEGMENT-W1\SHEET\TRACK\W1-TRK-DTL.dwg By: MaurisokB

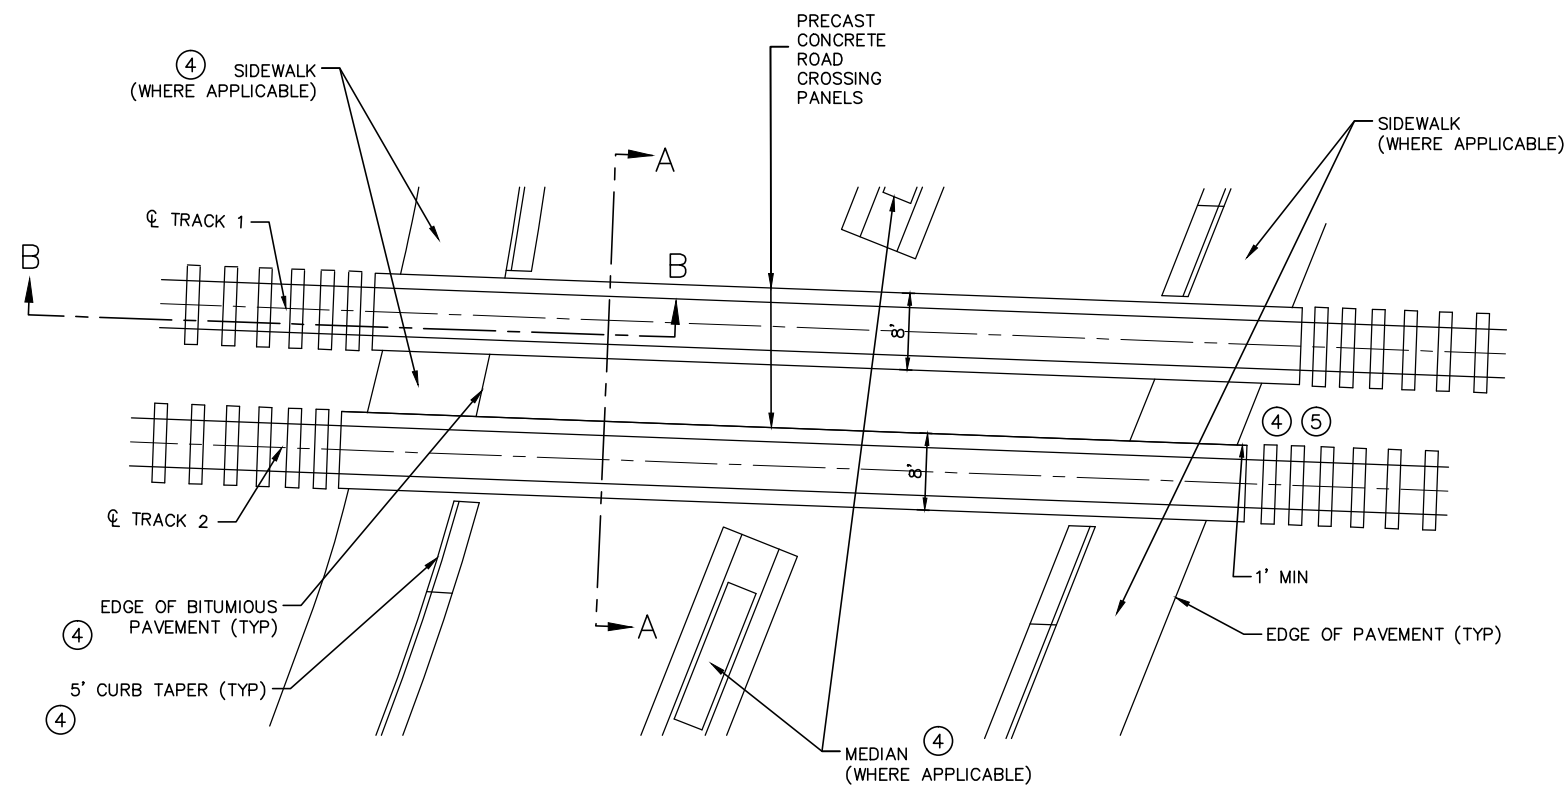

FULL DEPTH PRECAST GRADE CROSSING PANELS
PLAN VIEW

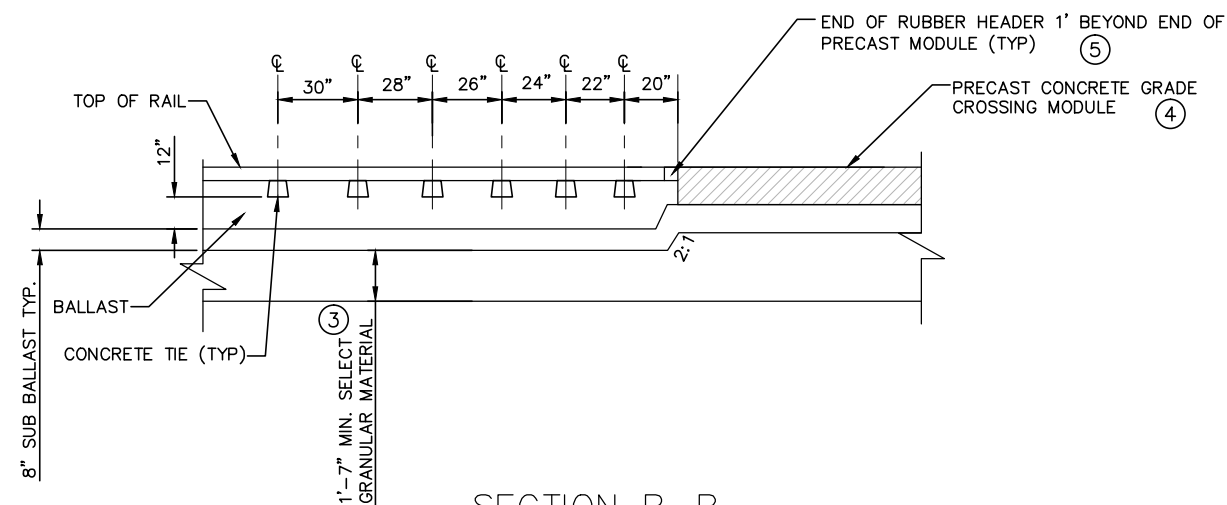


SECTION B-B


PLATFORM TYPE ROAD CROSSING PANEL

NOTES:

- ① 6" HDPE PERFORATED SUB-DRAIN, WITH GEOTEXTILE SOCK.
- ② 6" HDPE PERFORATED BALLAST DRAIN PIPE, WITH GEOTEXTILE SOCK CONNECT TO MAINLINE BALLAST DRAIN.
- ③ DEPTH OF EXCAVATION WILL VARY DEPENDING ON SOILS CONDITION AND COORDINATION WITH GEOTECHNICAL ENGINEER.
- ④ SEE CIVIL PLANS AND TYPICAL SECTIONS FOR ADDITIONAL INFORMATION.
- ⑤ WHERE SIDEWALK WILL NOT BE CONSTRUCTED, ROAD CROSSING PANELS SHALL EXTEND A MINIMUM OF 1' BEYOND THE BACK OF CURB, OR EDGE OF ROAD.

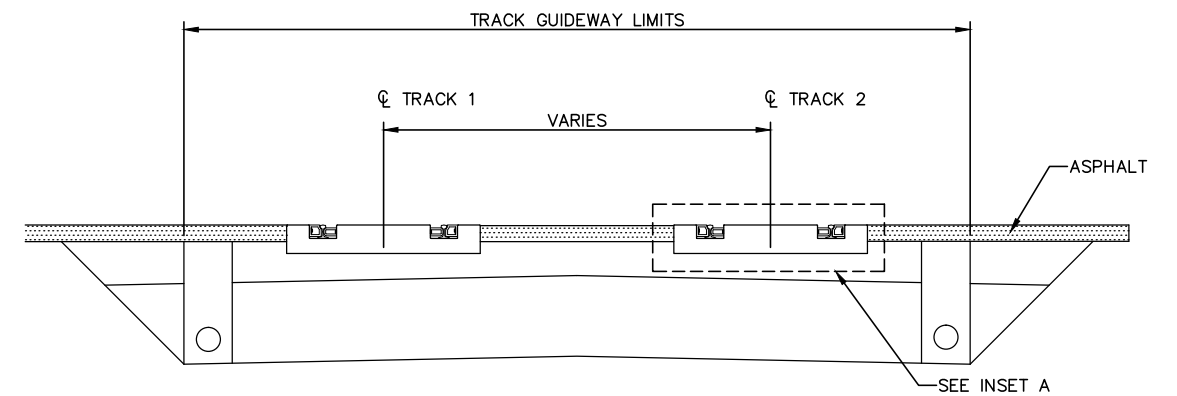

SECTION A-A

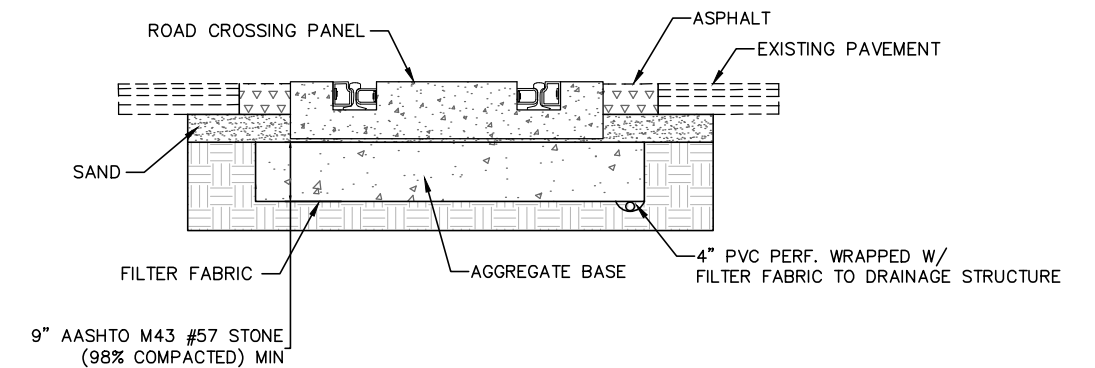

INSET A

NO.	DATE	BY	CHECK	DESIGN	REVISION / SUBMITTAL

AECOM

PRELIMINARY ENGINEERING






**WEST- VOLUME 1 (CIVIL) - SEGMENT 1
TRACK
DETAILS**

DISCIPLINE: **TRACK**

SHEET NAME: **W1-TRK-DTL-003**

**SHEET
44
OF
126**

Aug. 27 2014 04:46 pm V:\3200_PEC-W\CAD\SEGMENT-W1\SHEET\TRACK\W1-TRK-DTL.dwg By: MaurisakB

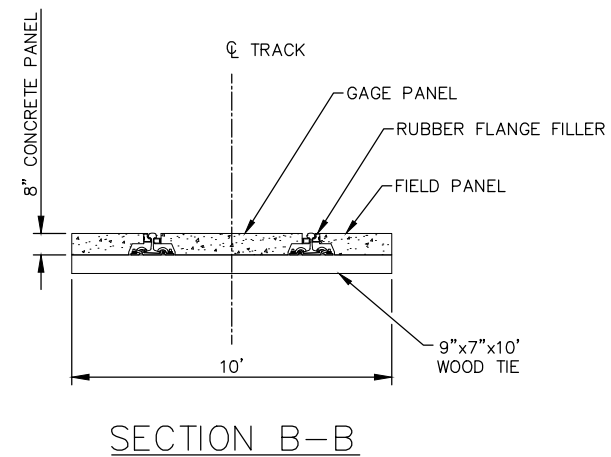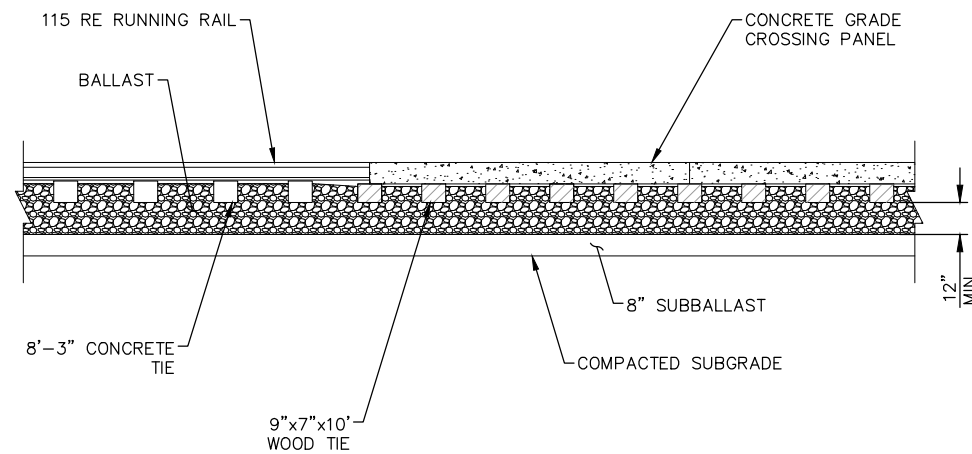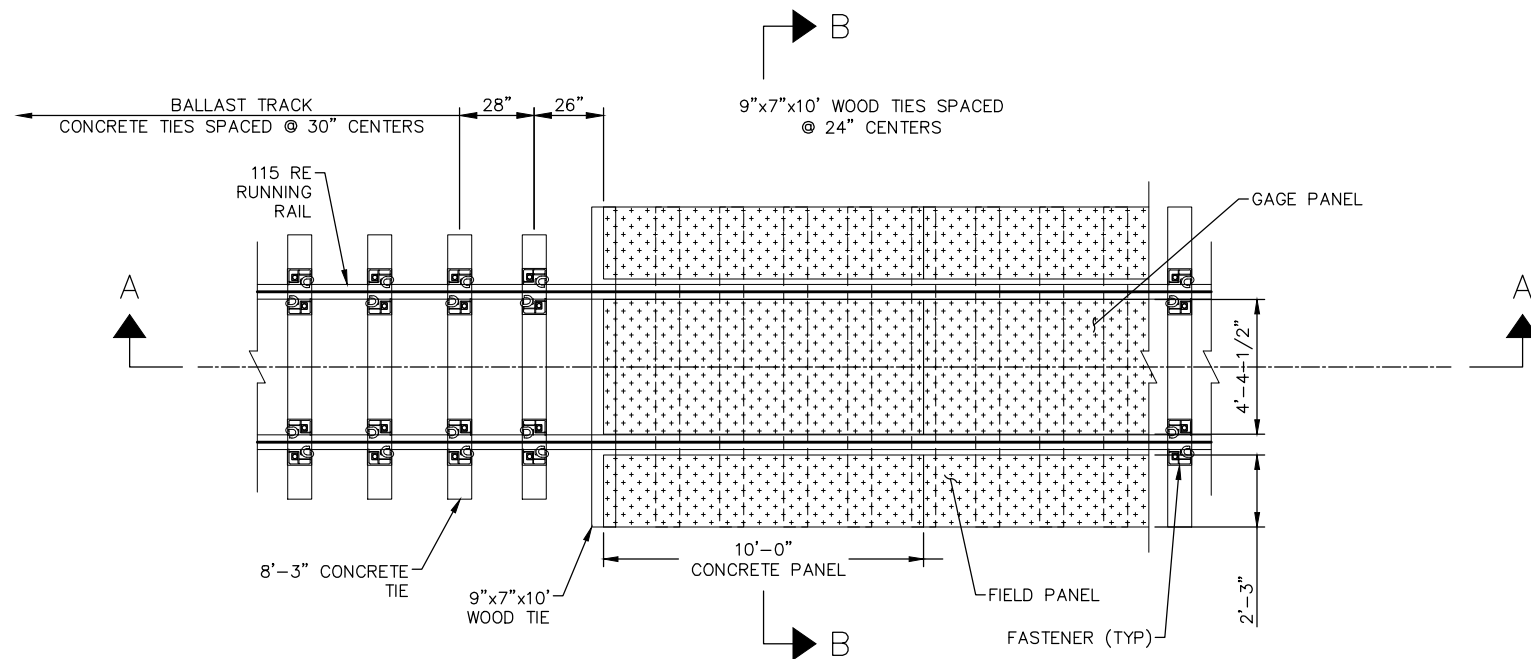

SECTION A-A

SECTION B-B

NOTE:

1. DRAIN TILE NOT SHOWN FOR CLARITY.

ROAD CROSSING WITH CONCRETE PANEL ON 10' WOOD TIES
(NTS)

NO.	DATE	BY	CHECK	DESIGN	REVISION / SUBMITTAL
.	.	.	.	.	.
.	.	.	.	.	.
.	.	.	.	.	.
.	.	.	.	.	.
.	.	.	.	.	.
.	.	.	.	.	.
.	.	.	.	.	.
.	.	.	.	.	.
.	.	.	.	.	.





PRELIMINARY ENGINEERING





WEST- VOLUME 1 (CIVIL) - SEGMENT 1
TRACK
DETAILS

DISCIPLINE: TRACK SHEET NAME: W1-TRK-DTL-004

SHEET
45
OF
126

Aug. 27 2014 04:46 pm V:\3200_PEC-W\CAD\SEGMENT-W1\SHEET\TRACK\W1-TRK-DTL.dwg By: MaurisakB

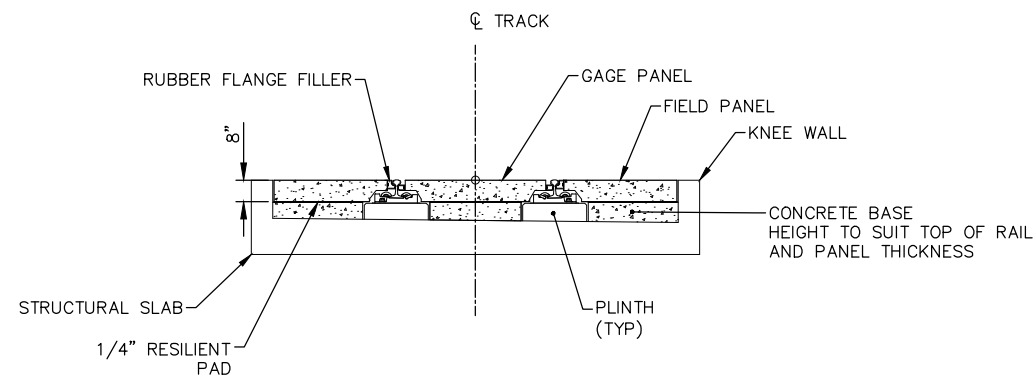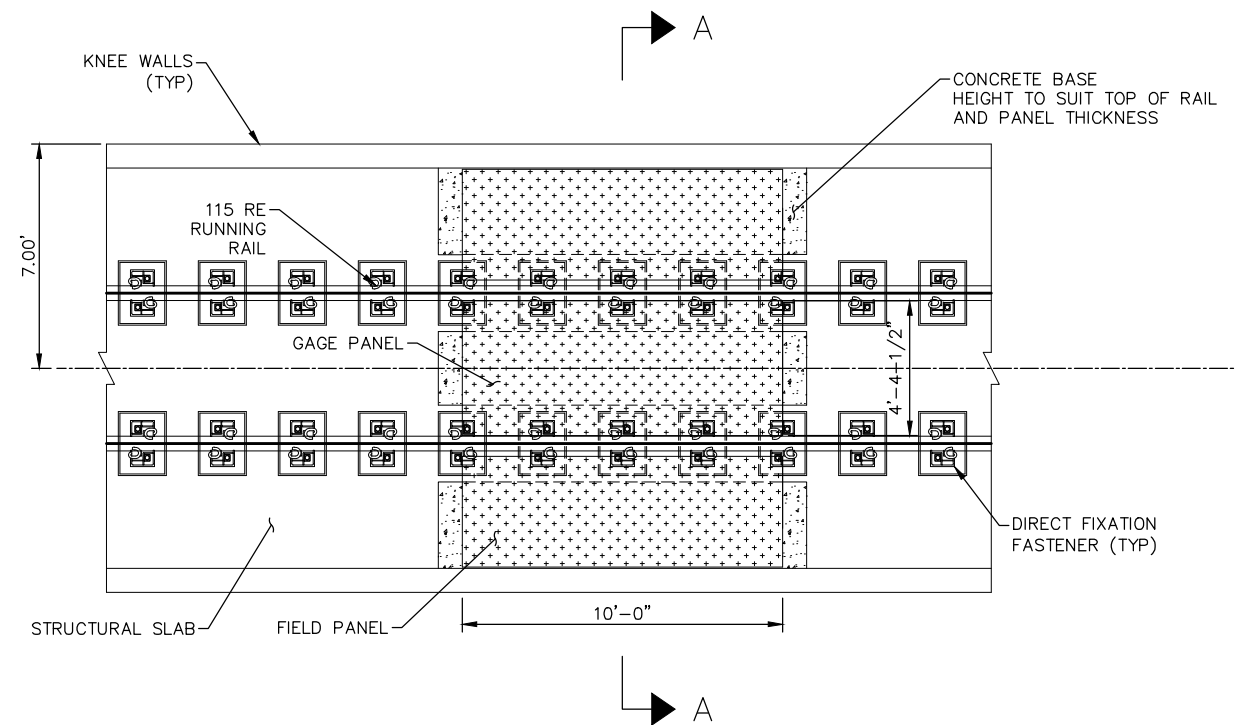

SECTION A-A

PEDESTRIAN CROSSING PANEL AT DIRECT FIXATION
(NTS)

NO.	DATE	BY	CHECK	DESIGN	REVISION / SUBMITTAL
1					
2					
3					
4					
5					
6					
7					
8					
9					
10					

AECOM

PRELIMINARY ENGINEERING




**WEST- VOLUME 1 (CIVIL) - SEGMENT 1
TRACK
DETAILS**

DISCIPLINE: **TRACK**


SHEET NAME: **W1-TRK-DTL-005**

**SHEET
46
OF
126**


Aug. 27 2014 04:46 pm V:\3200_PEC-W\CAD\SEGMENT-W1\SHEET\TRACK\W1-TRK-DTL.dwg By: MaurisokB

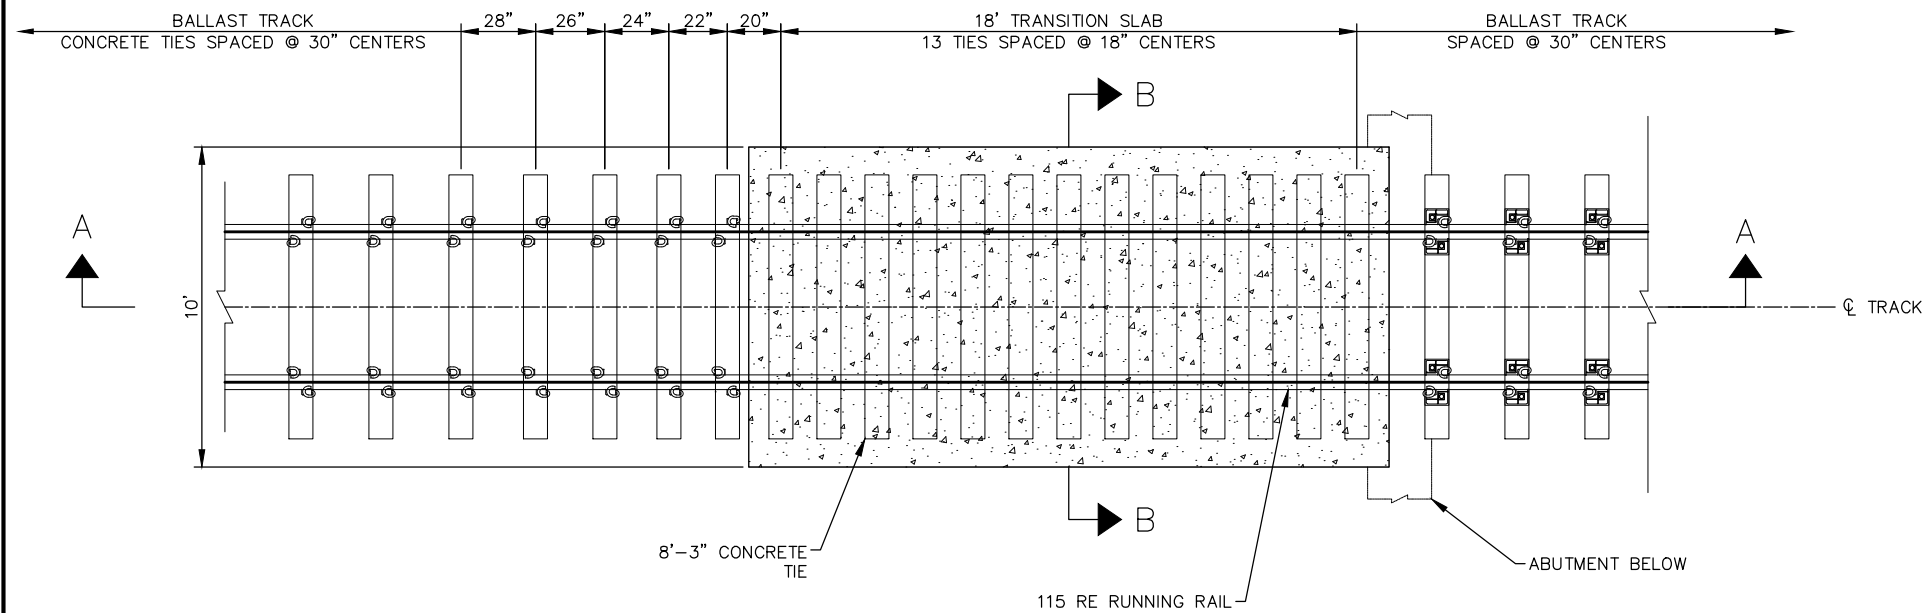

PLAN VIEW

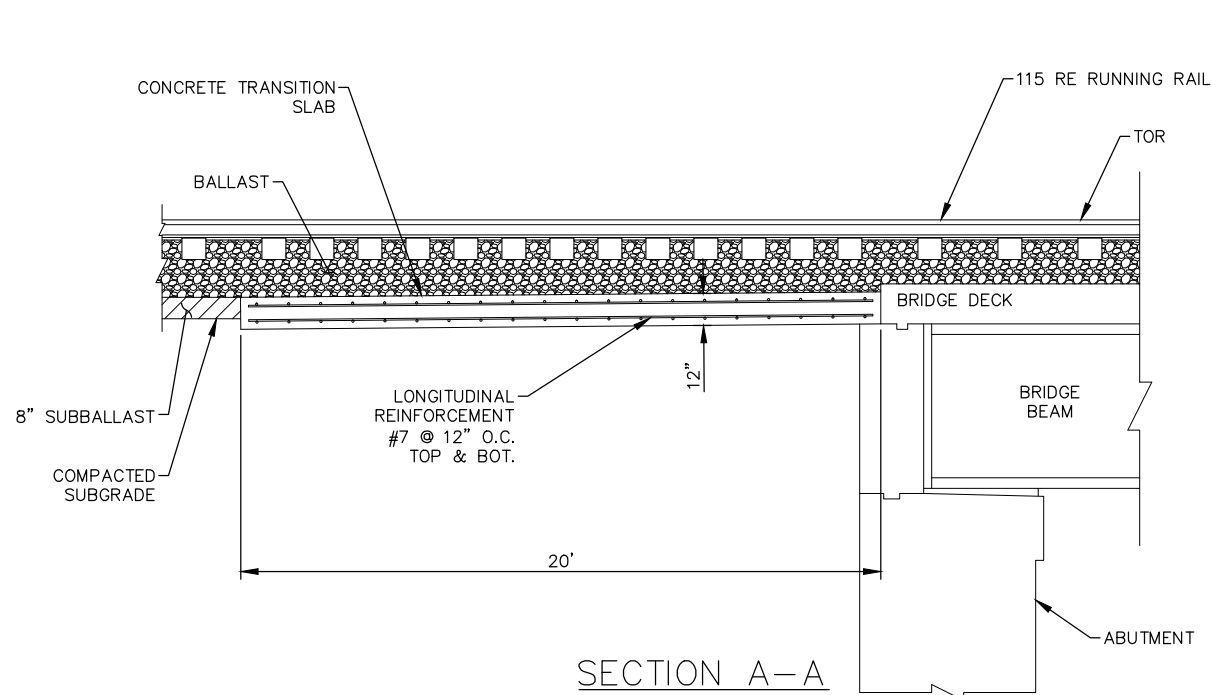

SECTION A-A

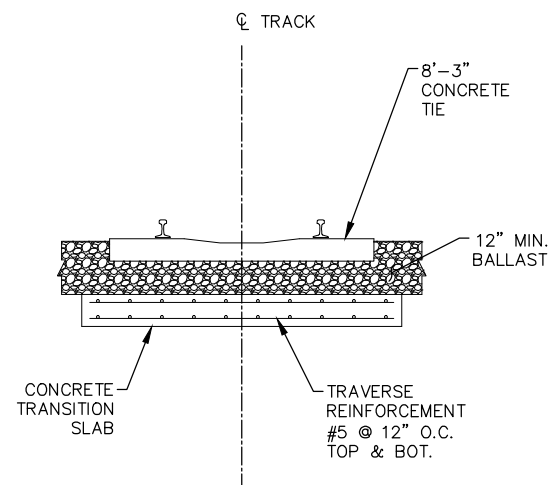

SECTION B-B

NOTE:

1. DRAIN TILE NOT SHOWN FOR CLARITY.

BALLAST TRACK TRANSITION SLAB AT BALLASTED BRIDGE
(NTS)

NO.	DATE	BY	CHECK	DESIGN	REVISION / SUBMITTAL





PRELIMINARY ENGINEERING




WEST- VOLUME 1 (CIVIL) - SEGMENT 1
TRACK
DETAILS


DISCIPLINE: TRACK

SHEET NAME: W1-TRK-DTL-006


Aug. 27 2014 04:46 pm V:\3200_PEC-W\CAD\SEGMENT-W1\SHEET\TRACK\W1-TRK-DTL.dwg By: MaurisokB

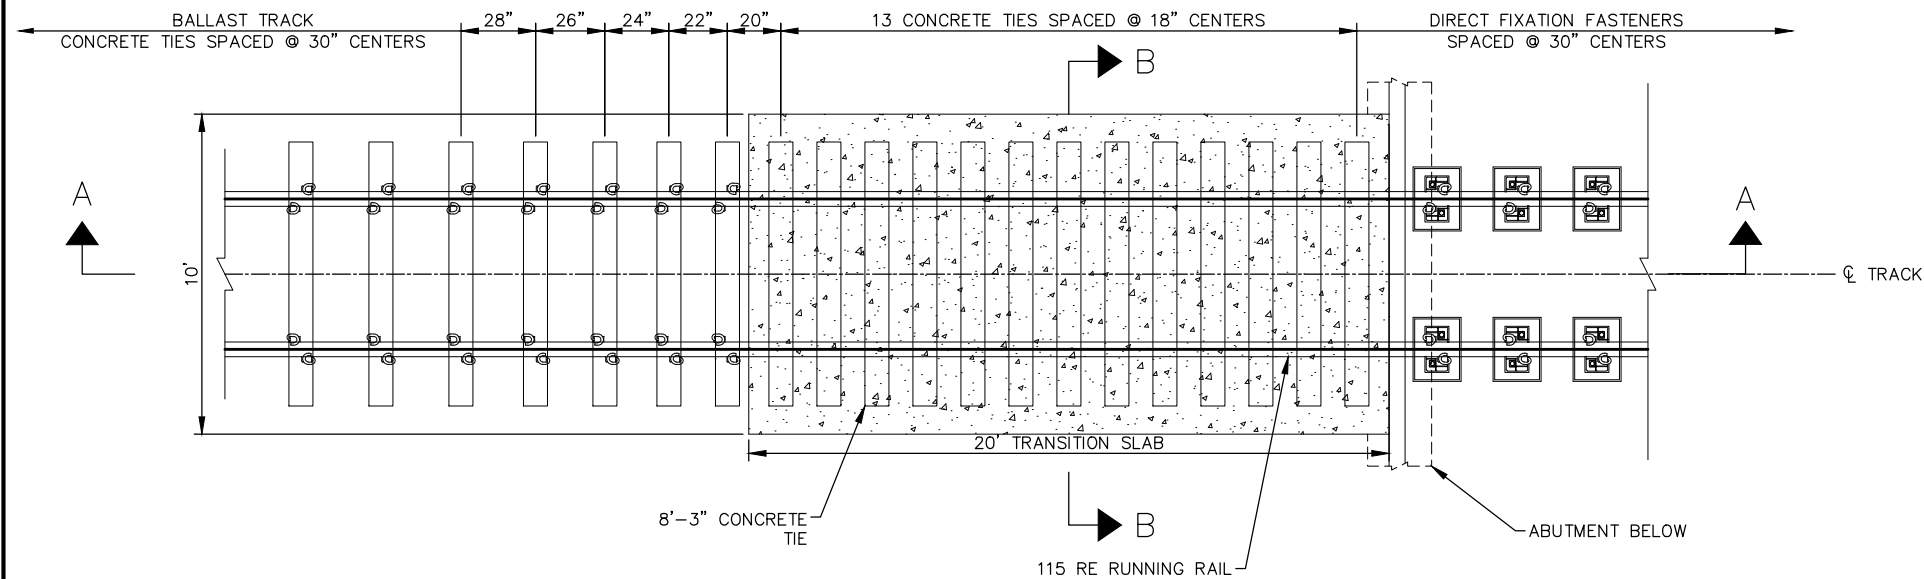

PLAN VIEW

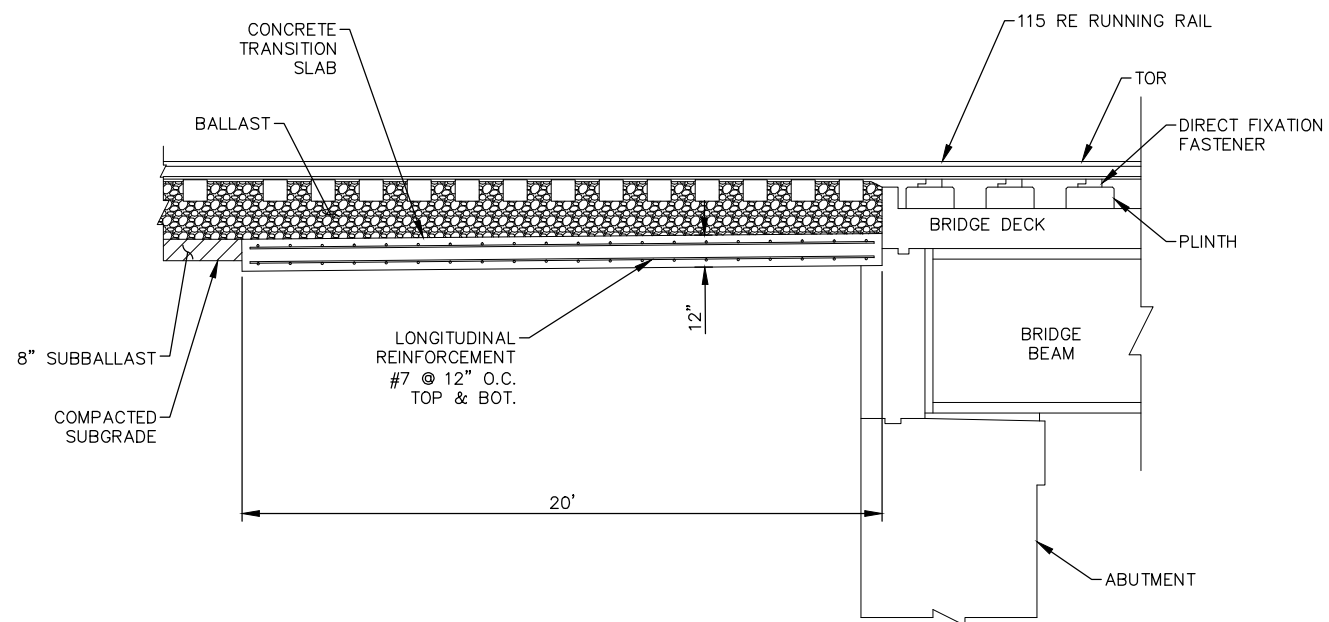

SECTION A-A

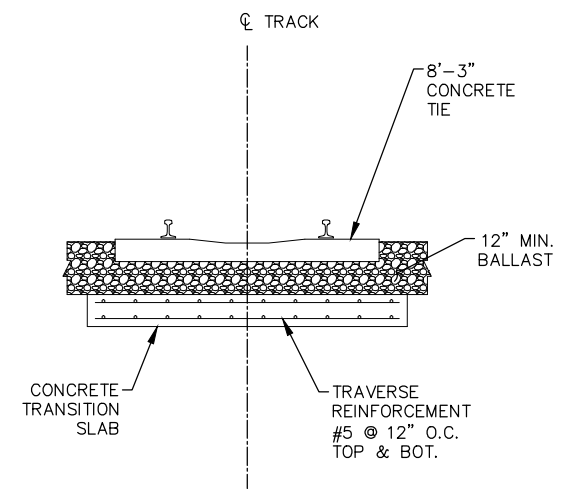

SECTION B-B

NOTE:

1. DRAIN TILE NOT SHOWN FOR CLARITY.

BALLAST TRACK TRANSITION SLAB AT DIRECT FIXATION BRIDGE
(NTS)

NO.	DATE	BY	CHECK	DESIGN	REVISION / SUBMITTAL

AECOM

PRELIMINARY ENGINEERING




**WEST- VOLUME 1 (CIVIL) - SEGMENT 1
TRACK
DETAILS**

DISCIPLINE: **TRACK**


SHEET NAME: **W1-TRK-DTL-007**

**SHEET
48
OF
126**


Aug. 27 2014 04:47 pm V:\3200_PEC-W\CAD\SEGMENT-W1\SHEET\TRACK\W1-TRK-DTL.dwg By: MaurisokB

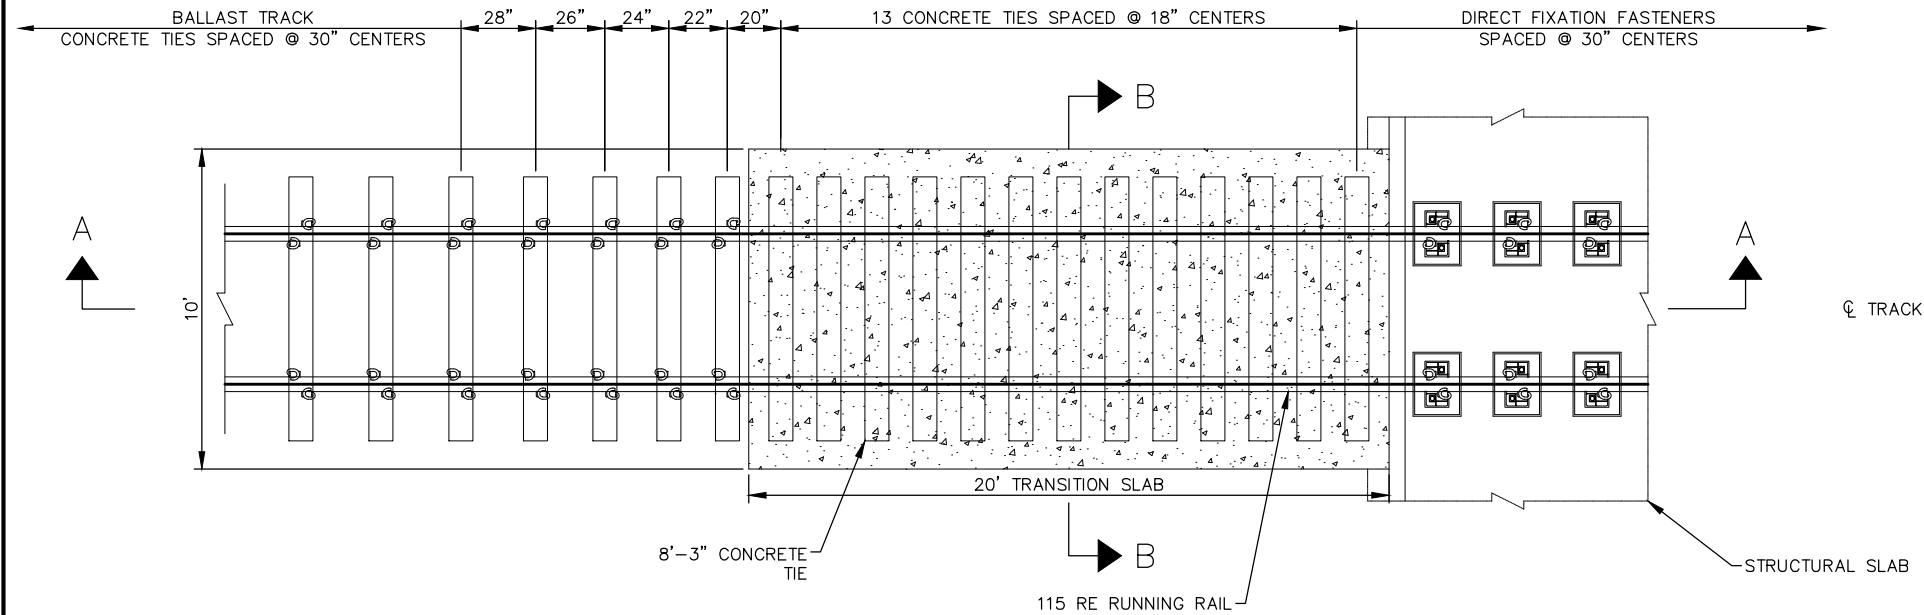

PLAN VIEW

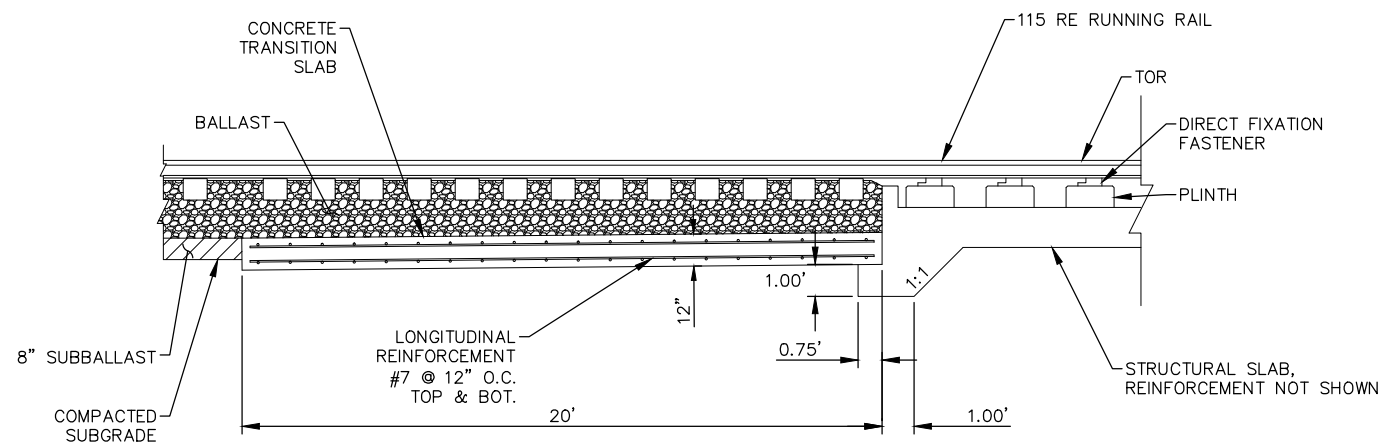

SECTION A-A

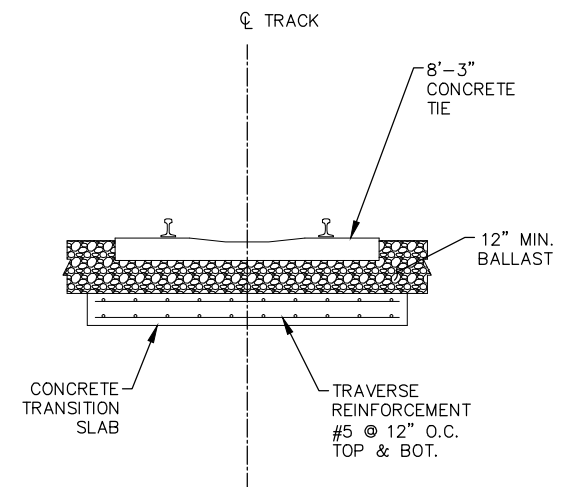

SECTION B-B

NOTE:

1. DRAIN TILE NOT SHOWN FOR CLARITY.

BALLAST TRACK TRANSITION SLAB AT DIRECT FIXATION TRACK
(NTS)

NO.	DATE	BY	CHECK	DESIGN	REVISION / SUBMITTAL



AECOM

PRELIMINARY ENGINEERING




**WEST- VOLUME 1 (CIVIL) - SEGMENT 1
TRACK
DETAILS**

DISCIPLINE: **TRACK**

SHEET NAME: **W1-TRK-DTL-008**

**SHEET
49
OF
126**

Aug. 27 2014 04:47 pm V:\3200_PEC-W\CAD\SEGMENT-W1\SHEET\TRACK\W1-TRK-DTL.dwg By: MaurisokB

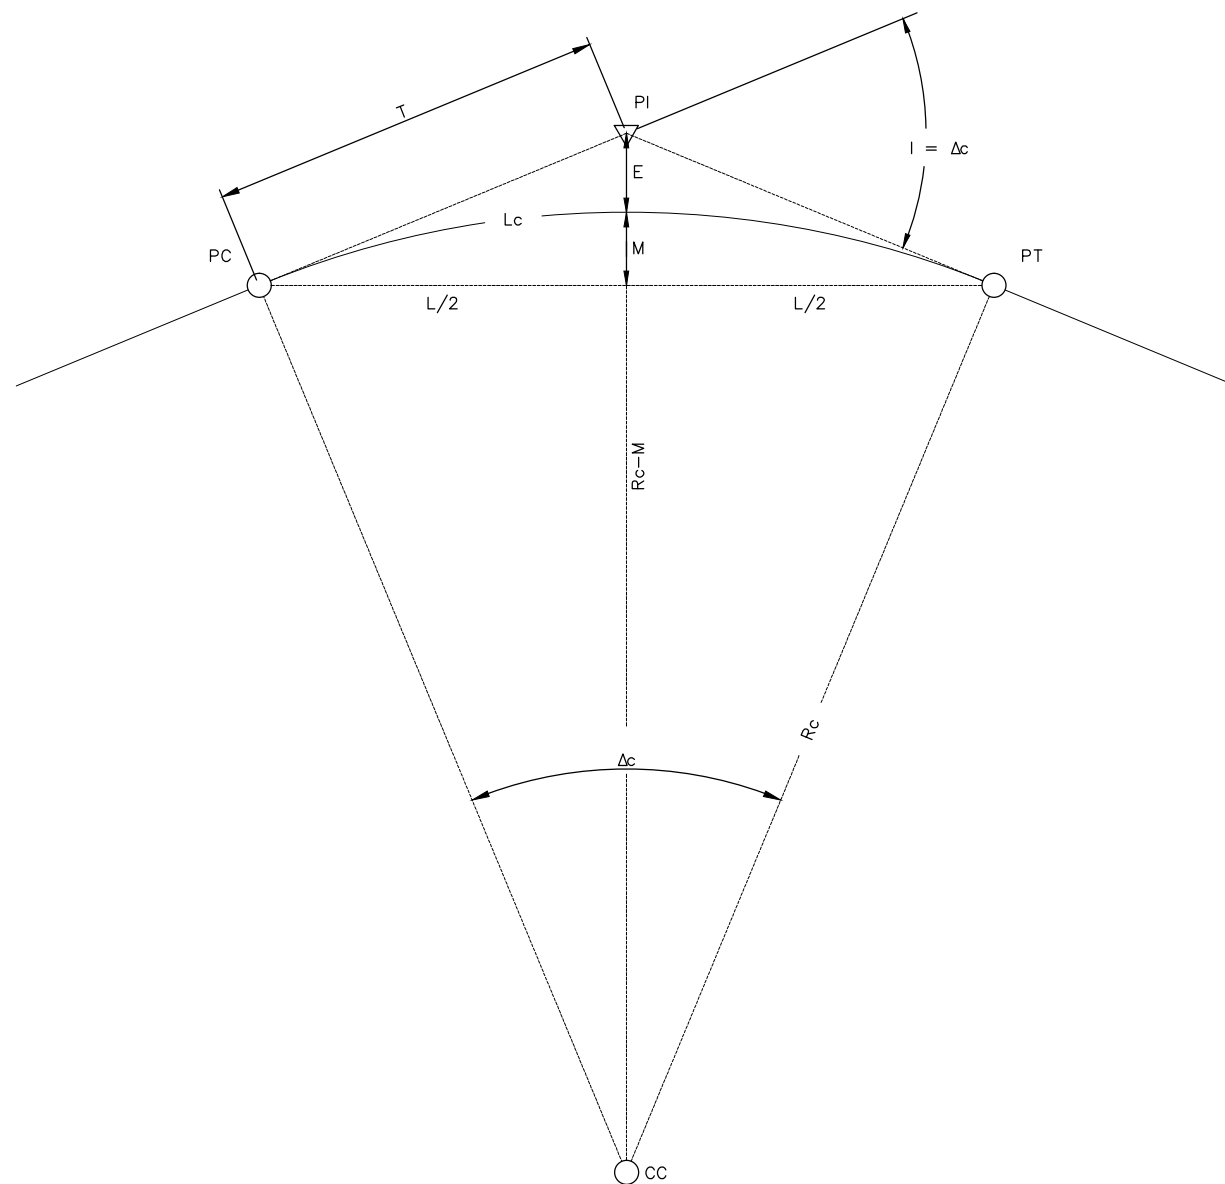

SIMPLE CURVE DIAGRAM

- DEFINITIONS
- Dc = DEGREE OF CURVE IN ARC DEFINITION (DECIMAL DEGREES)
 - Rc = RADIUS OF CURVE (FEET)
 - Lc = LENGTH OF CURVE ALONG THE ARC (FEET)
 - Δc = CENTRAL ANGLE OF CURVE (DECIMAL DEGREES)
 - E = EXTERNAL DISTANCE (FEET)
 - T = TANGENT DISTANCE (FEET)
 - M = MIDDLE ORDINATE (FEET)
 - L = CHORD LENGTH (FEET)
 - I = DEFLECTION ANGLE (DECIMAL DEGREES)
 - PC = POINT OF CURVE
 - PT = POINT OF TANGENT
 - PI = POINT OF INTERSECTION
 - CC = CENTER OF CURVE

SIMPLE CURVE FORMULAS

$$\frac{Dc}{360} = \frac{100}{2\pi Rc}$$

$$Dc = \frac{5729.58'}{Rc}$$

$$Lc = \frac{\pi Rc \Delta c}{180}$$

$$T = Rc \tan \frac{I}{2}$$

$$E = Rc \sec \frac{I}{2} - Rc$$

$$M = Rc - Rc \cos \frac{I}{2}$$

$$L = 2 Rc \sin \frac{I}{2}$$

NOTE
THIS DRAWING IS APPLICABLE TO SIMPLE CURVES WITHOUT
TRANSITION SPIRALS AND SHALL ONLY BE USED ON
NON-REVENUE TRACK.

NO.	DATE	BY	CHECK	DESIGN	REVISION / SUBMITTAL
.	.	.	.	.	.
.	.	.	.	.	.
.	.	.	.	.	.
.	.	.	.	.	.
.	.	.	.	.	.
.	.	.	.	.	.
.	.	.	.	.	.
.	.	.	.	.	.
.	.	.	.	.	.



PRELIMINARY ENGINEERING

WEST- VOLUME 1 (CIVIL) - SEGMENT 1
TRACK
DETAILS

DISCIPLINE: TRACK

SHEET NAME: W1-TRK-DTL-009


SHEET

50


OF

126

Aug. 27 2014 04:47 pm V:\3200_PEC-W\CAD\SEGMENT-W1\SHEET\TRACK\W1-TRK-DTL.dwg By: MaurisakB

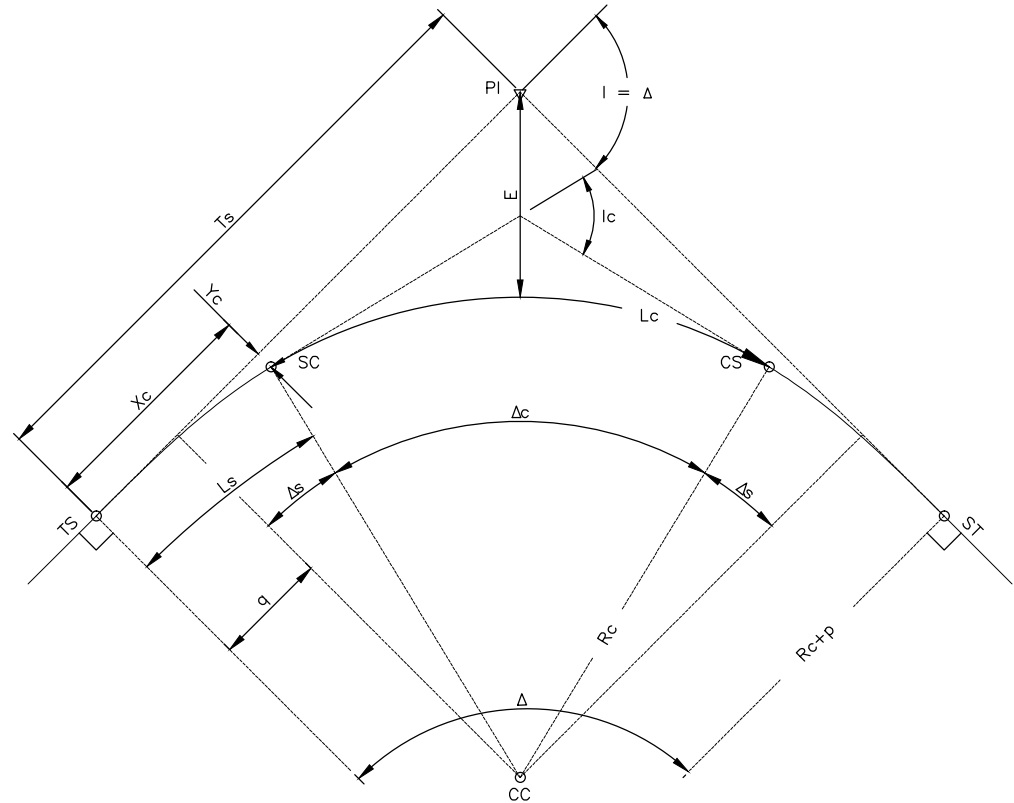

SPIRAL CURVE DIAGRAM

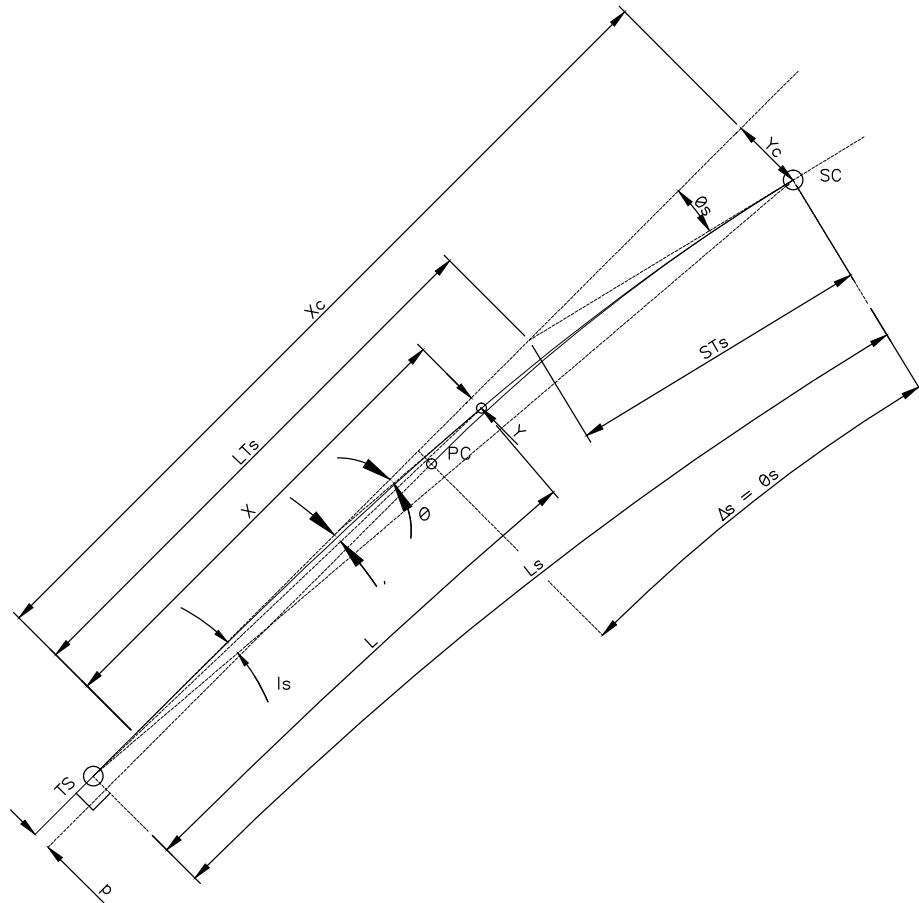

SPIRAL DIAGRAM

DEFINITIONS

- Dc = DEGREE OF SIMPLE CURVE IN ARC DEFINITION (DEGREES)
Rc = RADIUS OF CURVE (FEET)
Δ = TOTAL CENTRAL ANGLE OF CURVE (DEGREES)
Δc = CENTRAL ANGLE OF SIMPLE CURVE (DEGREES)
Δs = CENTRAL ANGLE OF SPIRAL (RADIAN)
E = EXTERNAL DISTANCE OF THE SIMPLE CURVE (FEET)
Ts = TOTAL TANGENT DISTANCE (FEET)
Ls = LENGTH OF SPIRAL (FEET)
Lc = LENGTH OF THE SIMPLE CURVE ARC (FEET)
L = LENGTH FROM TS TO ANY POINT ALONG THE SPIRAL (FEET)
I = TOTAL DEFLECTION ANGLE (DEGREES)
Ic = DEFLECTION ANGLE OF THE SIMPLE CURVE (DEGREES)
Is = DEFLECTION ANGLE OF THE SPIRAL (DEGREES)
i = DEFLECTION ANGLE FROM TS TO ANY POINT ON THE SPIRAL
p = LENGTH OF THROW, OFFSET DISTANCE FROM TANGENT TO PC/PT
q = DISTANCE FROM TS/ST TO THE OFFSET TC/CT
Xc = DISTANCE ALONG TANGENT FROM TS/ST TO THE SC/CS (FEET)
Yc = OFFSET DISTANCE FROM TANGENT TO SC/CS (FEET)
X = DISTANCE ALONG TANGENT FROM TS/ST TO ANY POINT ON THE SPIRAL
Y = OFFSET DISTANCE FROM TANGENT TO ANY POINT ON THE SPIRAL
θs = SPIRAL ANGLE FROM TANGENT TO SC
θ = SPIRAL ANGLE FROM TANGENT TO ANY POINT ON THE SPIRAL
LTs = LONG TANGENT OF SPIRAL (FEET)
STs = SHORT TANGENT OF SPIRAL (FEET)
TS = POINT OF TANGENT TO SPIRAL CURVE
SC = POINT OF SPIRAL CURVE TO SIMPLE CURVE
CS = POINT OF SIMPLE CURVE TO SPIRAL CURVE
ST = POINT OF SPIRAL CURVE TO TANGENT
PC = POINT OF CURVE
PT = POINT OF TANGENT
PI = POINT OF INTERSECTION
CC = CENTER OF CURVE

FORMULAS

$\Delta = \Delta_c + 2\Delta_s$
 $\Delta_s = \frac{L_s}{2R_c}$
 $i = \frac{\theta}{3}$
 $X = L - \frac{L^5}{40R_c^2 L_s^2}$
 $X_c = L_s - \frac{L_s^3}{40R_c^2}$
 $Y = \frac{L^3}{6R_c L_s}$

$Y_c = \frac{L_s^2}{6R_c}$
 $q = X_c - R_c \sin \Delta_s$
 $p = \frac{1}{4} Y_c = \frac{L_s^2}{24R_c}$
 $T_s = (R_c + p) \tan \frac{\Delta}{2} + q$
 $E = \frac{R_c + p}{\cos \frac{\Delta}{2}} - R_c$
 $LT_s = X_c - \frac{Y_c}{\tan \Delta_s}$

$ST_s = \frac{Y_c}{\sin \Delta_s}$
 $\frac{D_c}{360^\circ} = \frac{100}{2\pi R_c}$
 $D_c = \frac{5729.58'}{R_c}$
 $L_c = \frac{\pi R_c \Delta_c}{180}$

NO.	DATE	BY	CHECK	DESIGN	REVISION / SUBMITTAL
.	.	.	.	.	.
.	.	.	.	.	.
.	.	.	.	.	.
.	.	.	.	.	.
.	.	.	.	.	.
.	.	.	.	.	.
.	.	.	.	.	.
.	.	.	.	.	.
.	.	.	.	.	.



PRELIMINARY ENGINEERING




WEST- VOLUME 1 (CIVIL) - SEGMENT 1
TRACK
DETAILS

DISCIPLINE: TRACK SHEET NAME: W1-TRK-DTL-010

SHEET
51
OF
126

Aug. 27 2014 04:47 pm V:\3200_PEC-W\CAD\SEGMENT-W1\SHEET\TRACK\W1-TRK-DTL.dwg By: MaurisakB

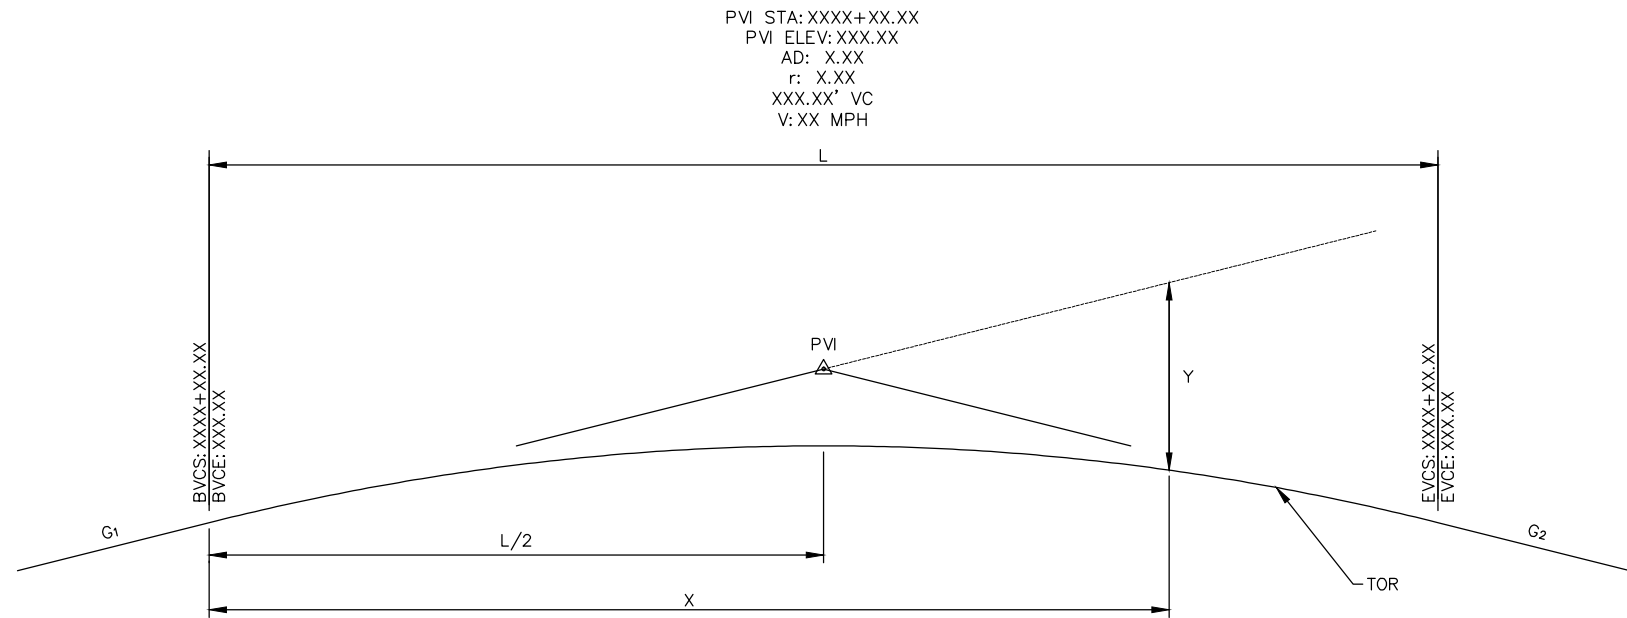

STANDARD VERTICAL CURVE


DEFINITIONS

- G₁ = ENTRY GRADE %
G₂ = DEPARTING GRADE %
PVI = POINT OF VERTICAL INTERSECTION
AD = ALGEBRAIC DIFFERENCE
r = RATE OF CHANGE OF GRADE
L = LENGTH OF VERTICAL CURVE
V = DESIGN VELOCITY (MPH)
BVCS = BEGIN VERTICAL CURVE STATION
BVCE = BEGIN VERTICAL CURVE ELEVATION
EVCS = END VERTICAL CURVE STATION
EVCE = END VERTICAL CURVE ELEVATION
X = HORIZONTAL DISTANCE FROM BVC
Y = ELEVATION OF PARABOLA BELOW G₁
R_v = EQUIVALENT RADIUS OF VERTICAL CURVE


FORMULAS

$$a = \frac{G_2 - G_1}{2L}$$
$$Y = BVCE + G_1X + aX^2$$
$$AD = G_2 - G_1$$
$$r = \frac{100 \cdot AD}{L}$$
$$R_v = \frac{L}{0.01 \cdot AD}$$

VERTICAL CURVE GEOMETRY

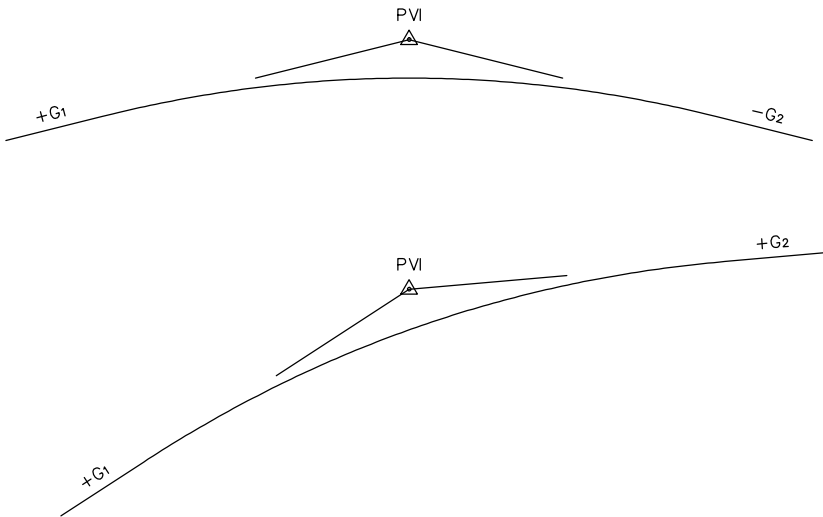

CREST TYPE VERTICAL CURVES

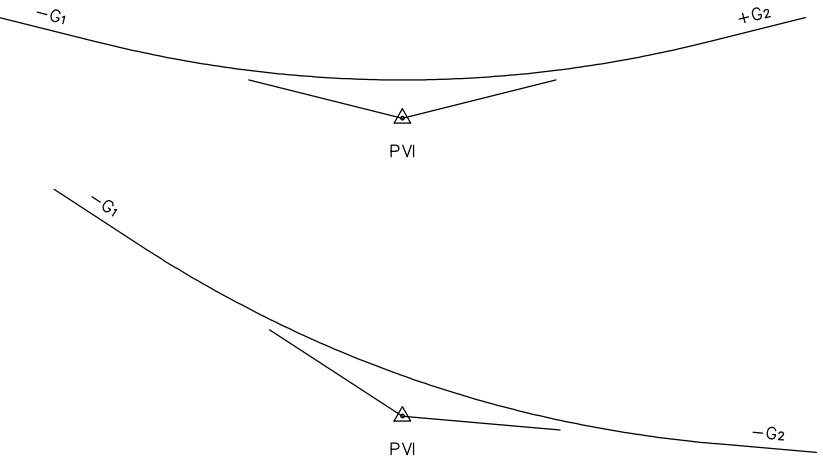

SAG TYPE VERTICAL CURVES

NO.	DATE	BY	CHECK	DESIGN	REVISION / SUBMITTAL
1					
2					
3					
4					
5					
6					
7					
8					
9					
10					


AECOM
PRELIMINARY ENGINEERING

	
---	---


WEST- VOLUME 1 (CIVIL) - SEGMENT 1 TRACK DETAILS	
DISCIPLINE: TRACK	SHEET NAME: W1-TRK-DTL-011

SHEET
52
OF
126

Aug. 27 2014 04:48 pm V:\3200_PEC-W\CAD\SEGMENT-W1\SHEET\TRACK\W1-TRK-DTL.dwg By: MaurisokB

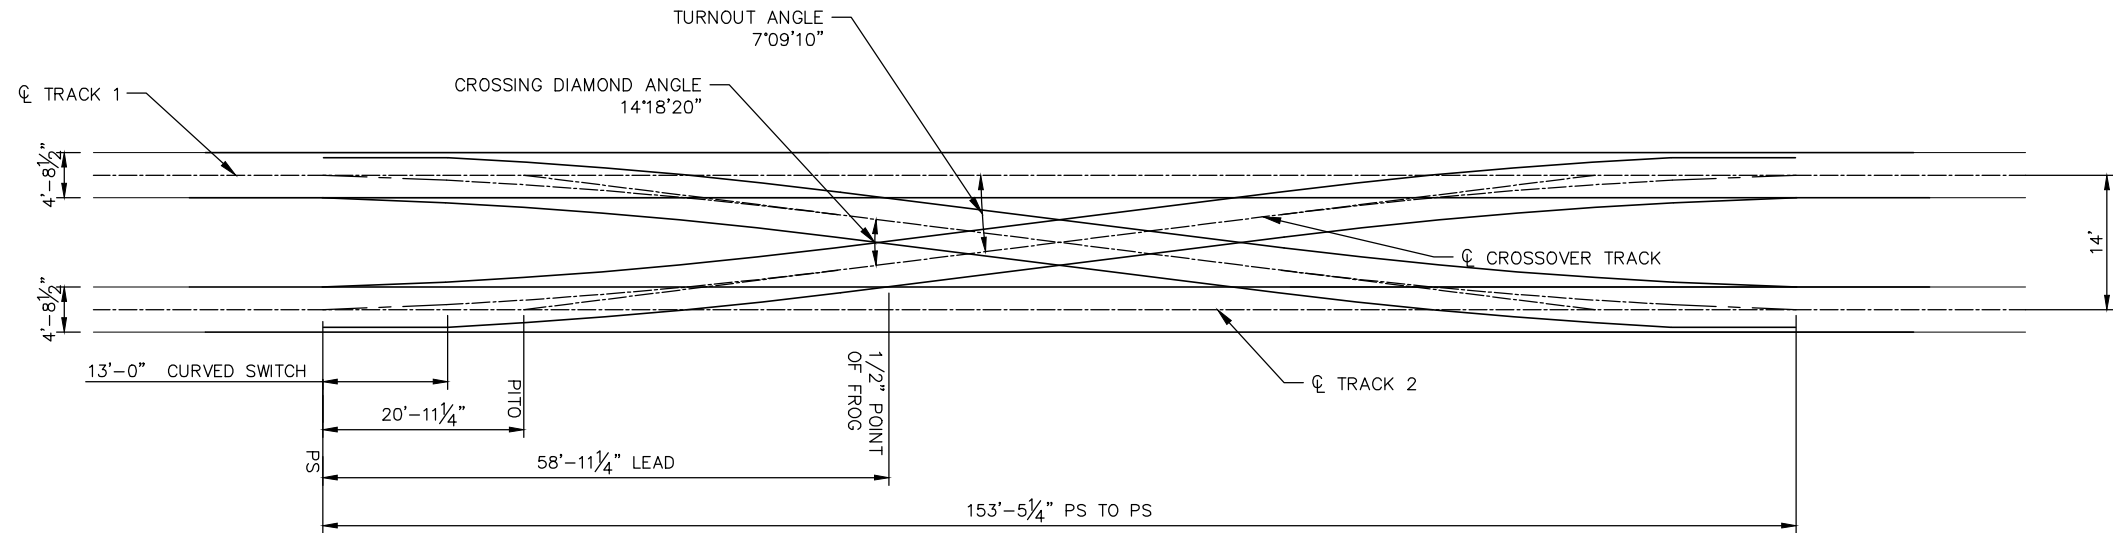


NO 8 DOUBLE CROSS OVER GEOMETRY DETAIL
(14.0' TRACK CENTERS)

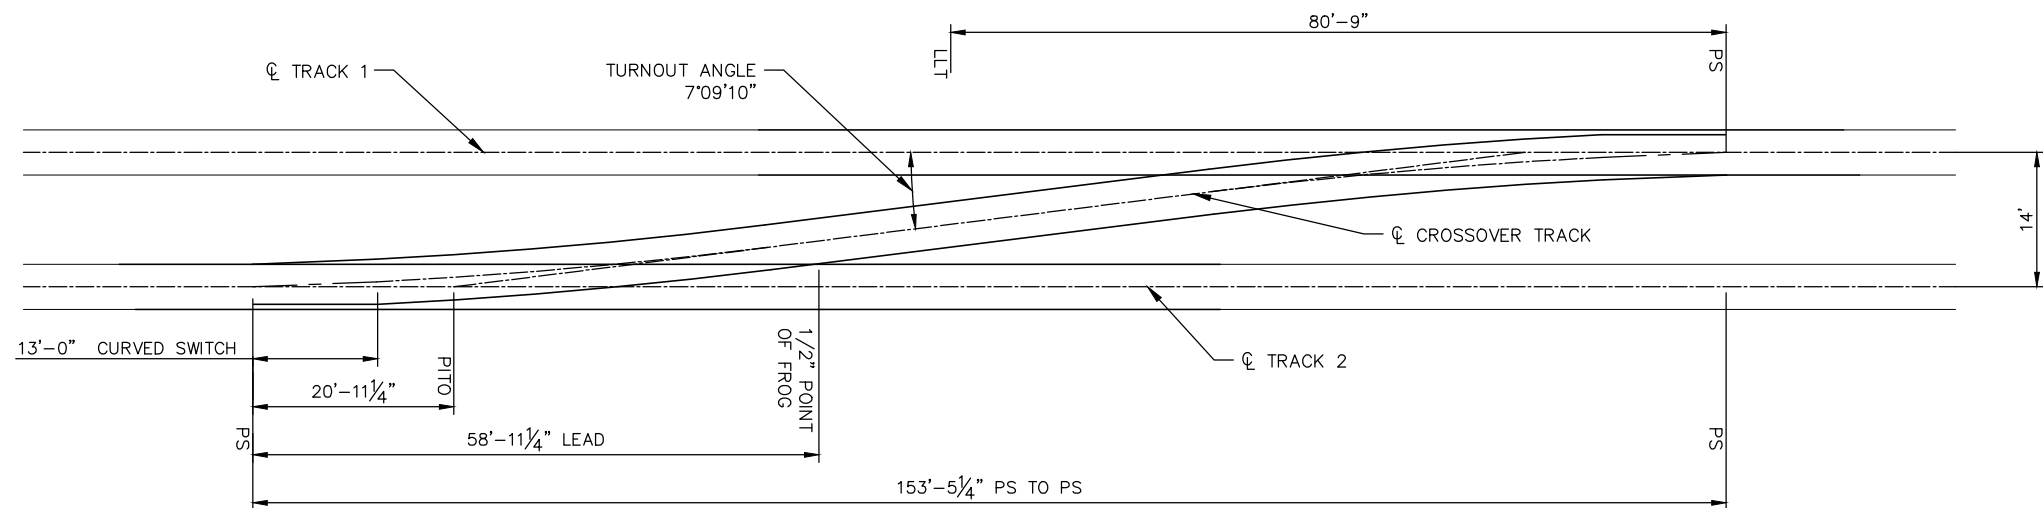

NO 8 CROSS OVER GEOMETRY DETAIL
(14.0' TRACK CENTERS)

NOTE
LEFT HAND CROSS OVER ILLUSTRATED. MIRROR FOR RIGHT HAND
CROSS OVER.

NO.	DATE	BY	CHECK	DESIGN	REVISION / SUBMITTAL
.	.	.	.	.	.
.	.	.	.	.	.
.	.	.	.	.	.
.	.	.	.	.	.
.	.	.	.	.	.
.	.	.	.	.	.
.	.	.	.	.	.
.	.	.	.	.	.
.	.	.	.	.	.

 

PRELIMINARY ENGINEERING




WEST- VOLUME 1 (CIVIL) - SEGMENT 1
TRACK
DETAILS

DISCIPLINE: TRACK SHEET NAME: W1-TRK-DTL-012

SHEET
53
OF
126

Aug. 28 2014 09:35 am V:\3200_PEC-W\CAD\SEGMENT-W1\Sheet\CIVIL\W1-CIV-IDX.dwg By: Boscho

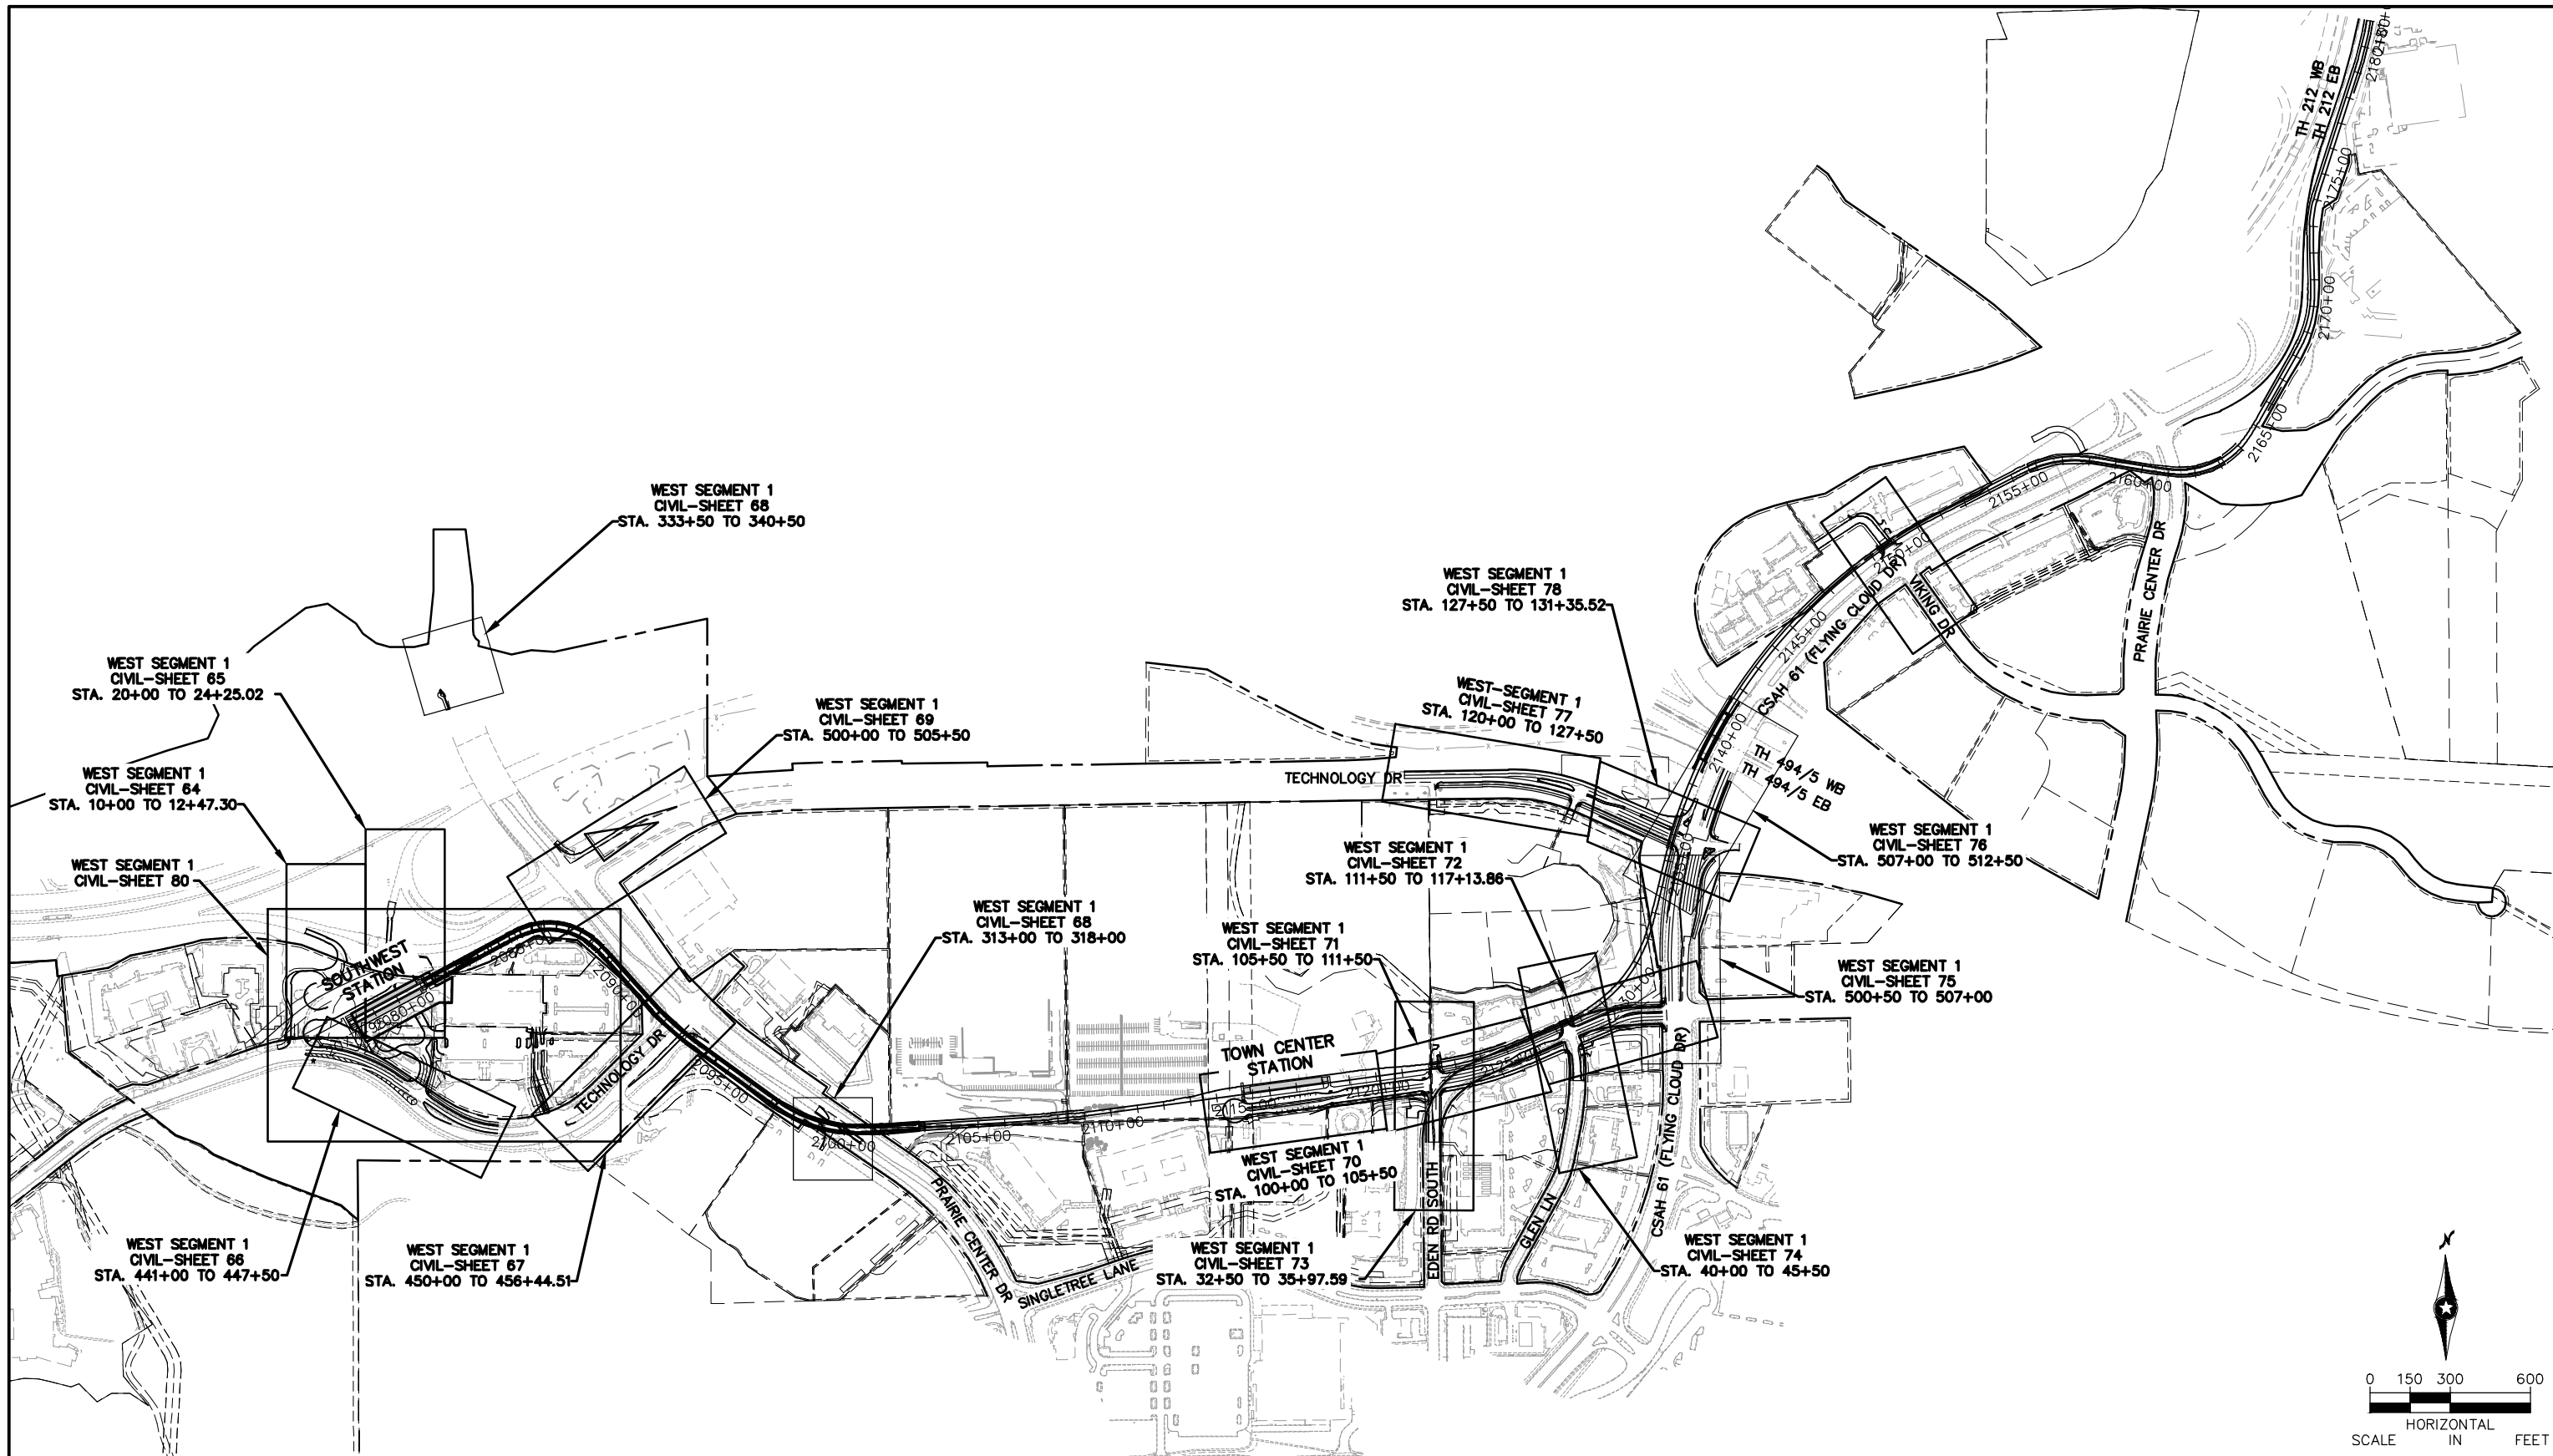

NO.	DATE	BY	CHECK	DESIGN	REVISION / SUBMITTAL






PRELIMINARY ENGINEERING




WEST-VOLUME 1 (CIVIL)-SEGMENT 1 CIVIL SHEET INDEX		SHEET
DISCIPLINE: CIVIL		54
SHEET NAME: W1-CIV-IDX-001		OF
		126

Aug. 28 2014 08:16 am V:\3200_PEC-W\CAD\SEGMENT-W1\SHEET\CIVIL\W1-CIV-TYP-001.dwg By: Boscha

 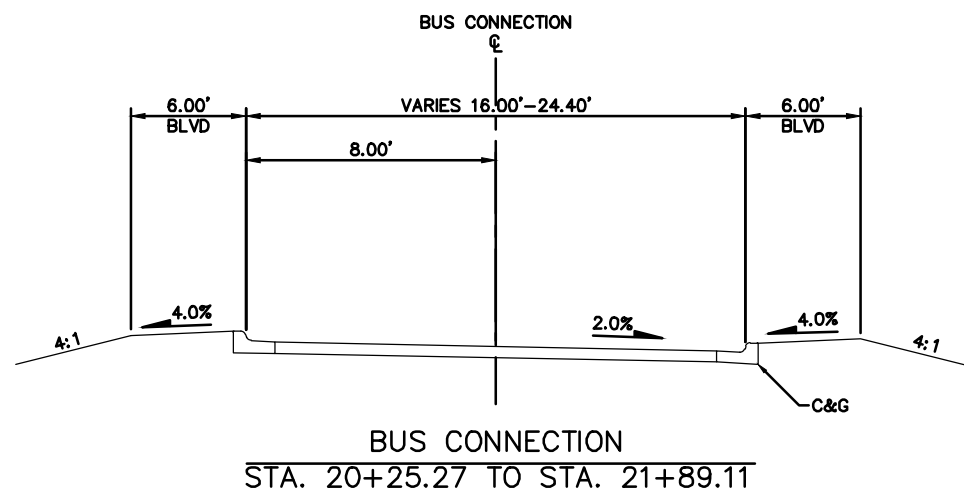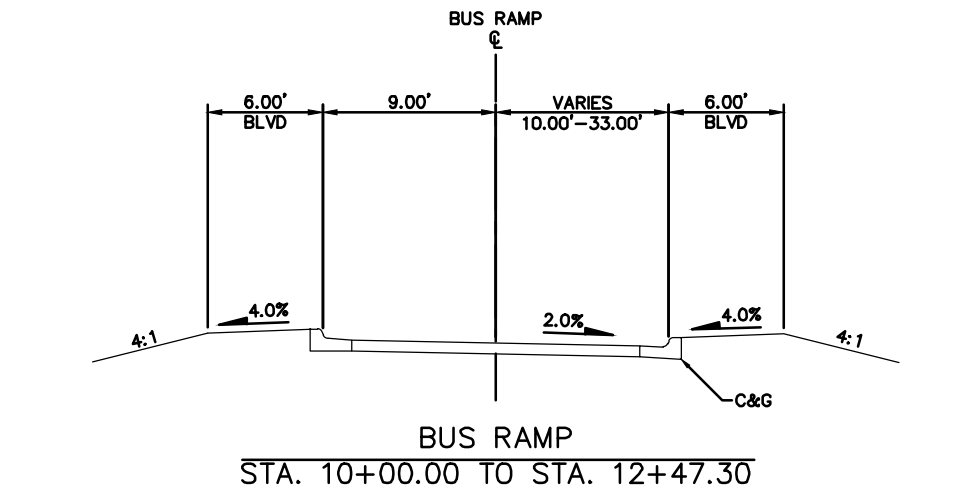

NO.	DATE	BY	CHECK	DESIGN	REVISION / SUBMITTAL

 



PRELIMINARY ENGINEERING






WEST-VOLUME 1 (CIVIL)-SEGMENT 1
CIVIL
TYPICAL SECTIONS
BUS RAMP & BUS CONNECTION

DISCIPLINE: CIVIL

SHEET NAME: W1-CIV-TYP-001

SHEET 55 OF 126

Jun, 27 2014 08:45 am V:\3200_PEC-W\CAD\SEGMENT-W1\SHEET\CIVIL\W1-CIV-TYP-001.dwg By: Boscha

 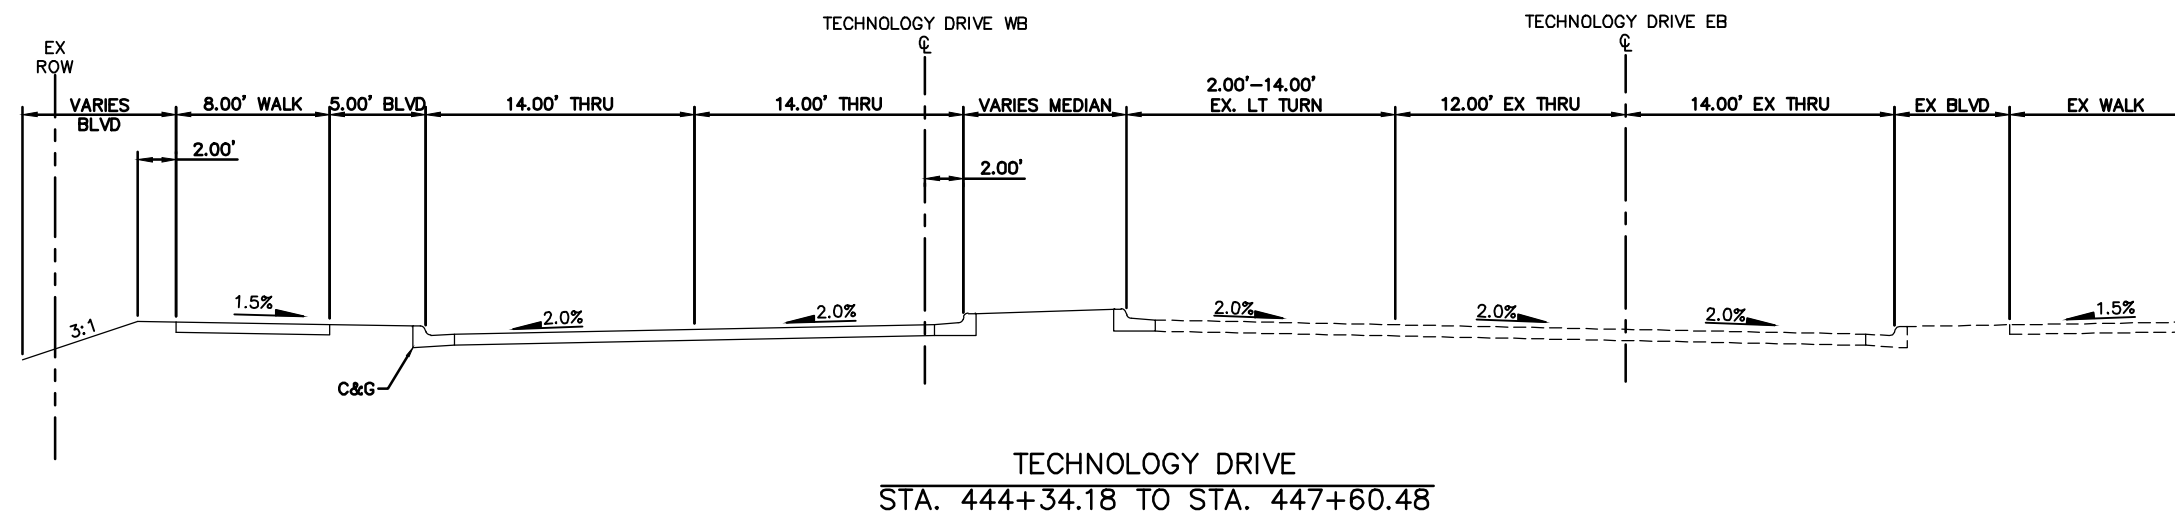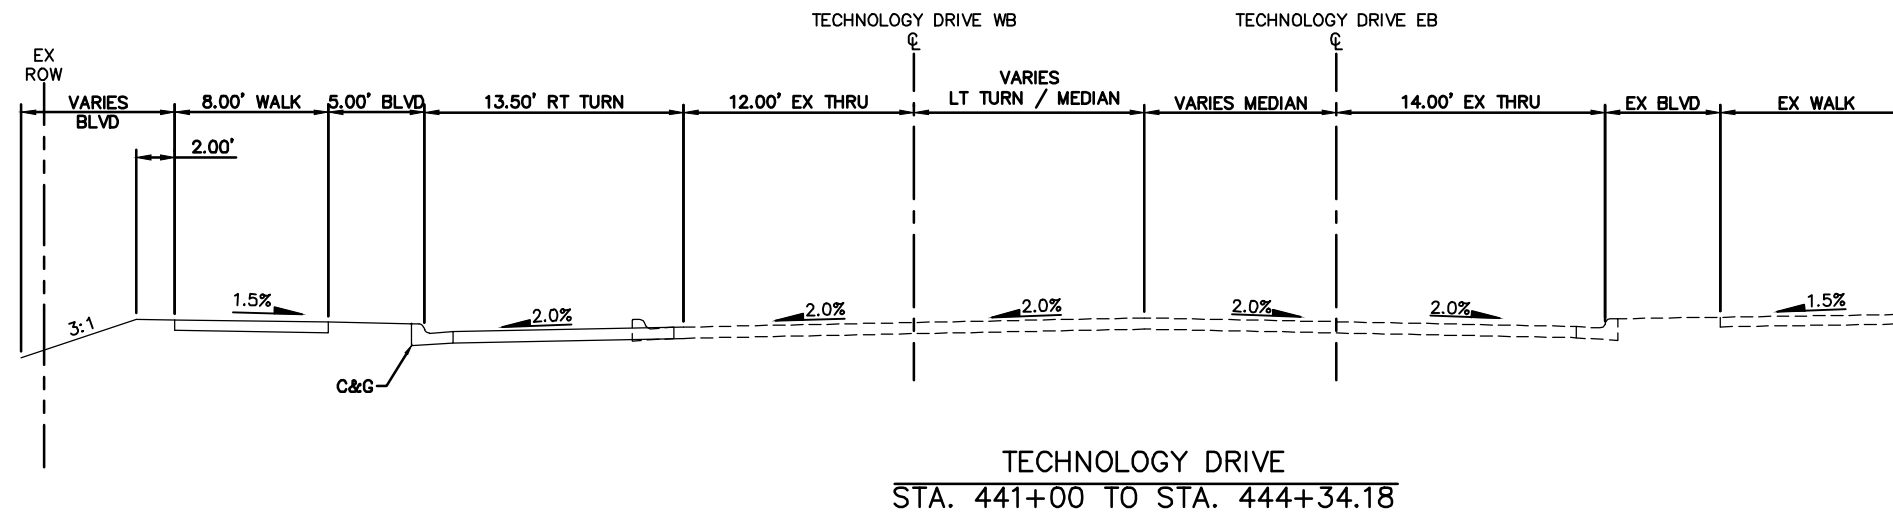

NO.	DATE	BY	CHECK	DESIGN	REVISION / SUBMITTAL



PRELIMINARY ENGINEERING



WEST-VOLUME 1 (CIVIL)-SEGMENT 1
CIVIL
TYPICAL SECTIONS
TECHNOLOGY DRIVE

DISCIPLINE:






CIVIL

SHEET NAME:

W1-CIV-TYP-002

SHEET
56
OF
126

Jun, 27 2014 08:45 am V:\3200_PEC-W\CAD\SEGMENT-W1\SHEET\CIVIL\W1-CIV-TYP-001.dwg By: Boscha

 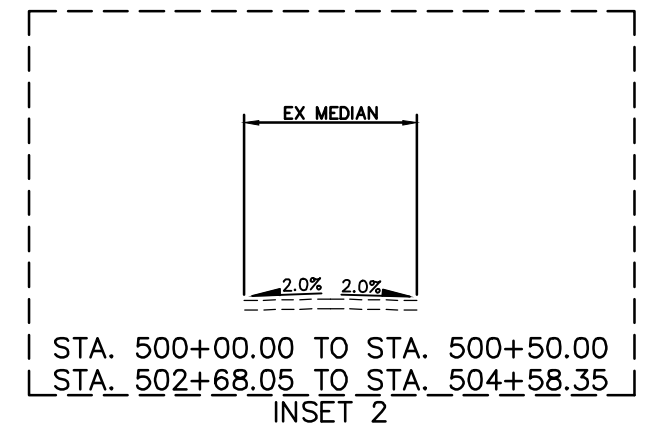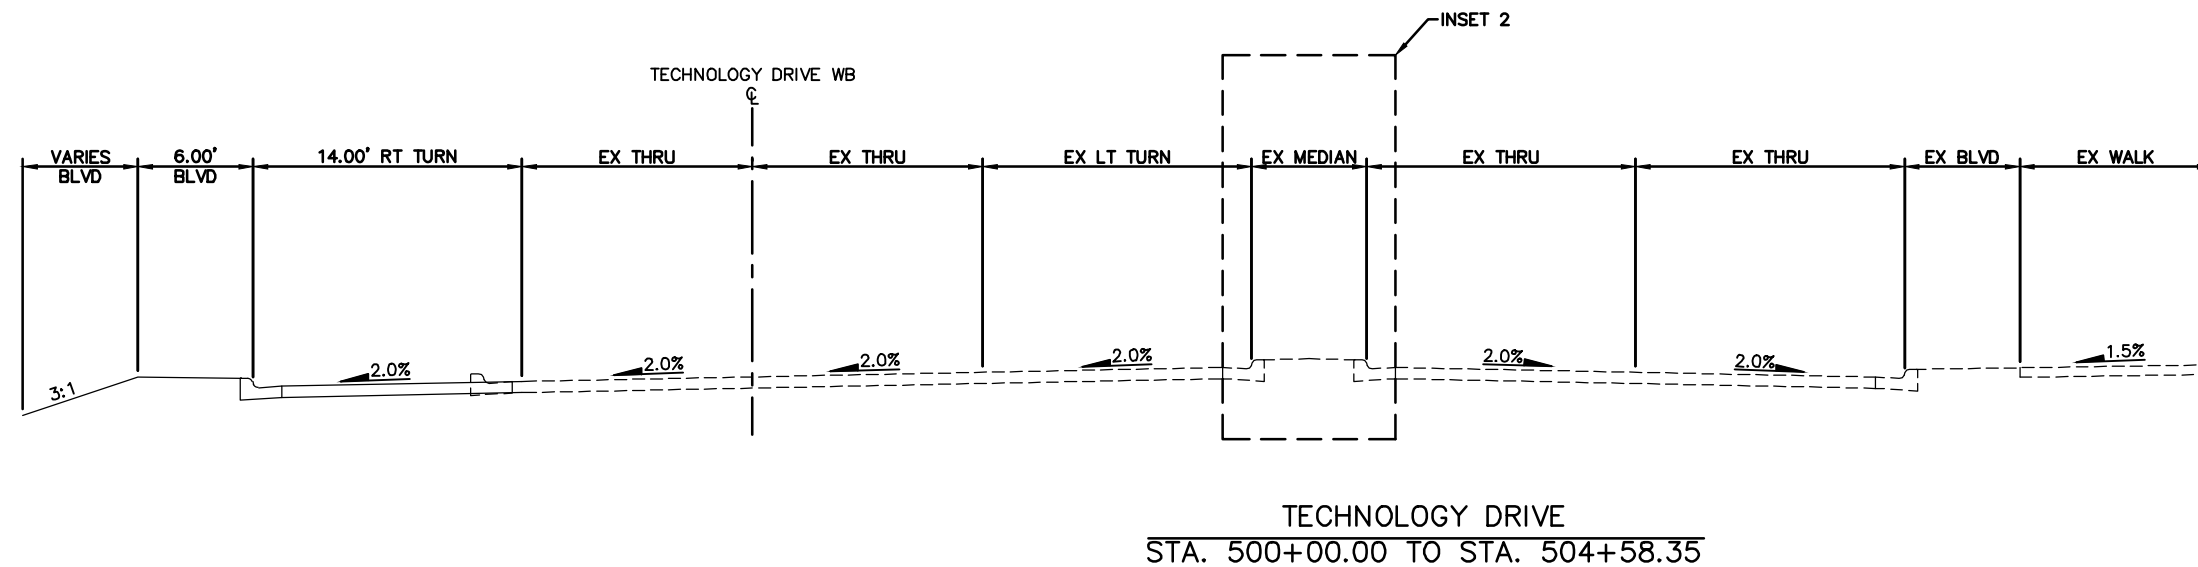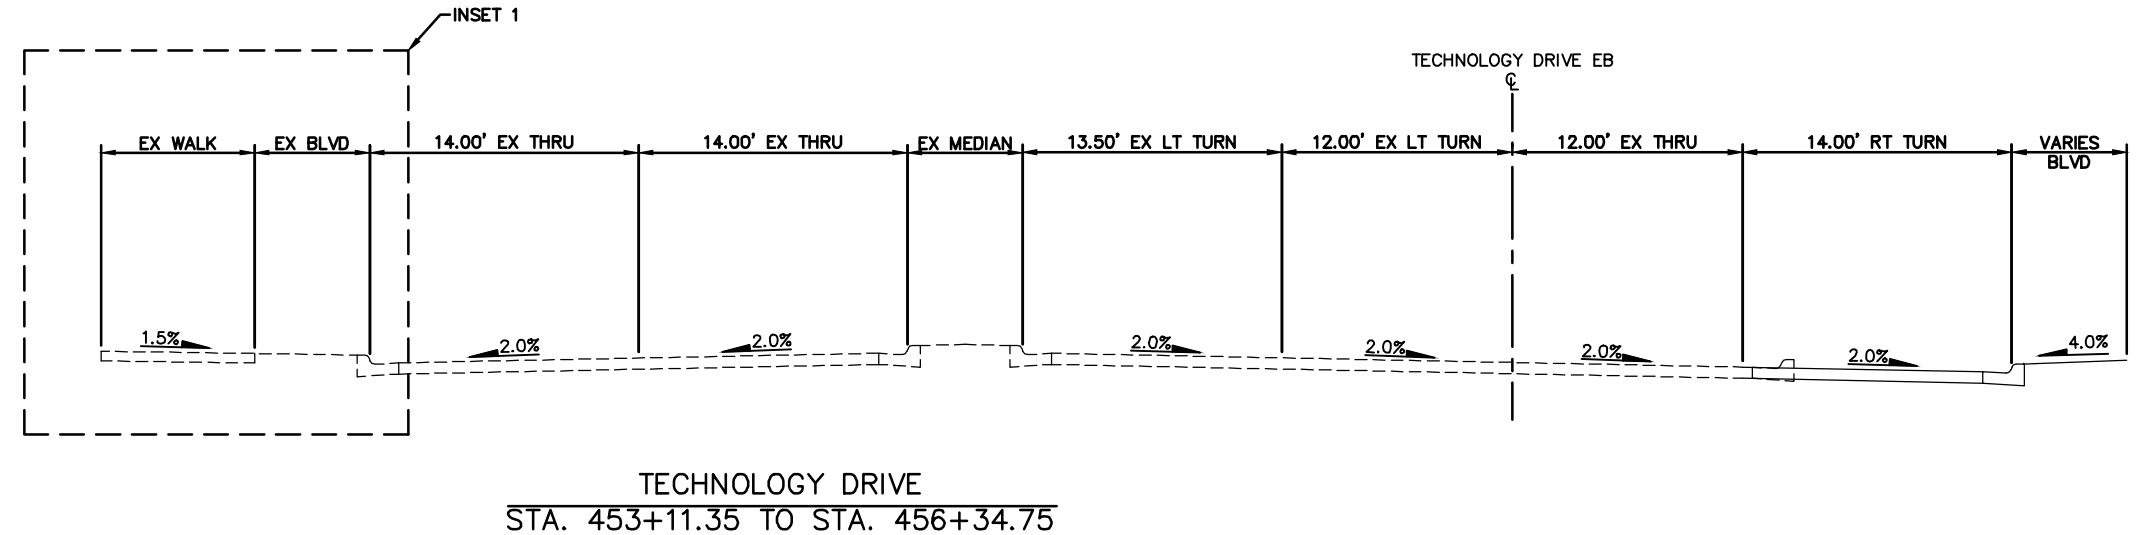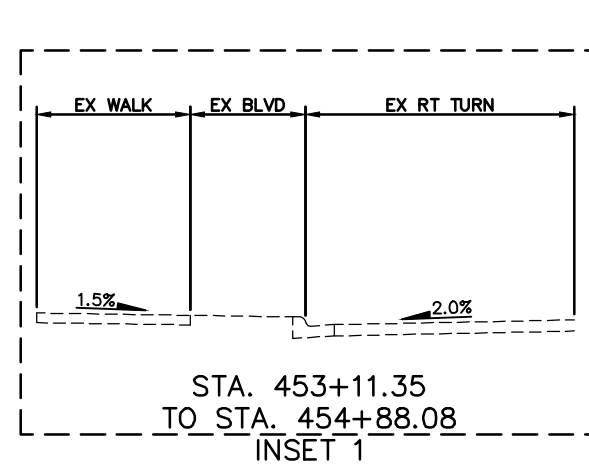

NO.	DATE	BY	CHECK	DESIGN	REVISION / SUBMITTAL



PRELIMINARY ENGINEERING



WEST-VOLUME 1 (CIVIL)-SEGMENT 1
CIVIL
TYPICAL SECTIONS
TECHNOLOGY DRIVE




DISCIPLINE:
CIVIL

SHEET NAME:
W1-CIV-TYP-003

SHEET
57
OF
126

Aug. 27 2014 03:16 pm V:\3200_PEC-W\CAD\SEGMENT-W1\SHEET\CIVIL\W1-CIV-TYP-001.dwg By: Boscha

SPECIFIC NOTES:
① SEE PLAN AND PROFILE SHEETS 70 AND 71 FOR LOCATIONS OF ON STREET PARKING.

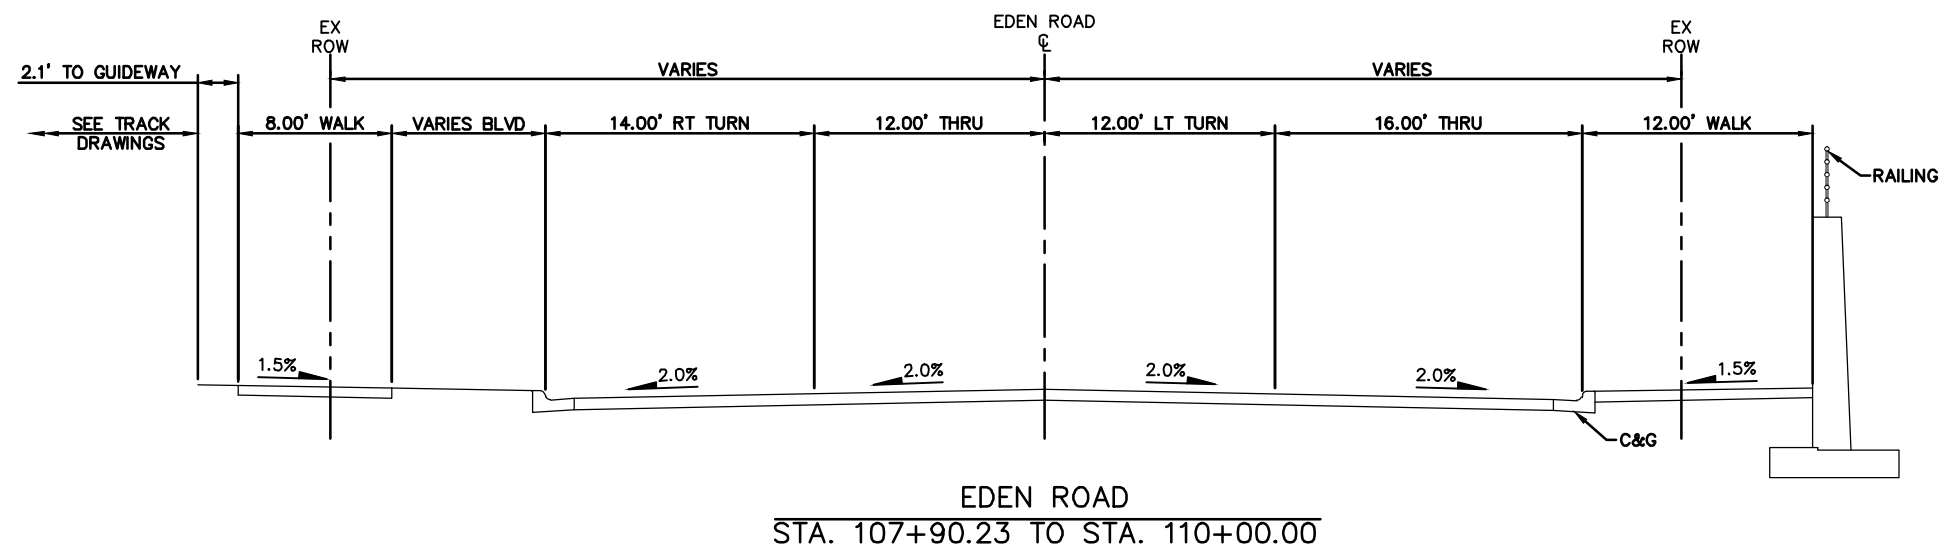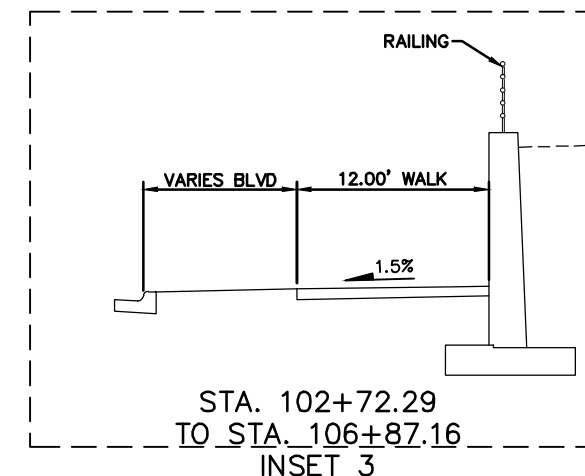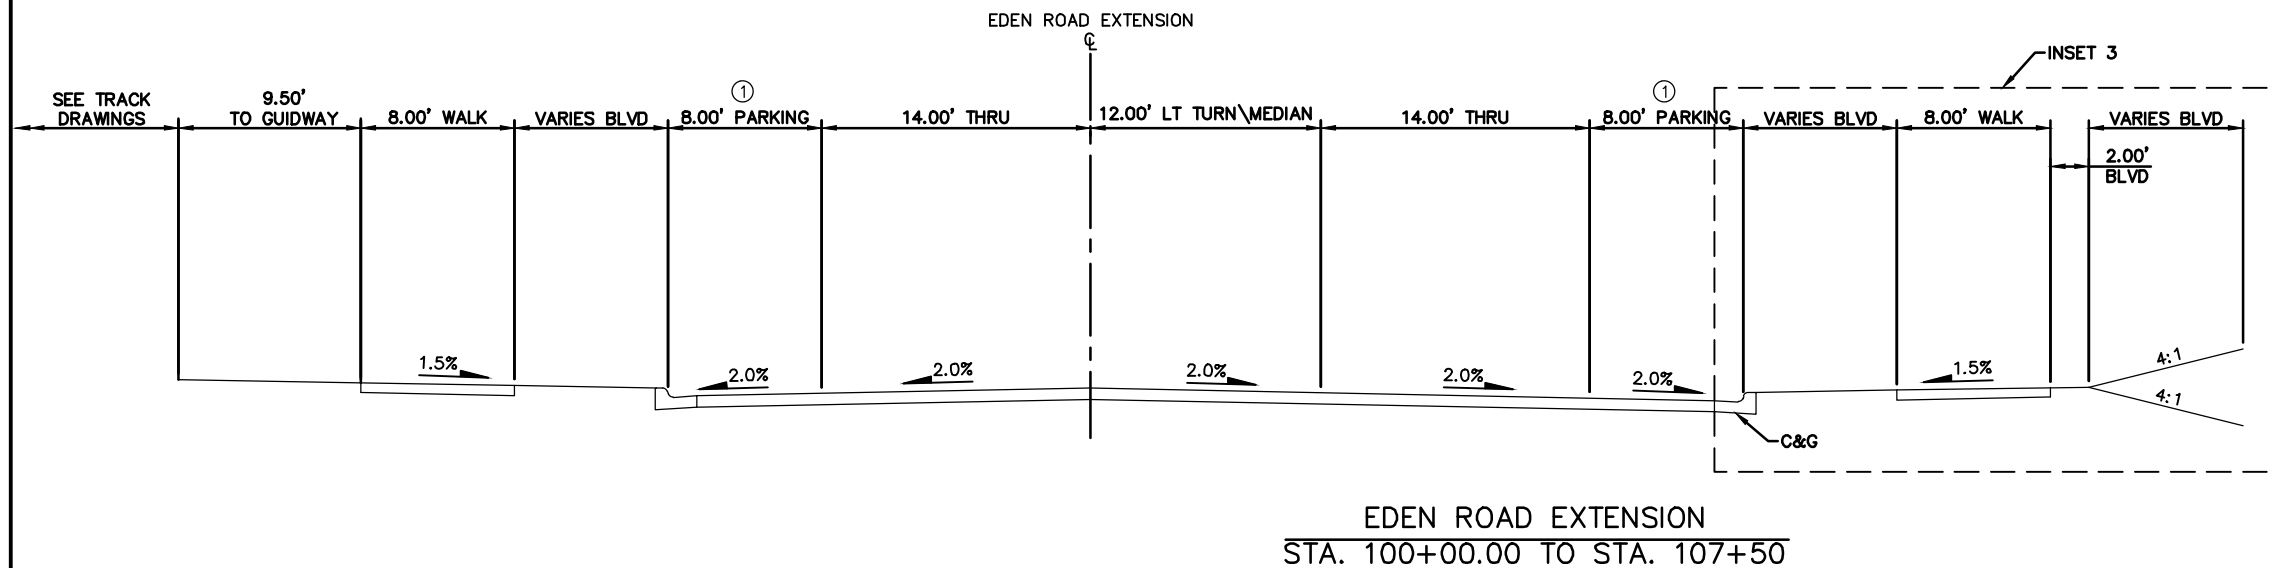

NO.	DATE	BY	CHECK	DESIGN	REVISION / SUBMITTAL



PRELIMINARY ENGINEERING



WEST-VOLUME 1 (CIVIL)-SEGMENT 1
CIVIL
TYPICAL SECTIONS
EDEN ROAD EXTENSION & EDEN ROAD





DISCIPLINE: CIVIL

SHEET NAME: W1-CIV-TYP-004

SHEET
58
OF
126

Aug. 28 2014 07:54 am V:\3200_PEC-W\CAD\SEGMENT-W1\SHEET\CIVIL\W1-CIV-TYP-001.dwg By: Boscha

SPECIFIC NOTES:
① SEE PLAN AND PROFILE SHEETS 70 AND 71 FOR LOCATIONS OF ON STREET PARKING.

 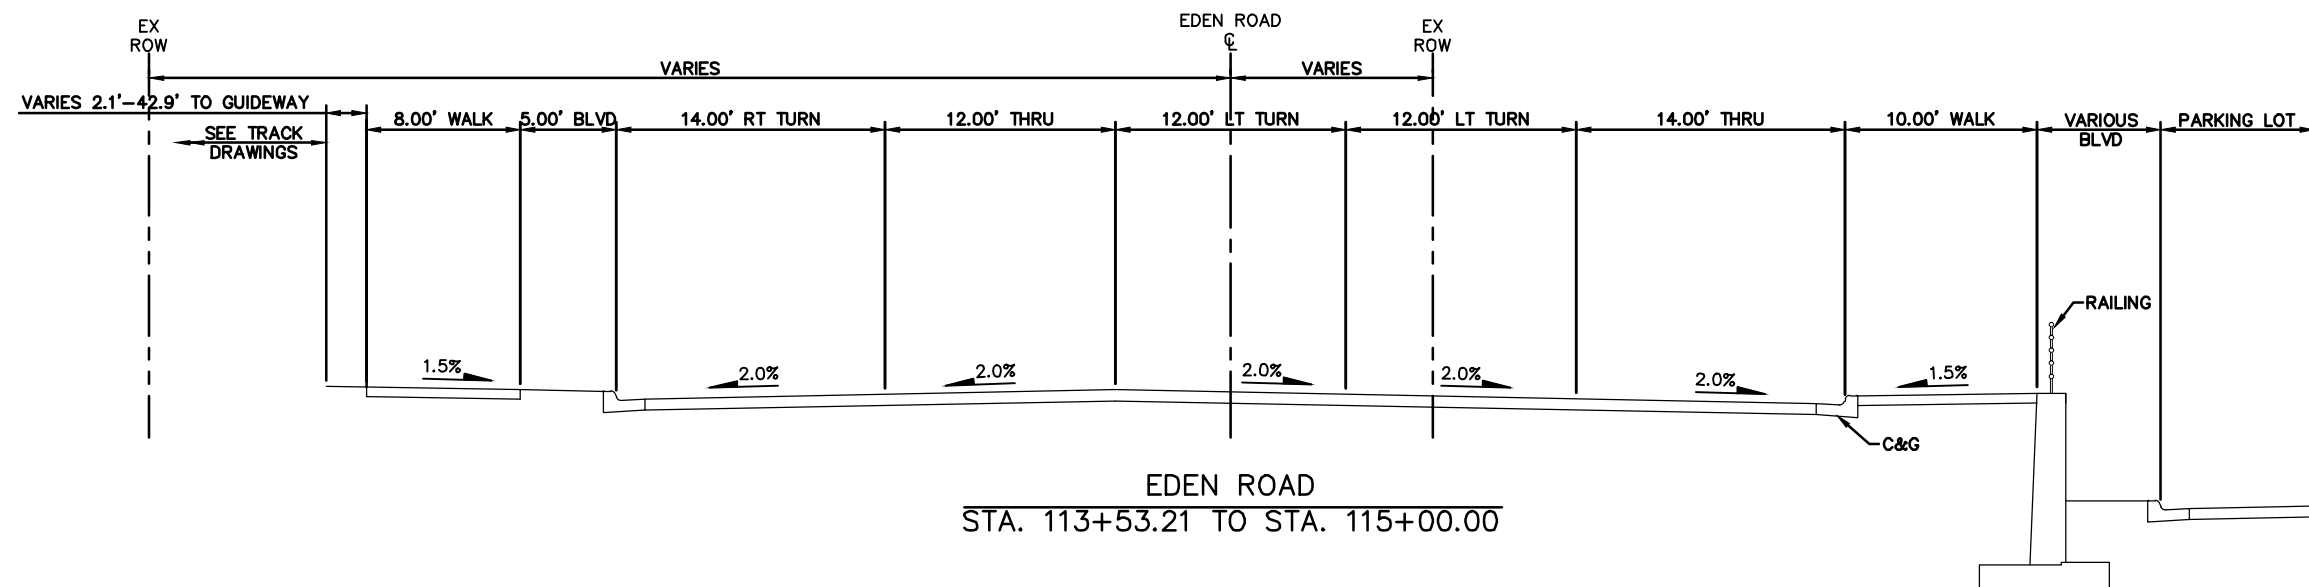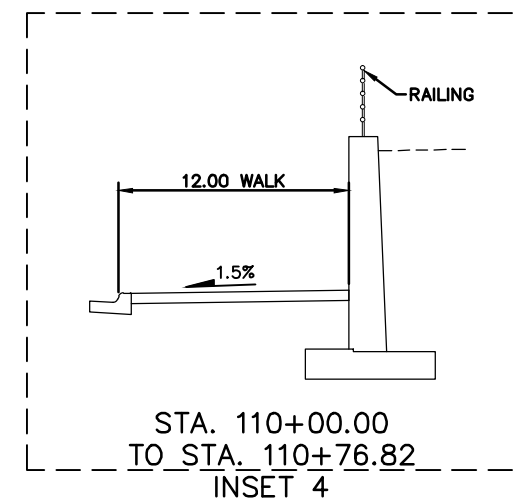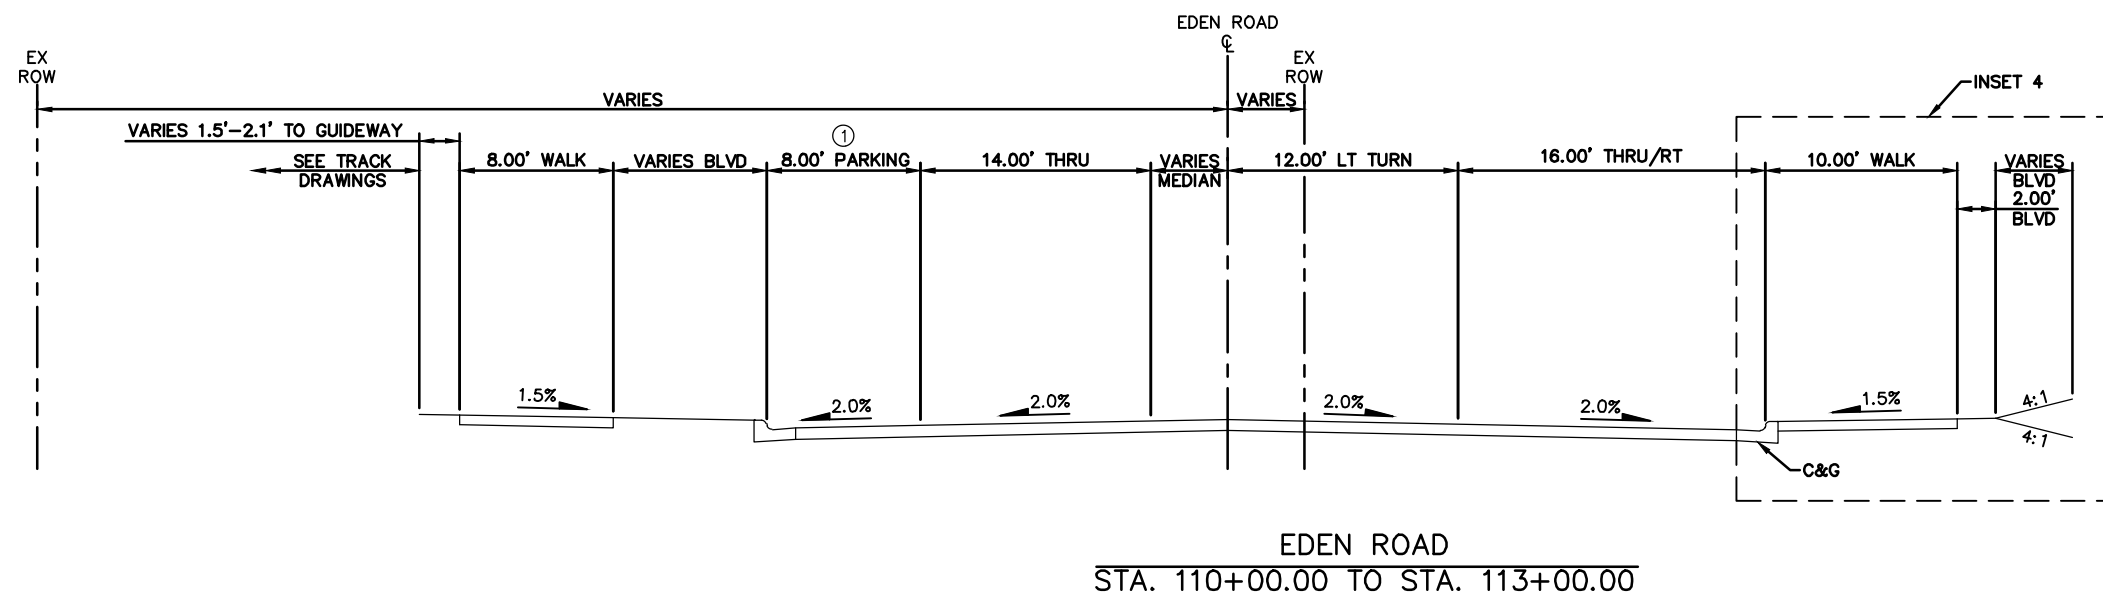

NO.	DATE	BY	CHECK	DESIGN	REVISION / SUBMITTAL



PRELIMINARY ENGINEERING







WEST-VOLUME 1 (CIVIL)-SEGMENT 1
CIVIL
TYPICAL SECTIONS
EDEN ROAD

DISCIPLINE: CIVIL

SHEET NAME: W1-CIV-TYP-005

SHEET
59
OF
126

Jun, 27 2014 08:46 am V:\3200_PEC-W\CAD\SEGMENT-W1\SHEET\CIVIL\W1-CIV-TYP-001.dwg By: Boscha

 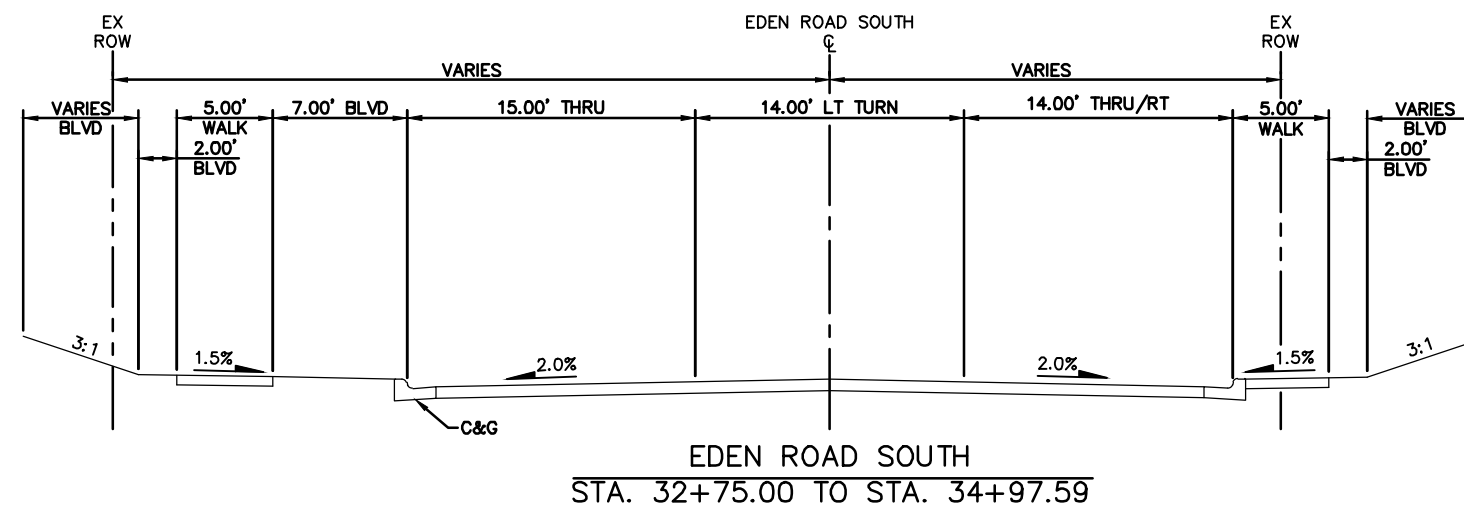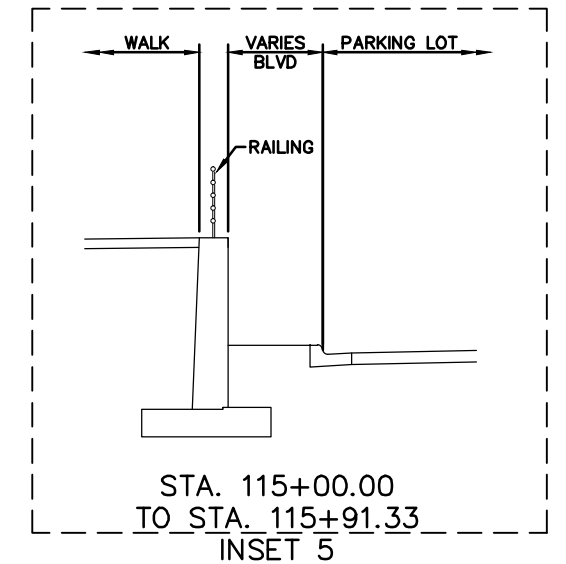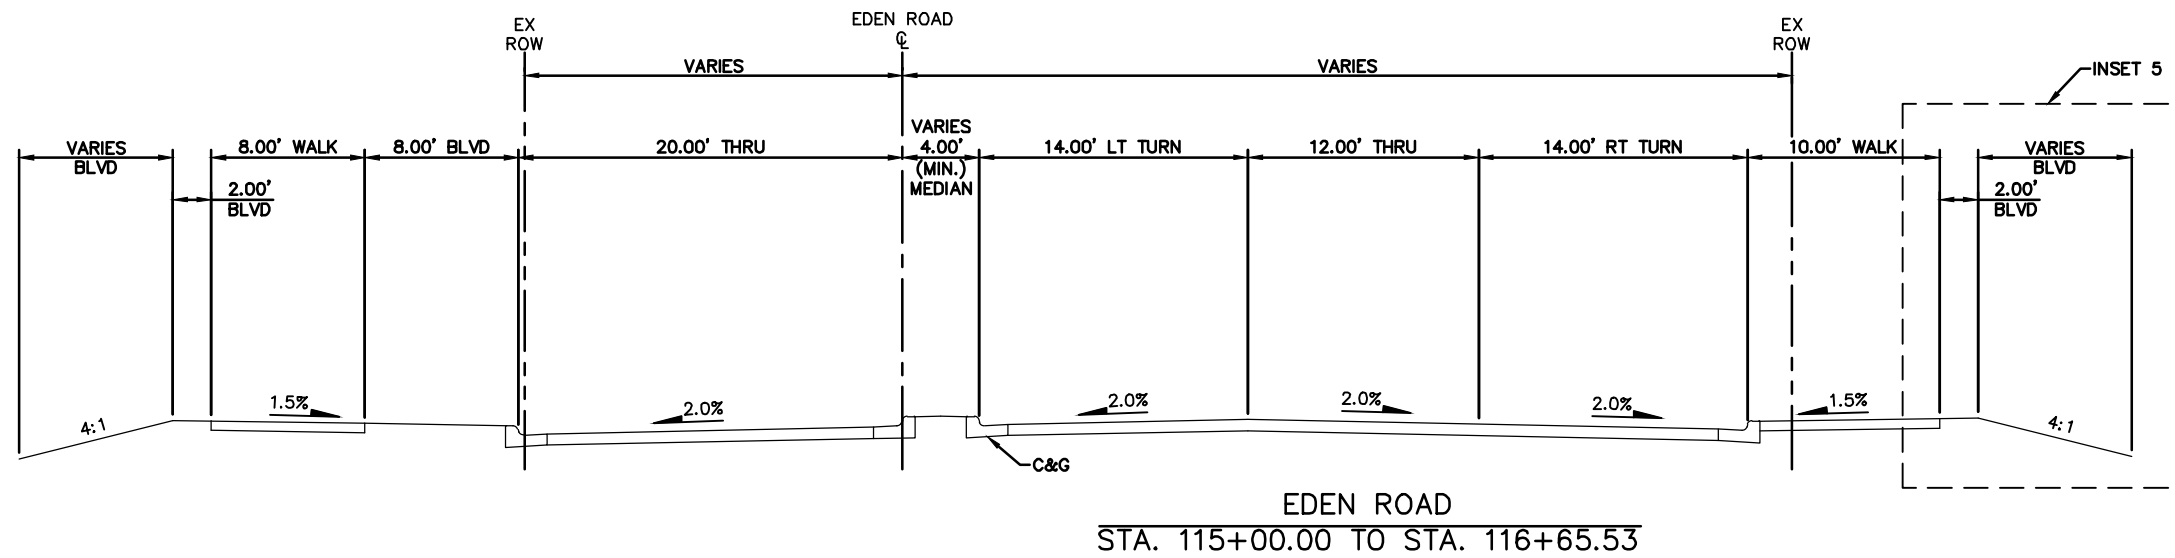

NO.	DATE	BY	CHECK	DESIGN	REVISION / SUBMITTAL



PRELIMINARY ENGINEERING




WEST-VOLUME 1 (CIVIL)-SEGMENT 1
CIVIL
TYPICAL SECTIONS
EDEN ROAD & EDEN ROAD SOUTH

DISCIPLINE: CIVIL


SHEET NAME: W1-CIV-TYP-006

SHEET
60
OF
126


Aug. 27 2014 03:17 pm V:\3200_PEC-W\CAD\SEGMENT-W1\SHEET\CIVIL\W1-CIV-TYP-001.dwg By: Boscha

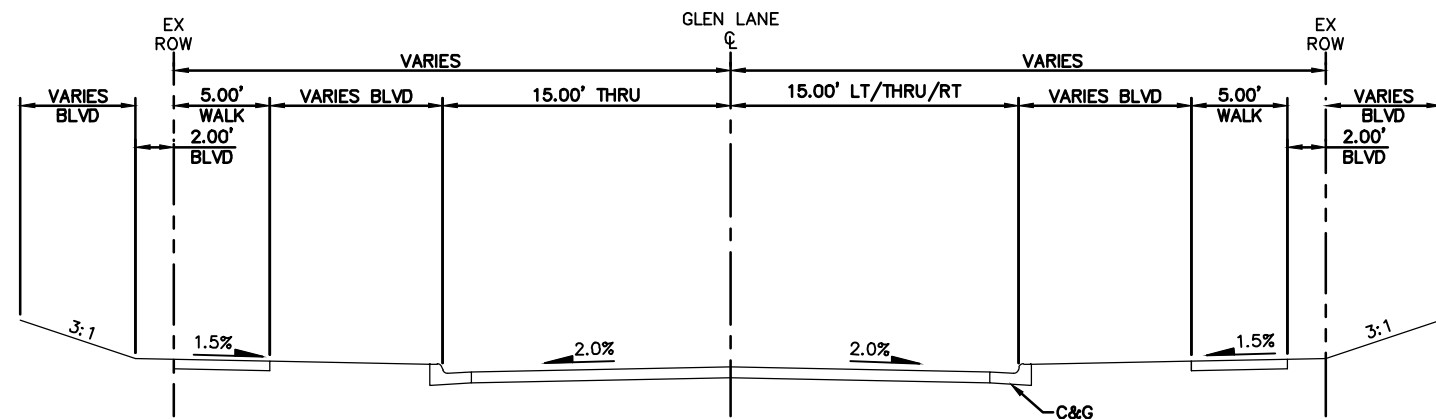

GLEN LANE
STA. 42+80.64 TO STA. 44+51.54

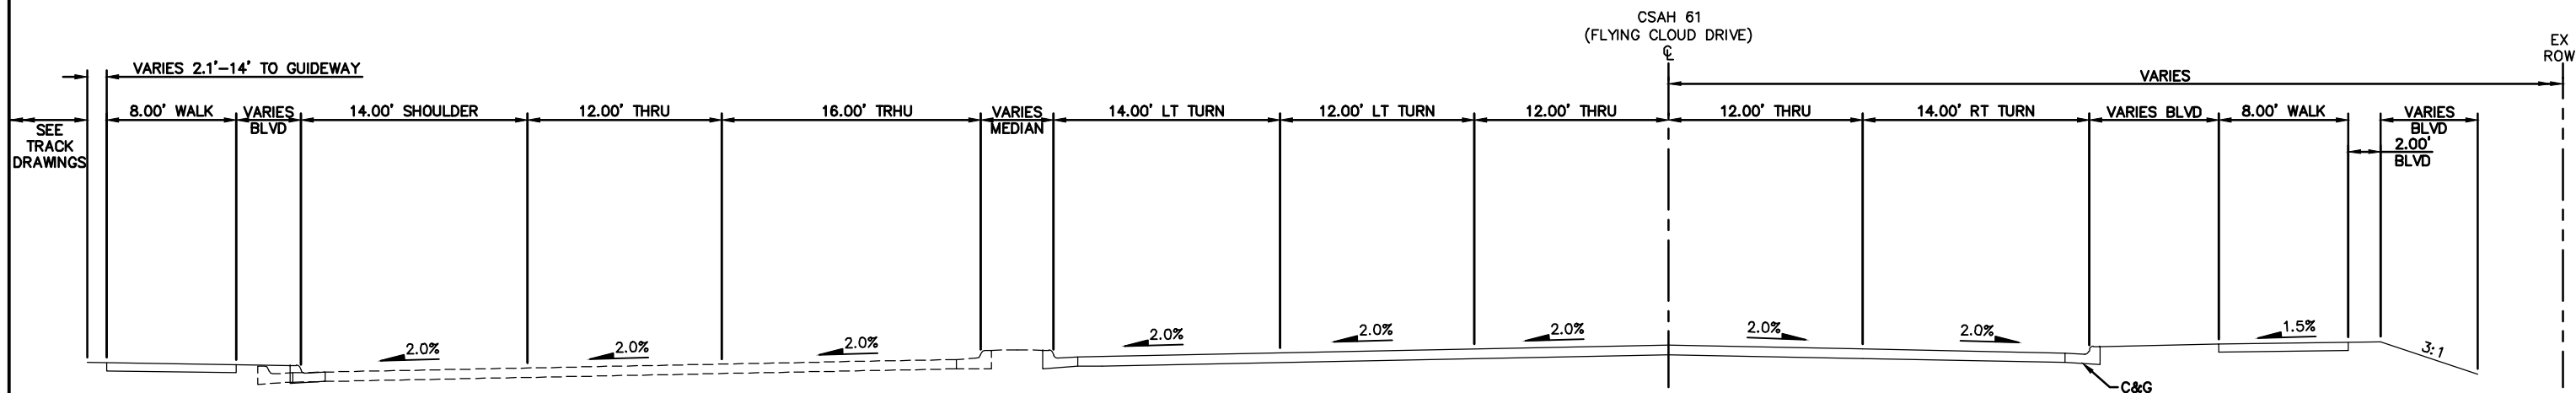

CSAH 61 (FLYING CLOUD DRIVE)
STA. 506+18.40 TO STA. 508+25.00

 

NO.	DATE	BY	CHECK	DESIGN	REVISION / SUBMITTAL



PRELIMINARY ENGINEERING




WEST-VOLUME 1 (CIVIL)-SEGMENT 1
CIVIL
TYPICAL SECTIONS
GLEN LANE & CSAH 61 (FLYING CLOUD DR)


DISCIPLINE: CIVIL
SHEET NAME: W1-CIV-TYP-007

SHEET
61
OF
126



Jun, 27 2014 08:46 am V:\3200_PEC-W\CAD\SEGMENT-W1\SHEET\CIVIL\W1-CIV-TYP-001.dwg By: Boscha

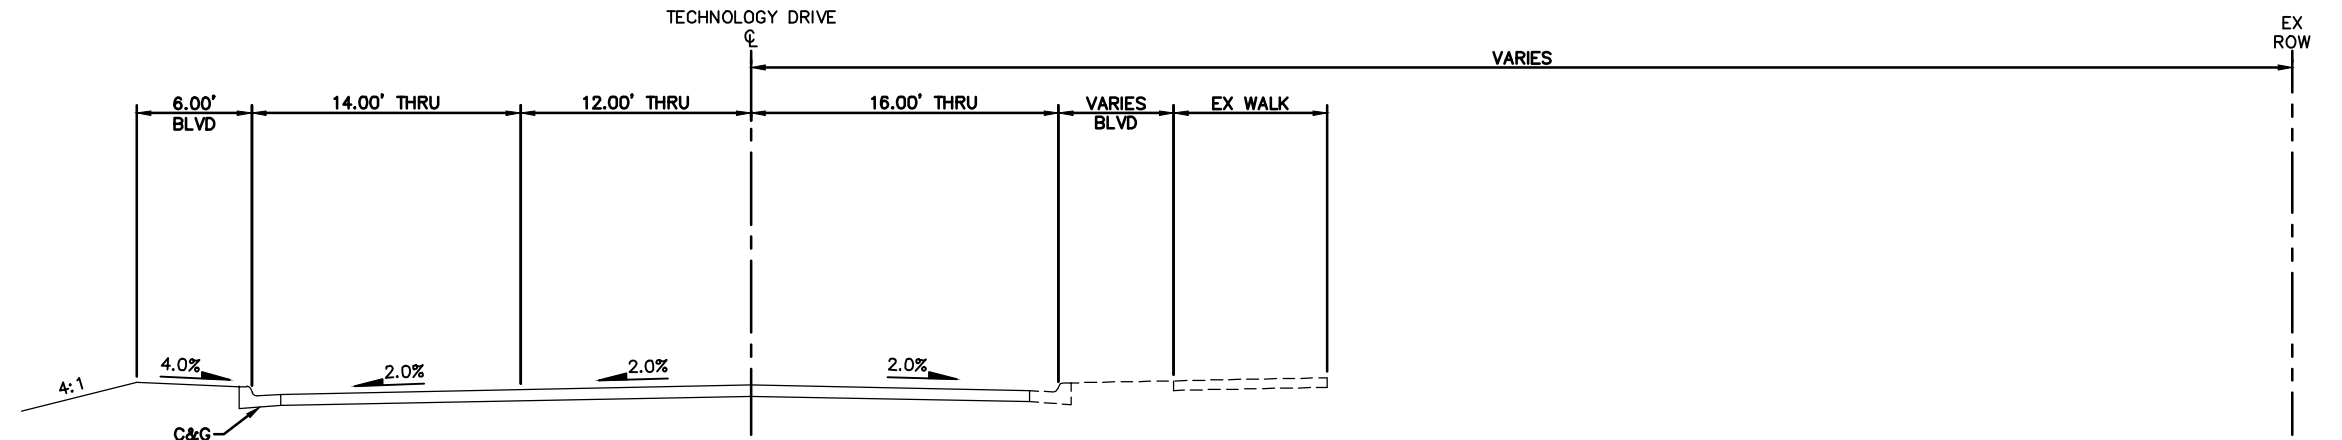

TECHNOLOGY DRIVE
STA. 120+31.35 TO STA. 121+46.67

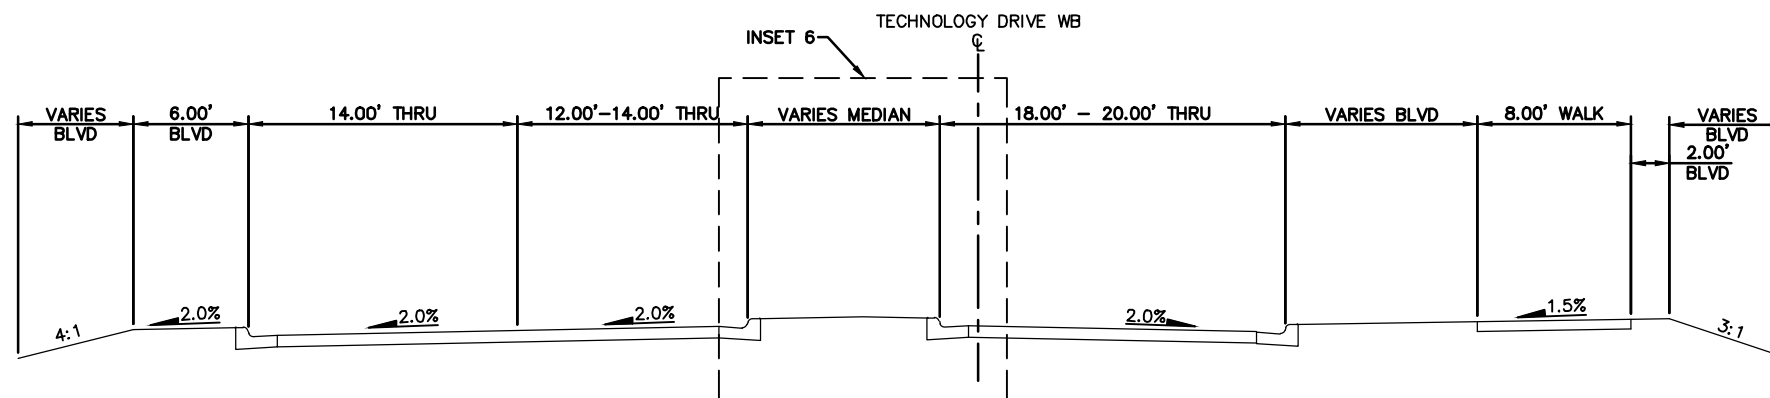

TECHNOLOGY DRIVE
STA. 121+46.67 TO STA. 127+00.00

 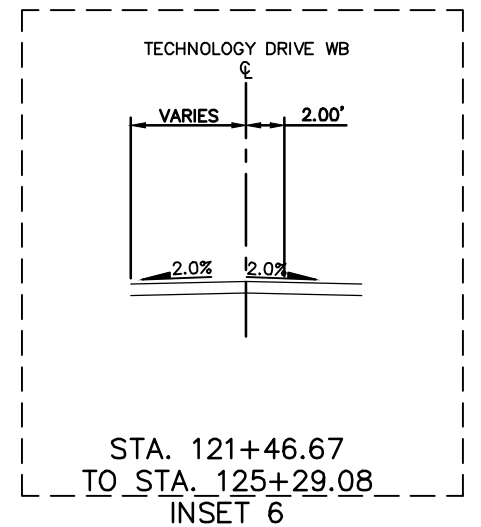

NO.	DATE	BY	CHECK	DESIGN	REVISION / SUBMITTAL



PRELIMINARY ENGINEERING






WEST-VOLUME 1 (CIVIL)-SEGMENT 1
CIVIL
TYPICAL SECTIONS
TECHNOLOGY DRIVE

DISCIPLINE: CIVIL


SHEET NAME: W1-CIV-TYP-008

SHEET
62
OF
126

Jun, 27 2014 08:46 am V:\3200_PEC-W\CAD\SEGMENT-W1\SHEET\CIVIL\W1-CIV-TYP-001.dwg By: Boscha

 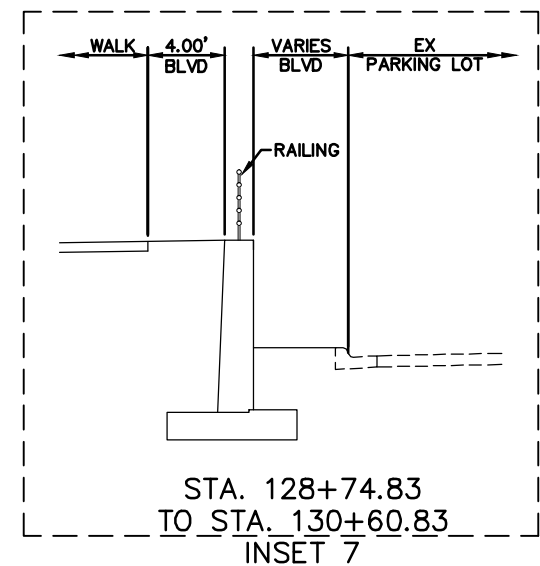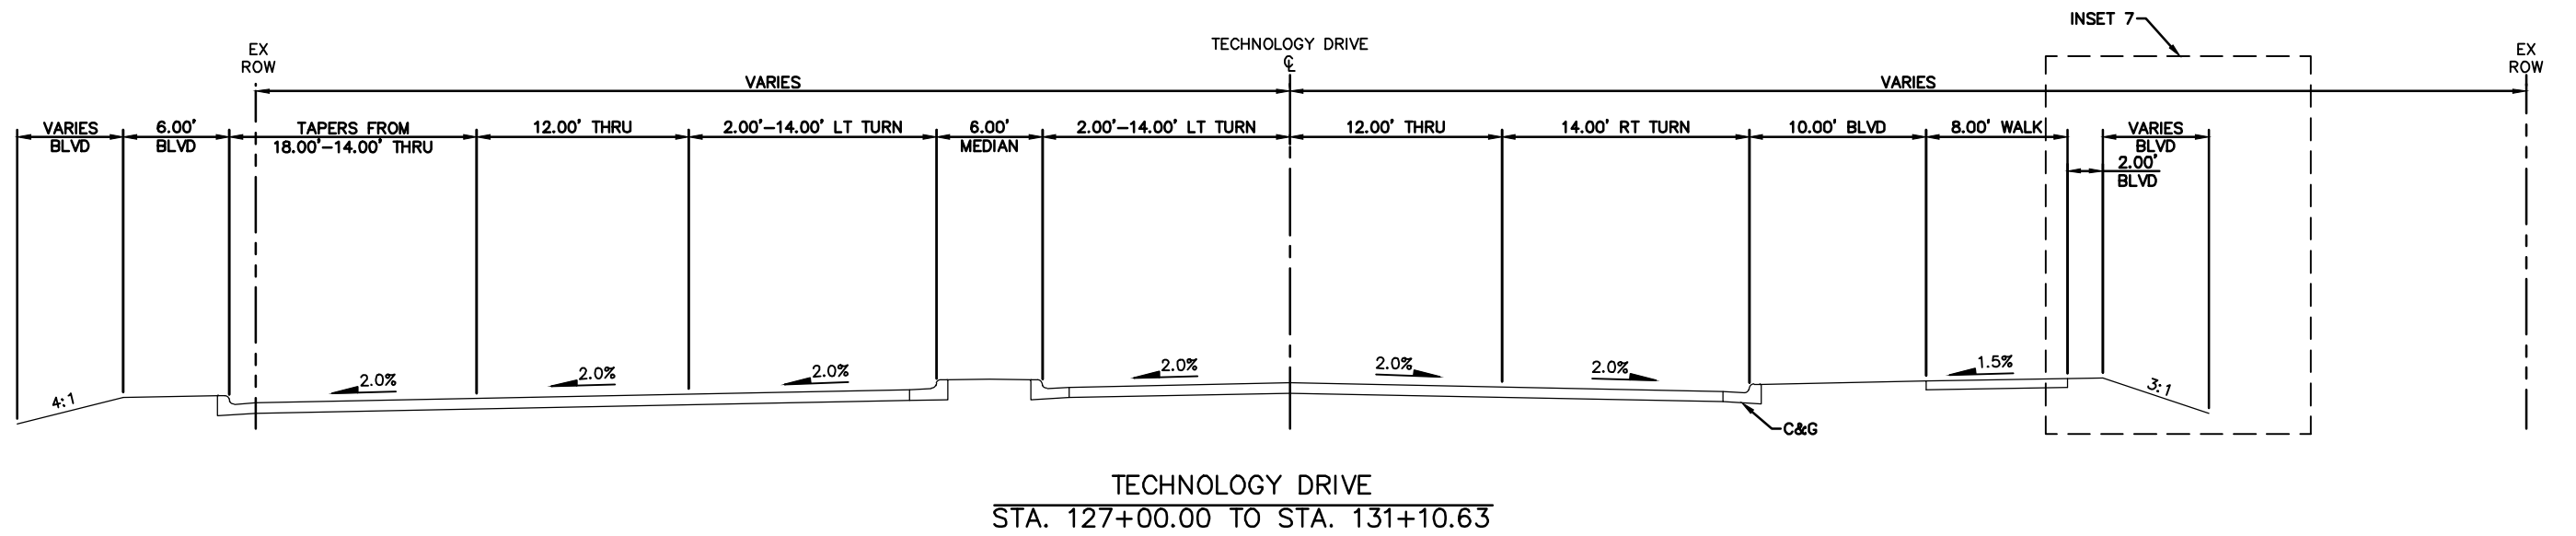

NO.	DATE	BY	CHECK	DESIGN	REVISION / SUBMITTAL

 



PRELIMINARY ENGINEERING






WEST-VOLUME 1 (CIVIL)-SEGMENT 1
CIVIL
TYPICAL SECTIONS
TECHNOLOGY DRIVE

DISCIPLINE: CIVIL

SHEET NAME: W1-CIV-TYP-009

SHEET
63
OF
126




Jul, 01 2014 01:21 pm V:\3200_PEC-W\CAD\SEGMENT-W1\SHEET\CIVIL\W1-CIV-PPFL.dwg By: yangak

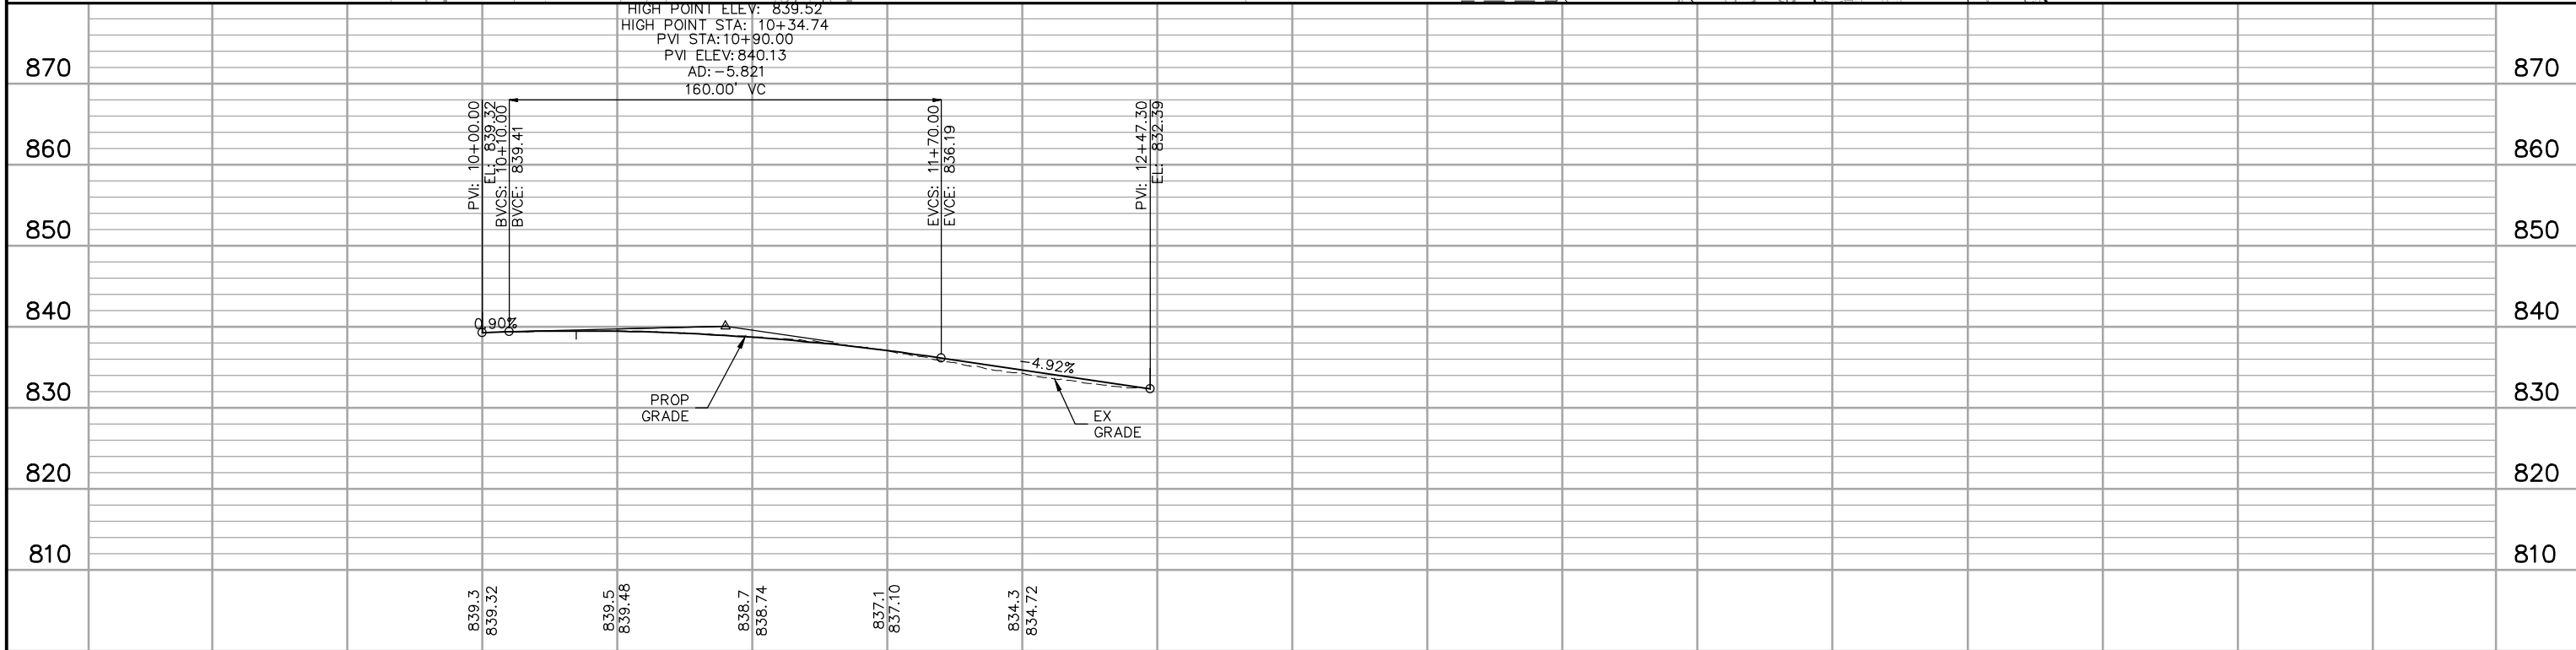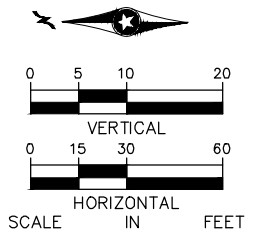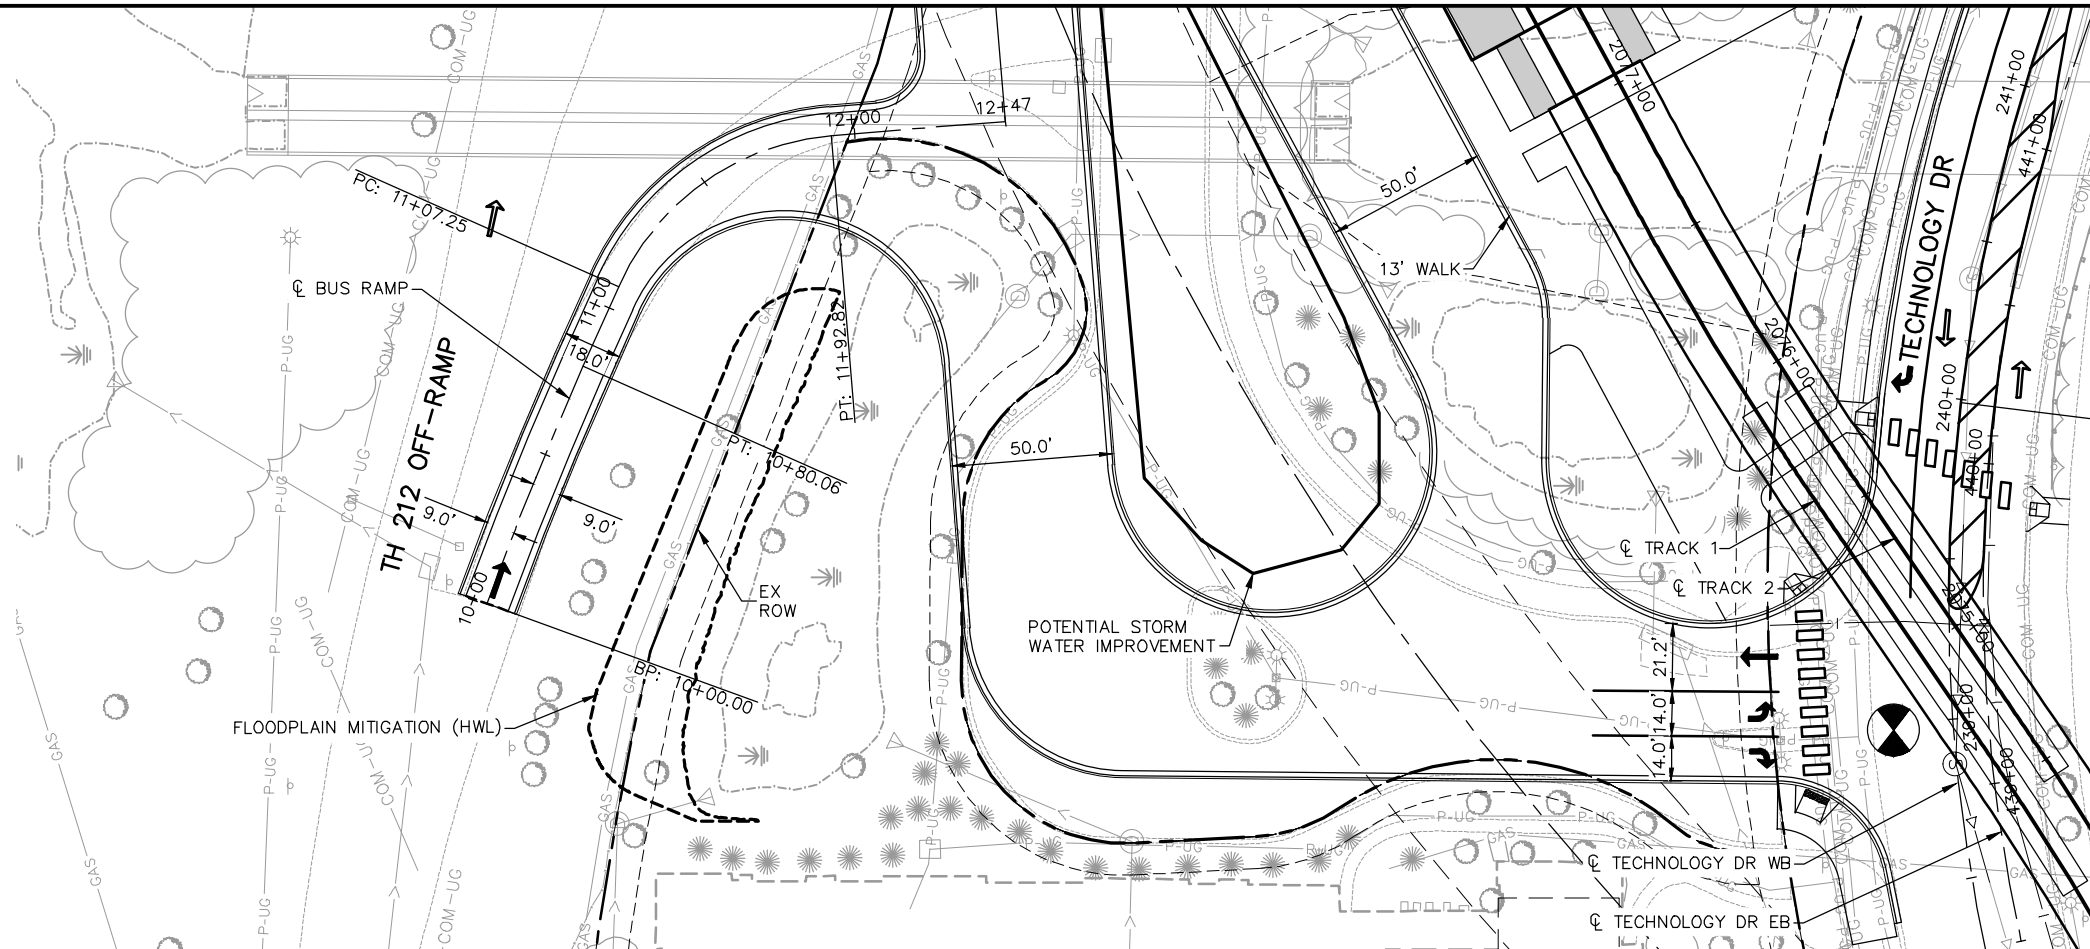

NO.						DATE		BY		CHECK		DESIGN		REVISION / SUBMITTAL	
1	2	3	4	5	6	7	8	9	10	11	12	13	14	15	16
1	2	3	4	5	6	7	8	9	10	11	12	13	14	15	16
AECOM		SRI Consulting Group, Inc.		METROPOLITAN C O U N C I L		SOUTHWEST Green Line LRT Extension		WEST-VOLUME 1 (CIVIL)-SEGMENT 1 BUS RAMP PLAN AND PROFILE STA. 10+00 TO STA. 12+47.30		SHEET 64 OF 126	
PRELIMINARY ENGINEERING								DISCIPLINE: CIVIL		SHEET NAME: W1-CIV-PPFL-001	

Aug. 28 2014 12:28 pm V:\3200_PEC-W\CAD\SEGMENT-W1\SHEET\CIVIL\W1-CIV-PPFL.dwg By: Boscha

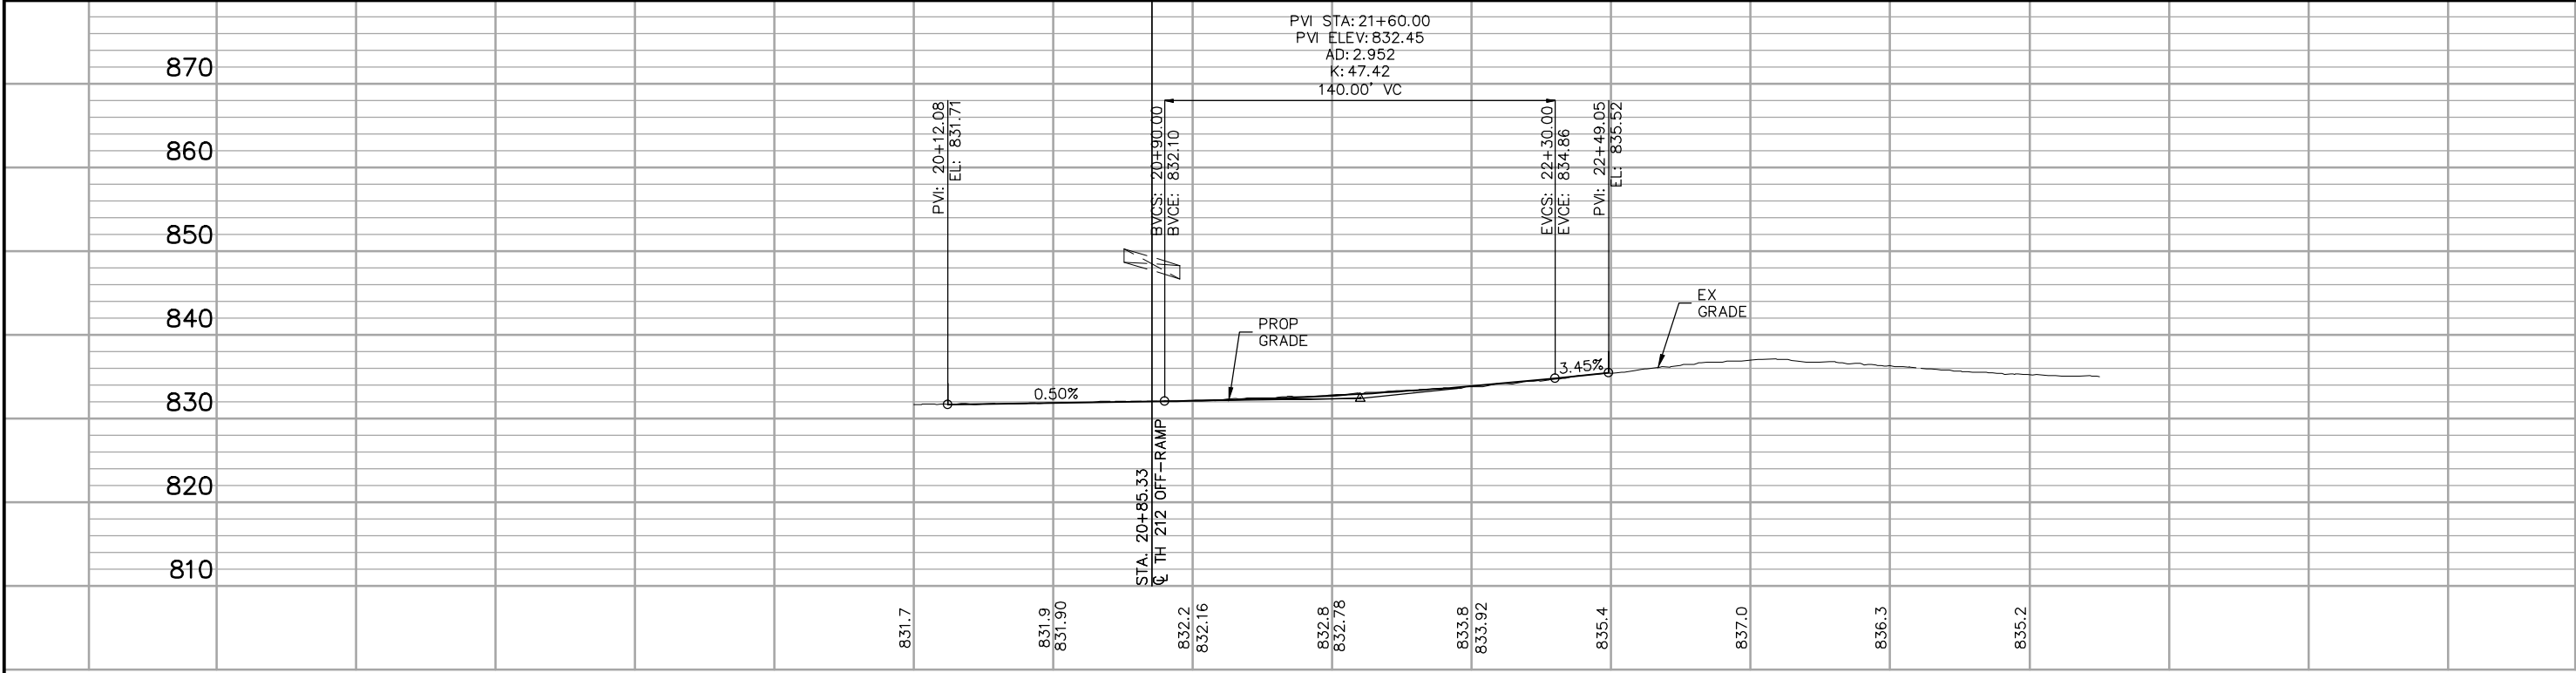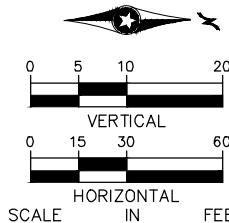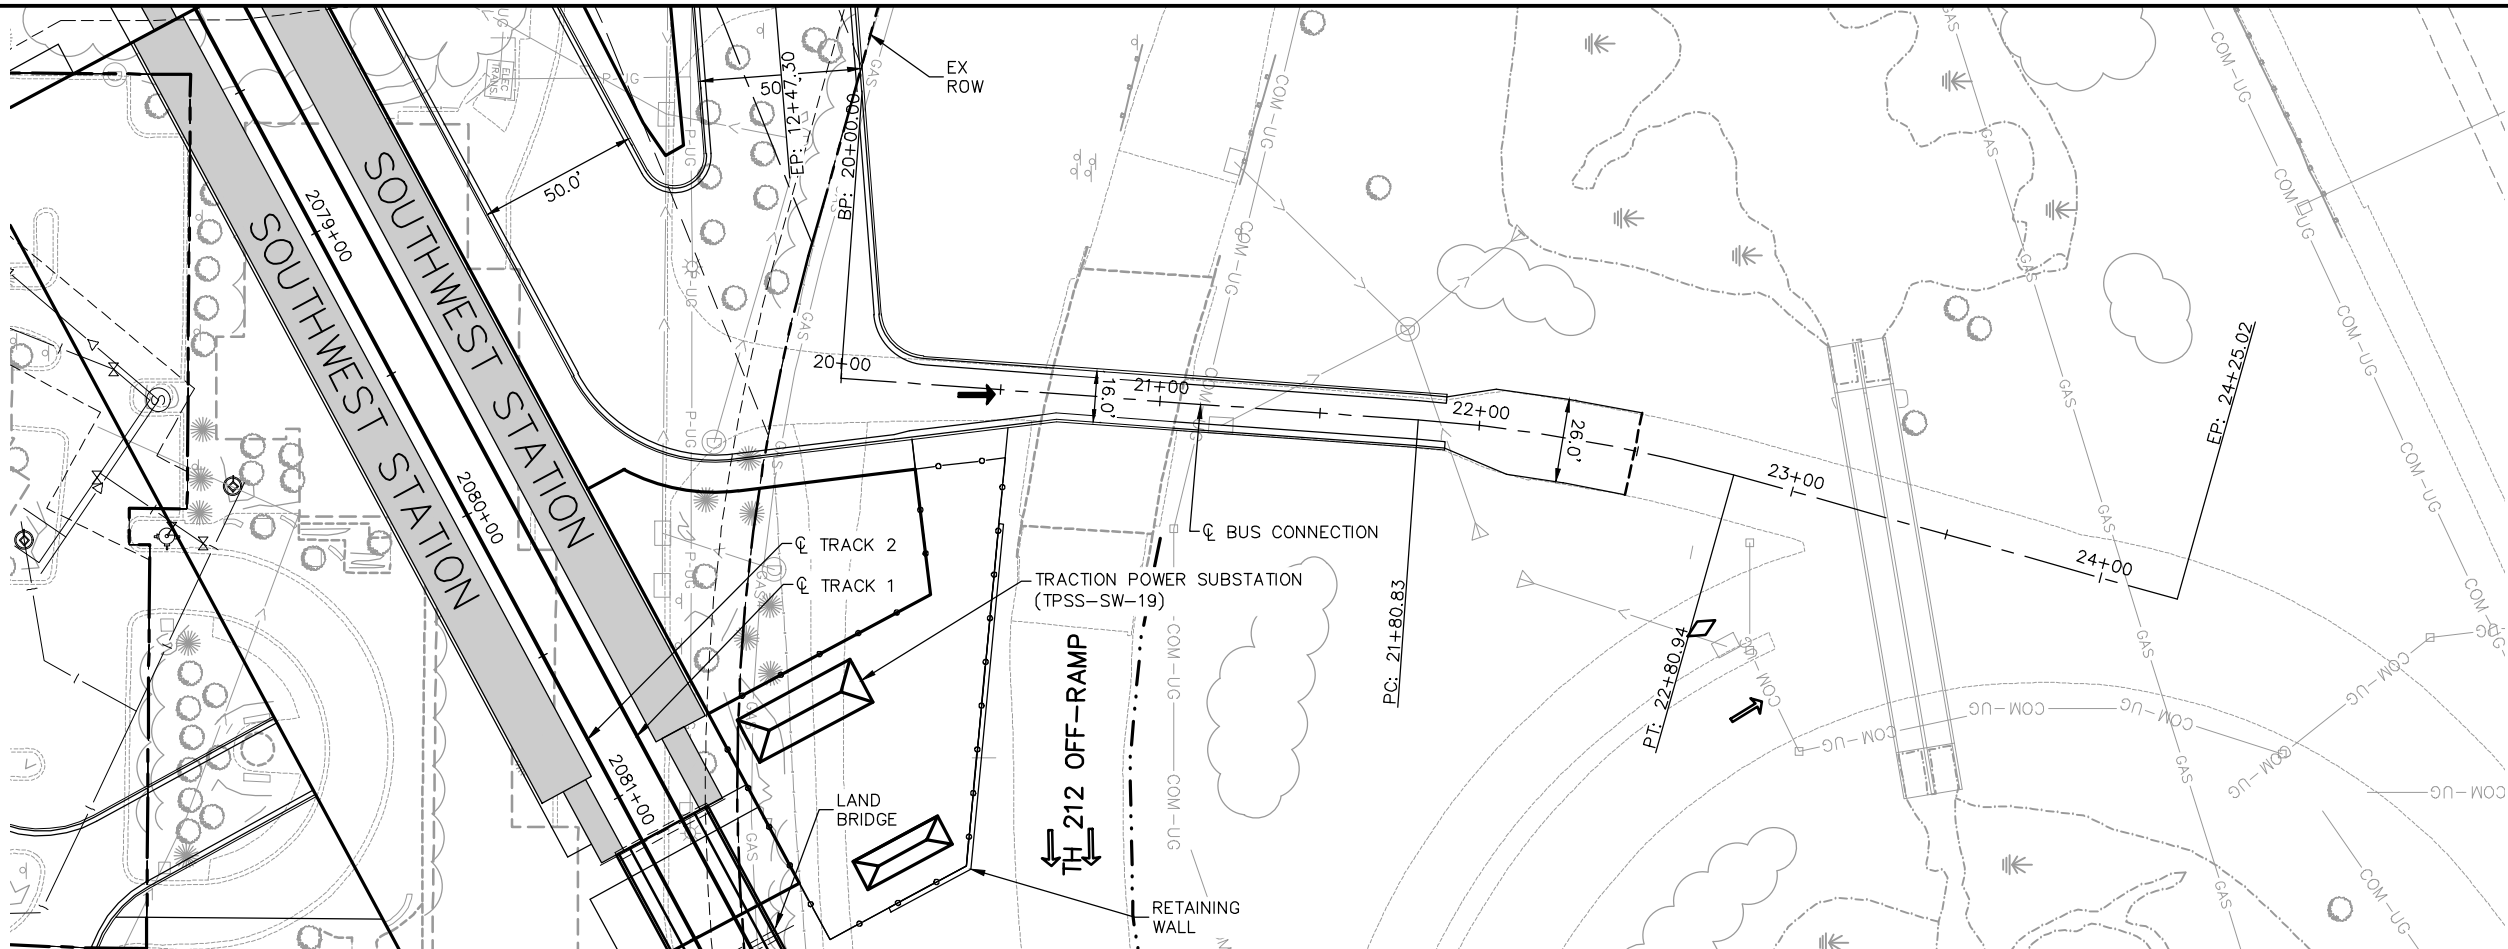



21+00 22+00 23+00 24+00 25+00

NO.	DATE	BY	CHECK	DESIGN	REVISION / SUBMITTAL







WEST-VOLUME 1 (CIVIL)-SEGMENT 1 BUS CONNECTION PLAN AND PROFILE STA. 20+00 TO STA. 24+25.02	
DISCIPLINE: CIVIL	SHEET NAME: W1-CIV-PPFL-002

SHEET
65
OF
126

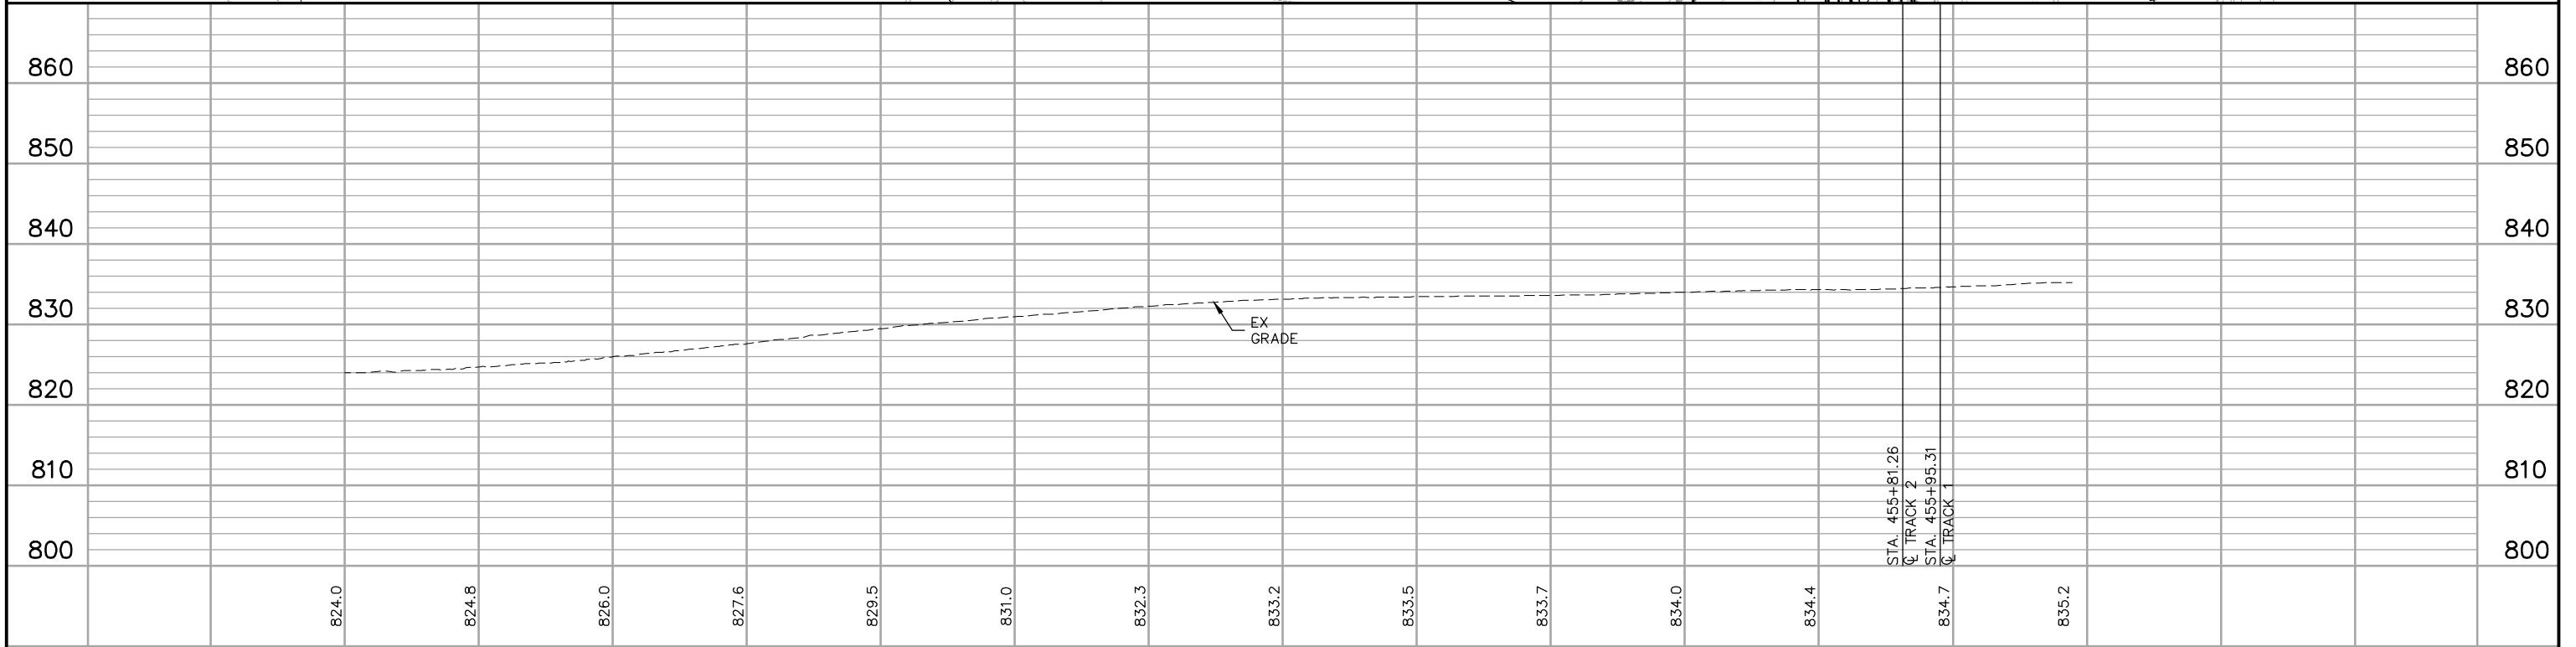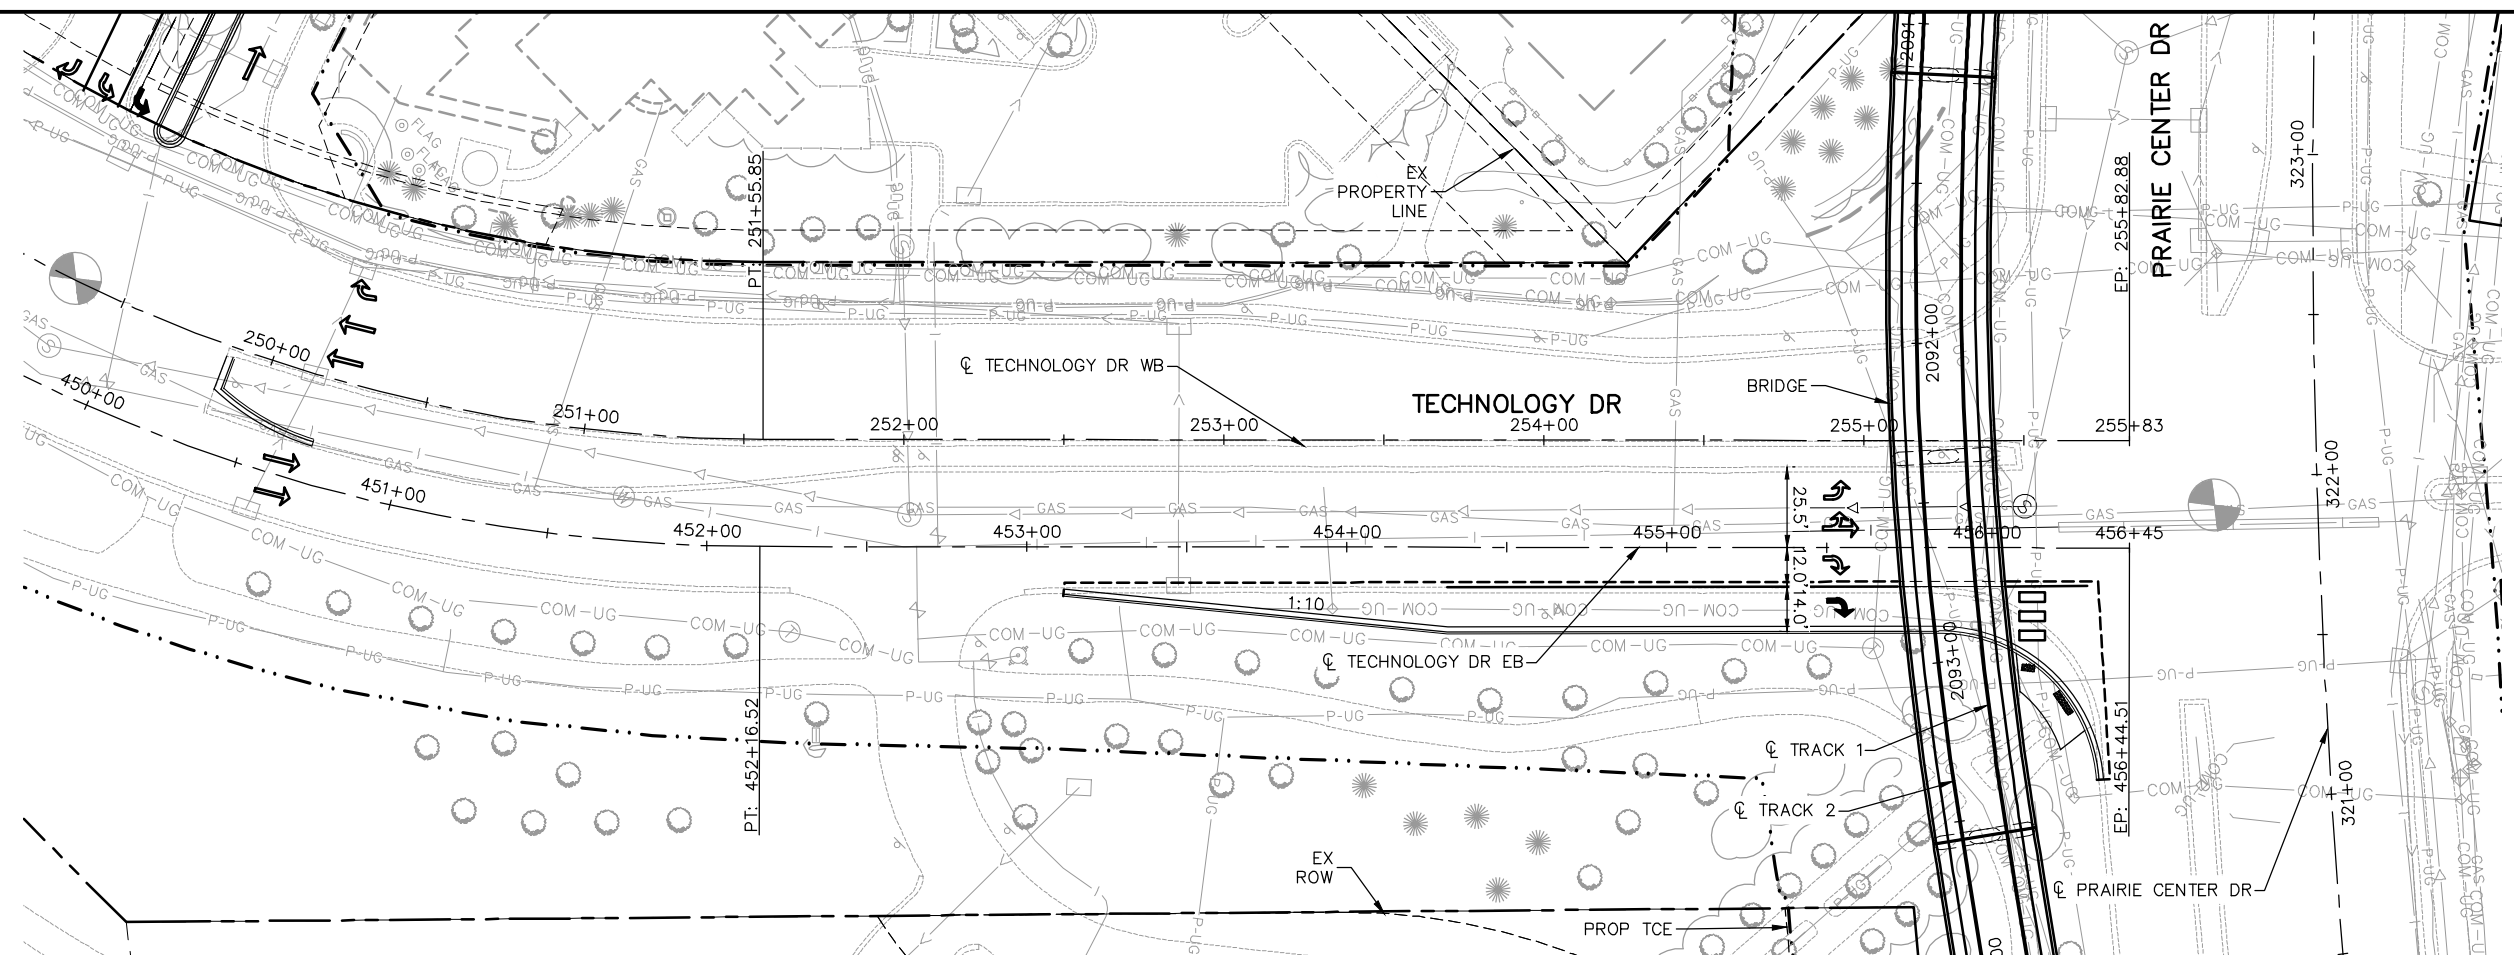

						451+00	452+00	453+00	454+00	455+00	456+00	
NO.	DATE	BY	CHECK	DESIGN	REVISION / SUBMITTAL		AECOM SRE Consulting Group, Inc.	 	WEST-VOLUME 1 (CIVIL)-SEGMENT 1 TECHNOLOGY DRIVE PLAN AND PROFILE STA. 450+00 TO STA. 456+44.51		SHEET 67 OF 126	
									PRELIMINARY ENGINEERING	DISCIPLINE: CIVIL		SHEET NAME: W1-CIV-PPFL-004

Aug. 27 2014 03:28 pm V:\3200_PEC-W\CAD\SEGMENT-W1\SHEET\CIVIL\W1-CIV-PPFL.dwg By: Boscha

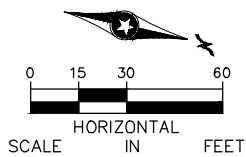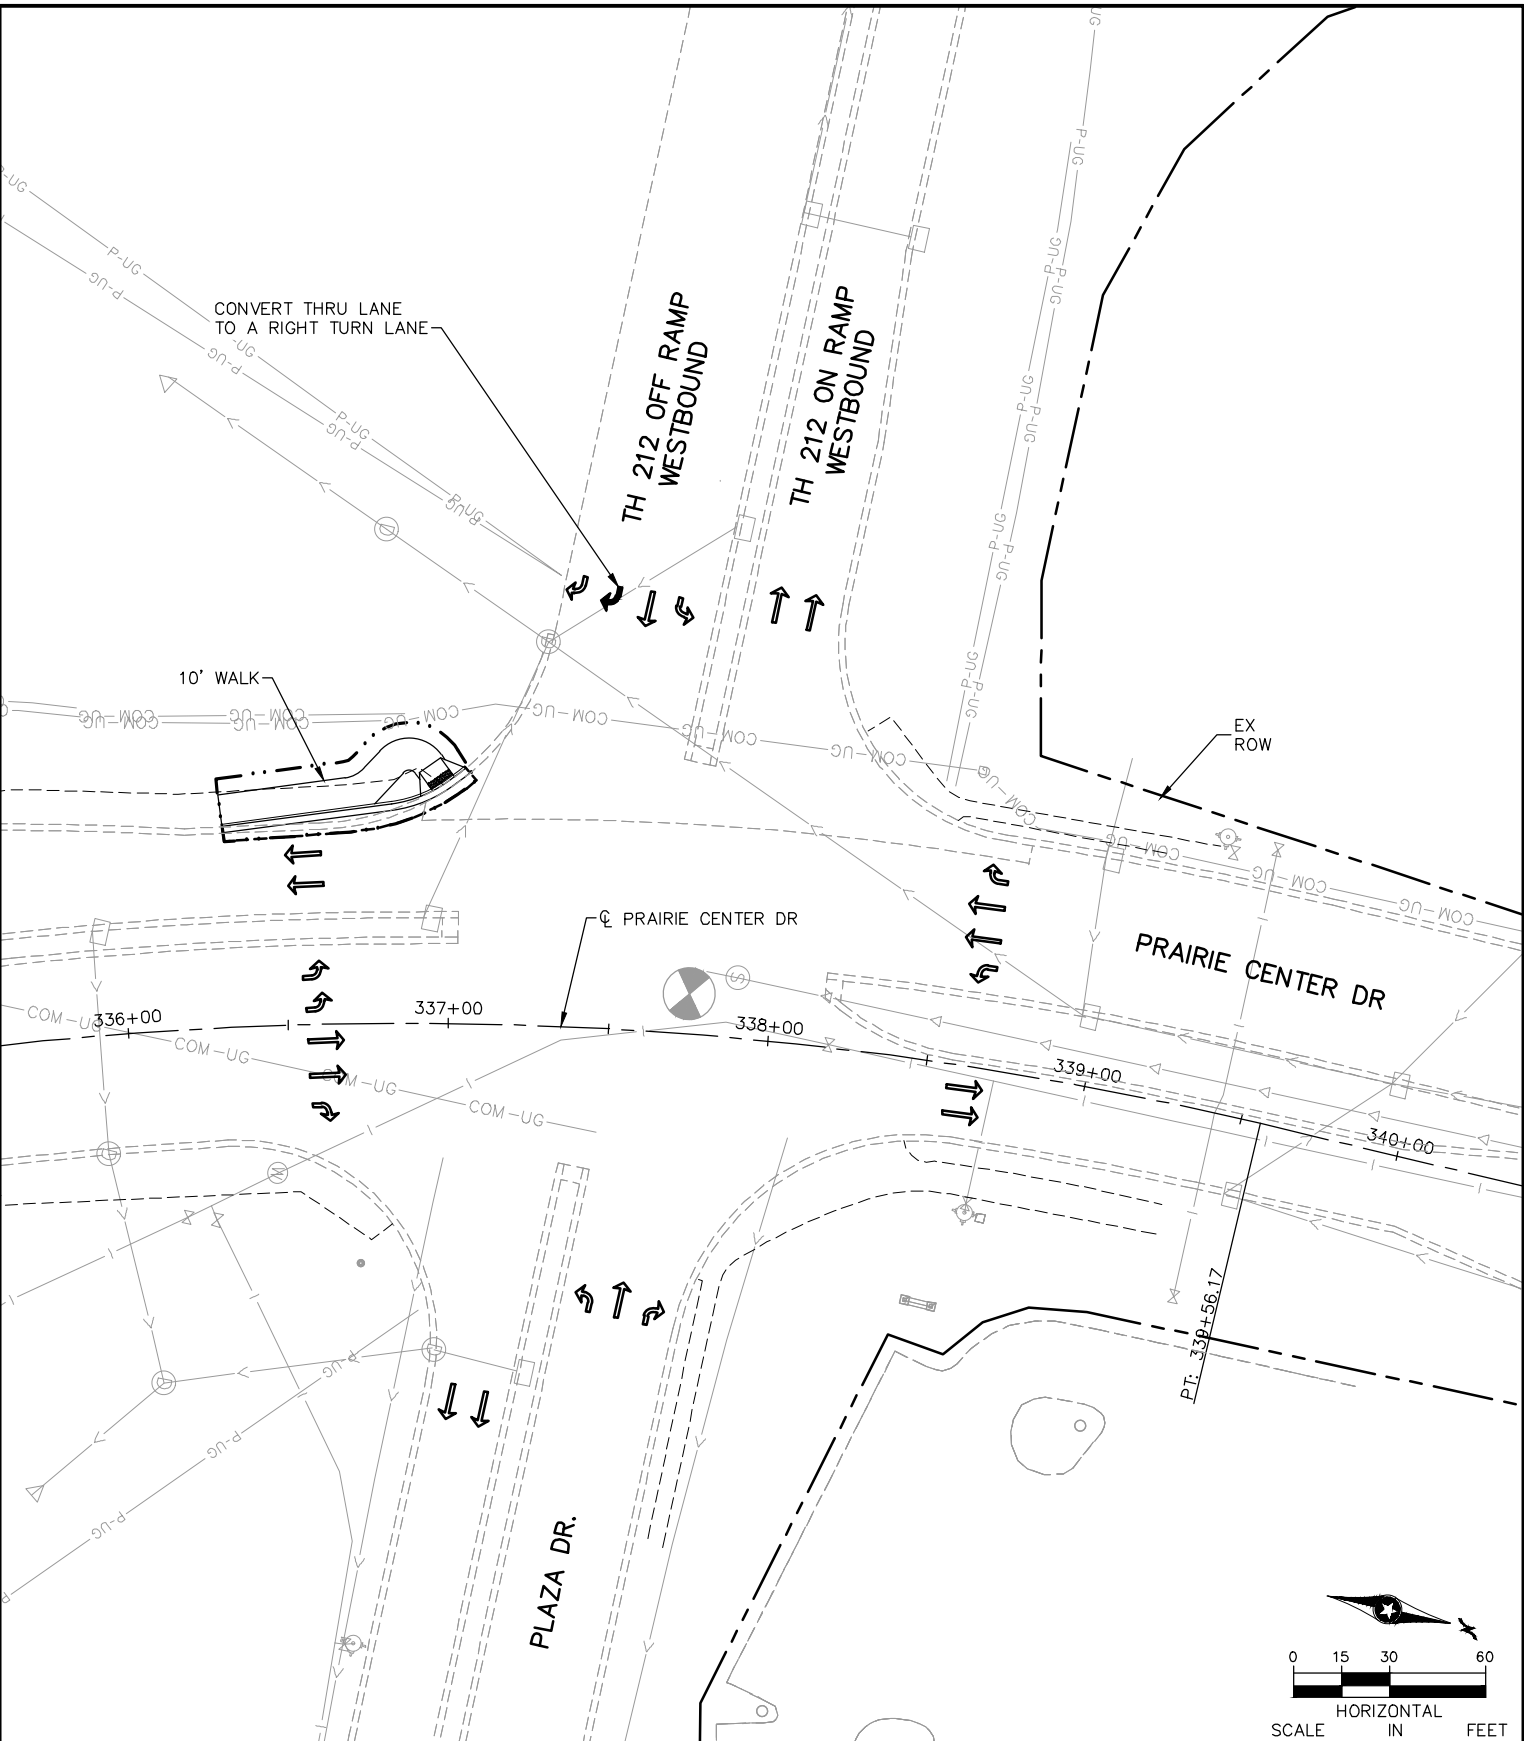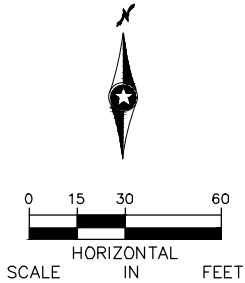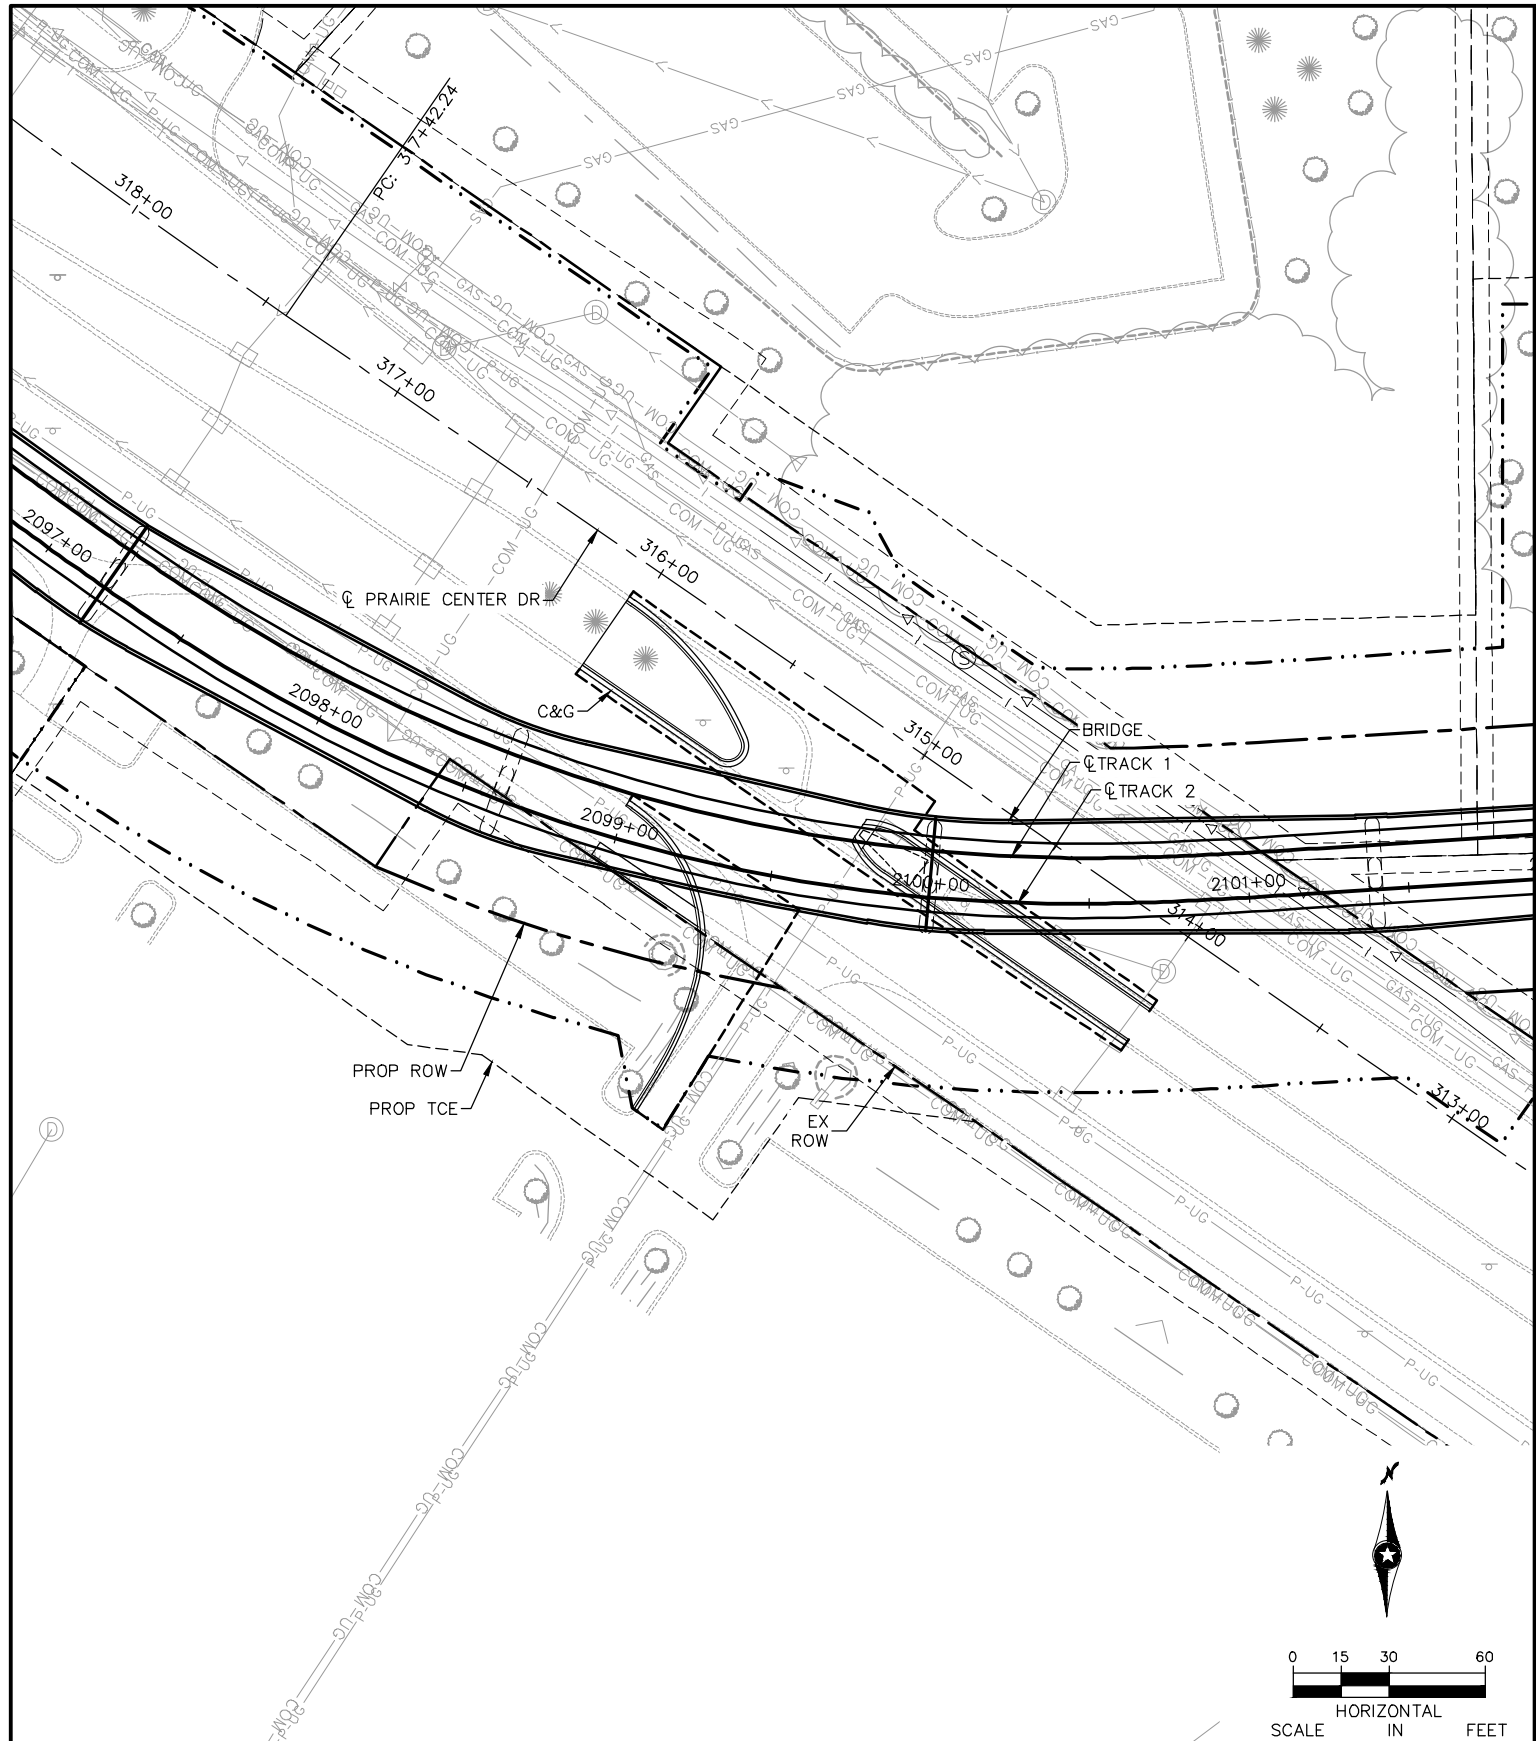

NO.	DATE	BY	CHECK	DESIGN	REVISION / SUBMITTAL

AECOM

SRE
Consulting Group, Inc.

PRELIMINARY ENGINEERING

**METROPOLITAN**
COUNCIL

**SOUTHWEST**
Green Line LRT Extension


WEST-VOLUME 1 (CIVIL)-SEGMENT 1
PRAIRIE CENTER DRIVE
PLAN
STA. 313+00 TO STA. 318+00
STA. 333+50 TO STA. 340+50

DISCIPLINE:
CIVIL

SHEET NAME:
W1-CIV-PPFL-006

SHEET
68
OF
126

Aug. 27 2014 08:59 am V:\3200_PEC-W\CAD\SEGMENT-W1\SHEET\CIVIL\W1-CIV-PPFL.dwg By: Boscha

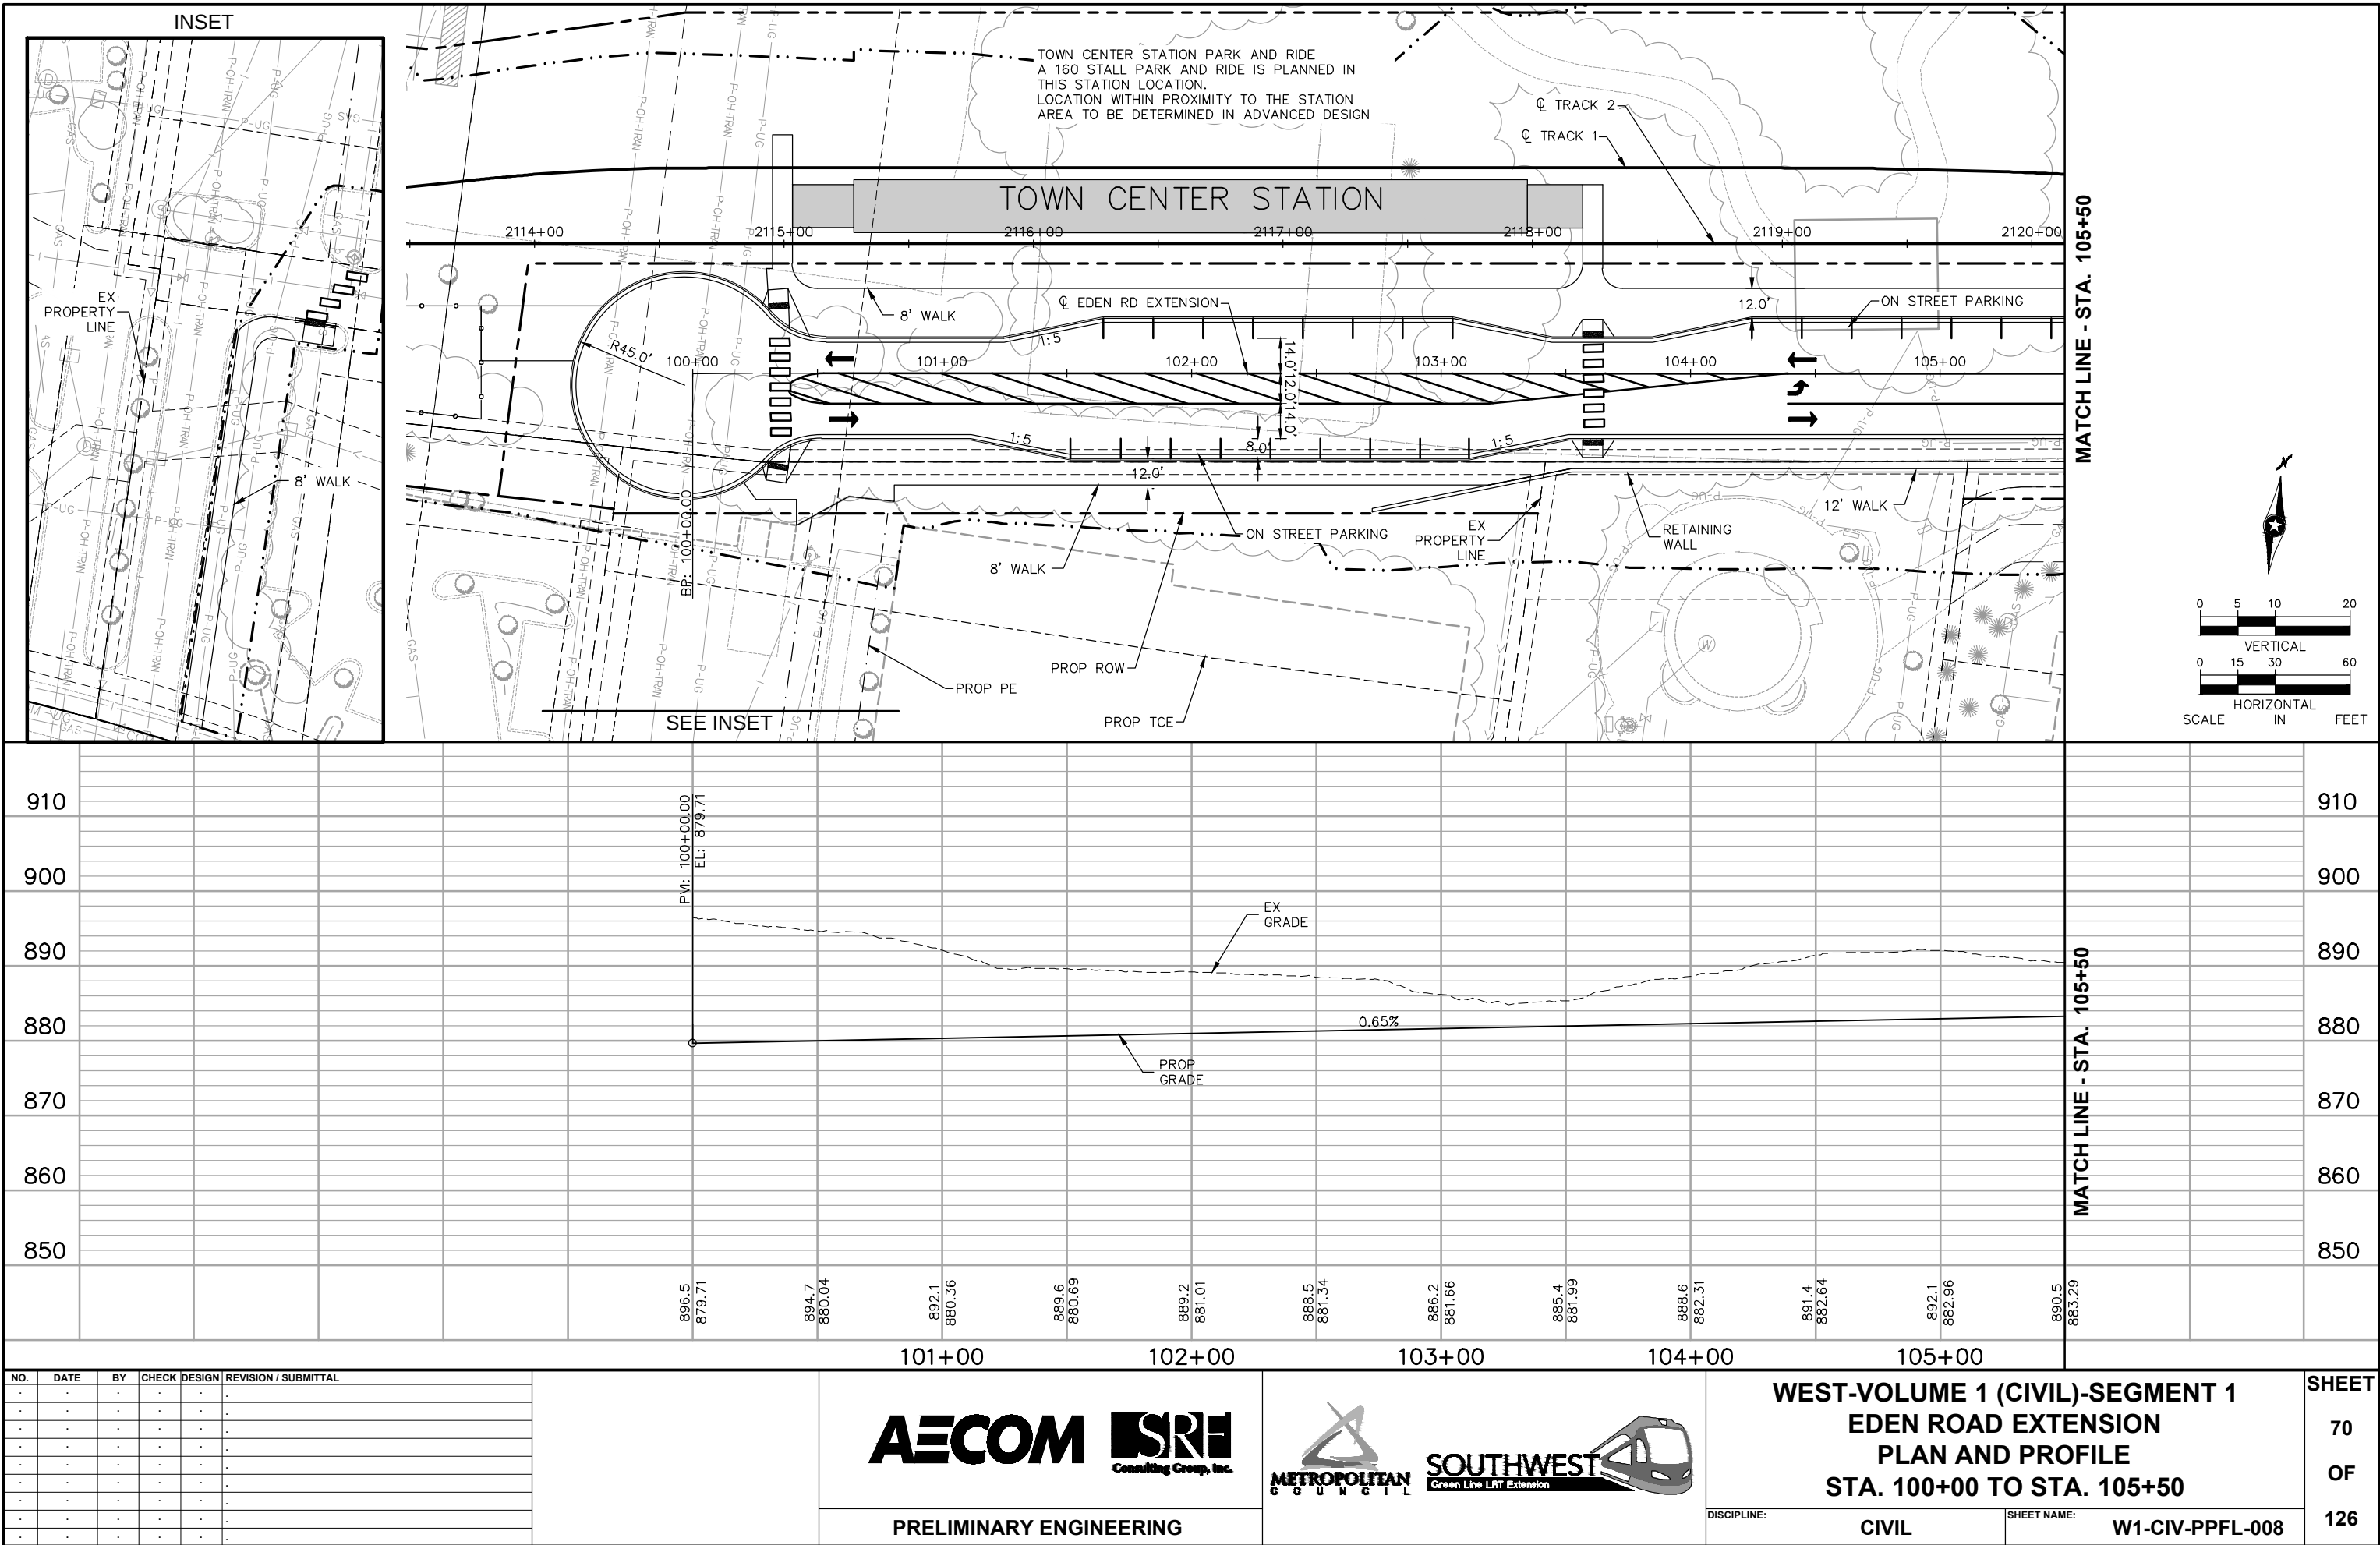

NO.	DATE	BY	CHECK	DESIGN	REVISION / SUBMITTAL



PRELIMINARY ENGINEERING








WEST-VOLUME 1 (CIVIL)-SEGMENT 1
EDEN ROAD EXTENSION
PLAN AND PROFILE
STA. 100+00 TO STA. 105+50

DISCIPLINE: CIVIL


SHEET NAME: W1-CIV-PPFL-008

SHEET 70 OF 126



Aug. 27 2014 09:36 am V:\3200_PEC-W\CAD\SEGMENT-W1\SHEET\CIVIL\W1-CIV-PPFL.dwg By: Boscha

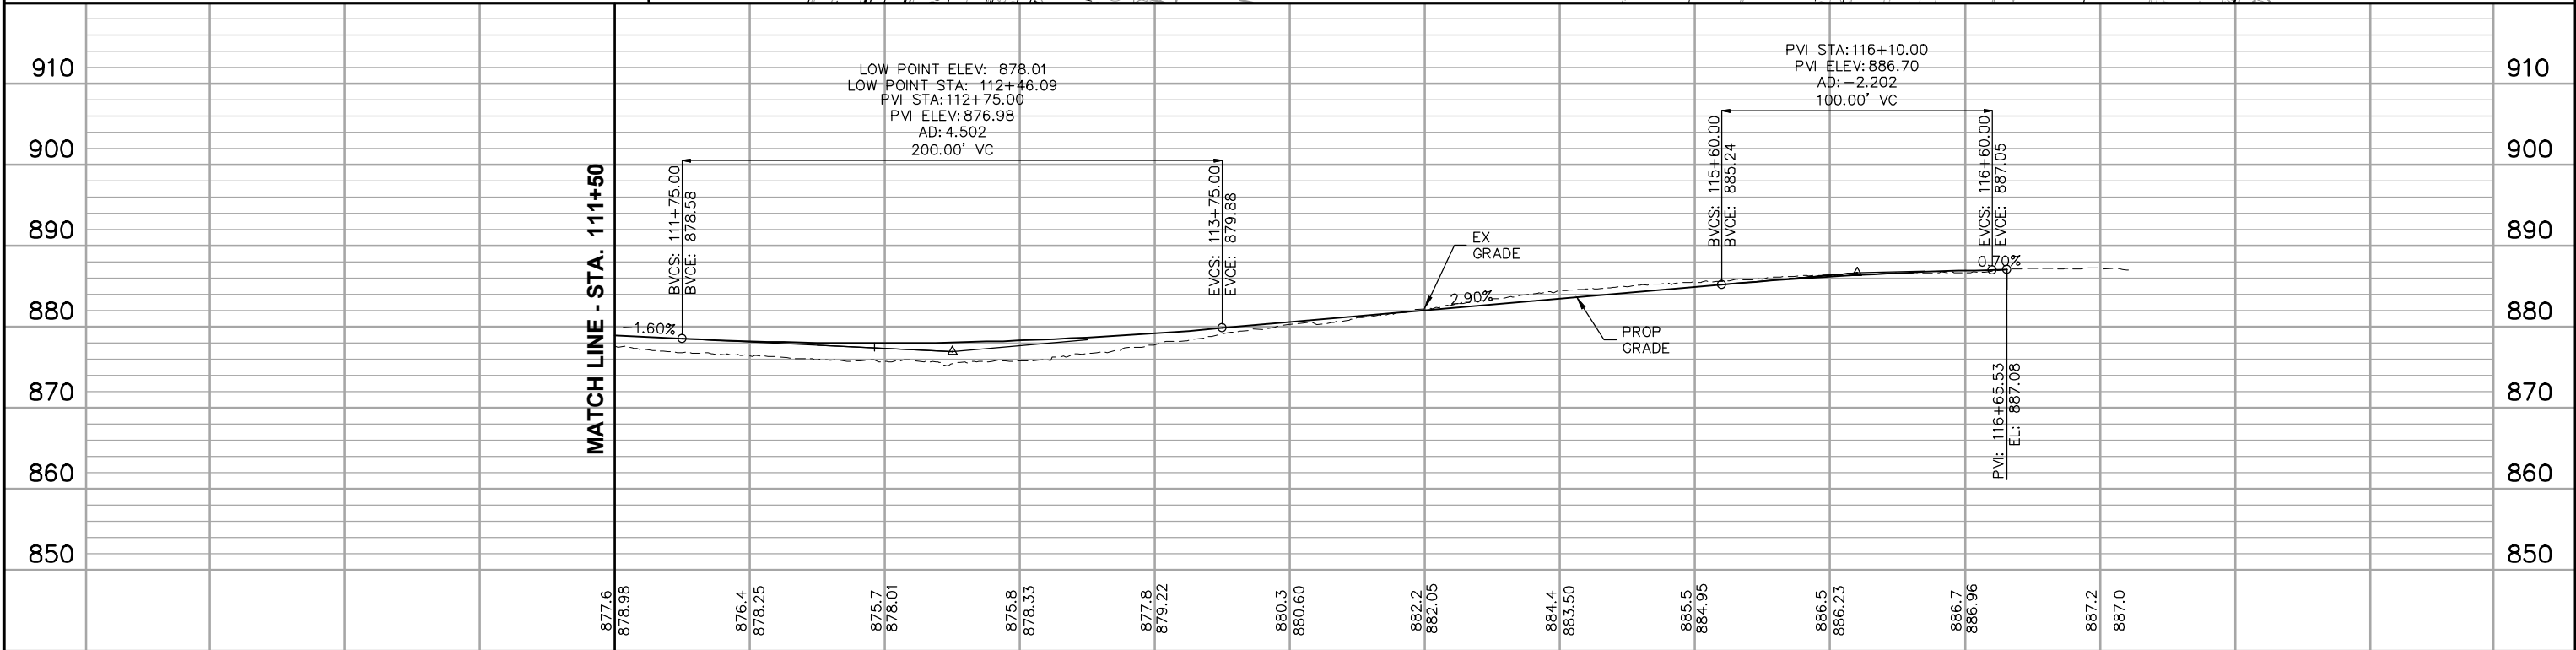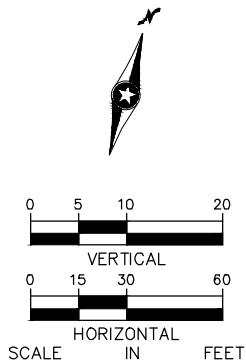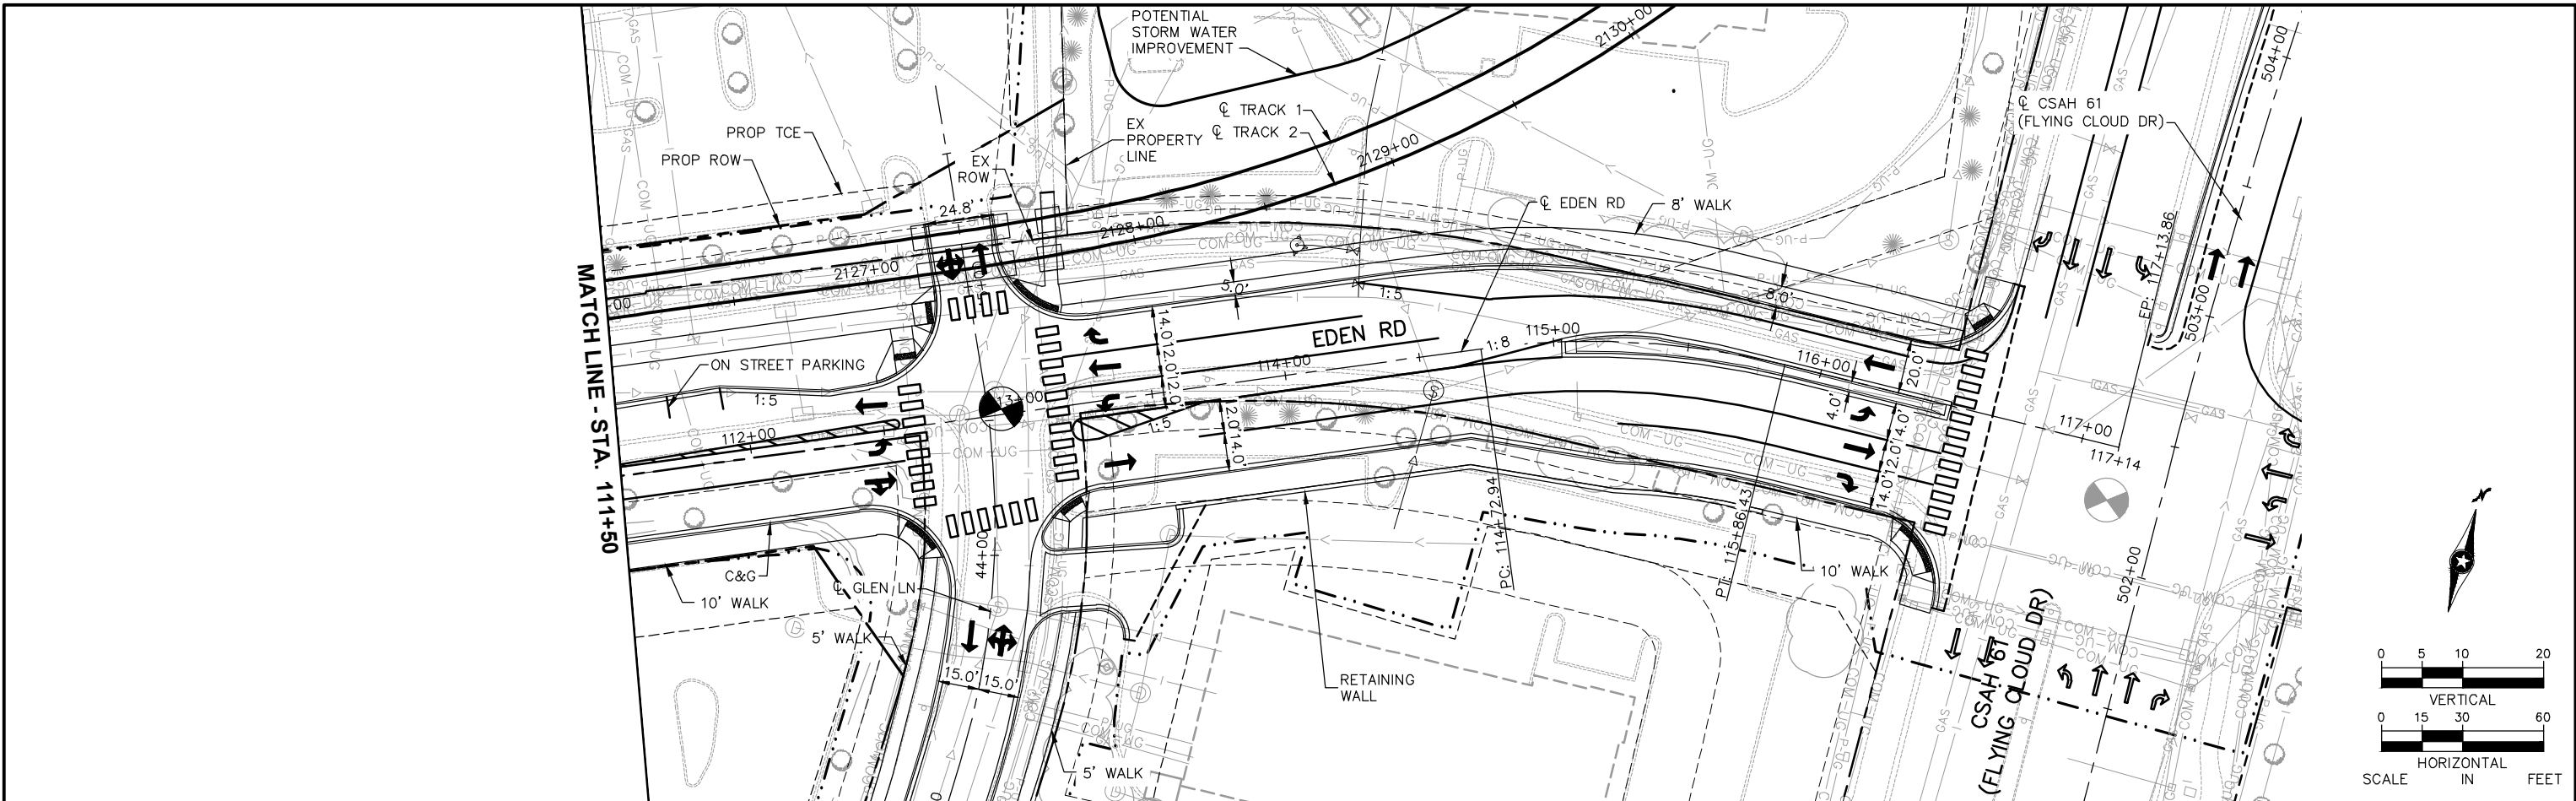




						112+00	113+00	114+00	115+00	116+00	117+00			
NO.	DATE	BY	CHECK	DESIGN	REVISION / SUBMITTAL		AECOM SRE Consulting Group, Inc.	METROPOLITAN COUNCIL SOUTHWEST Green Line LRT Extension	WEST-VOLUME 1 (CIVIL)-SEGMENT 1 EDEN ROAD PLAN AND PROFILE STA. 111+50 TO STA. 117+13.86			SHEET 72 OF 126		
DISCIPLINE: CIVIL		SHEET NAME: W1-CIV-PPFL-010												
									PRELIMINARY ENGINEERING					

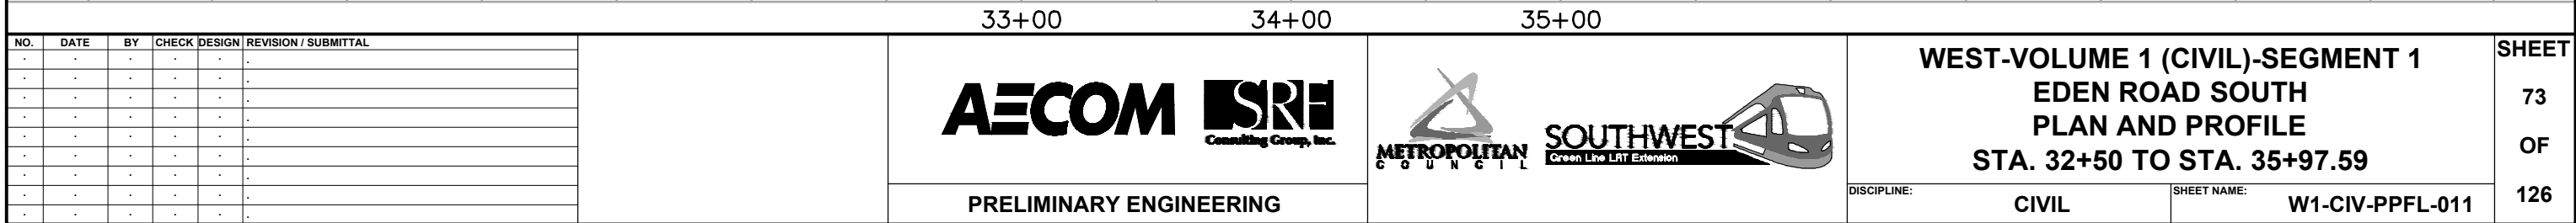



Aug. 27 2014 09:40 am V:\3200_PEC-W\CAD\SEGMENT-W1\SHEET\CIVIL\W1-CIV-PPFL.dwg By: Boscha

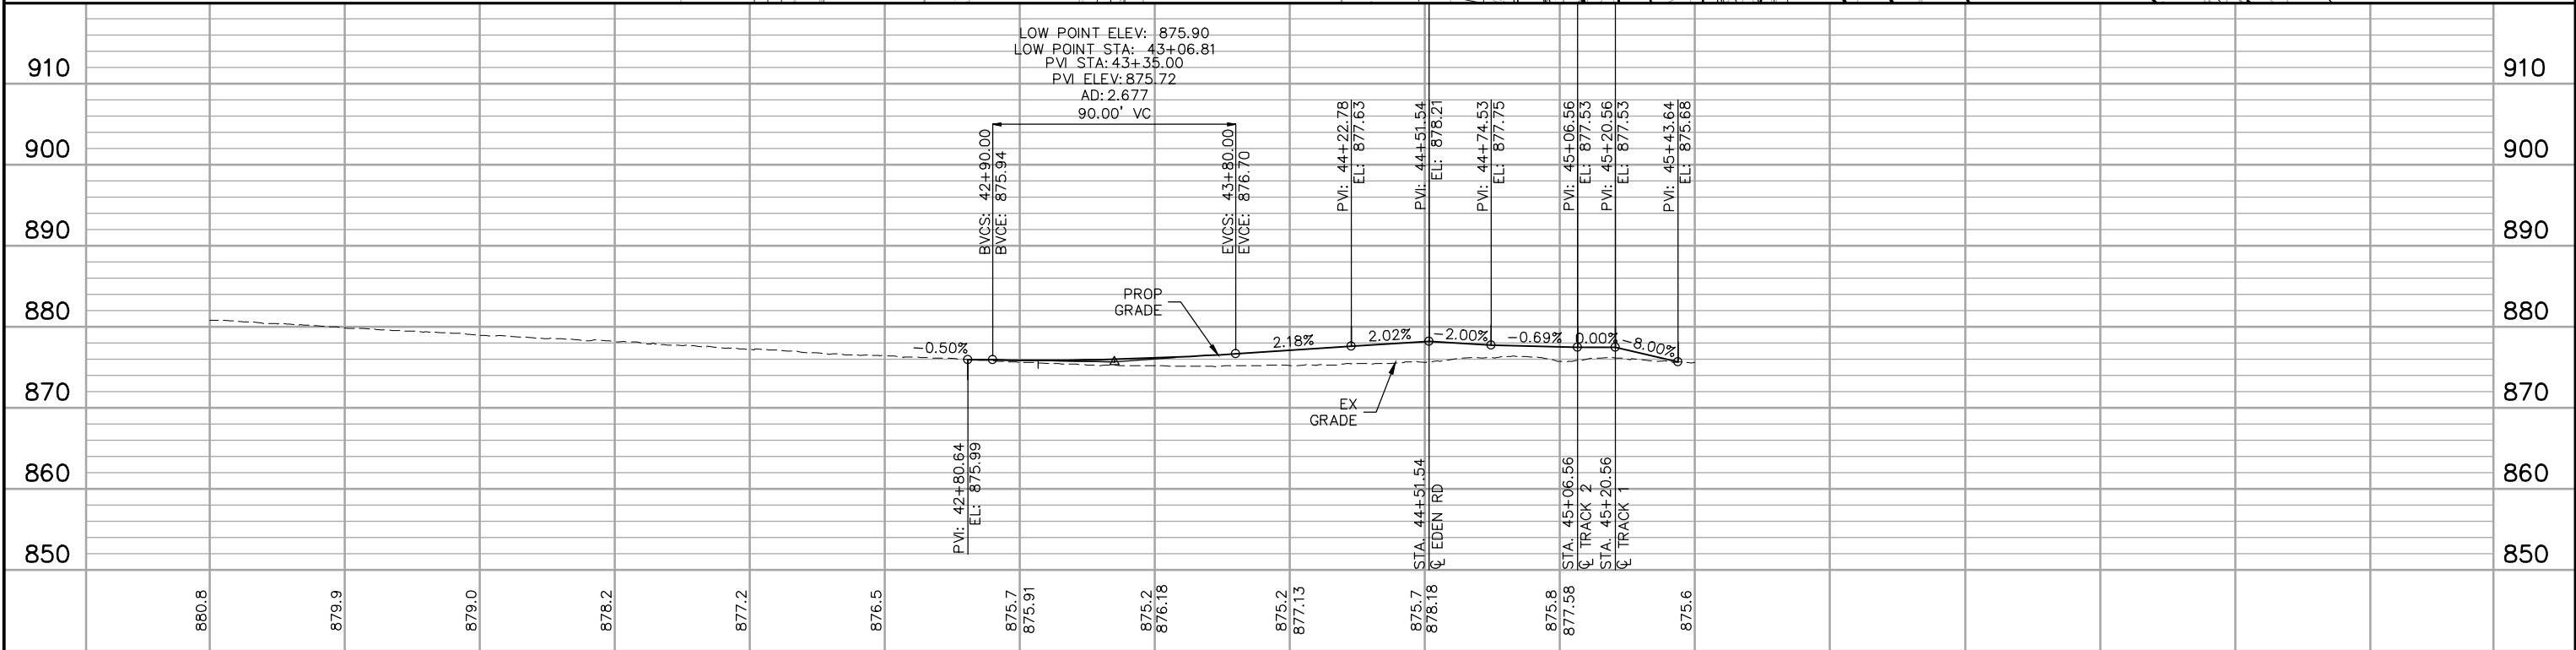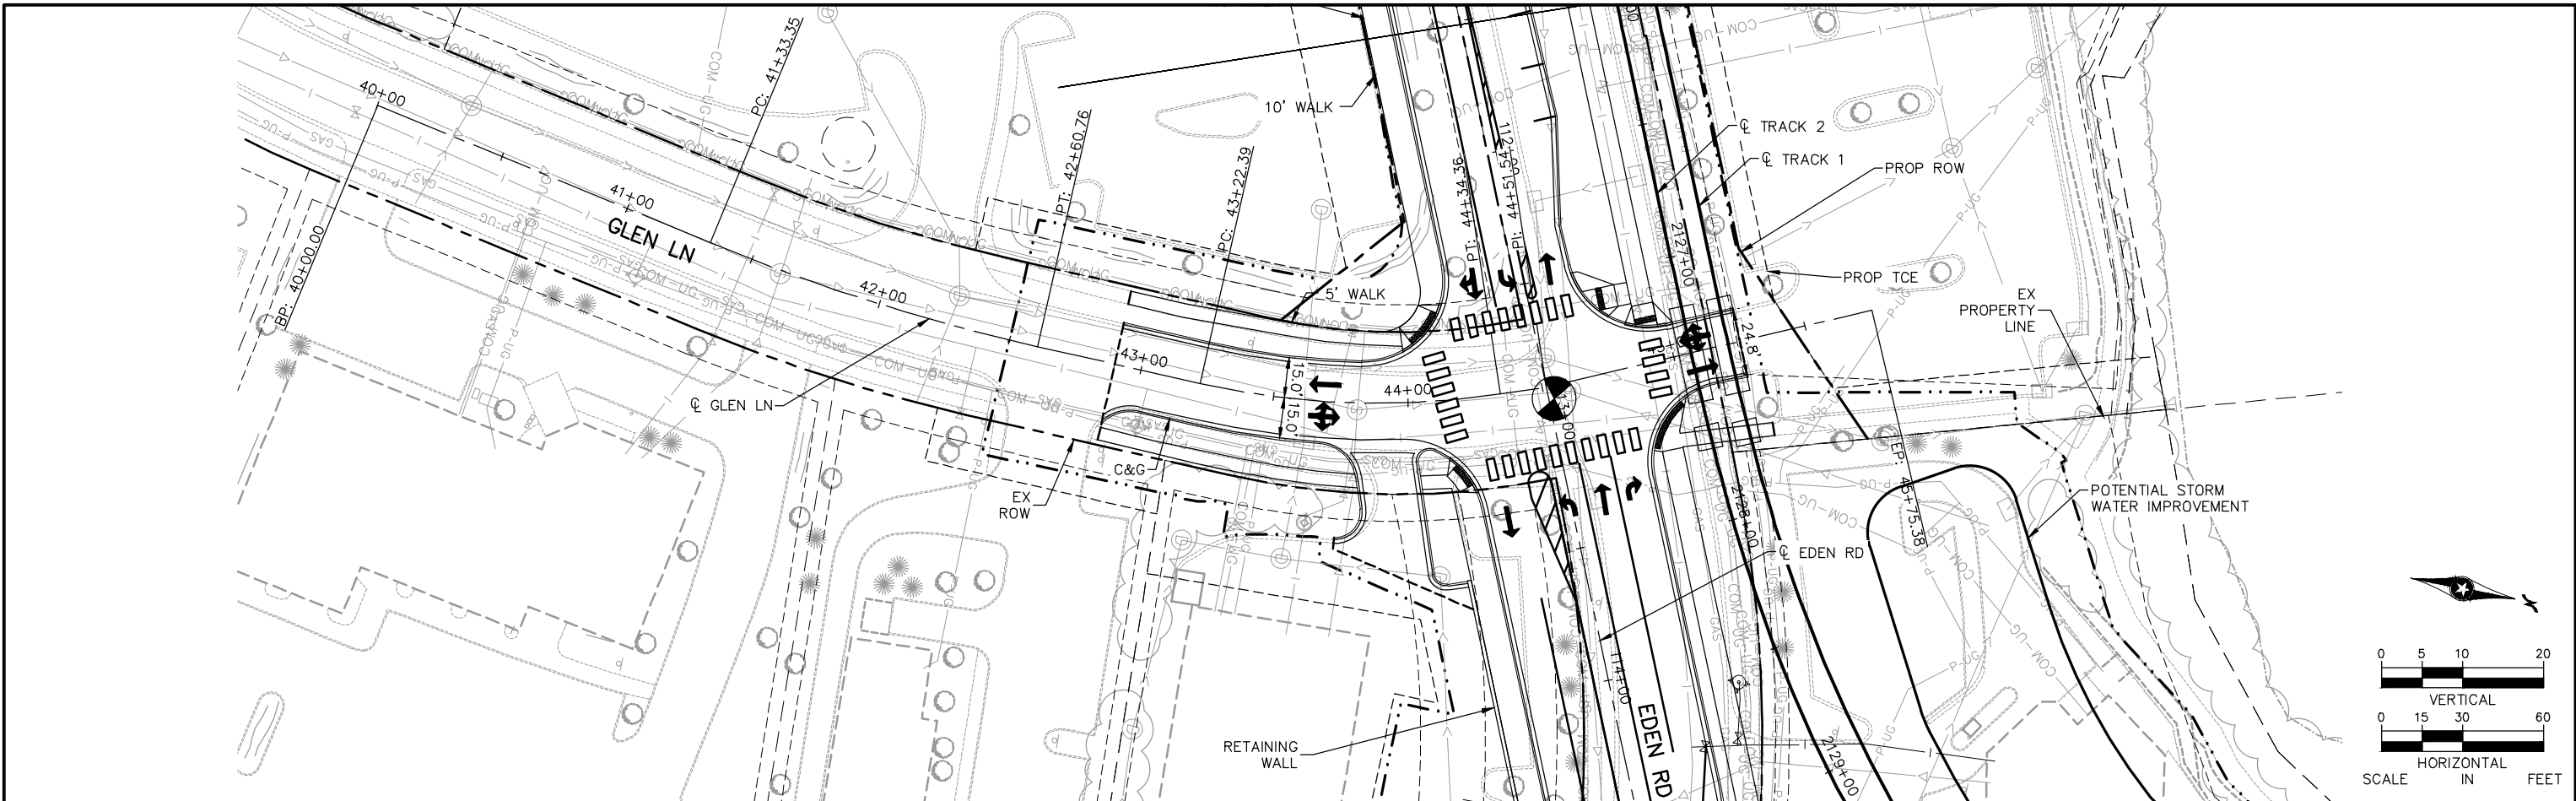

41+00						42+00						43+00						44+00						45+00	
NO.	DATE	BY	CHECK	DESIGN	REVISION / SUBMITTAL	AECOM SRE Consulting Group, Inc.						METROPOLITAN C O S U N G I L SOUTHWEST Green Line LRT Extension						WEST-VOLUME 1 (CIVIL)-SEGMENT 1 GLEN LANE PLAN AND PROFILE STA. 40+00 TO STA. 45+50						SHEET	
.	.	

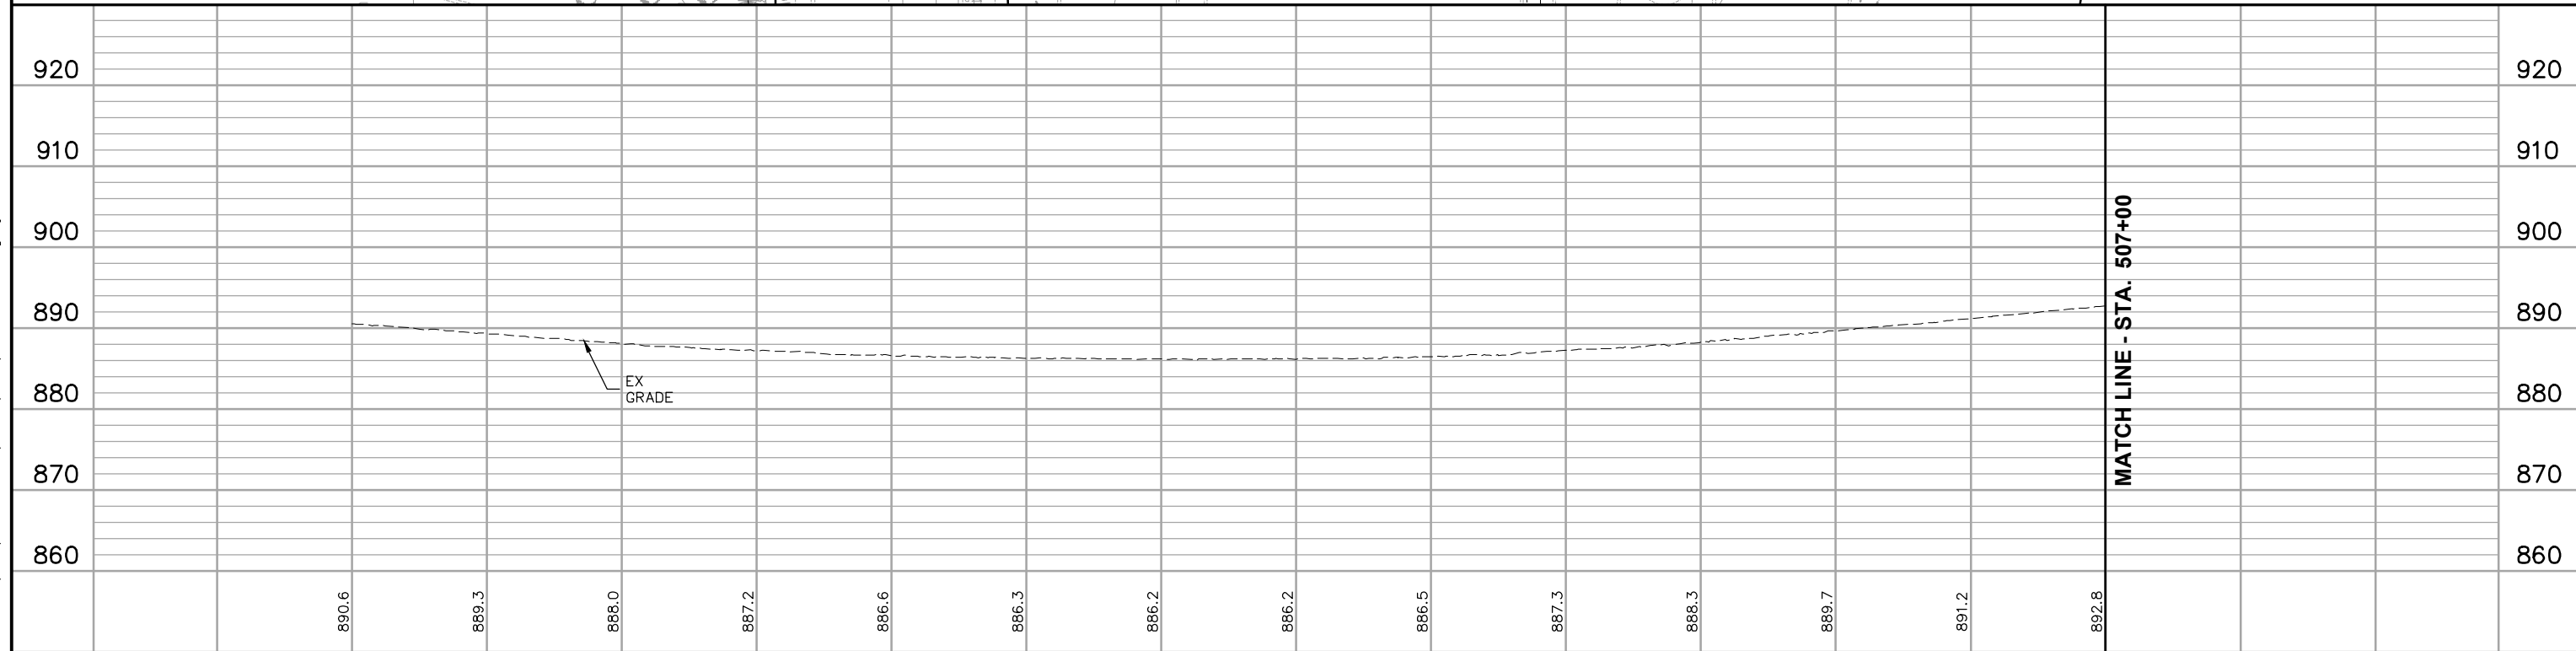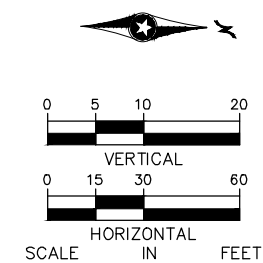
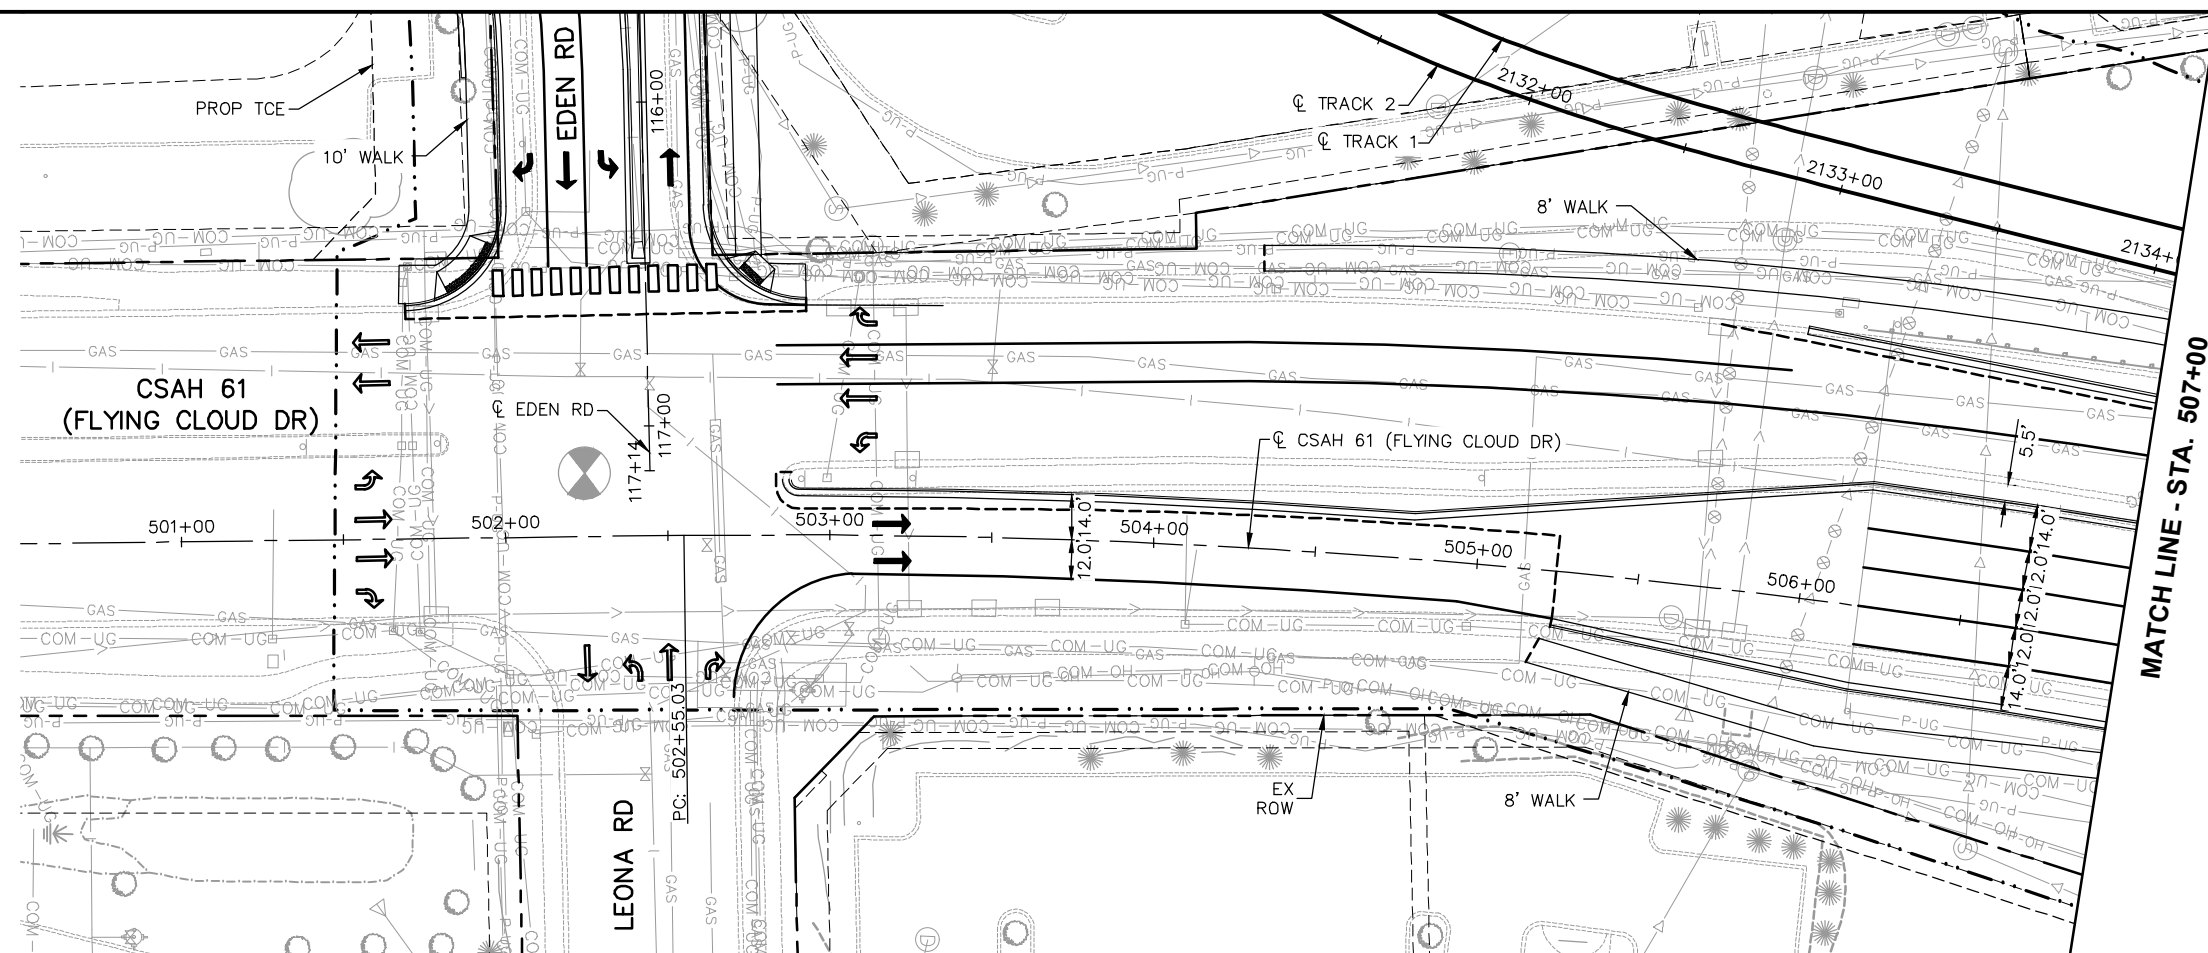


501+00						502+00						503+00						504+00						505+00						506+00							
NO.	DATE	BY	CHECK	DESIGN	REVISION / SUBMITTAL	AECOM SRE Consulting Group, Inc. METROPOLITAN COUNCIL SOUTHWEST Green Line LRT Extension 												WEST-VOLUME 1 (CIVIL)-SEGMENT 1 CSAH 61 (FLYING CLOUD DRIVE) PLAN AND PROFILE STA. 500+50 TO STA. 507+00												SHEET							
																														75							
																														OF							
						PRELIMINARY ENGINEERING												DISCIPLINE: CIVIL						SHEET NAME: W1-CIV-PPLF-013		126											

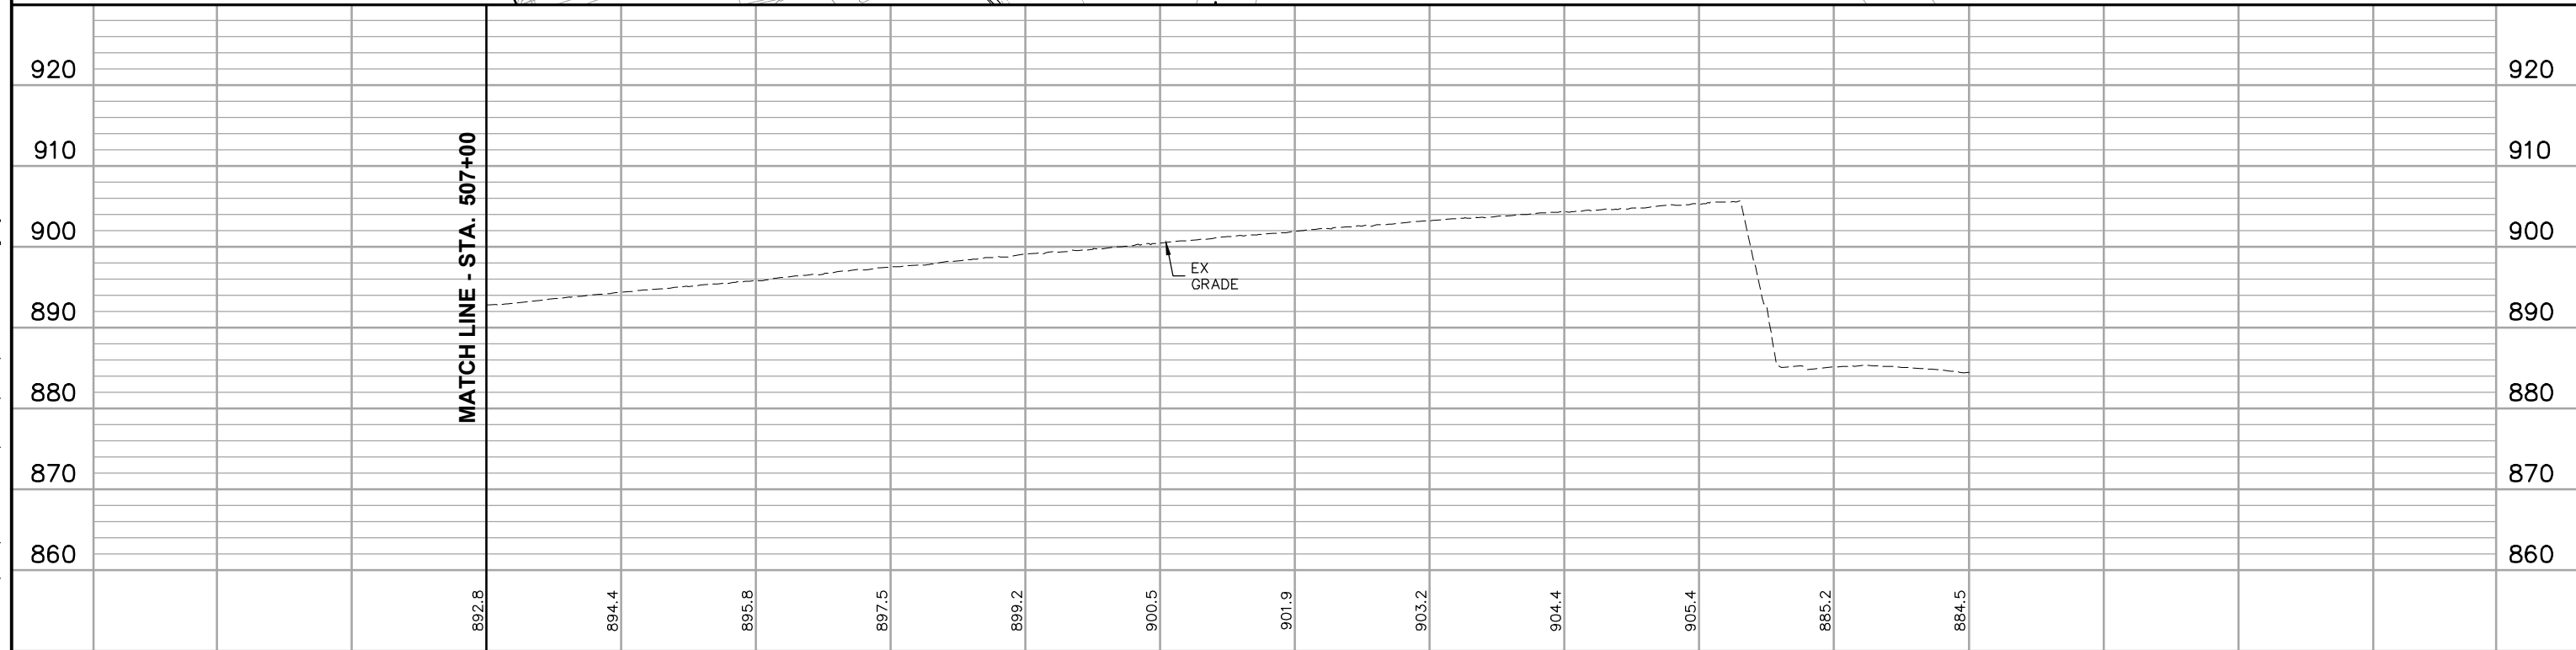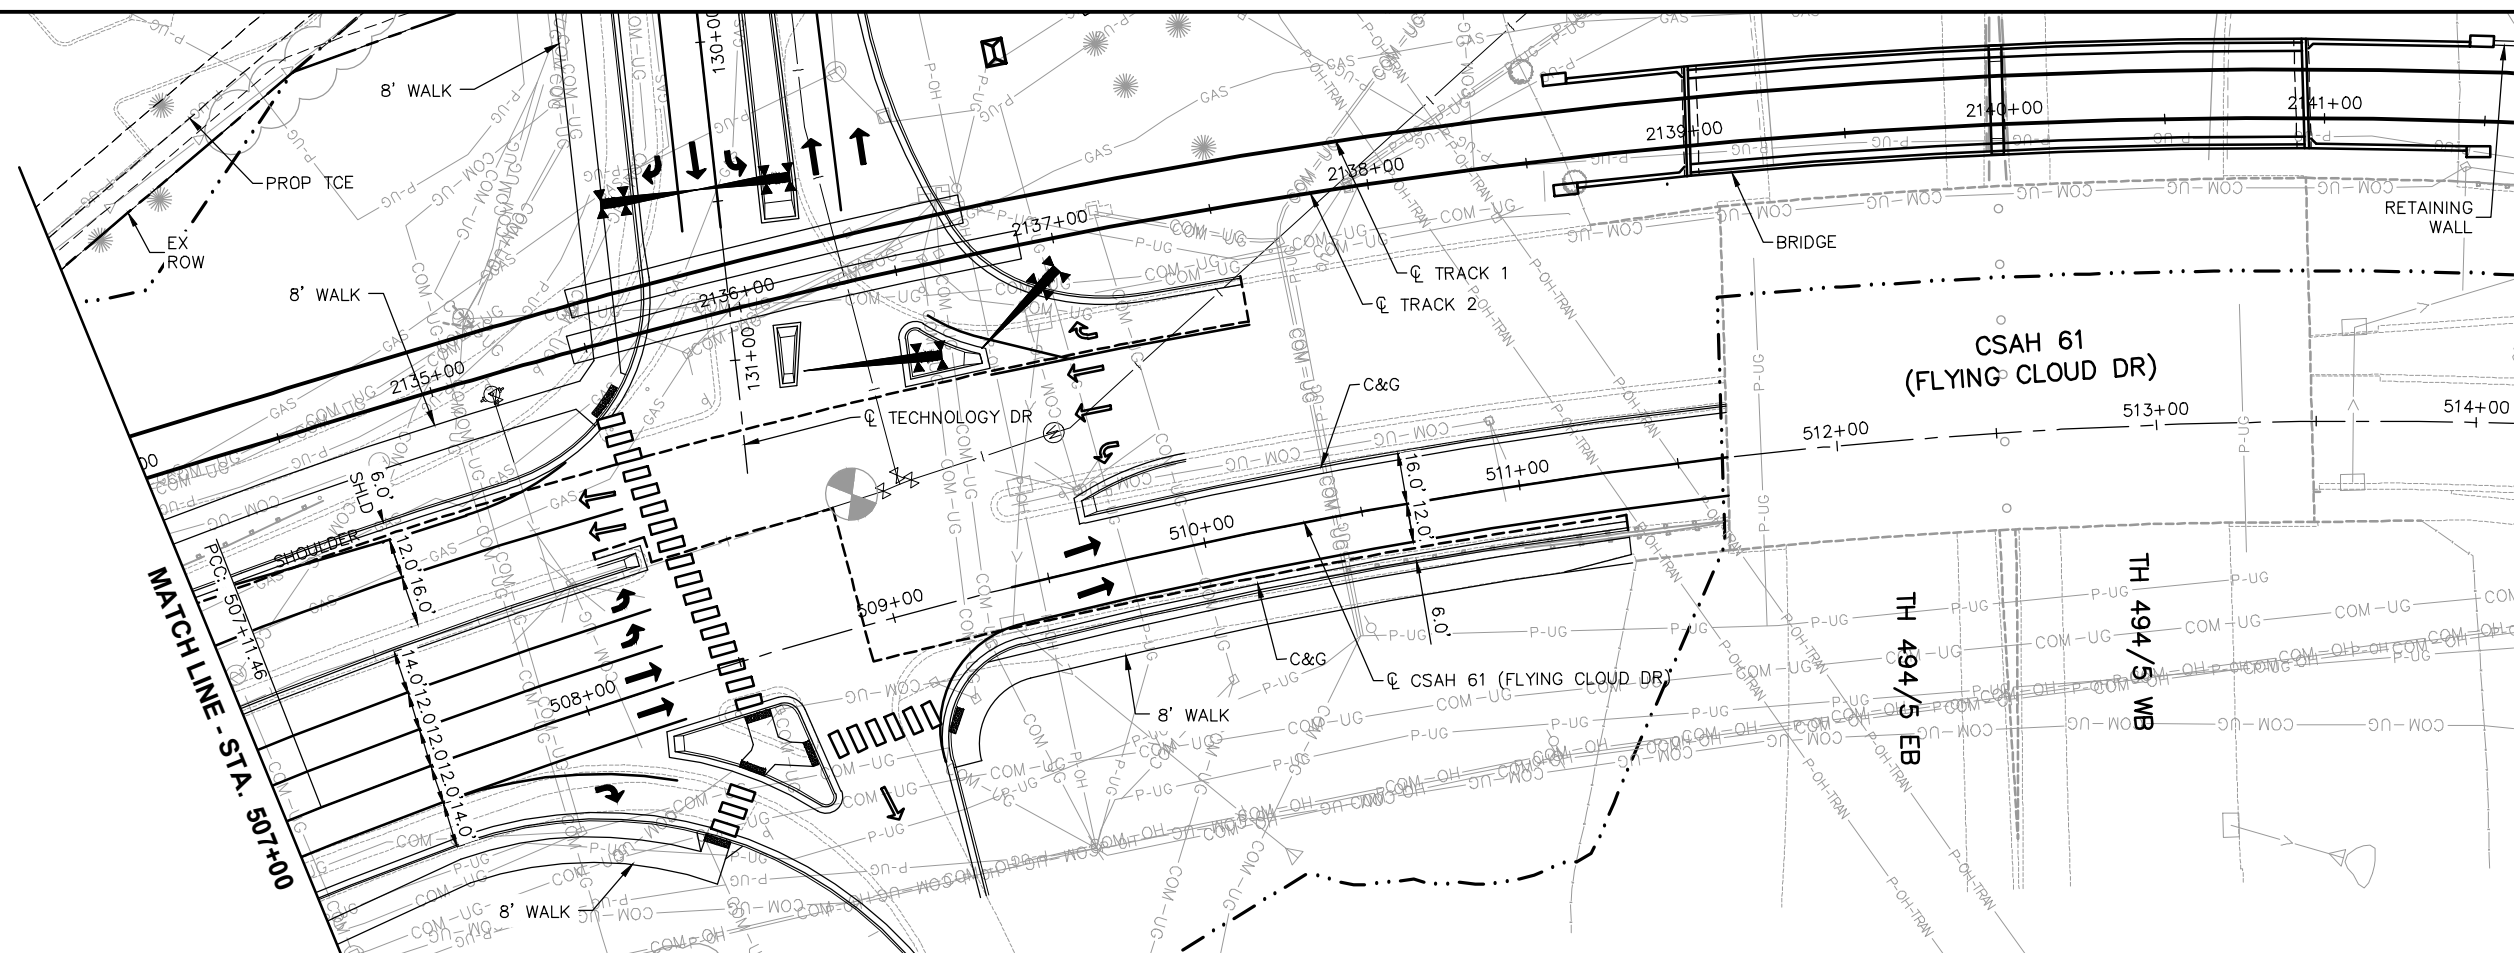

						508+00	509+00	510+00	511+00	512+00		
NO.	DATE	BY	CHECK	DESIGN	REVISION / SUBMITTAL					WEST-VOLUME 1 (CIVIL)-SEGMENT 1 CSAH 61 (FLYING CLOUD DRIVE) PLAN AND PROFILE STA. 507+00 TO STA. 512+50		SHEET 76 OF 126
						PRELIMINARY ENGINEERING				DISCIPLINE: CIVIL	SHEET NAME: W1-CIV-PPLF-014	

Aug. 28 2014 08:33 am V:\3200_PEC-W\CAD\SEGMENT-W1\SHEET\CIVIL\W1-CIV-PPFL.dwg By: Boscha

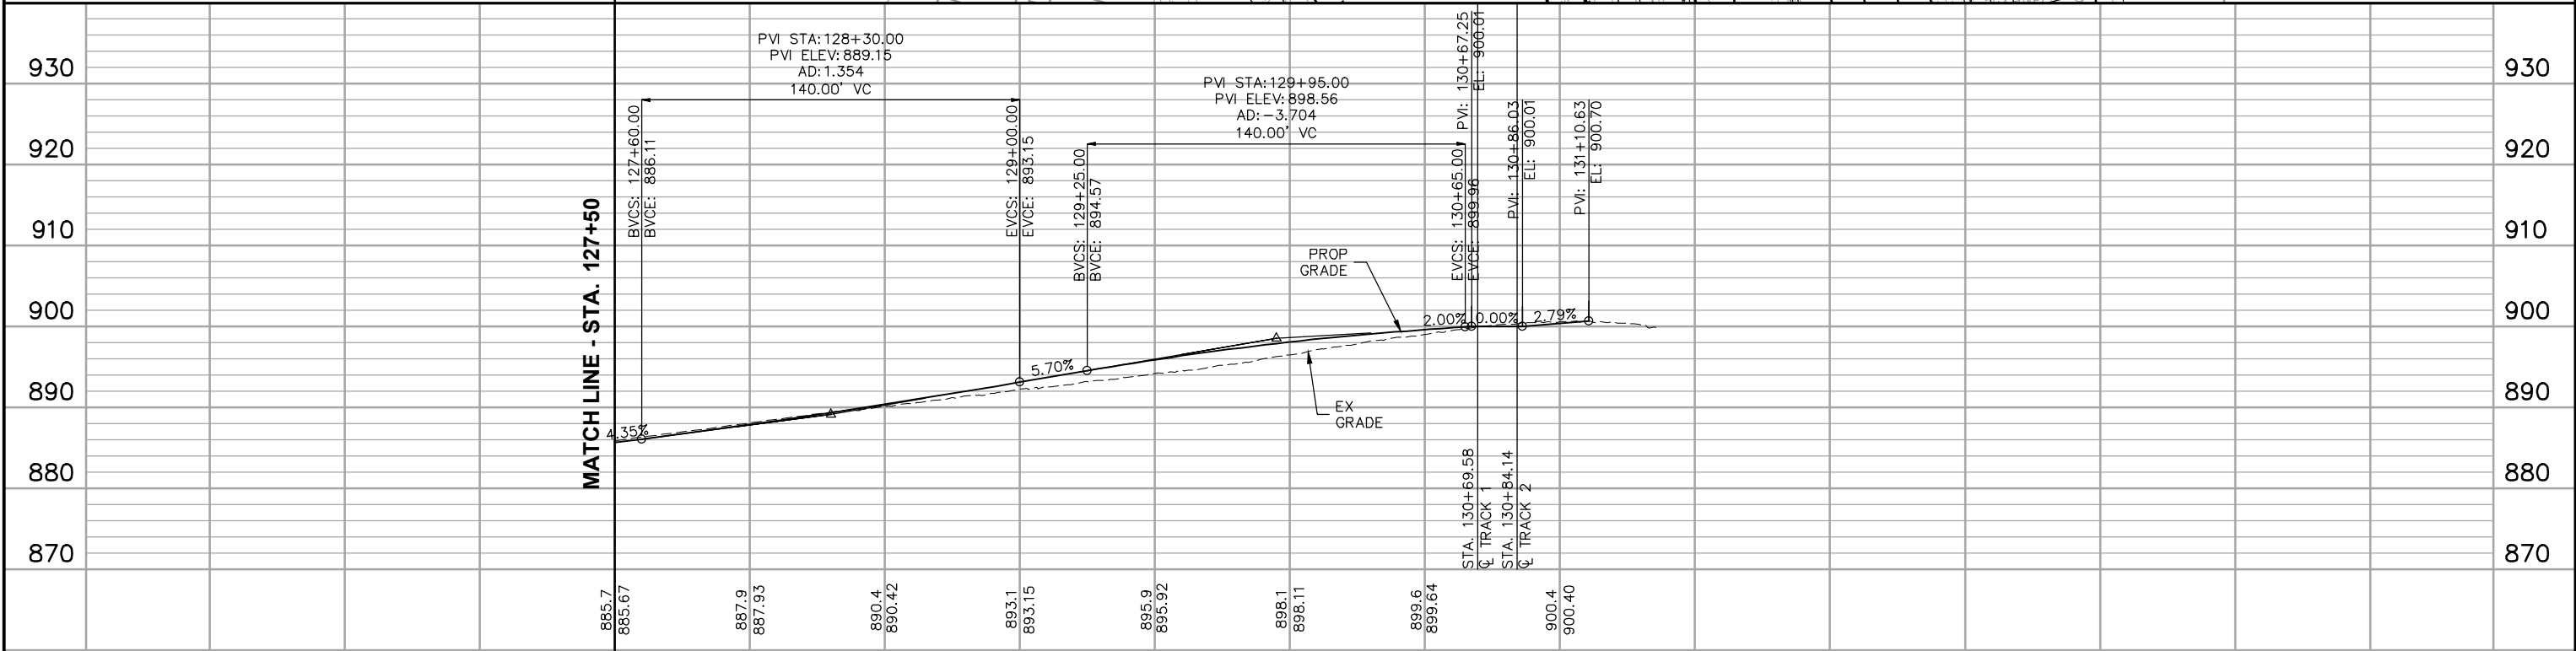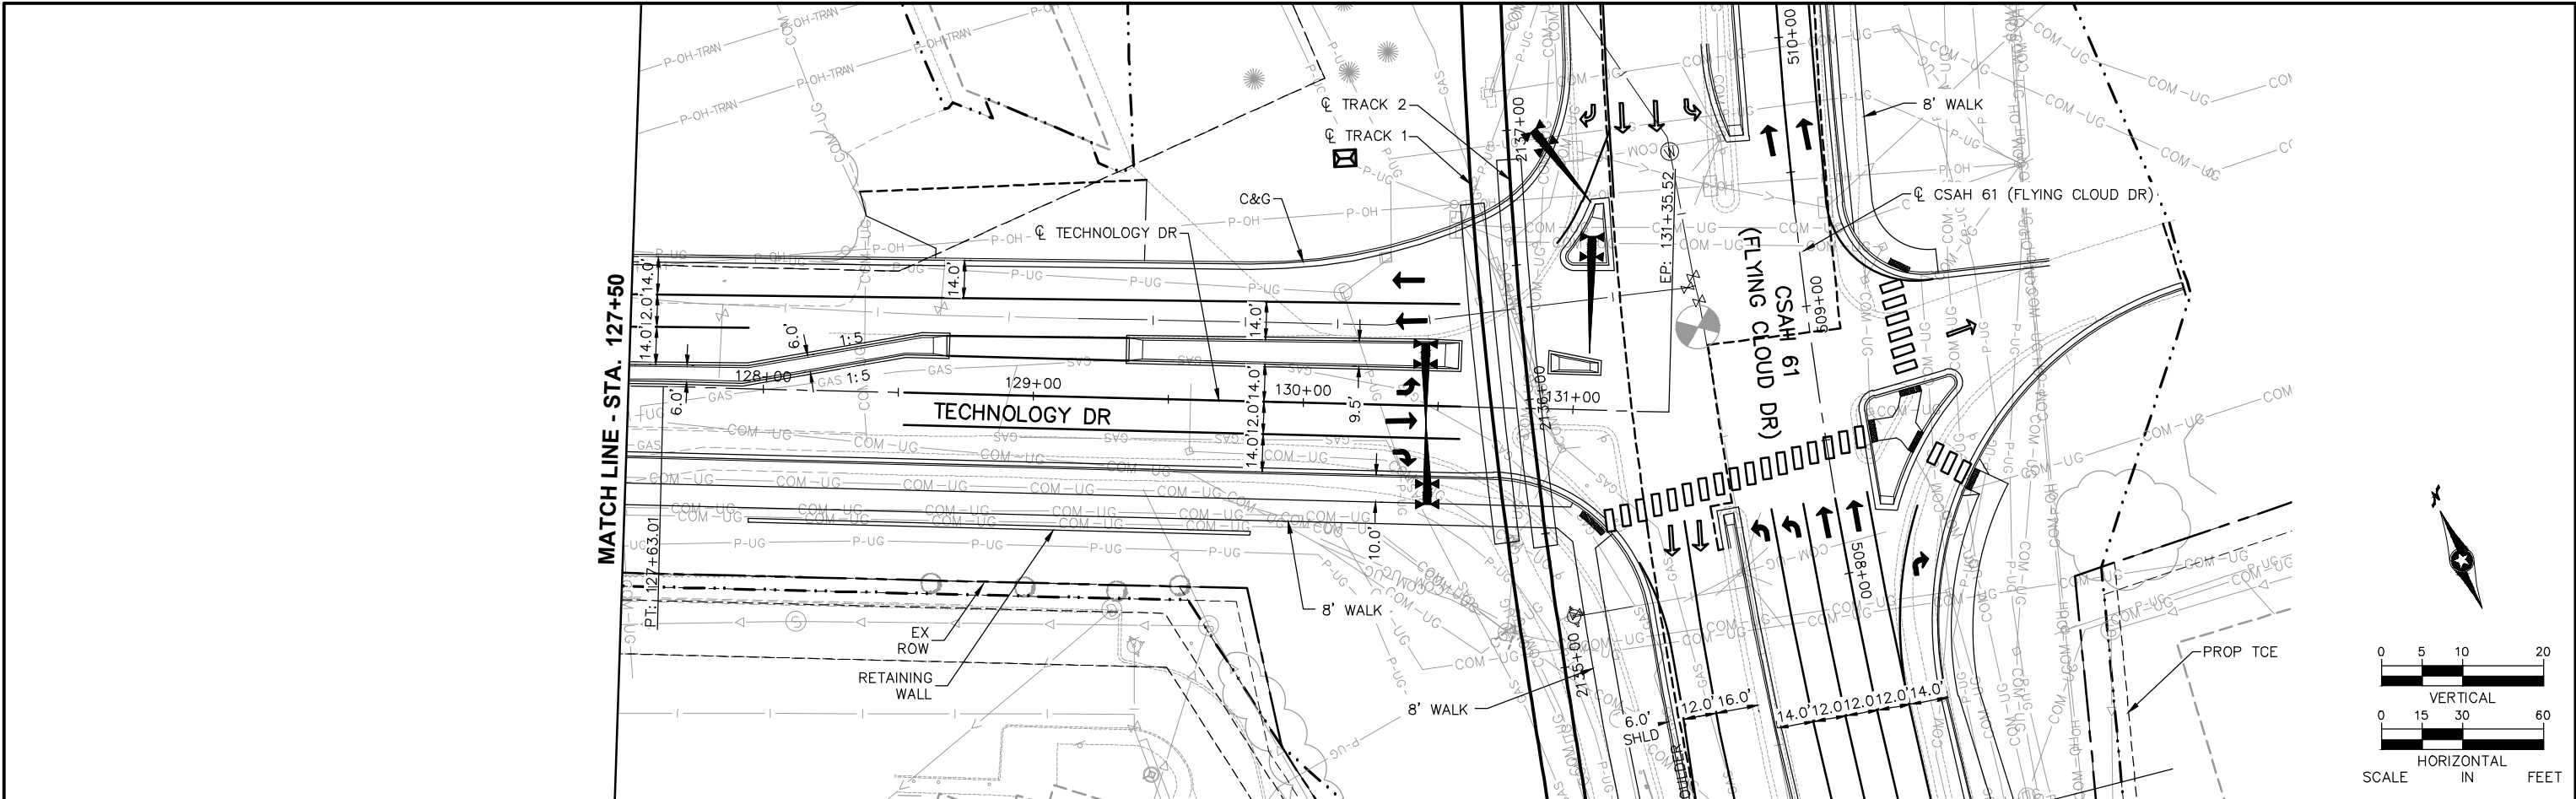

NO.	DATE	BY	CHECK	DESIGN	REVISION / SUBMITTAL


WEST-VOLUME 1 (CIVIL)-SEGMENT 1
TECHNOLOGY DRIVE
PLAN AND PROFILE
STA. 127+50 TO STA. 131+35.52

DISCIPLINE: CIVIL
SHEET NAME: W1-CIV-PPFL-016

PRELIMINARY ENGINEERING

SHEET 78 OF 126

Aug. 27 2014 09:05 am V:\3200_PEC-W\CAD\SEGMENT-W1\SHEET\CIVIL\W1-CIV-PPFL.dwg By: Boscha

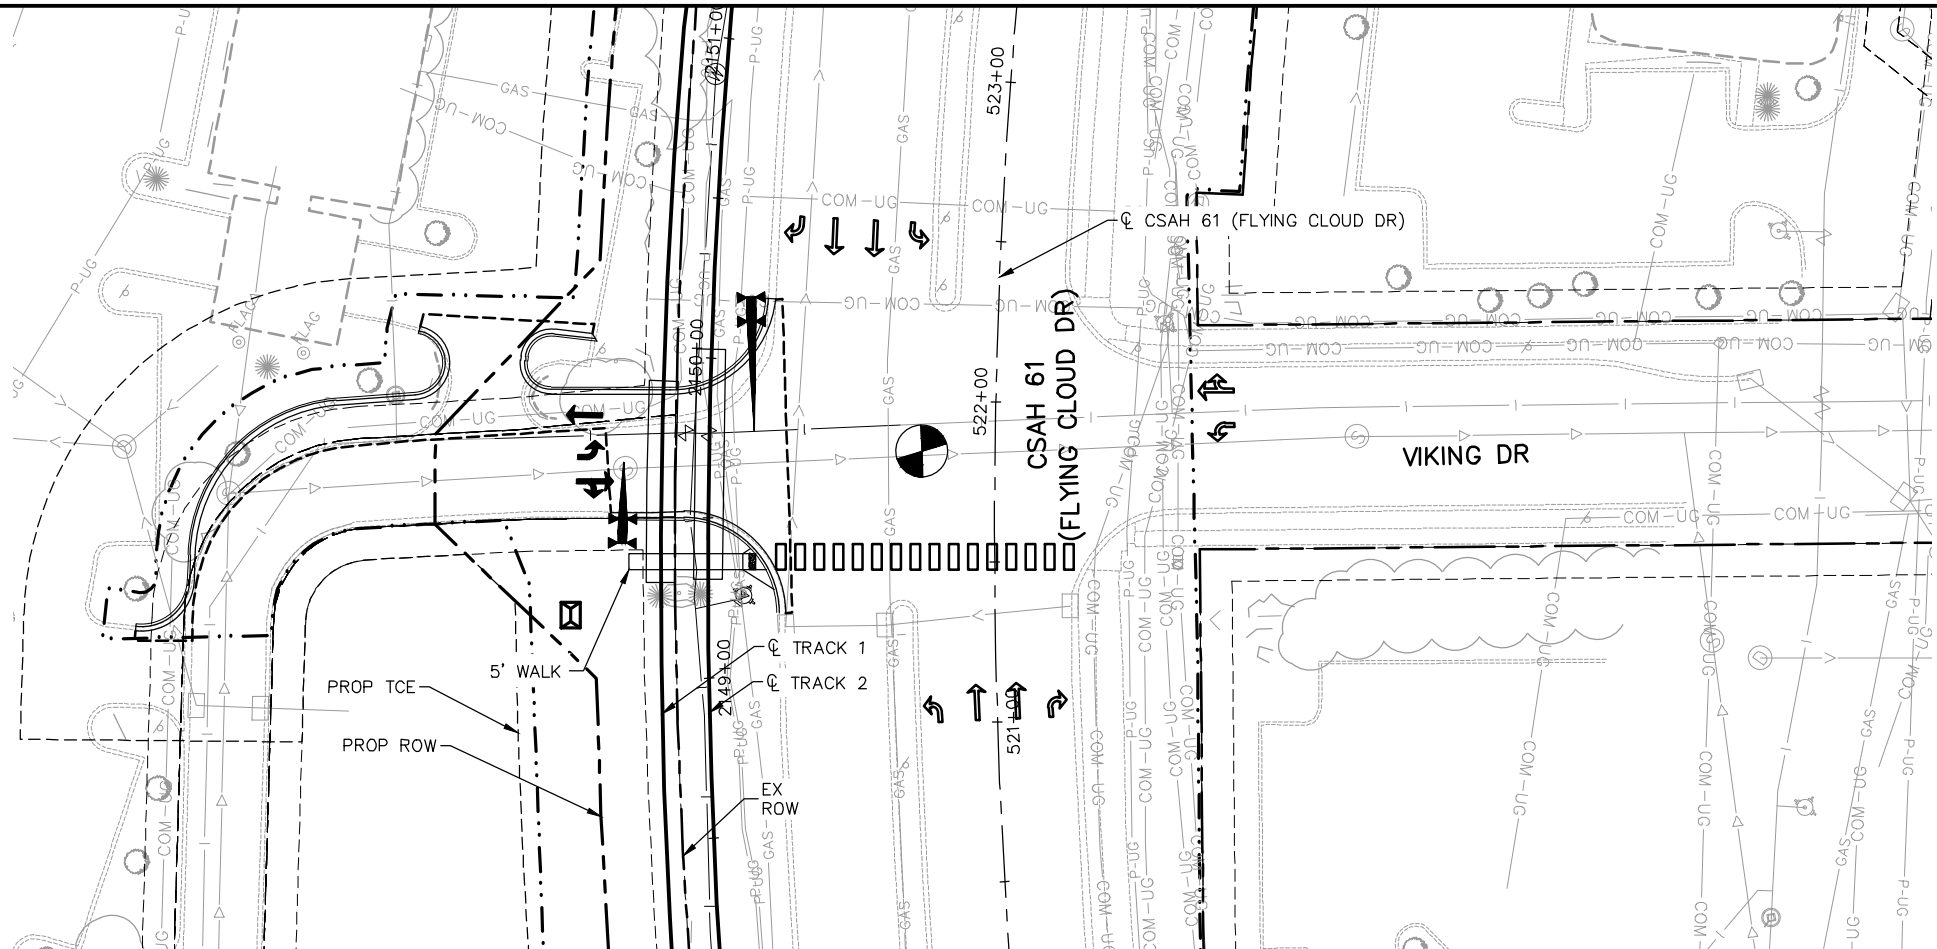

NO.	DATE	BY	CHECK	DESIGN	REVISION / SUBMITTAL
.	.	.	.	.	.
.	.	.	.	.	.
PRELIMINARY ENGINEERING




WEST-VOLUME 1 (CIVIL)-SEGMENT 1
VIKING DRIVE
PLAN


DISCIPLINE:
CIVIL

SHEET NAME:
W1-CIV-PPFL-017

Aug. 28 2014 12:22 pm V:\3200_PEC-W\CAD\SEGMENT-W1\SHEET\CIVIL\W1-CIV-PRK.dwg By: Boscha

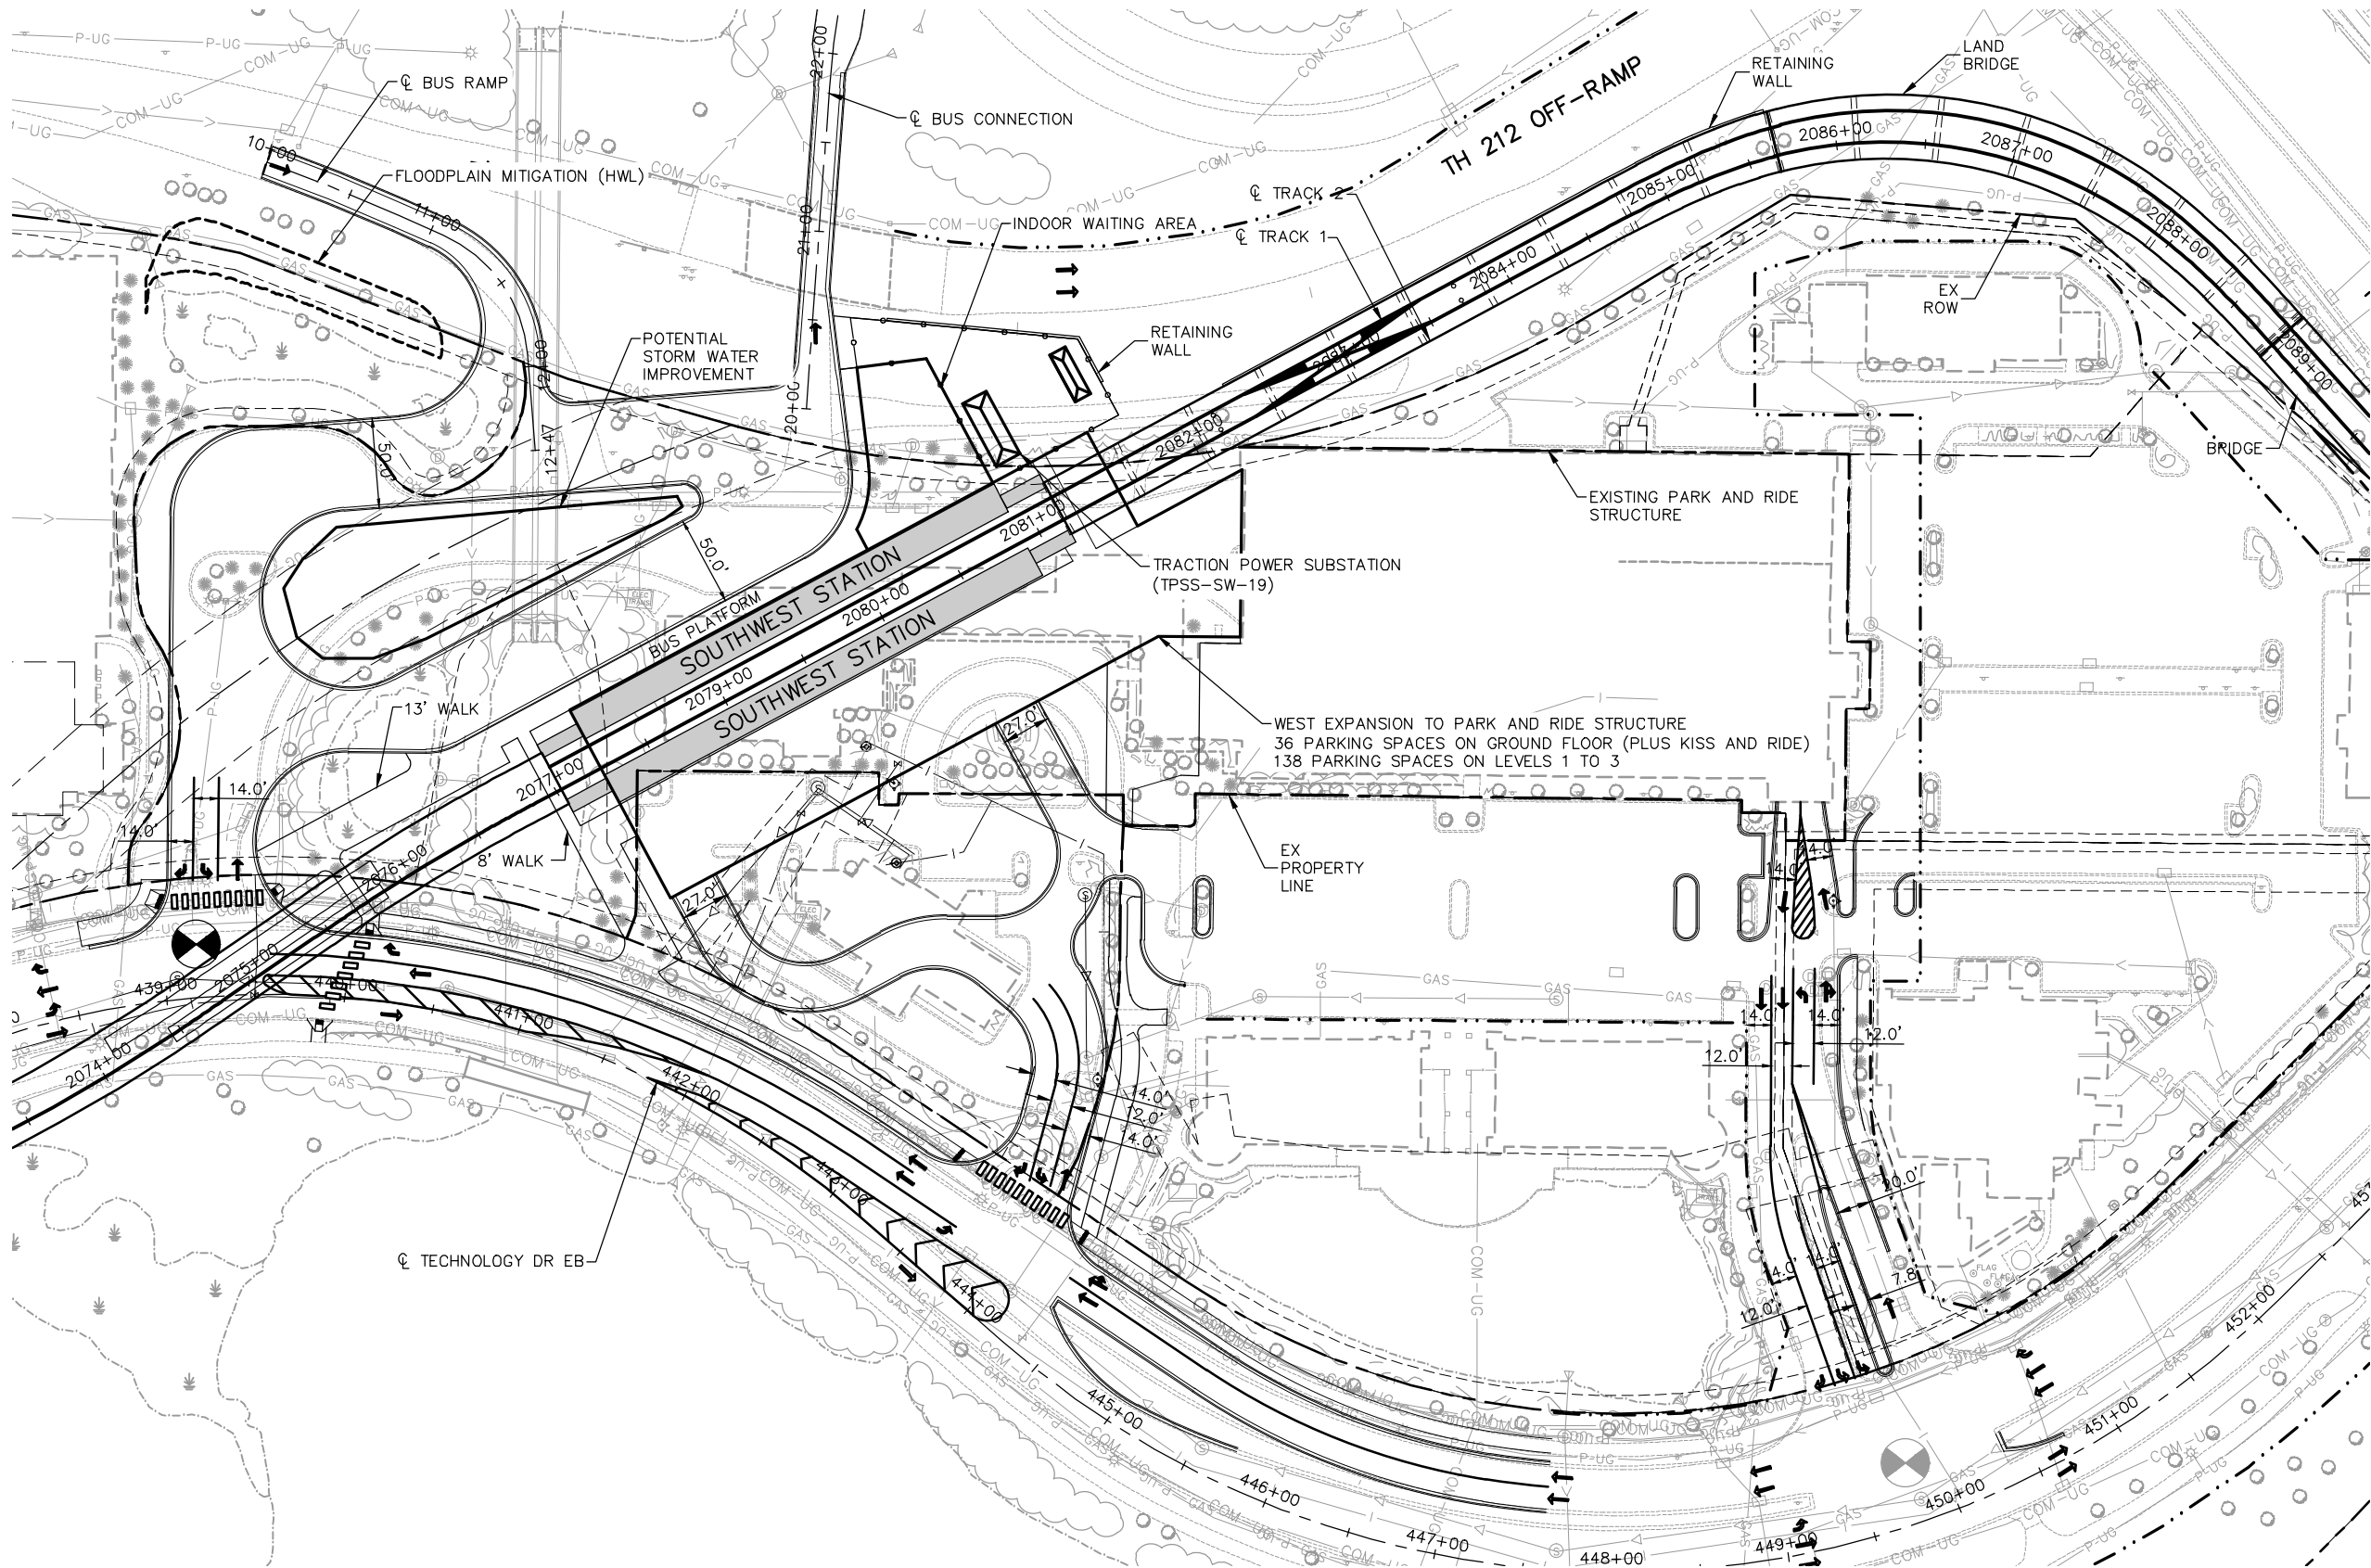

NOTE:
440 REQUIRED PARKING STALLS LRT (YEAR 2030)
450 PROVIDED PARKING STALLS
924 EX. STALLS - SW TRANSIT

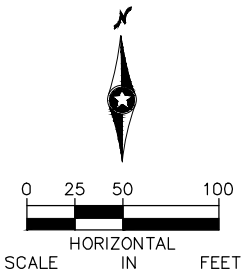

NO.	DATE	BY	CHECK	DESIGN	REVISION / SUBMITTAL



PRELIMINARY ENGINEERING




WEST-VOLUME 1 (CIVIL)-SEGMENT 1
SOUTHWEST STATION
PARK AND RIDE SITE PLAN

DISCIPLINE: CIVIL

SHEET NAME: W1-CIV-PRK-001


SHEET
80
OF
126

Jun, 24 2014 05:39 pm V:\3200_PEC-W\CAD\SEGMENT-W1\SHEET\ARCH\W1-ARC-STA-PLN.dwg By: Ebsenjr

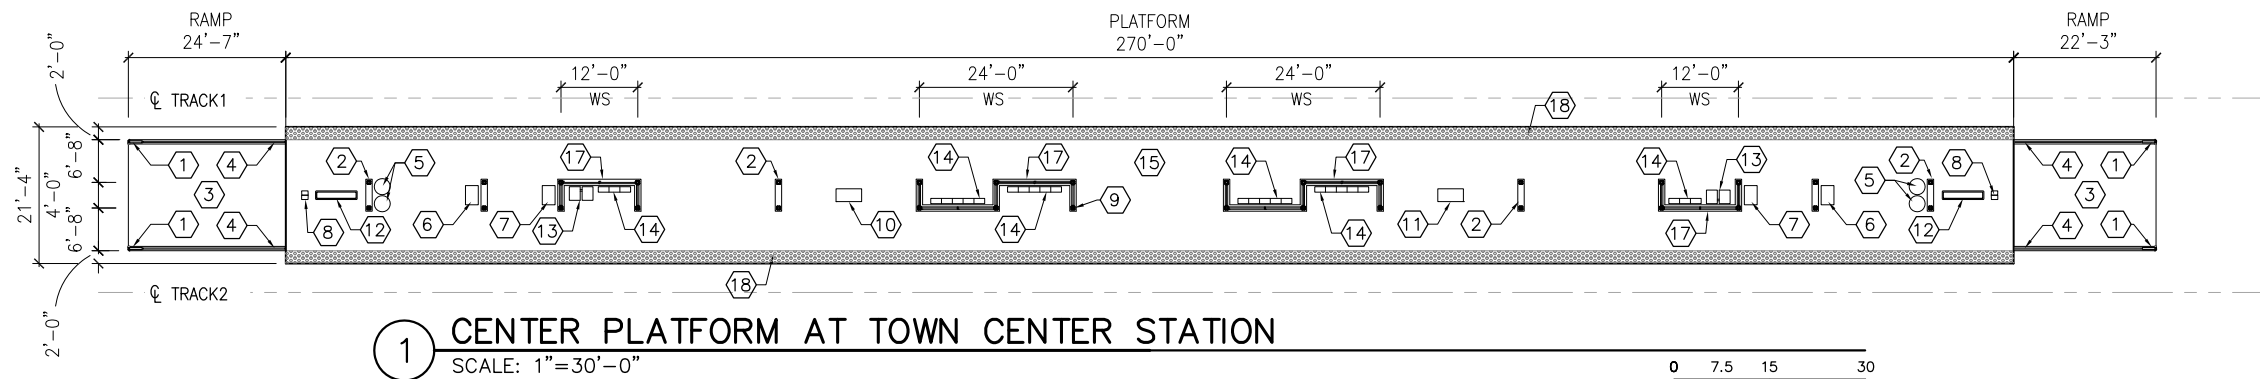

1 CENTER PLATFORM AT TOWN CENTER STATION
SCALE: 1"=30'-0"

0 7.5 15 30
SCALE

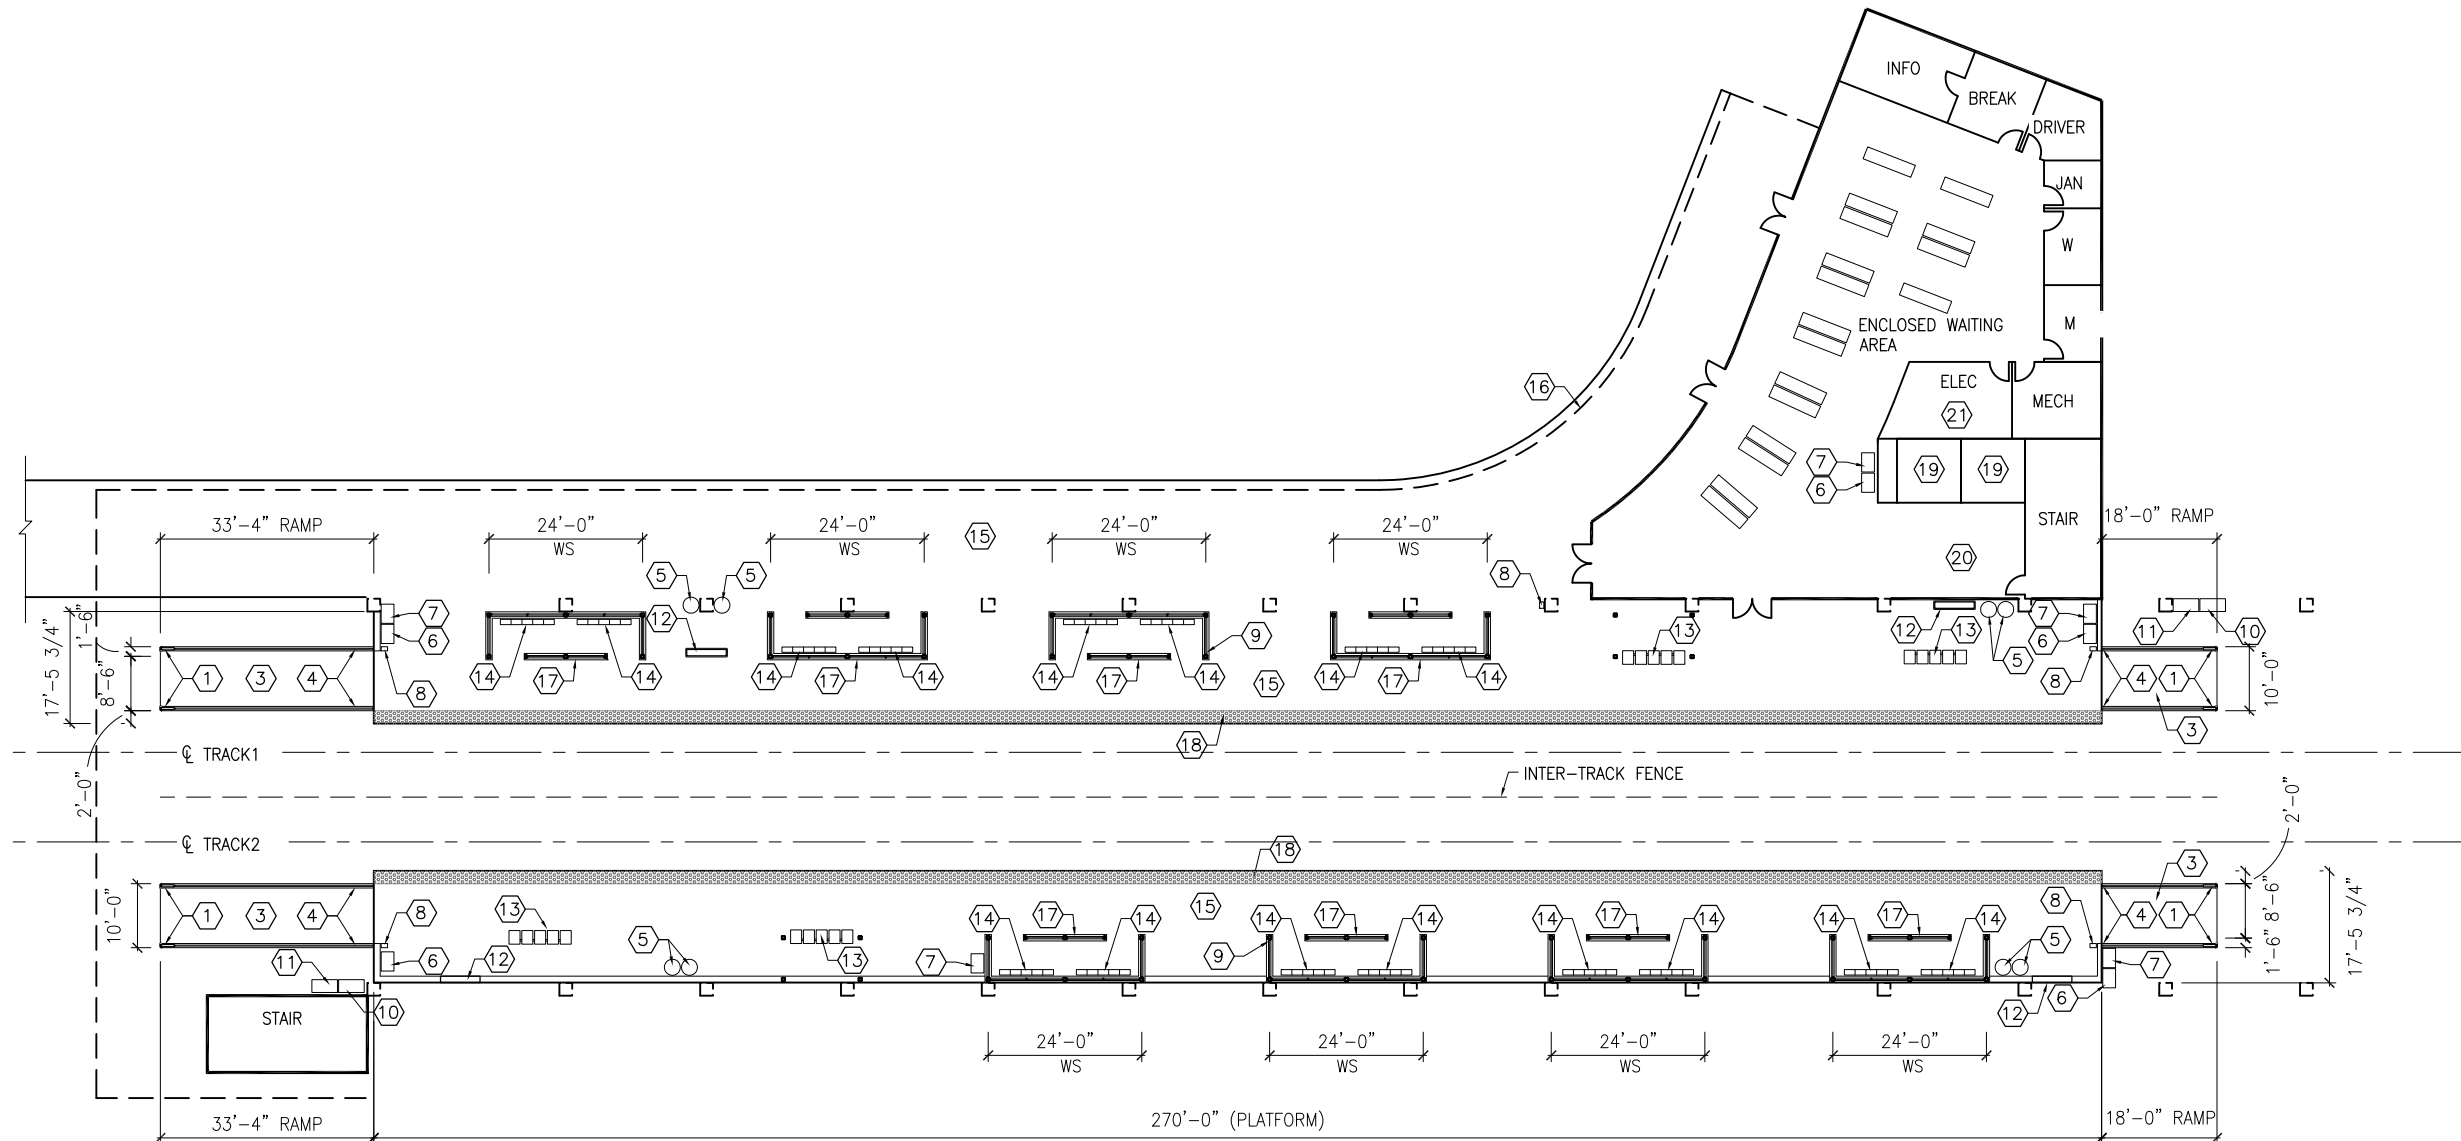

2 WIDE SIDE PLATFORMS AT SOUTHWEST STATION
SCALE: 1"=30'-0"

0 7.5 15 30
SCALE

KEYNOTES

(NOT ALL NOTES MAY APPLY TO THIS SHEET)

1	ENTRY SIGN
2	LIGHT MOUNTED TO STRUCTURE
3	ACCESS RAMP
4	HAND RAIL
5	TRASH/RECYCLING RECEPTACLE, BLAST CONTROLLING TYPE
6	TICKET VENDING MACHINE
7	FUTURE TICKET VENDING MACHINE
8	STORED VALUE VALIDATOR
9	EMERGENCY CALL BOX
10	COMMUNICATION CABINET
11	ELECTRICAL CABINET
12	INFORMATION KIOSK WITH TRANSIT INFO AND ADVERTISING
13	BENCH
14	LEANING RAIL
15	CONCRETE PLATFORM
16	CANOPY OVERHEAD
17	SHELTER: WINDSCREEN, LIGHT, HEATERS WITH CANOPY ABOVE
18	DETECTABLE WARNING AT BOARDING EDGE
19	ELEVATOR
20	ELEVATOR VESTIBULE / LOBBY
21	ELEVATOR EQUIPMENT ROOM

NO.	DATE	BY	CHECK/DESIGN	REVISION / SUBMITTAL

AECOM

PRELIMINARY ENGINEERING



**WEST-VOLUME 1 (CIVIL)-SEGMENT 1
PLATFORM LAYOUTS
TOWN CENTER AND SOUTHWEST STATION**

DISCIPLINE: **ARCHITECTURE**

SHEET NAME: **W1-ARC-STA-PLN**

SHEET

81

OF

126

SOUTHWEST STATION PARK & RIDE

PRELIMINARY CODE ANALYSIS

APPLICABLE CODES:
2007 MINNESOTA STATE BUILDING CODE
NFPA 130: STANDARD FOR FIXED GUIDEWAY TRANSIT AND PASSENGER RAIL

OCCUPANCY GROUP (SECTION 302):
STORAGE, S-2 (OPEN PARKING STRUCTURE)
ASSEMBLY, A-3 (LRT STATION INSIDE PARKING STRUCTURE)
ASSEMBLY, A-3 (BUS STATION ATTACHED TO PARKING STRUCTURE)
STORAGE, S-2 (EXISTING OPEN PARKING STRUCTURE)

TYPE OF CONSTRUCTION (SECTION 602, TABLE 601):
TYPE II-B

ALLOWABLE HEIGHTS AND AREAS (SECTION 406.3.5):
UNLIMITED IF OPEN ON ALL 4 SIDES PROVIDED OPENINGS MEET REQUIREMENTS IN 406.3.3.1 AND UNDER 75' TOTAL HEIGHT.

FIRE RESISTIVE REQUIREMENTS (TABLE 601):
CONSTRUCTION TYPE II-B
STRUCTURAL FRAME 0 HR
EXTERIOR BEARING WALLS 0 HR
INTERIOR BEARING WALLS 0 HR
EXTERIOR NON-BEARING WALLS 0 HR
INTERIOR NON-BEARING WALLS 0 HR
FLOOR CONSTRUCTION 0 HR
ROOF CONSTRUCTION 0 HR

MIXED USE/OCCUPANCY (SECTION 508)
ACCESSORY USE AREAS (508.3.1): NO FIRE BARRIER IS REQUIRED BETWEEN AREAS OCCUPYING 10% OR LESS THAN THE TOTAL FLOOR AREA OF THE BUILDING.

NO FIRE BARRIER IS REQUIRED BETWEEN S-2 AND A-3 OCCUPANCIES WITH SPRINKLER COVERAGE IN ENTIRE FLOOR WHERE A-3 OCCUPANCY EXISTS

THIS WILL REQUIRE ADDITION OF SPRINKLERS TO THE EXISTING PARKING STRUCTURE'S FIRST FLOOR AREA.

FIRE SEPARATION DISTANCE (SECTION 406.3.7, TABLES 601, 602)

GREATER THAN OR EQUAL TO 10'-0" = 0 HR

EXTERIOR WALL OPENING PROTECTION (TABLE 704.8)
NO LIMIT ON EXTERIOR OPENINGS BASED ON SEPARATION DISTANCE

OCCUPANT LOAD (TABLE 1004.1.1)
PARKING GARAGE: 200 SF/OCCUPANT
LRT/BUS STATION: 15 SF/OCCUPANT
1st LEVEL LRT/BUS STATION: 13750 SF /15 SF/OCC = 917 OCC
2nd-4th LEVEL: 44150 SF /200 SF/OCC = 221 OCC x 3 = 663 OCC
5th LEVEL: 34625 SF /200 SF/OCC = 174 OCC

TOTAL 1754 OCCUPANTS


MEANS OF EGRESS (CHAPTER 10):
EGRESS WIDTH (TABLE 1005.1)
STAIRS .3" PER OCC
OTHER EGRESS COMPONENTS .2" PER OCC
221 OCC. x .3" = 67"/12 = 5'-7"

48" MIN STAIR WIDTH PER 1007.3

EXIT ACCESS TRAVEL DISTANCE (TABLE 1016.1):
MAX TRAVEL DISTANCE ALLOWABLE = 300'. ACTUAL = 245'

EXCEPTION 1: TRAVEL DISTANCE IN OPEN PARKING GARAGES PERMITTED TO BE MEASURED TO CLOSEST RISER OF OPEN STAIR

MIN. REQUIRED EXITS (TABLE 1019.1):
FOR LESS THAN 500 OCC/LEVEL 2 EXITS PER LEVEL REQUIRED.
FROM PARKING STRUCTURE LEVELS = 2 PER LEVEL
FROM STATION AREA 10 (PORTIONS ARE OPEN-SIDED)

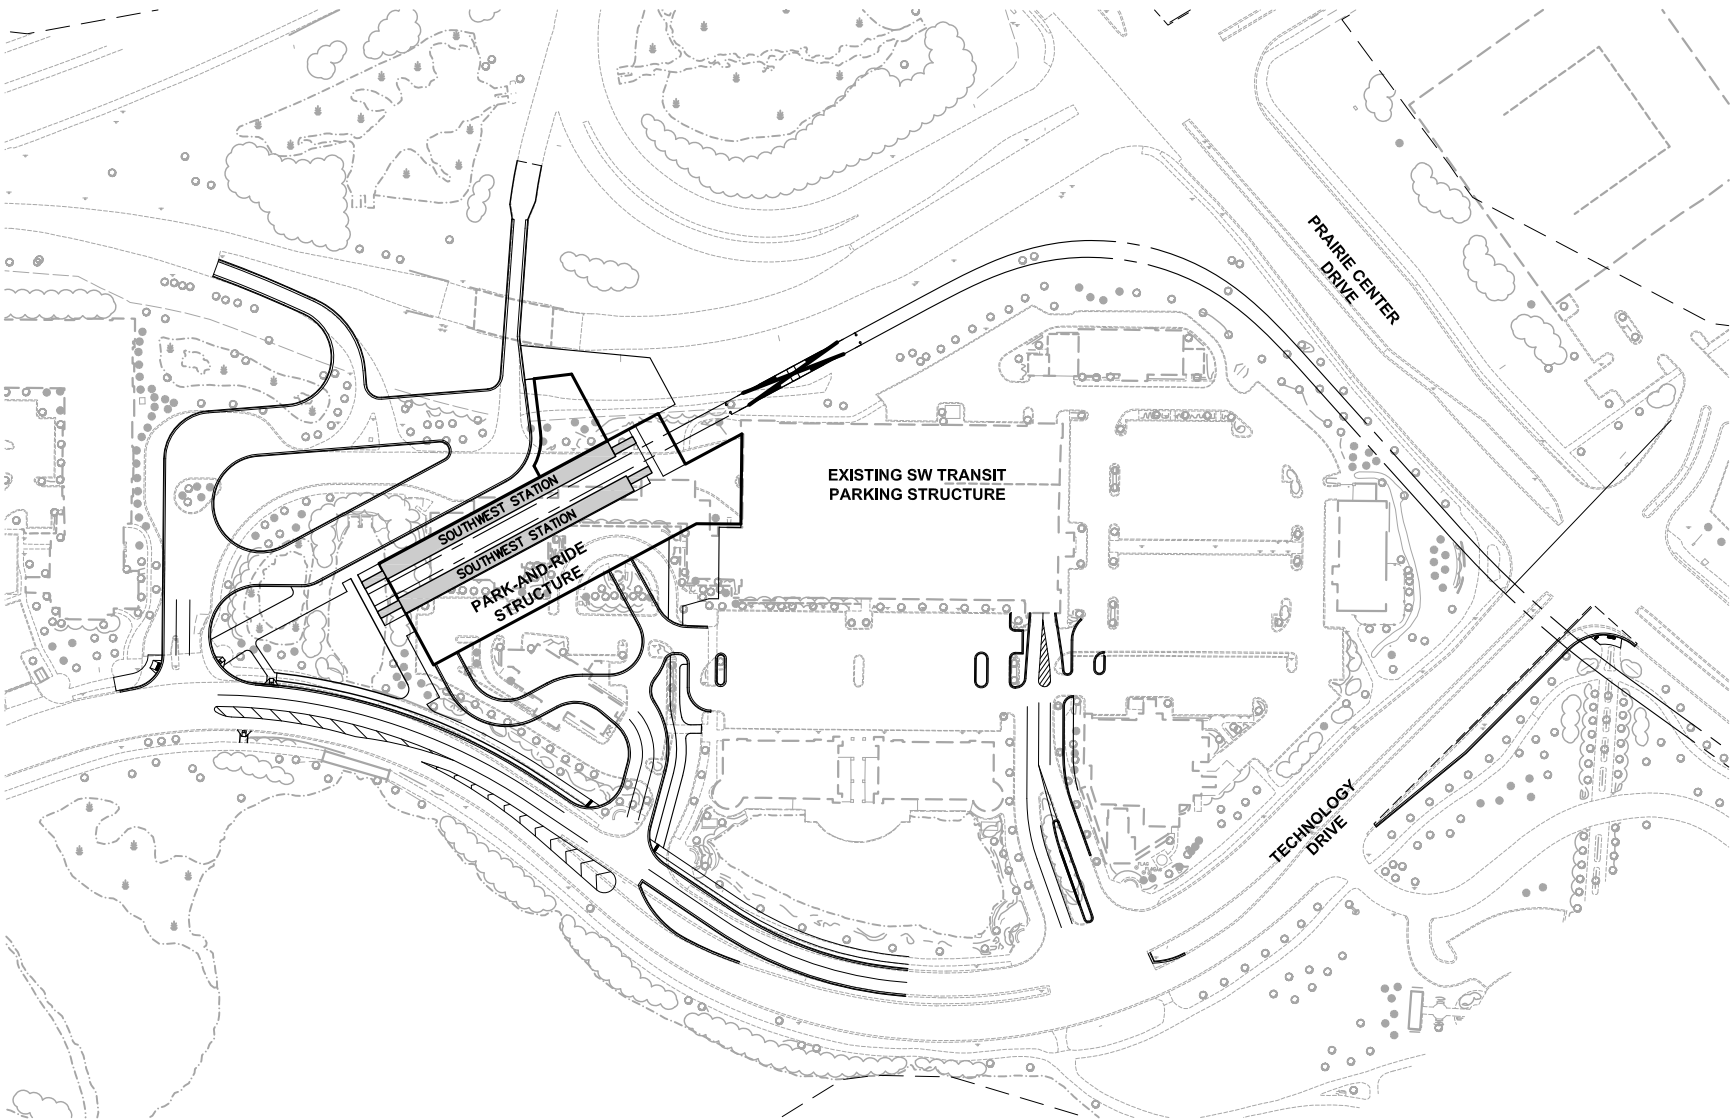

1 SITE PLAN
SCALE: 1"=200'-0"



NO.	DATE	BY	CHECK	DESIGN	REVISION / SUBMITTAL


PRELIMINARY ENGINEERING

WEST - VOLUME 1 (CIVIL) - SEGMENT 1
SOUTHWEST STATION
PARK & RIDE STRUCTURE
CODE ANALYSIS


DISCIPLINE: ARCHITECTURE
SHEET NAME: W1-SPR-ARC-PLN

Jun, 24 2014 05:45 pm V:\3200_PEC-W\CAD\ARCH\04 SPR\ARCH\W1-SPR-ARC-PLN.dwg By: Ebsen Jr

Jun, 27 2014 12:35 pm H:\Projects\7984\3200_PEC-W\CAD\ARCH\04_SPR\STRC\W1-STU-SPR-STRIP001.dwg By: ahauser

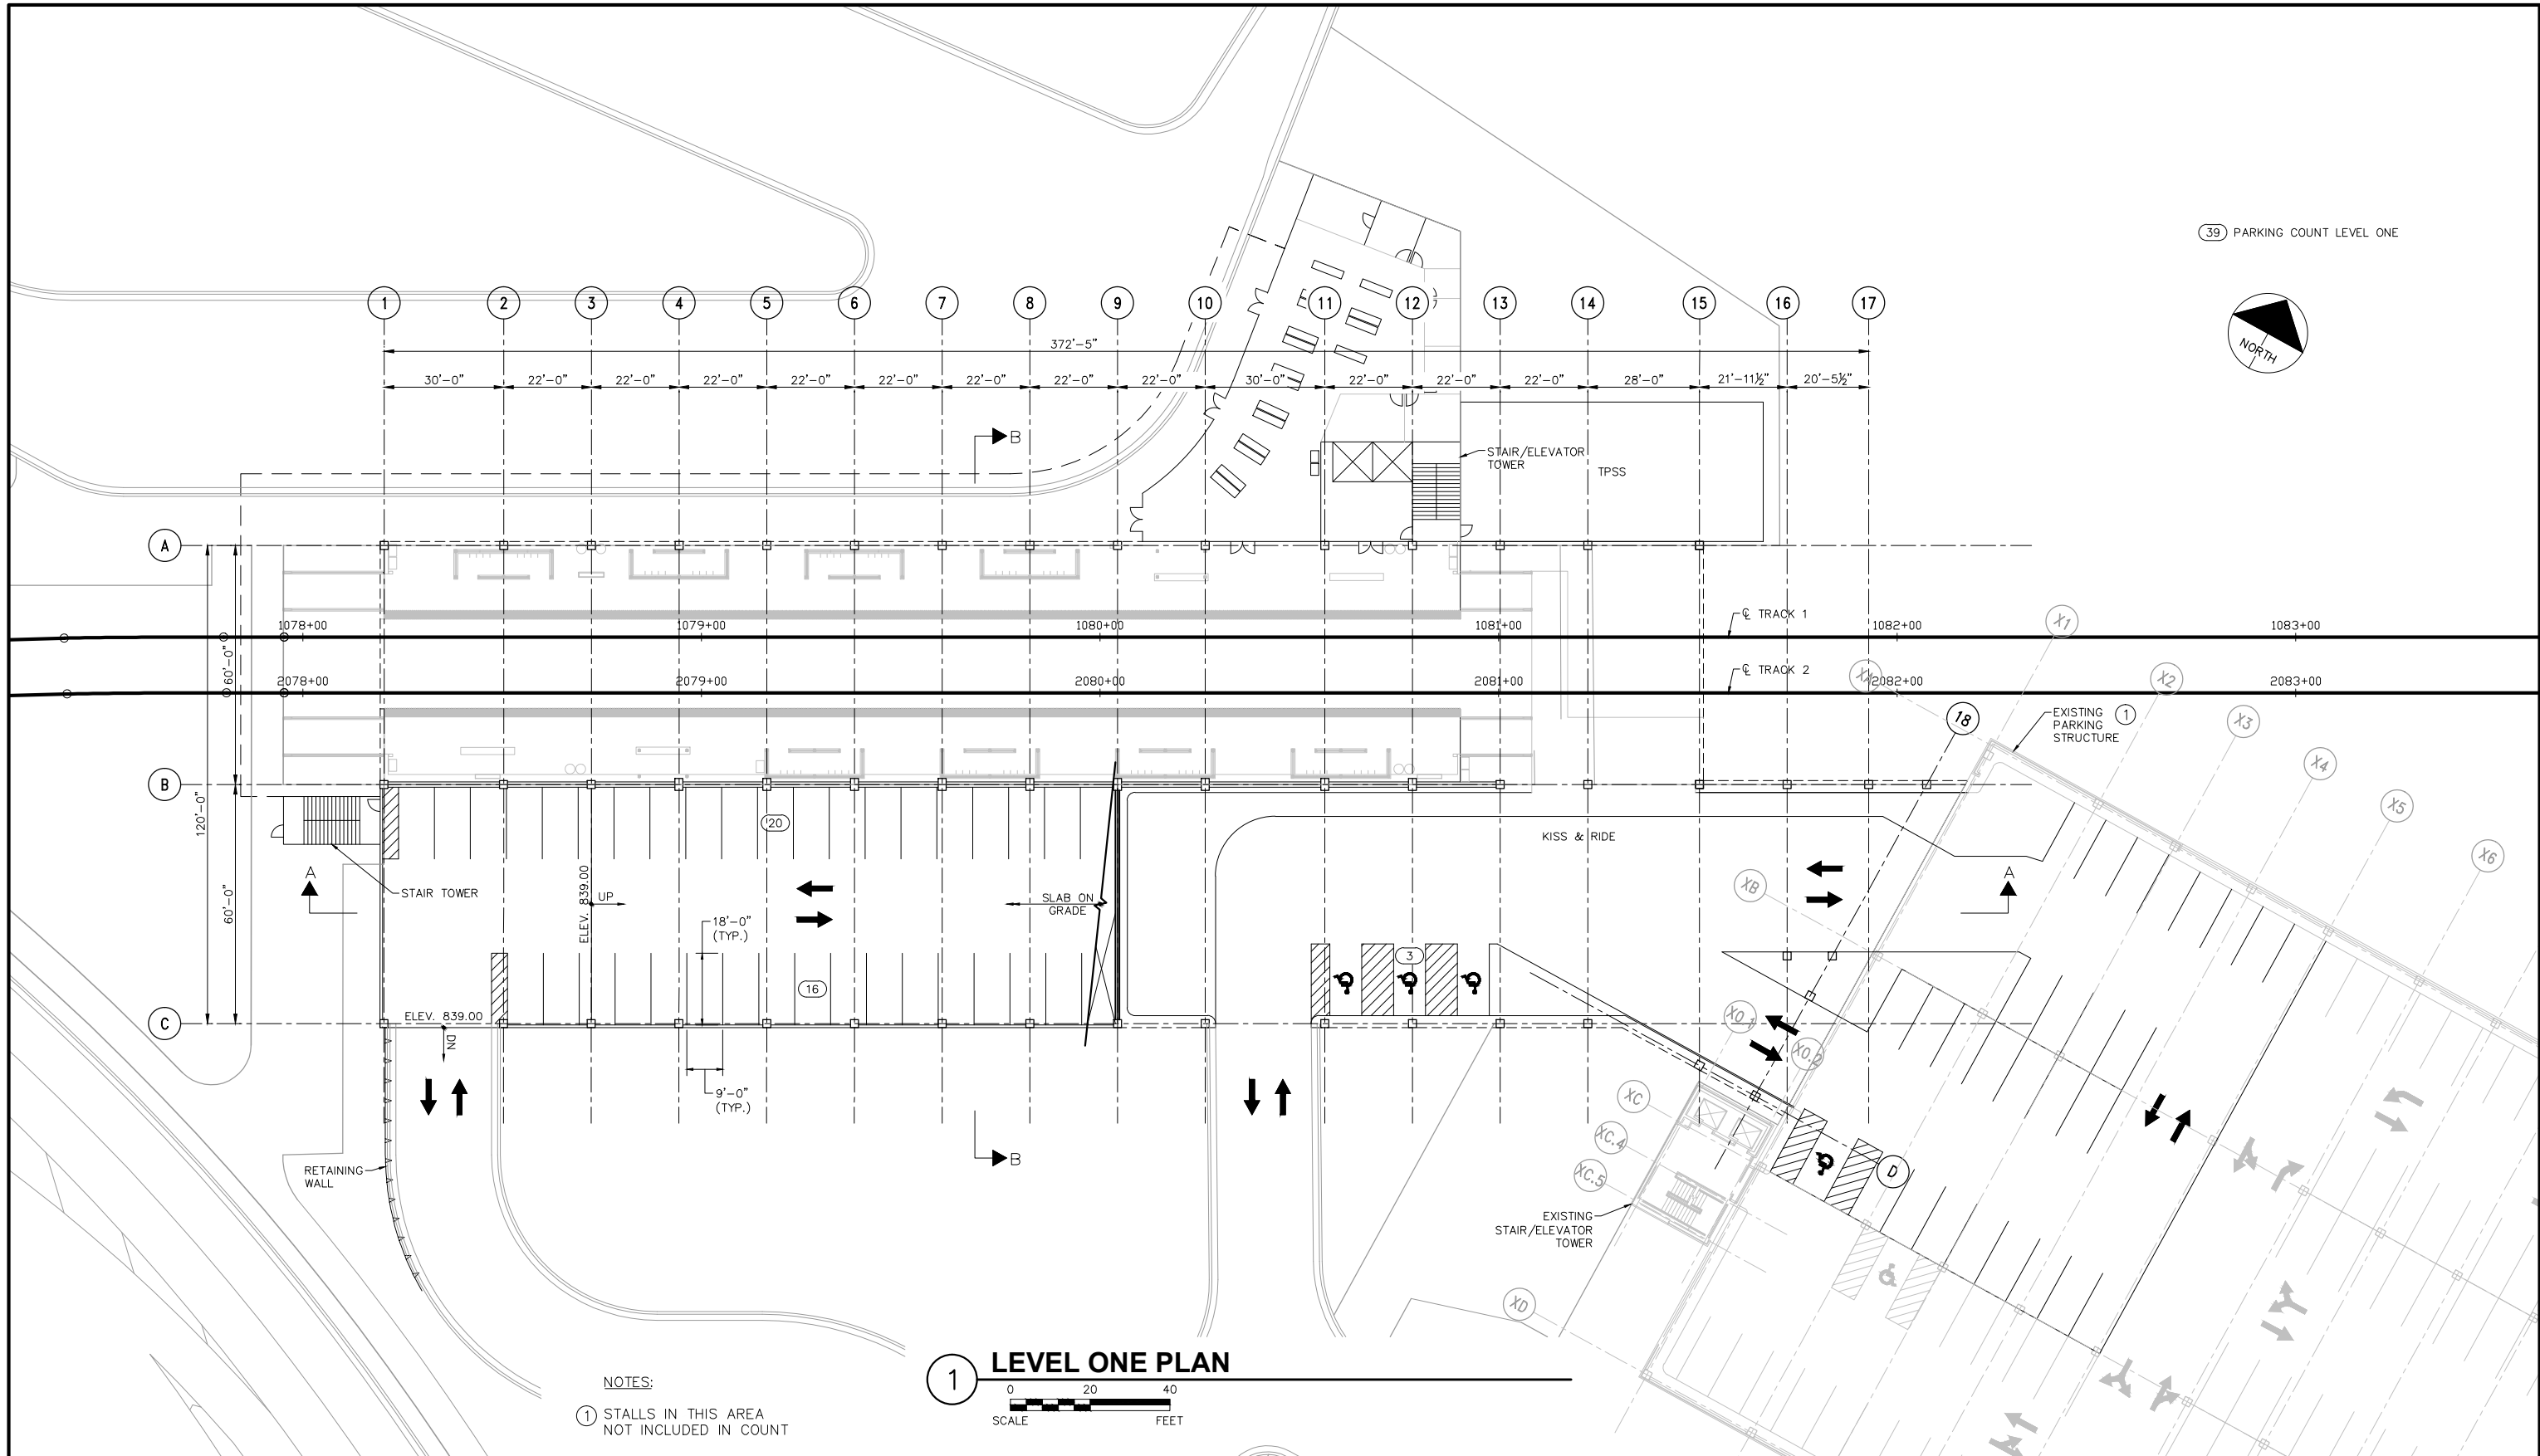

NO.	DATE	BY	CHECK	DESIGN	REVISION / SUBMITTAL

 



PRELIMINARY ENGINEERING




WEST - VOLUME 1 (CIVIL) - SEGMENT 1
SOUTHWEST STATION
PARK & RIDE STRUCTURE
LEVEL ONE PLAN

DISCIPLINE: STRUCTURES

SHEET NAME: W1-STU-SPR-001

SHEET 83 OF 126

Jun, 27 2014 12:35 pm H:\Projects\7984\3200_PEC-W\CAD\ARCH\04 SPR\STRC\W1-STU-SPR-STRIP002.dwg By: dhauser

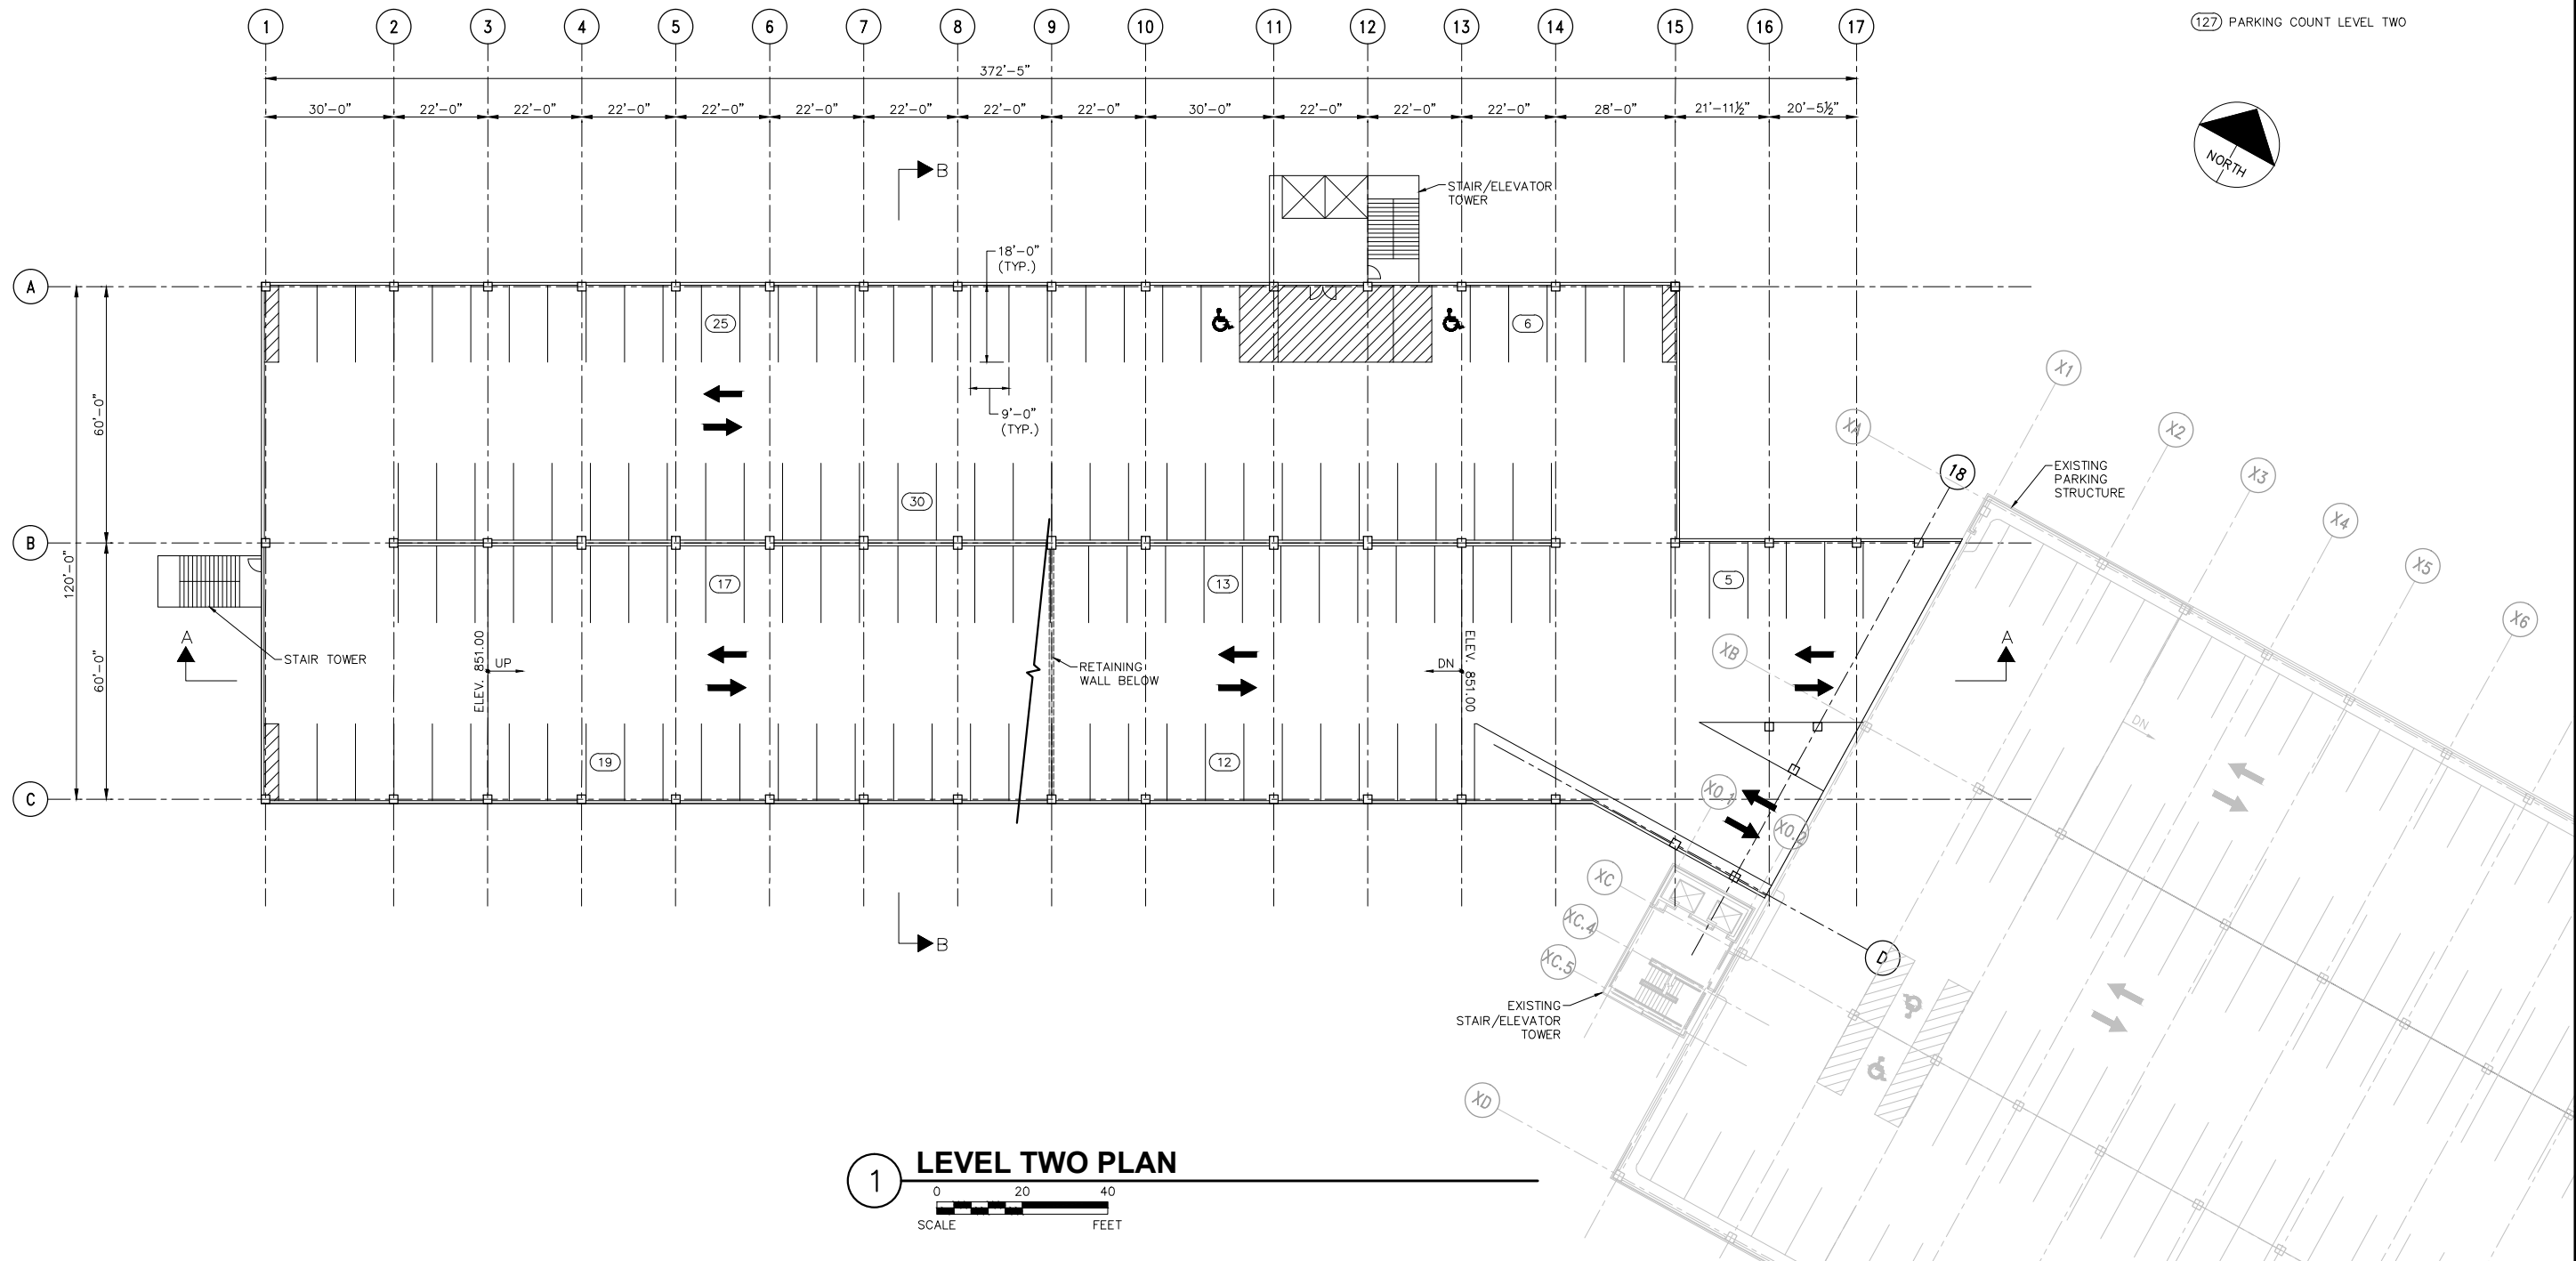

1 LEVEL TWO PLAN

0 20 40
SCALE FEET

NO.	DATE	BY	CHECK	DESIGN	REVISION / SUBMITTAL



PRELIMINARY ENGINEERING




WEST - VOLUME 1 (CIVIL) - SEGMENT 1
SOUTHWEST STATION
PARK & RIDE STRUCTURE
LEVEL TWO PLAN

DISCIPLINE: STRUCTURES

SHEET NAME: W1-STU-SPR-002

SHEET 84 OF 126

Jun, 27 2014 12:35 pm H:\Projects\7984\3200_PEC-W\CAD\ARCH\04 SPR\STRC\W1-STU-SPR-STRIP003.dwg By: dhauser

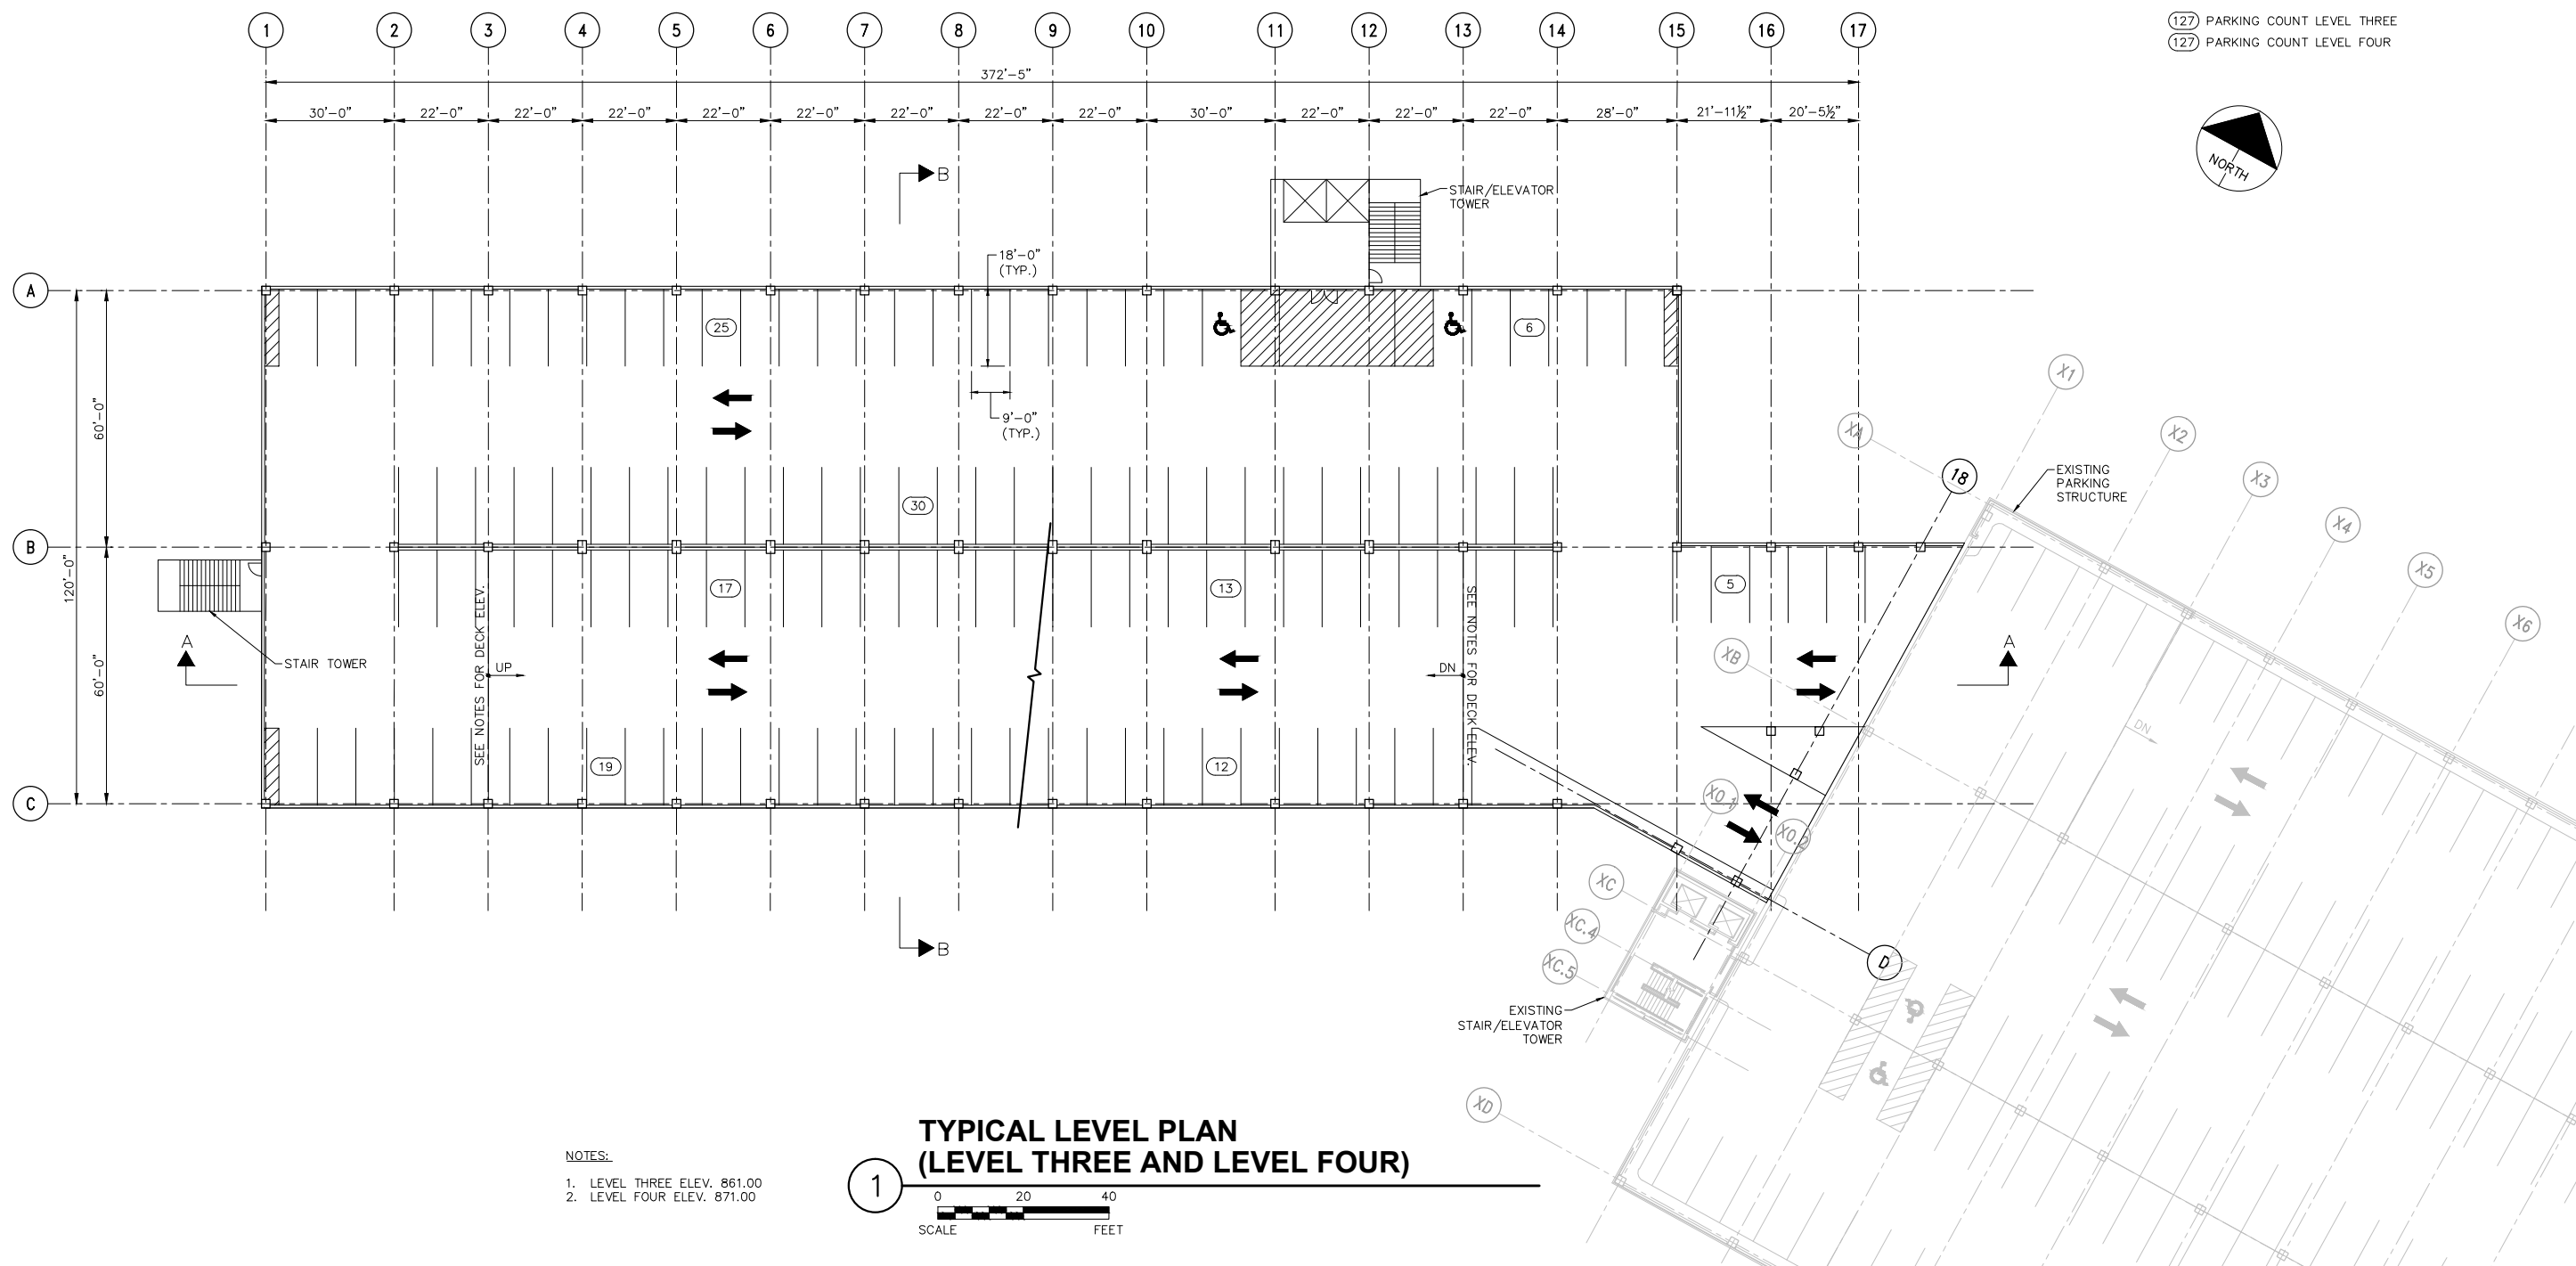

NO.	DATE	BY	CHECK	DESIGN	REVISION / SUBMITTAL

AECOM

SRI
Consulting Group, Inc.

METROPOLITAN
Green Line LRT Extension

SOUTHWEST

PRELIMINARY ENGINEERING

WEST - VOLUME 1 (CIVIL) - SEGMENT 1

SOUTHWEST STATION

PARK & RIDE STRUCTURE


LEVEL THREE/FOUR PLAN

DISCIPLINE: **STRUCTURES**

SHEET NAME: **W1-STU-SPR-003**

SHEET	85
OF	126

Jun, 27 2014 12:35 pm H:\Projects\7984\3200_PEC-W\CAD\ARCH\04 SPR\STRC\W1-STU-SPR-STRIP005.dwg By: dhauser

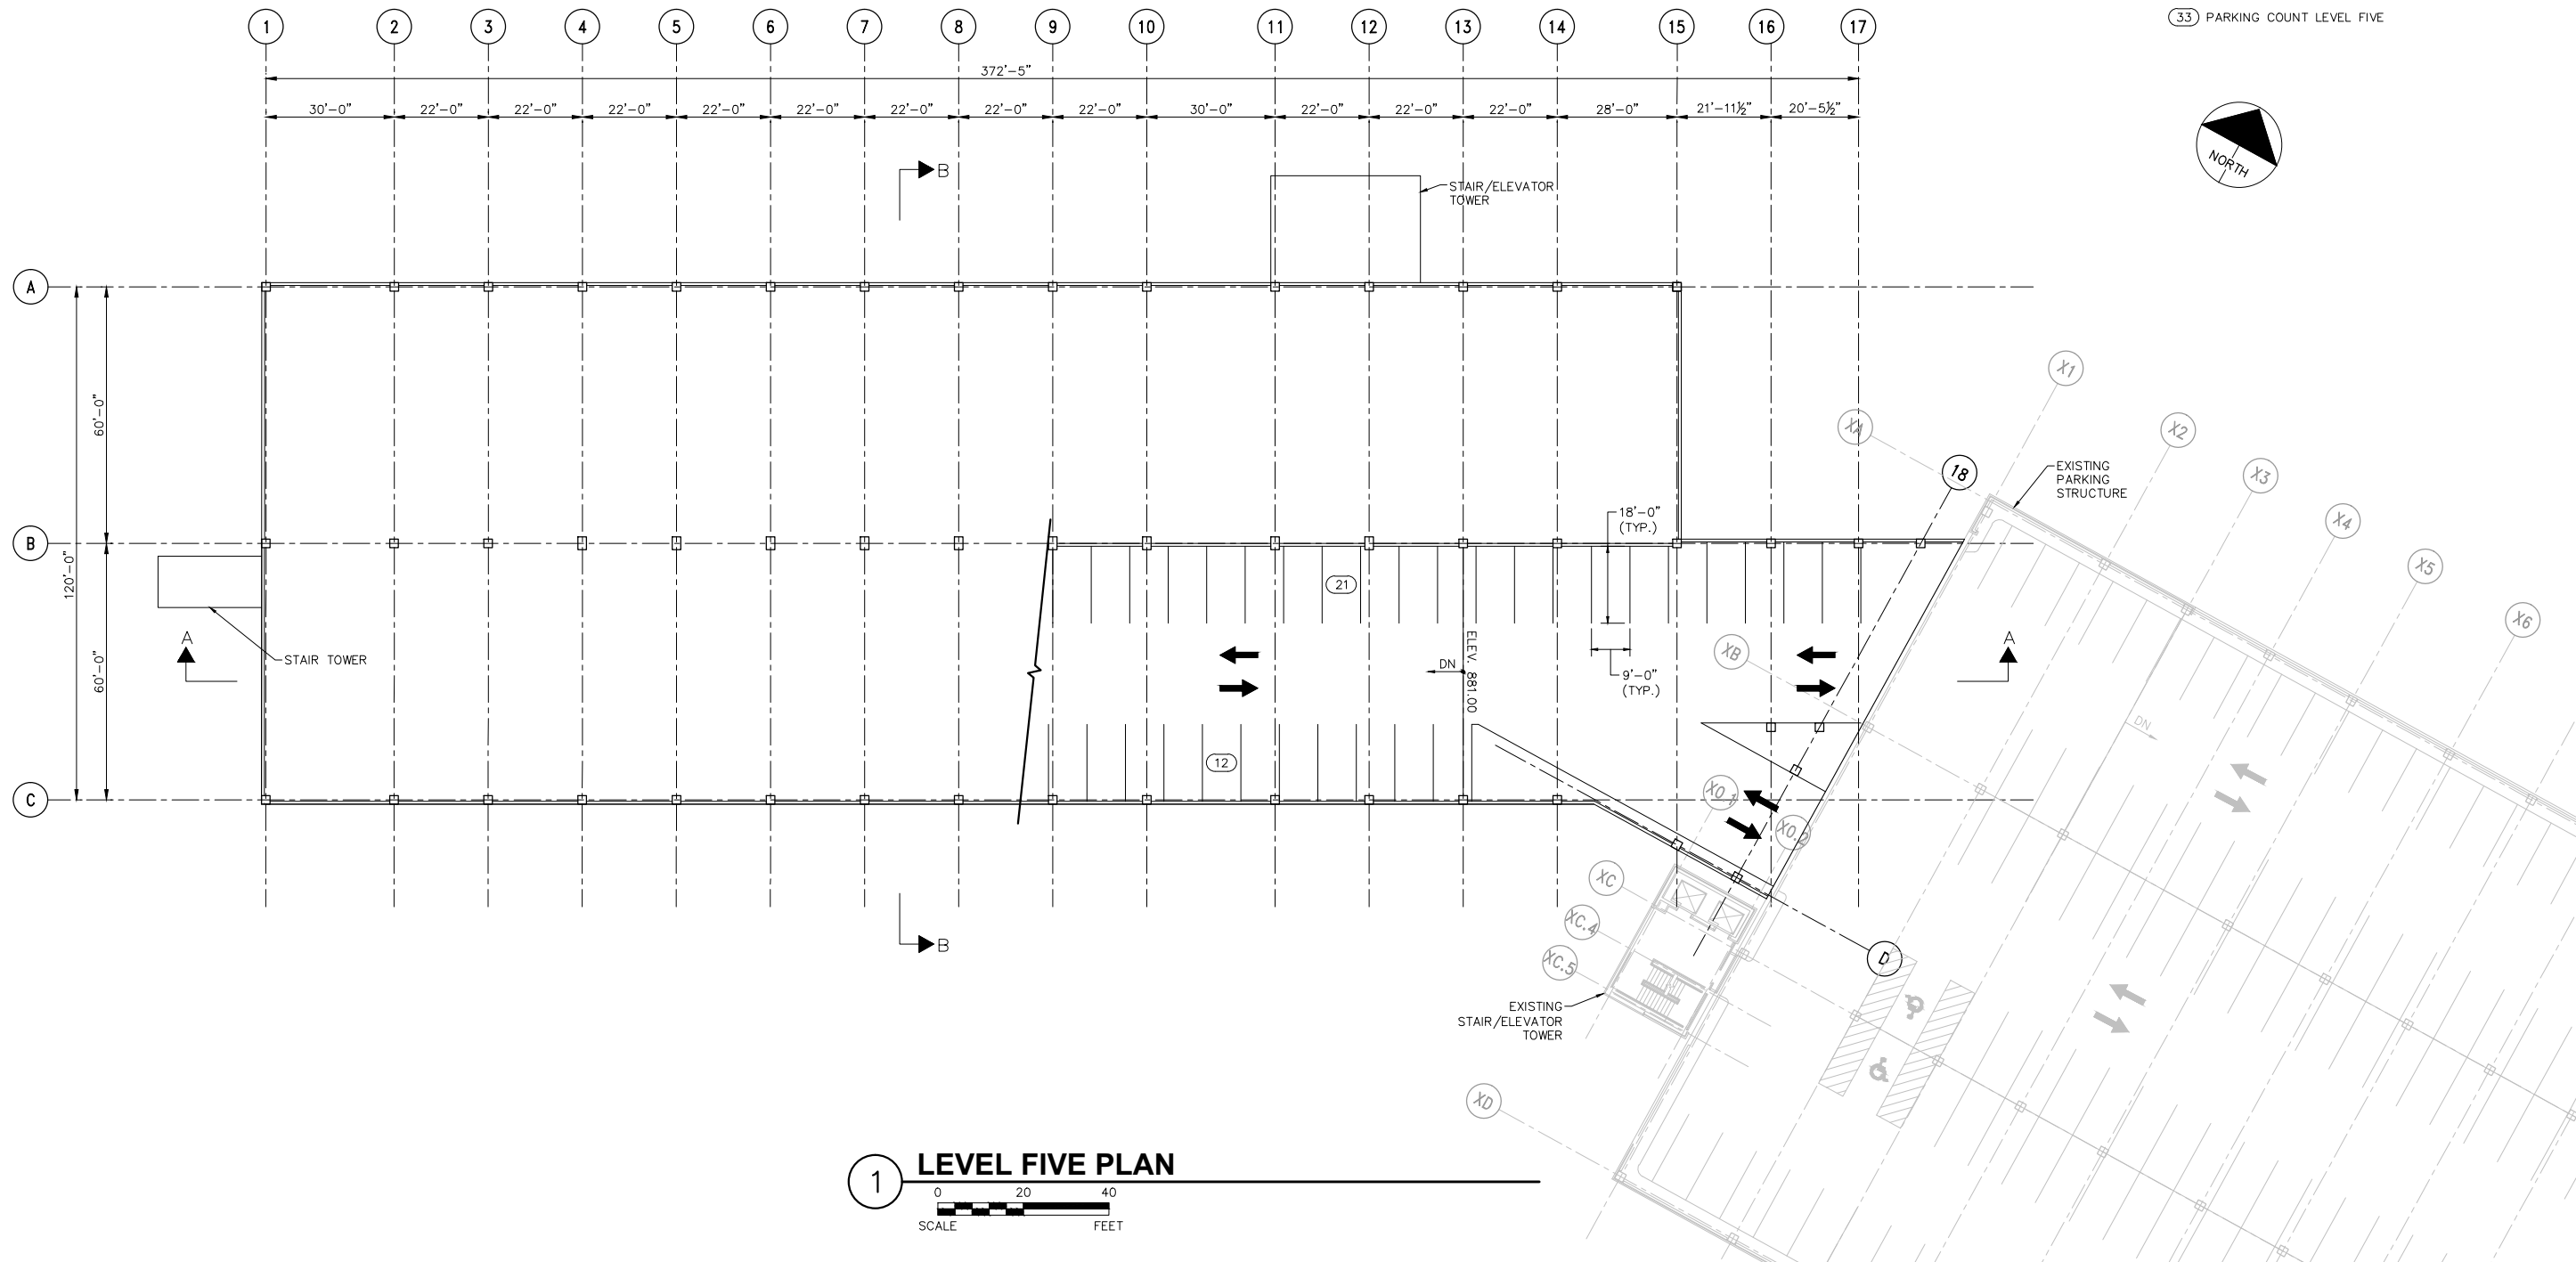

NO.	DATE	BY	CHECK	DESIGN	REVISION / SUBMITTAL



PRELIMINARY ENGINEERING



WEST - VOLUME 1 (CIVIL) - SEGMENT 1
SOUTHWEST STATION
PARK & RIDE STRUCTURE
LEVEL FIVE PLAN

DISCIPLINE: STRUCTURES

SHEET NAME: W1-STU-SPR-004


SHEET

86

OF


126

Jun, 27 2014 12:35 pm H:\Projects\7984\3200_PEC-W\CAD\ARCH\04 SPR\STRC\W1-STU-SPR-SECTION001.dwg By: ahauser

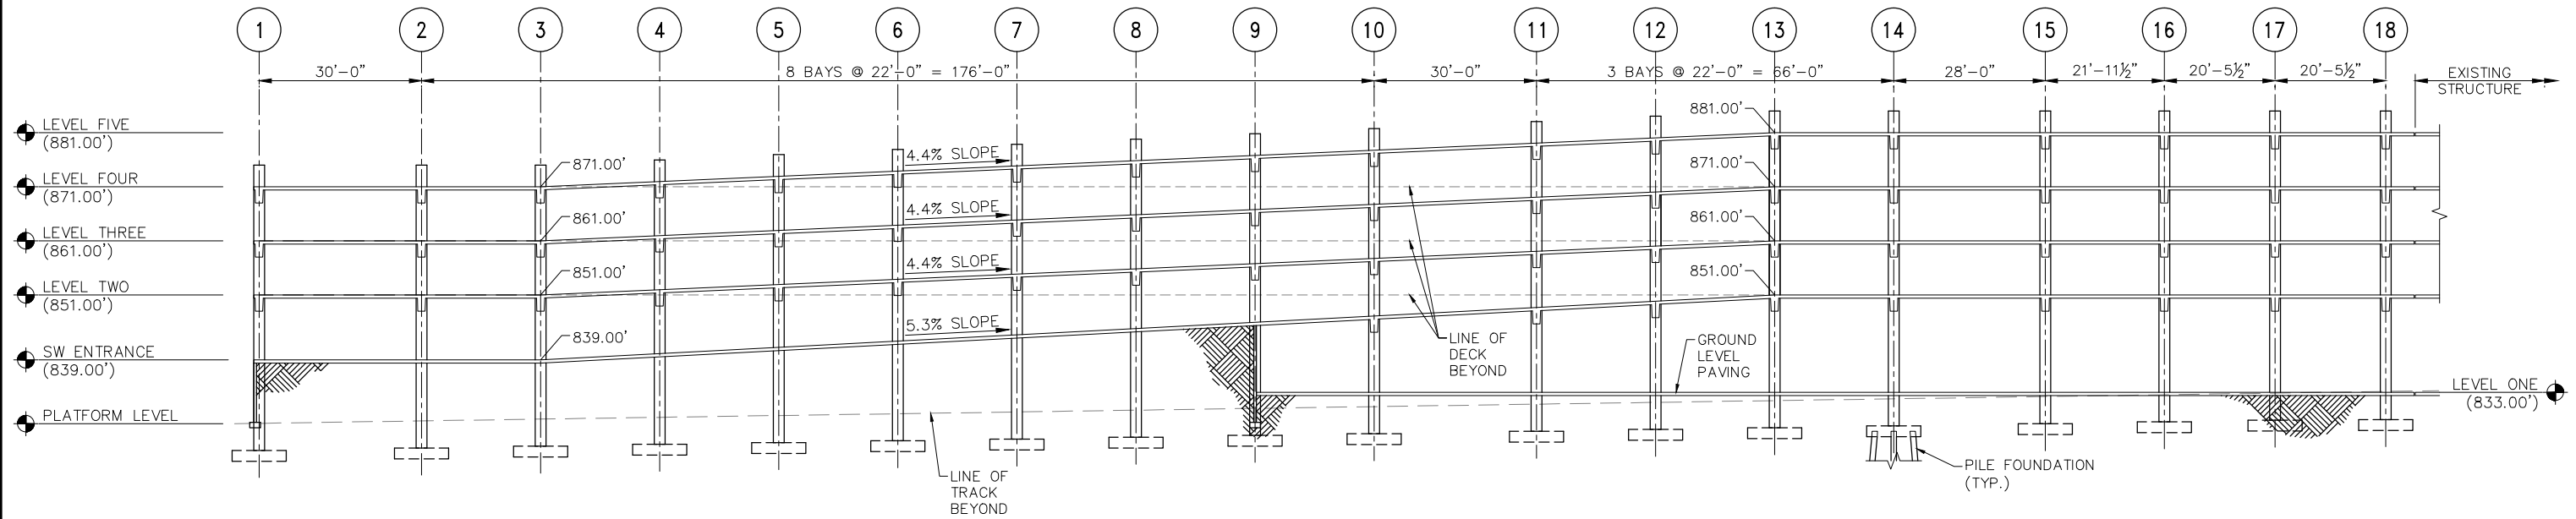

1 RAMP SECTION A-A

0 15 30
SCALE FEET

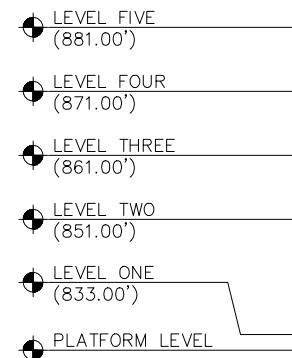

2 RAMP SECTION B-B

0 15 30
SCALE FEET

NO.	DATE	BY	CHECK	DESIGN	REVISION / SUBMITTAL

AECOM

SRF
Consulting Group, Inc.

PRELIMINARY ENGINEERING

METROPOLITAN
Green Line LRT Extension

SOUTHWEST

WEST - VOLUME 1 (CIVIL) - SEGMENT 1

SOUTHWEST STATION

PARK & RIDE STRUCTURE


TYPICAL SECTIONS

DISCIPLINE: STRUCTURES

SHEET NAME: W1-STU-SPR-005

SHEET 87 OF 126

Jun, 24 2014 05:47 pm V:\3200_PEC-W\CAD\ARCH\04_SPR\MECH\W1-MEC-SPR-PLN.dwg By: Ebsen Jr

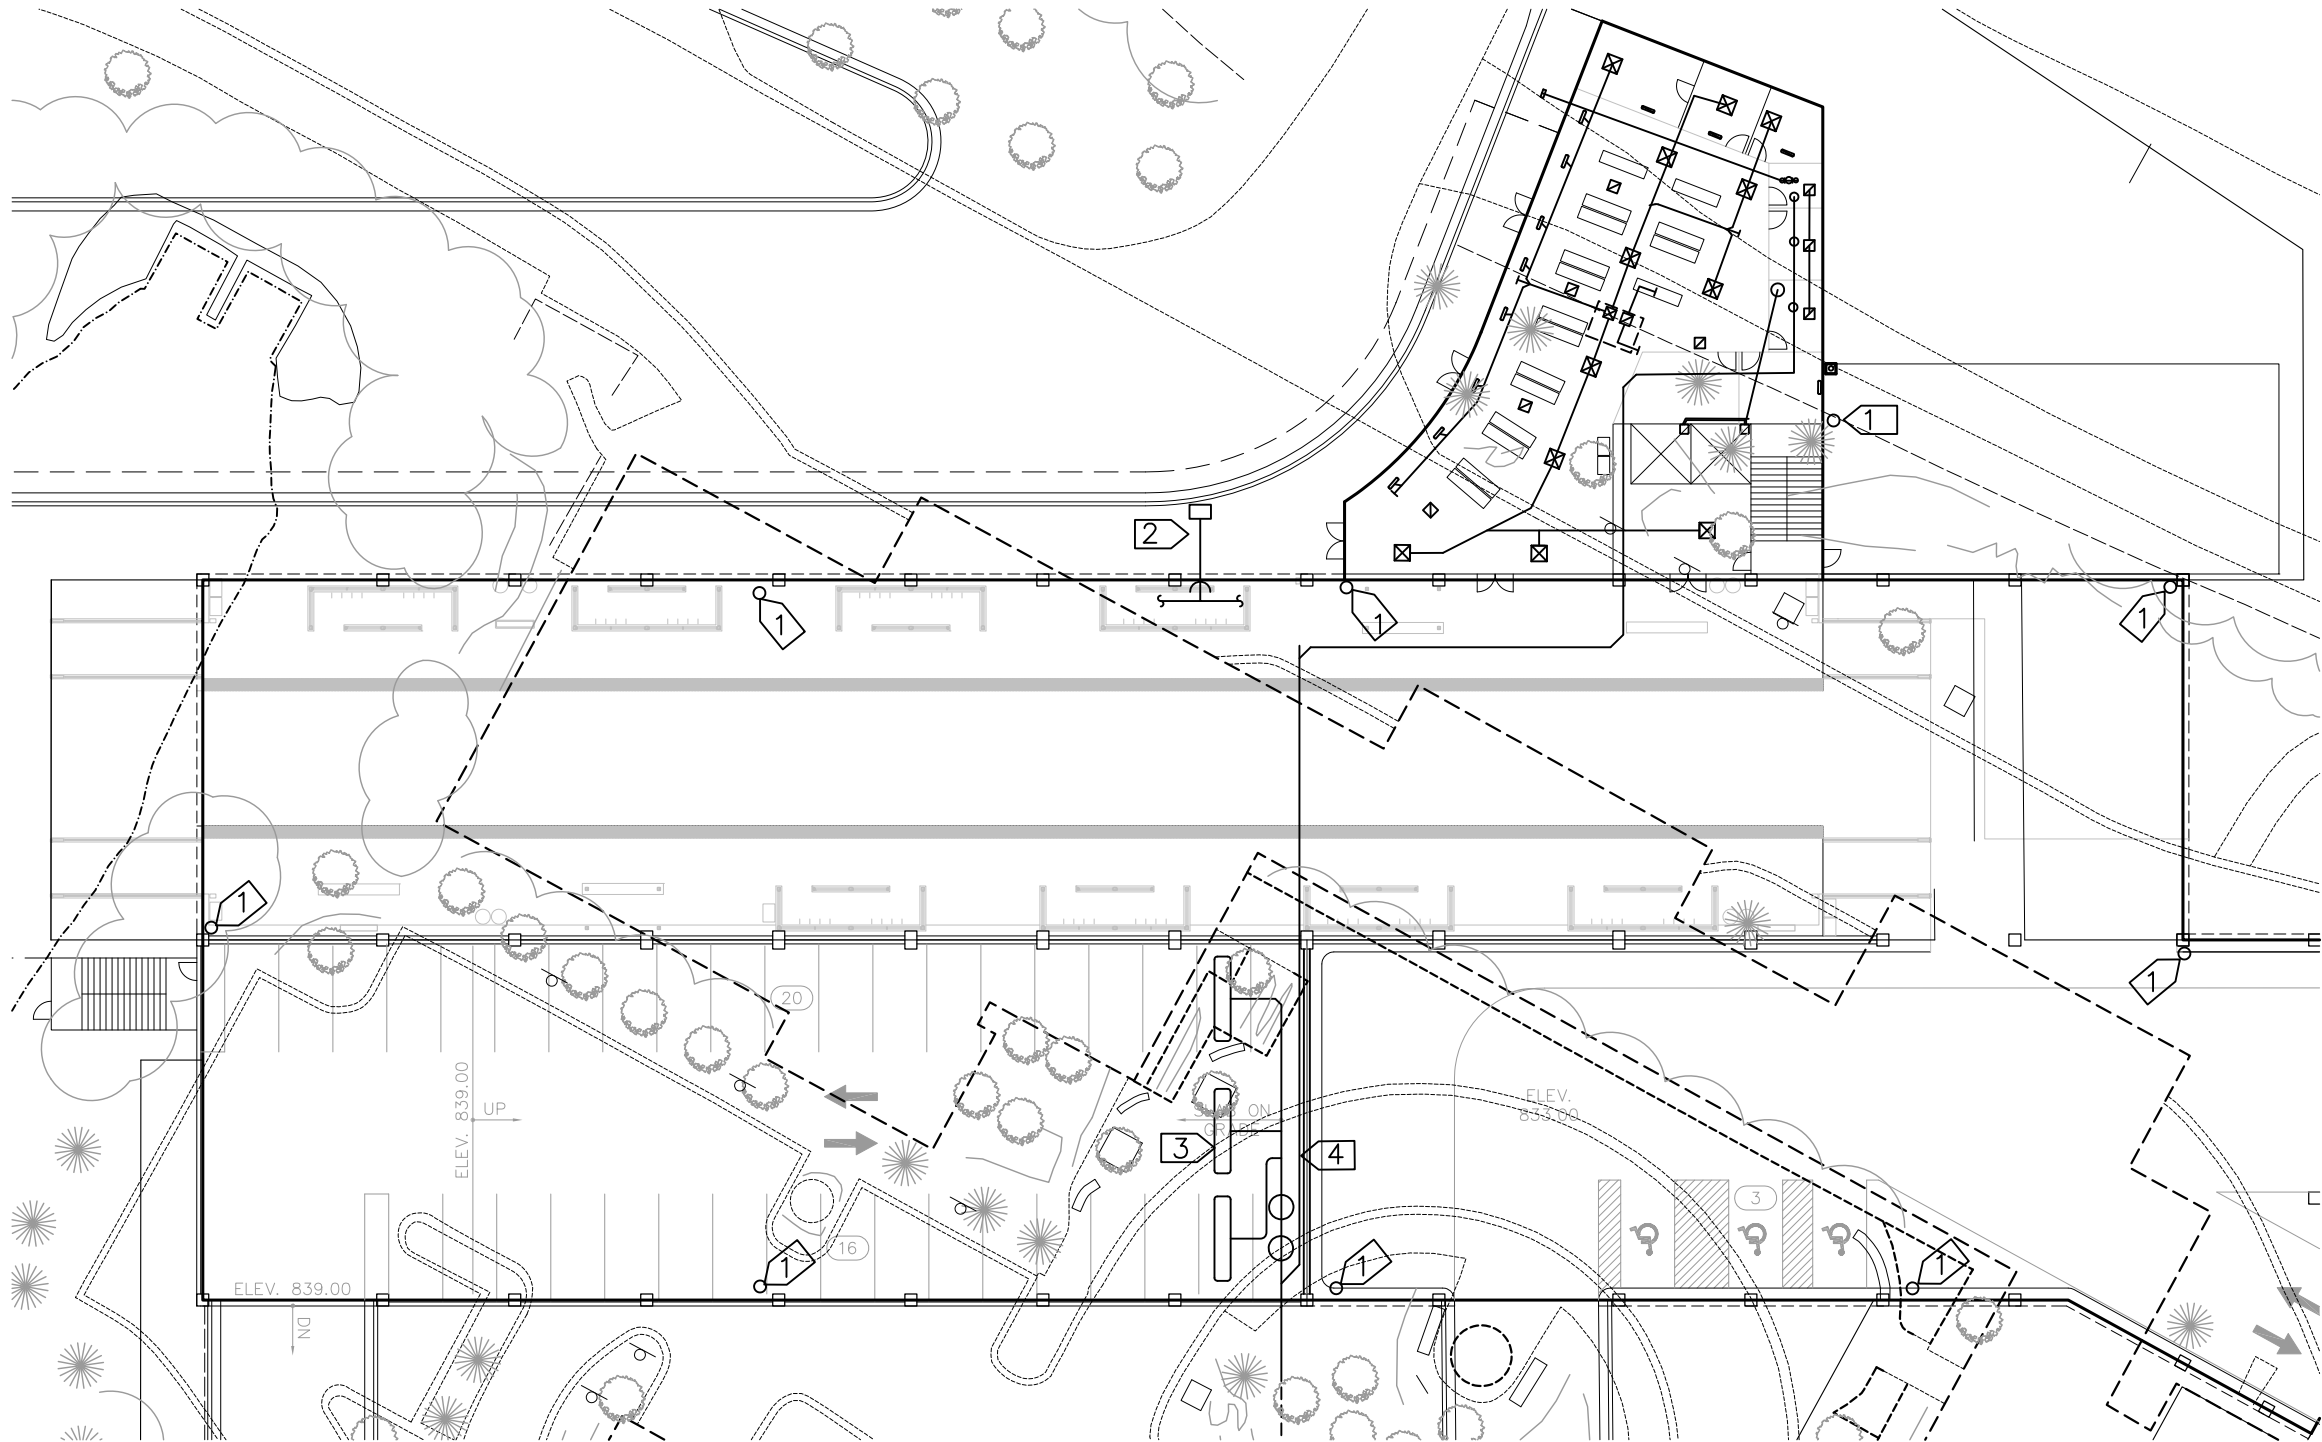

- GENERAL NOTES: 
1. DRY STANDPIPES W/ 2 1/2" HOSE CONNECTION AT EACH LEVEL.
 2. 15" STORM SEWER, TERMINATE 5'-0" BEYOND BUILDING WALL. CONTINUATION BY CIVIL.
 3. SANITARY SEWER TRENCH DRAINS PIPED TO SANDTRAP & FLAMMABLE WASTE TRAP.
 4. CONNECT LOBBY SANITARY BEYOND SANDTRAP & FLAMMABLE WASTE TRAP. TERMINATE SANITARY 5'-0" BEYOND BUILDING WALL, CONT. BY CIVIL

1 FIRST LEVEL PLAN
SCALE: 1/16"=1'-0"



NO.	DATE	BY	CHECK/DESIGN	REVISION / SUBMITTAL



PRELIMINARY ENGINEERING




WEST-VOLUME 1 (CIVIL)-SEGMENT 1
SOUTHWEST STATION
PARK & RIDE STRUCTURE
MECHANICAL/PLUMBING PLAN

DISCIPLINE: **MECHANICAL**

SHEET NAME: **W1-SPR-MEC-001**

SHEET
88
OF
126

Jun, 24 2014 05:48 pm V:\3200_PEC-W\CAD\ARCH\04 SPR\MECH\W1-MEC-SPR-PLN.dwg By: Ebsen jr

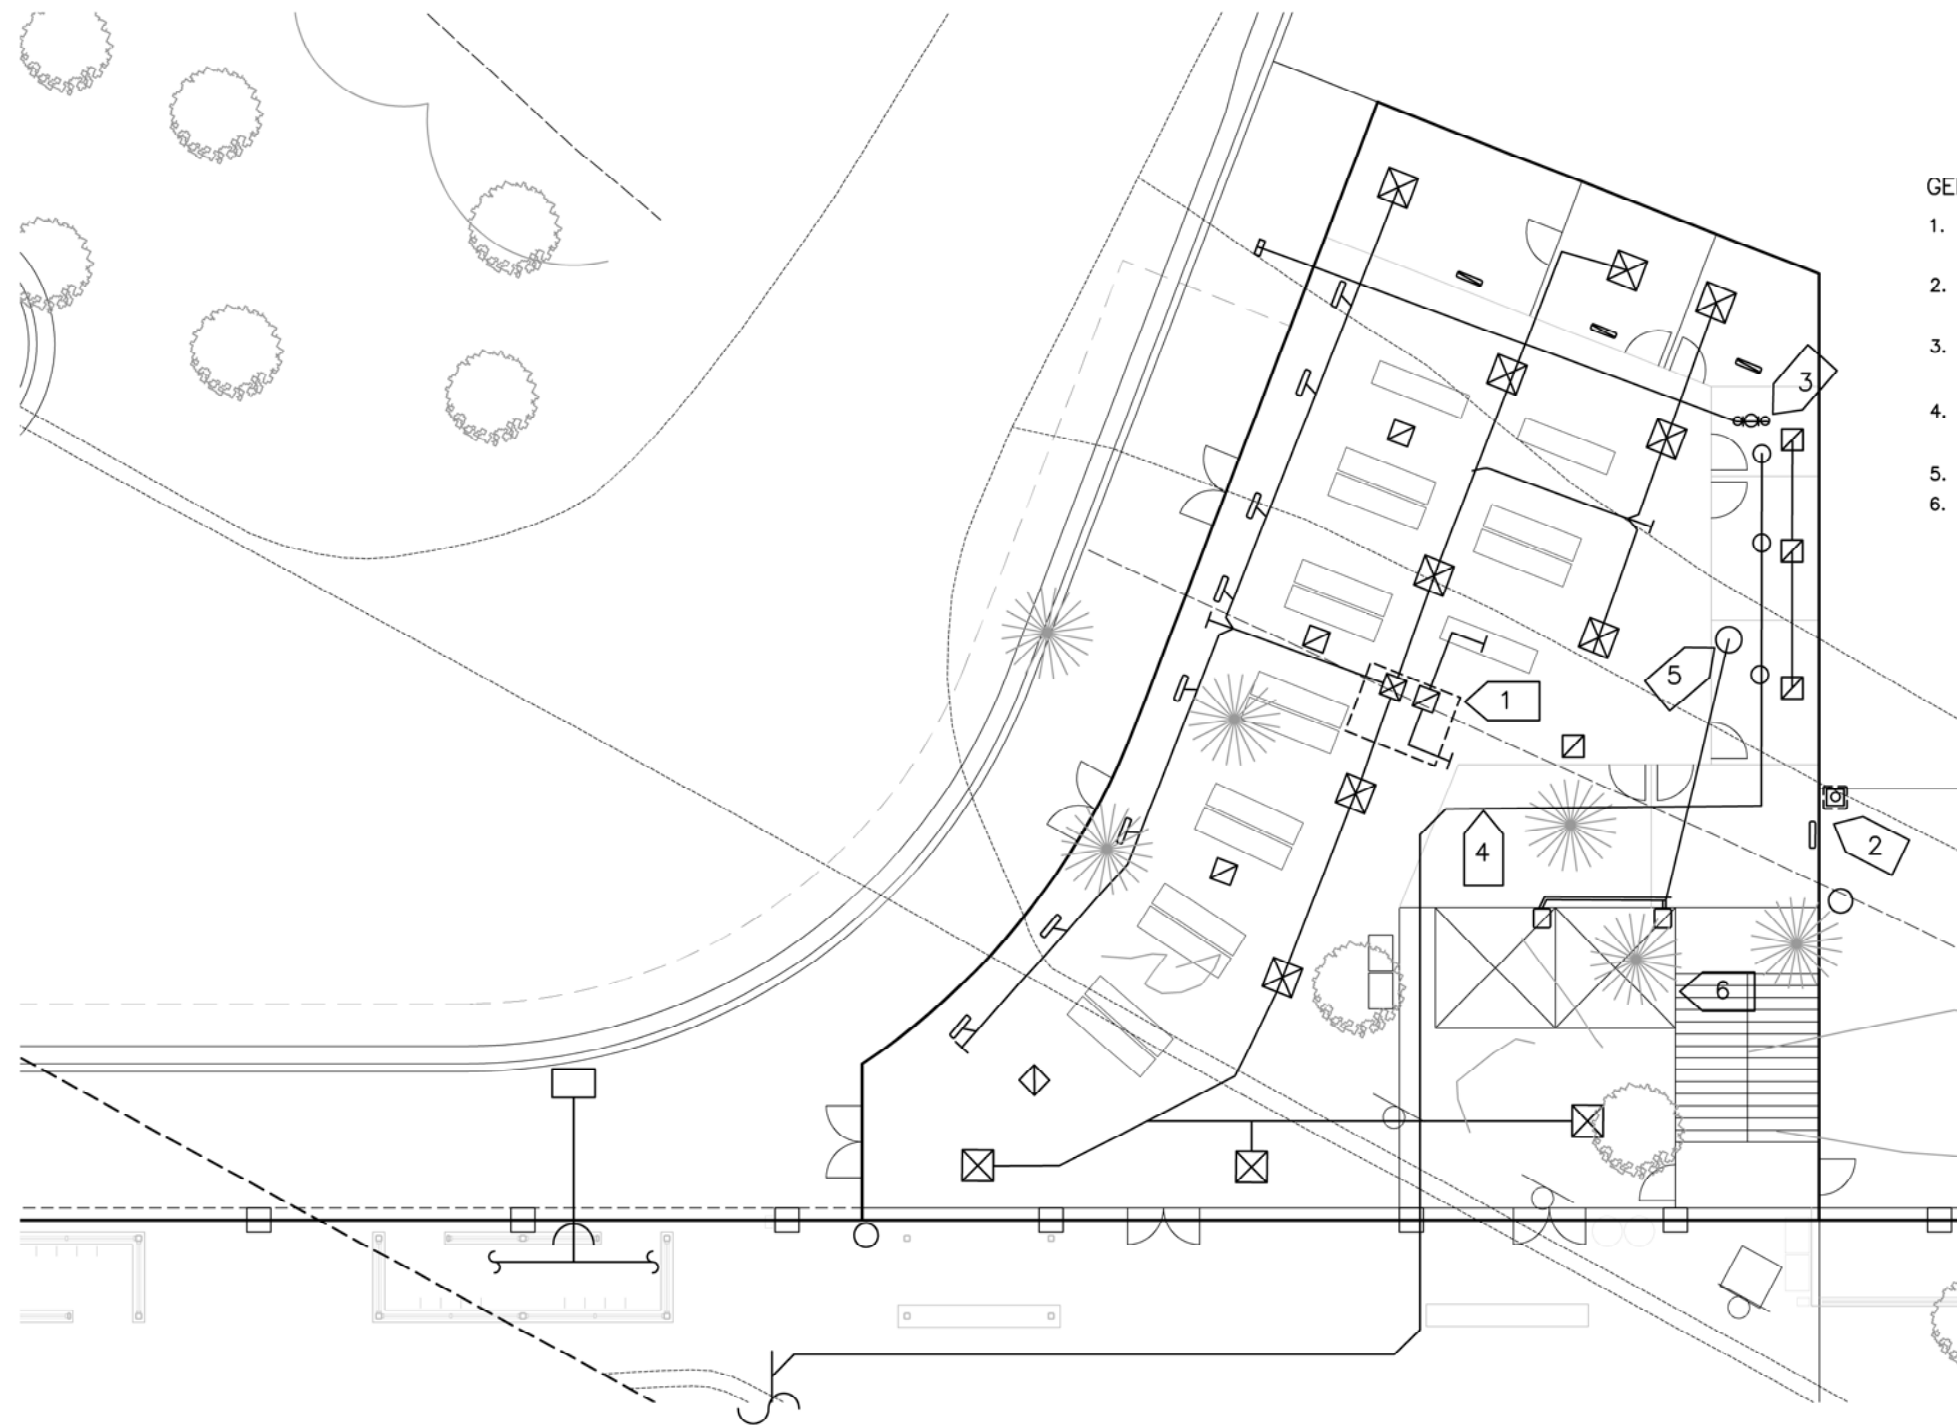

GENERAL NOTES:

1. FIFTEEN TON DX, GAS FIRED ROOFTOP AIR HANDLING UNIT WITH SUPPLY DUCTWORK ABOVE CEILING & RETURN PLENUM.
2. ELEVATOR MACHINE ROOM WALL HUNG DX COOLING UNIT AND EXTERIOR PAD MOUNTED AIR COOLED CONDENSING UNIT.
3. WATER METER & SERVICE, MOUNT IN SECURE LOCATION. CONNECT SERVICE TO MAIN 5'-0" BEYOND BUILDING WALL.
4. UNDERFLOOR SANITARY SEWER, CONNECT TO EACH PLB. FIXTURE. EXTEND MAIN 5'-0" BEYOND BUILDING WALL.
5. ELEVATOR PIT DRAINS PIPED TO SUMP & PUMP. DISCHARGE TO JAN CLOSET SINK.
6. PROVIDE ELEVATOR HOISTWAY RELIEF OPENINGS LOCATED AT TOP WITH MOTORIZED DAMPERS.

1 FIRST LEVEL PLAN
SCALE: 1 1/2"=1'-0"



NO.	DATE	BY	CHECK/DESIGN	REVISION / SUBMITTAL

AECOM

PRELIMINARY ENGINEERING




**WEST-VOLUME 1 (CIVIL)-SEGMENT 1
SOUTHWEST STATION
PARK & RIDE STRUCTURE
MECHANICAL/PLUMBING PLAN**

DISCIPLINE: **MECHANICAL**


SHEET NAME: **W1-SPR-MEC-002**

**SHEET
89
OF
126**

Jun, 26 2014 10:05 am V:\3200_pec-w\CAD\SEGMENT-W1\SHEET\ELECTRICAL\W1-ELE-PRK-001.dwg By: Adam

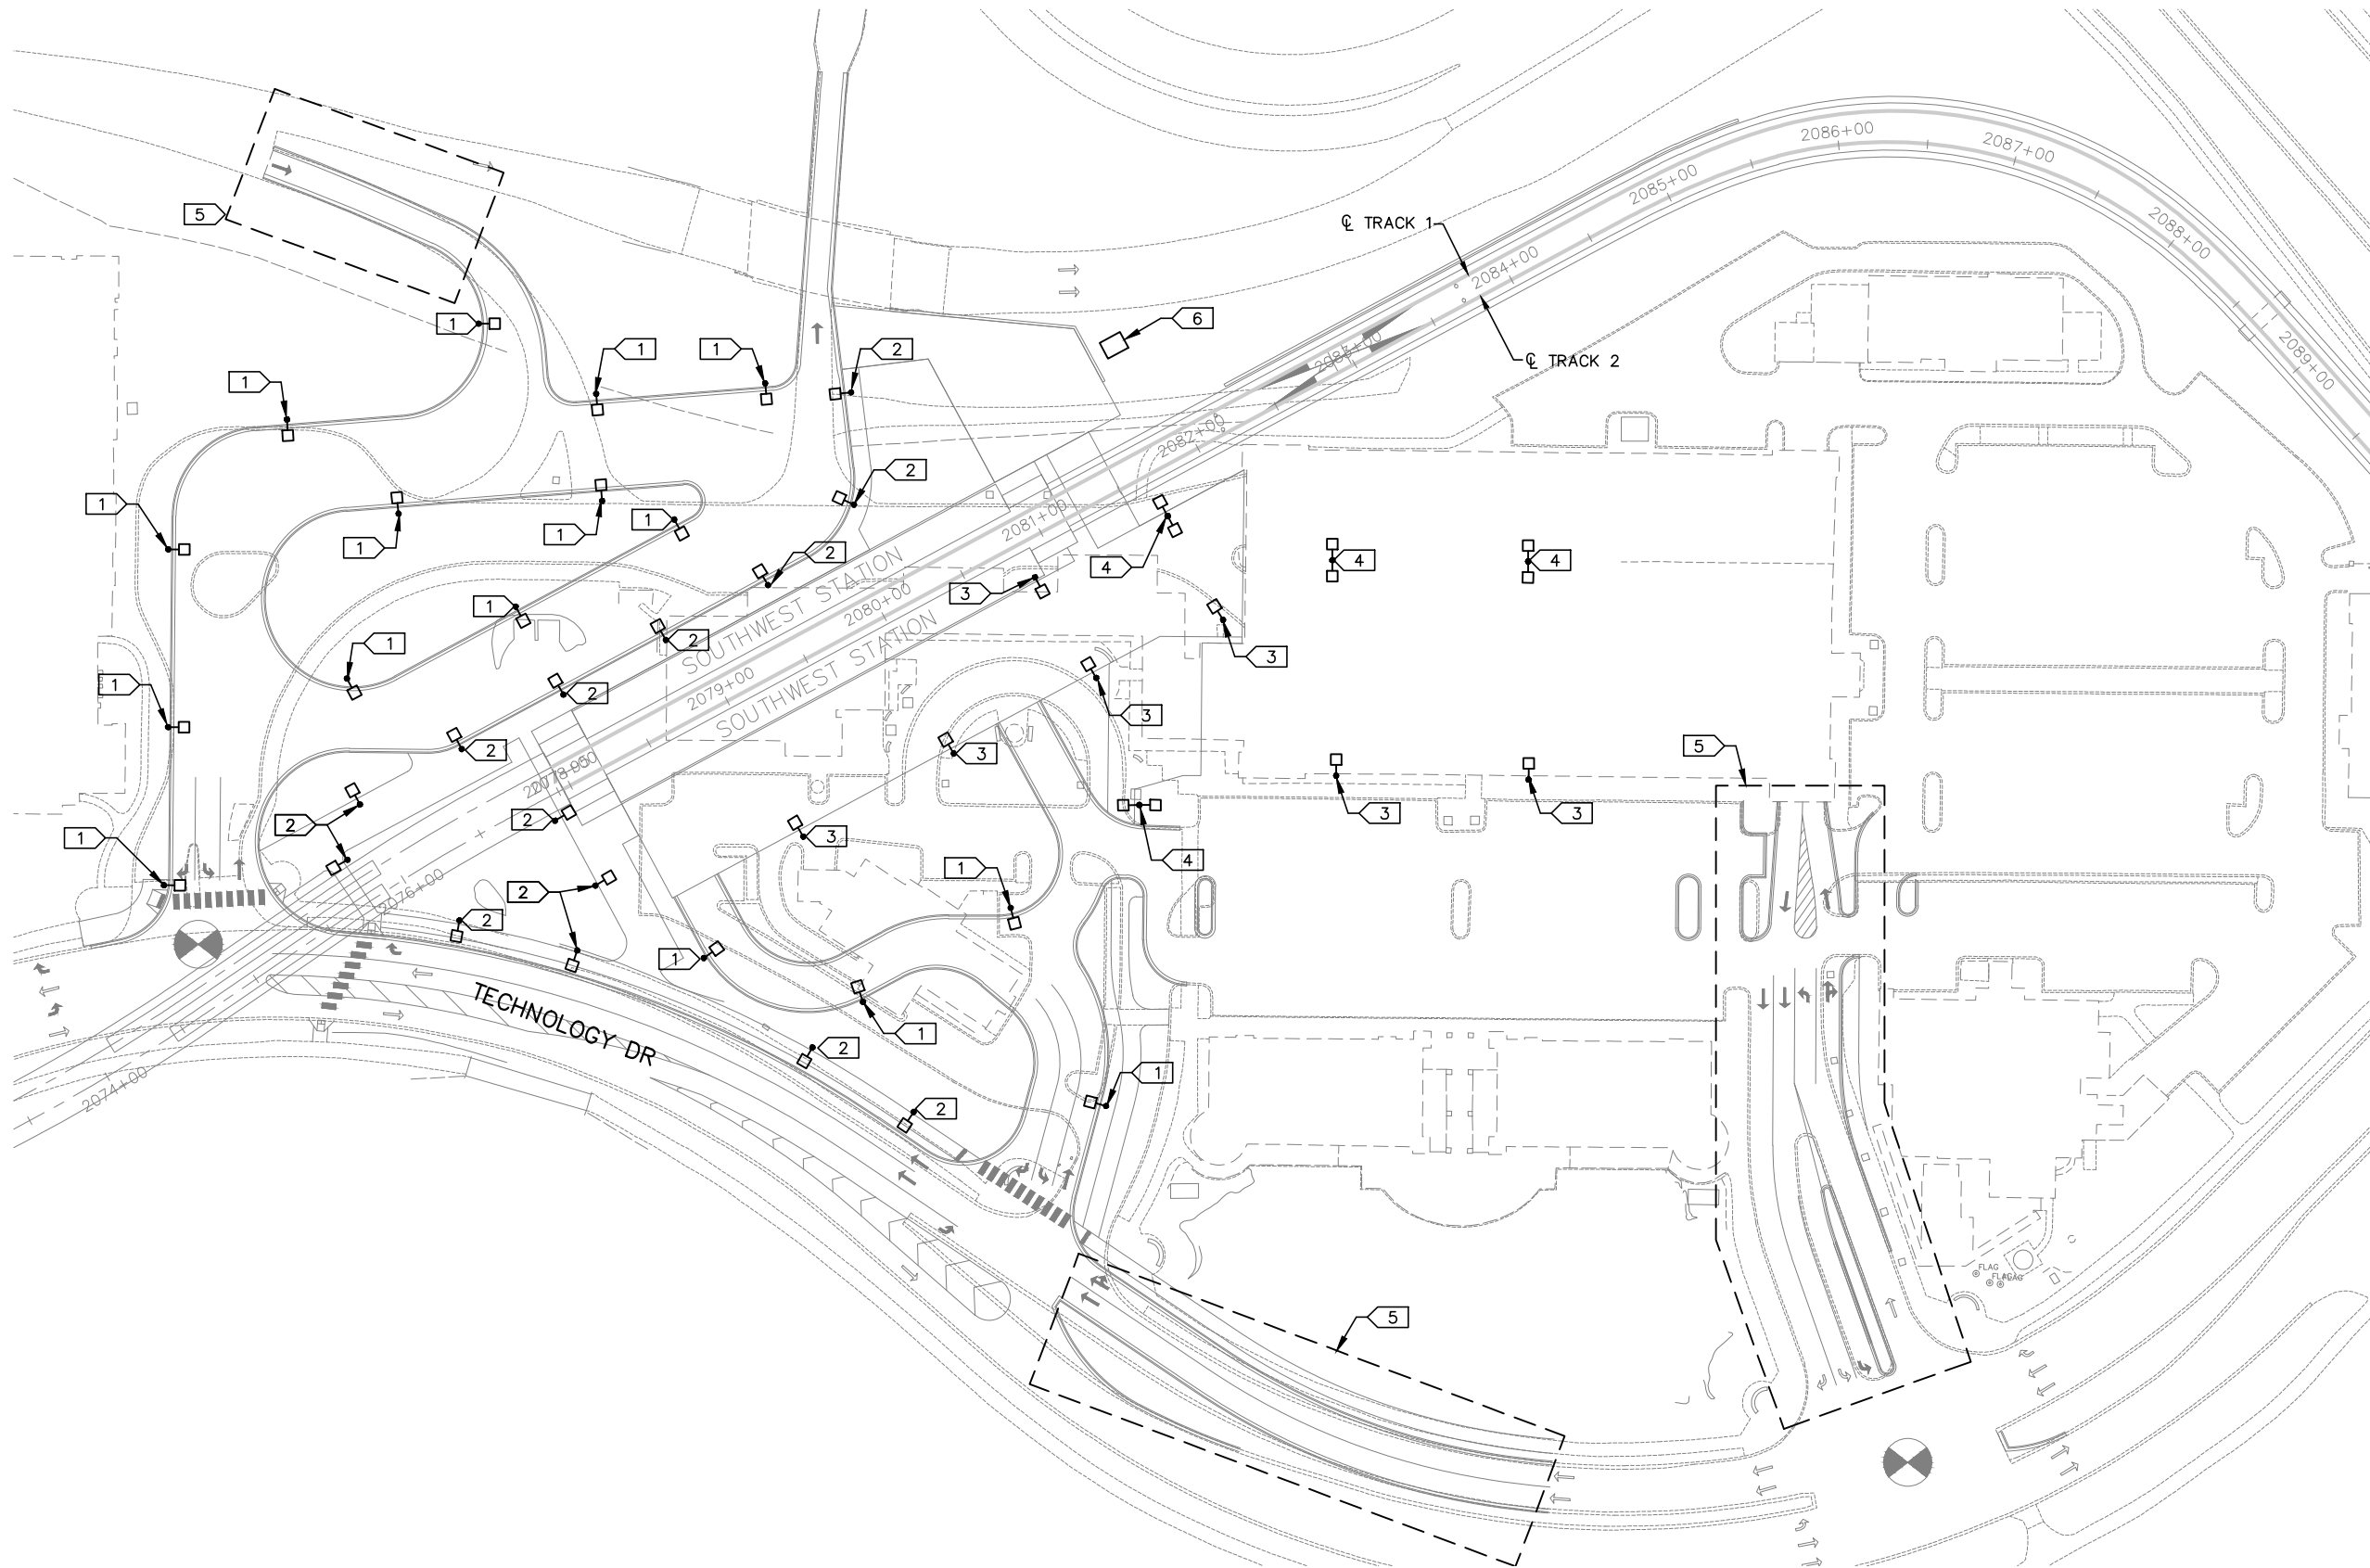

- KEYNOTES:
1. SINGLE POLE MOUNTED LUMINAIRE. LED, TYPE 3 DISTRIBUTION, COOL WHITE COLOR TEMPERATURE, 18,000 LUMENS, MOUNTED AT 30'.
 2. SINGLE POLE MOUNTED LUMINAIRE. LED, TYPE 2 DISTRIBUTION, COOL WHITE COLOR TEMPERATURE, 6,000 LUMENS, MOUNTED AT 15'.
 3. SINGLE POLE MOUNTED LUMINAIRE. LED, TYPE 4 DISTRIBUTION, COOL WHITE COLOR TEMPERATURE, 24,000 LUMENS, MOUNTED AT 30'.
 4. DOUBLE POLE MOUNTED LUMINAIRE. LED, TYPE 5 DISTRIBUTION, COOL WHITE COLOR TEMPERATURE, 18,000 LUMENS, MOUNTED AT 30'.
 5. SALVAGE AND REINSTALL EXISTING LIGHTING.
 6. ELECTRICAL EQUIPMENT.

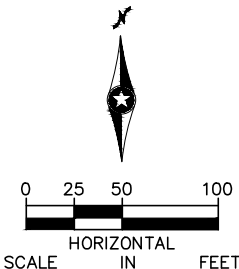


NO.	DATE	BY	CHECK	DESIGN	REVISION / SUBMITTAL

AECOM
MP Consultants
CONSULTING ENGINEERING
MINNEAPOLIS • MINNESOTA
PRELIMINARY ENGINEERING




WEST - VOLUME 1 (CIVIL) - SEGMENT 1		SHEET 90 OF 126	
SOUTHWEST STATION			
PARK & RIDE			
SITE LIGHTING PLAN			
DISCIPLINE:	ELECTRICAL	SHEET NAME:	W1-ELE-PRK-002

Jun, 26 2014 09:26 am V:\3200_pcc-w\CAD\SEGMENT-W1\SHEET\ELECTRICAL\W1-ELE-RMP-001.dwg By: Adam

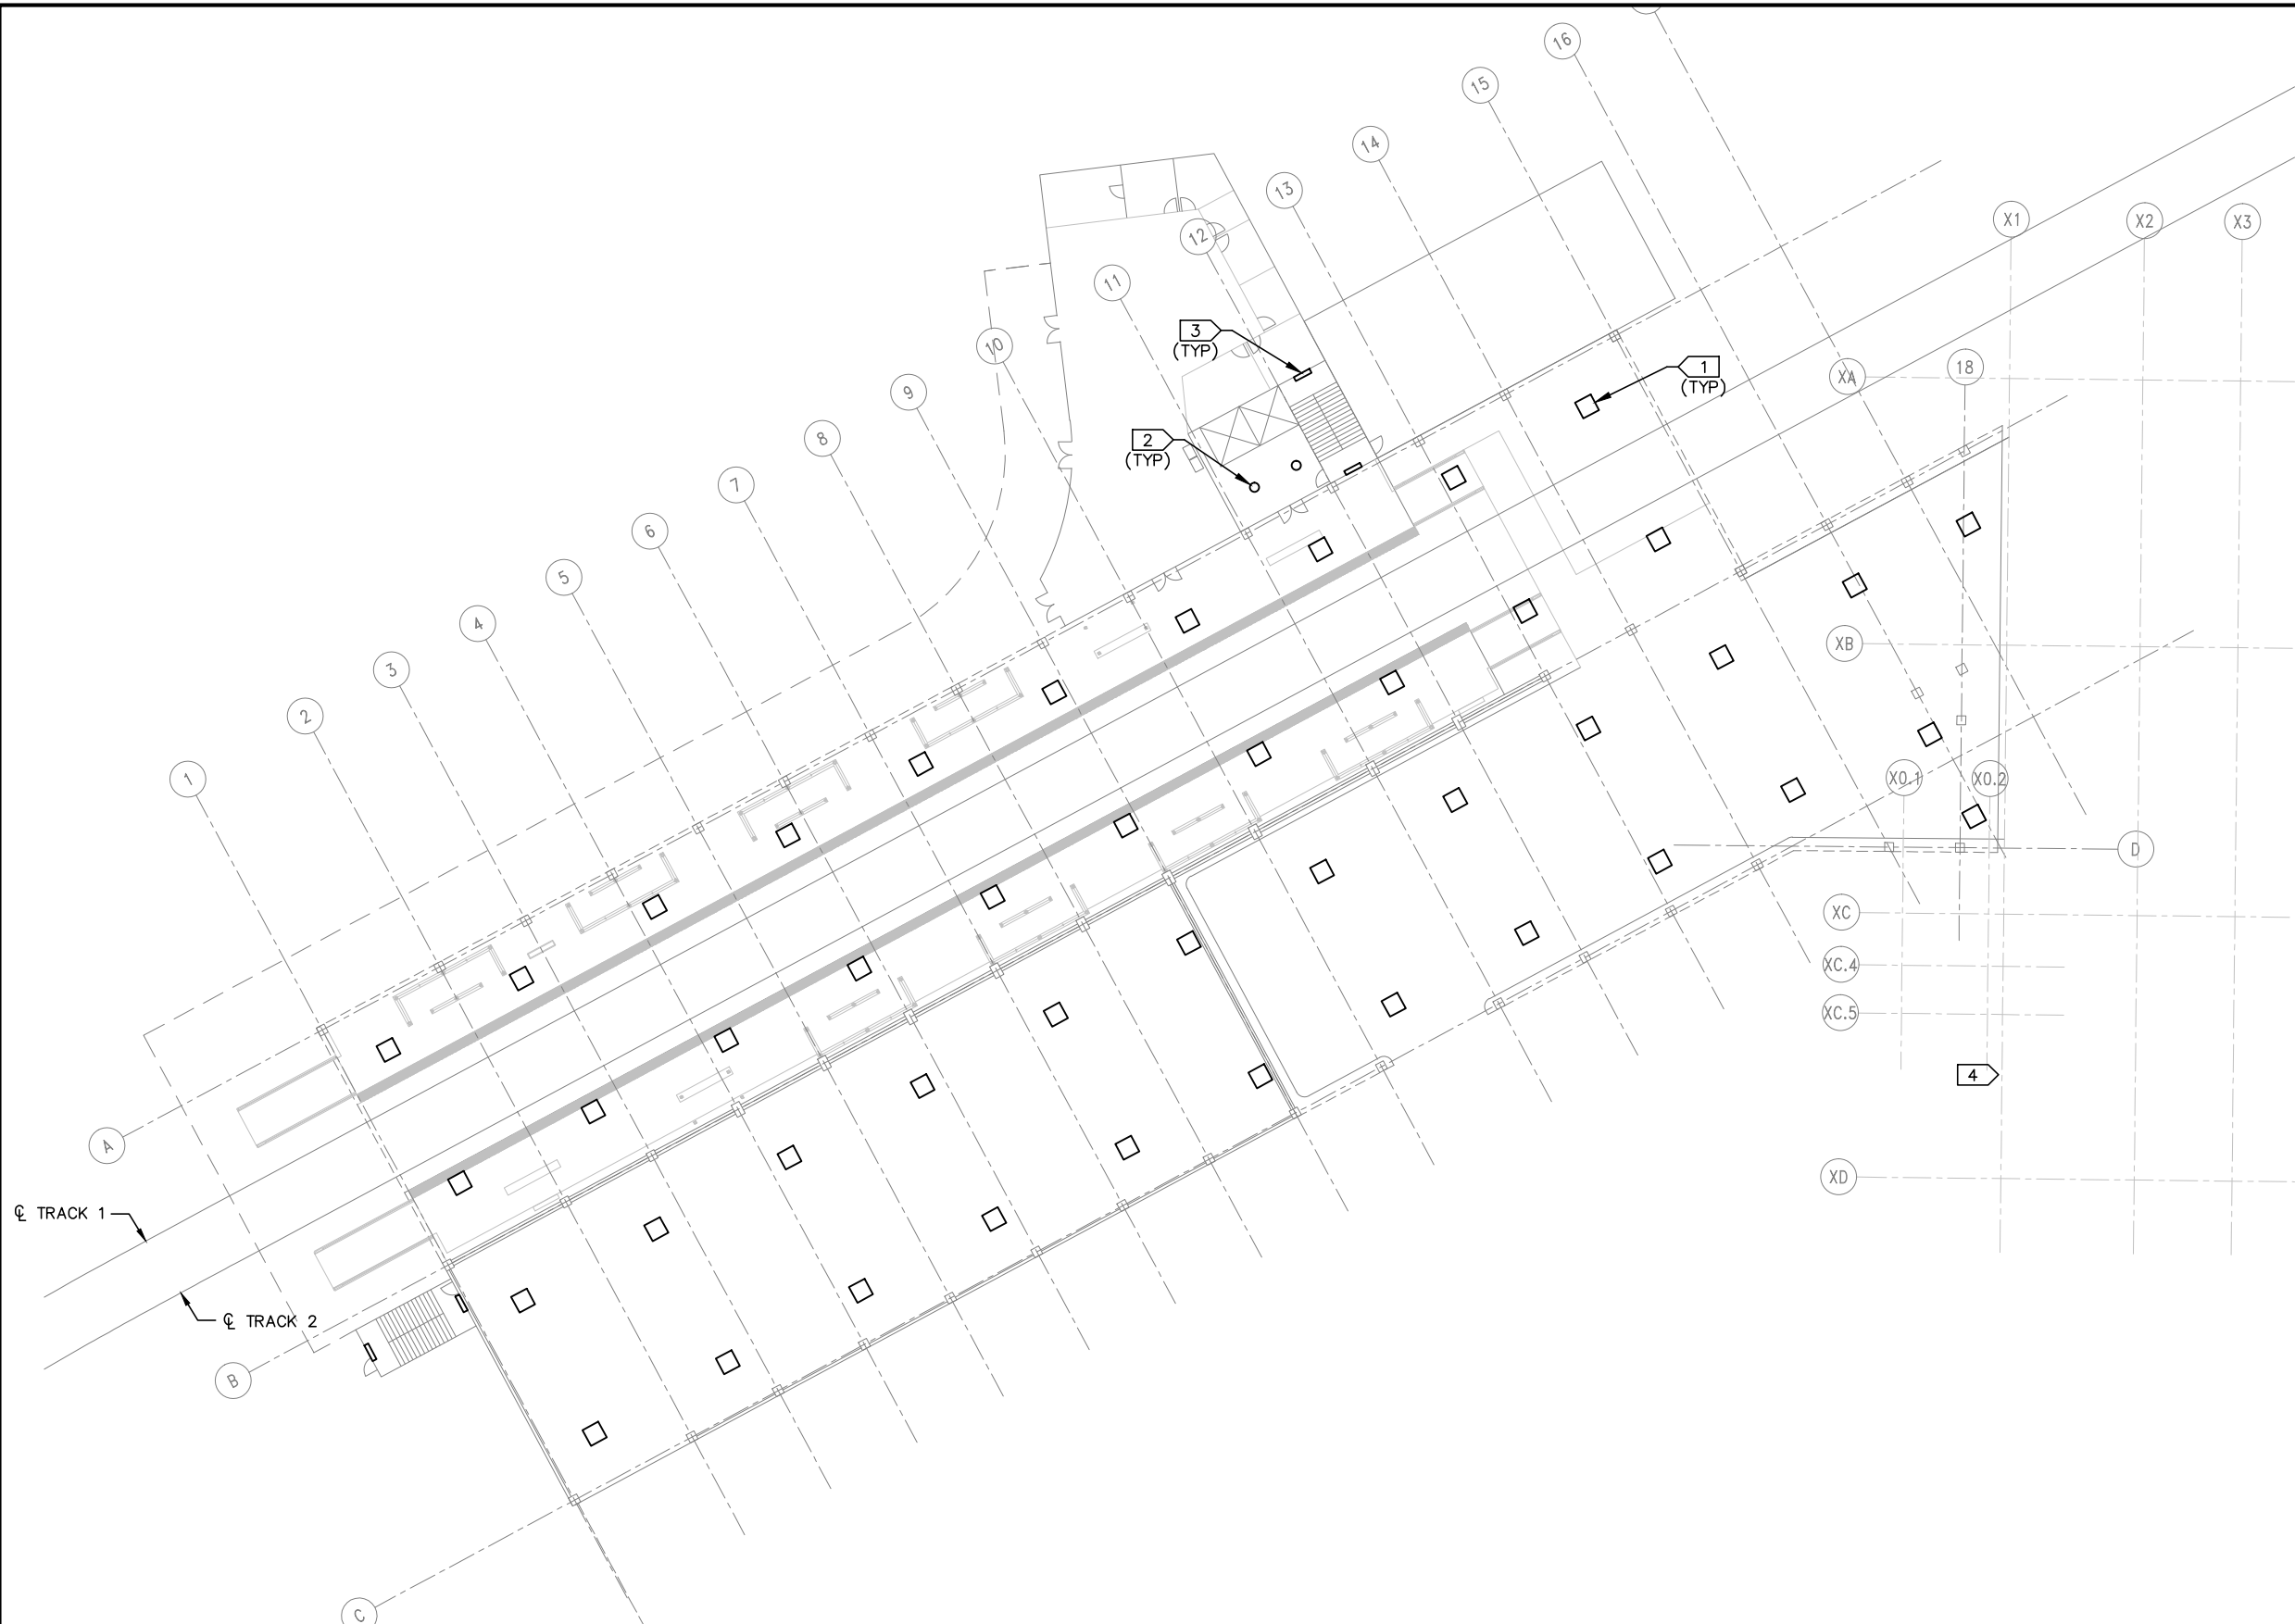

- KEYNOTES:**
1. CEILING MOUNTED PARKING GARAGE LUMINAIRE. LED, 8,000 LUMENS, 4000K COLOR TEMPERATURE.
 2. 6" RECESSED LED CAN LUMINAIRES.
 3. WALL MOUNTED 1X4 LED LINEAR LUMINAIRE.
 4. EXISTING PARKING RAMP.

- GENERAL NOTE:**
1. TYPICAL LAYOUT FOR FLOORS 2 THRU 4.
 2. GROUND FLOOR LIGHTING FOR THE NEW SOUTHWEST PARKING RAMP SHALL BE DESIGNED IN THE NEXT DESIGN PHASE WITH SOUTHWEST STATION.

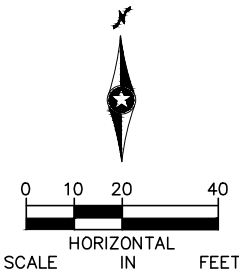

NO.	DATE	BY	CHECK	DESIGN	REVISION / SUBMITTAL

AECOM
MP Consultants
CONSULTING ENGINEERING
MINNEAPOLIS • MINNESOTA

PRELIMINARY ENGINEERING




WEST - VOLUME 1 (CIVIL) - SEGMENT 1
SOUTHWEST STATION
PARK & RIDE STRUCTURE
LIGHTING PLAN 1 OF 2

DISCIPLINE: **ELECTRICAL**

SHEET NAME: **W1-ELE-RMP-001**

SHEET
91
OF
126

Jun, 26 2014 09:26 am V:\3200_pec-w\CAD\SEGMENT-W1\SHEET\ELECTRICAL\W1-ELE-RMP-001.dwg By: Adam

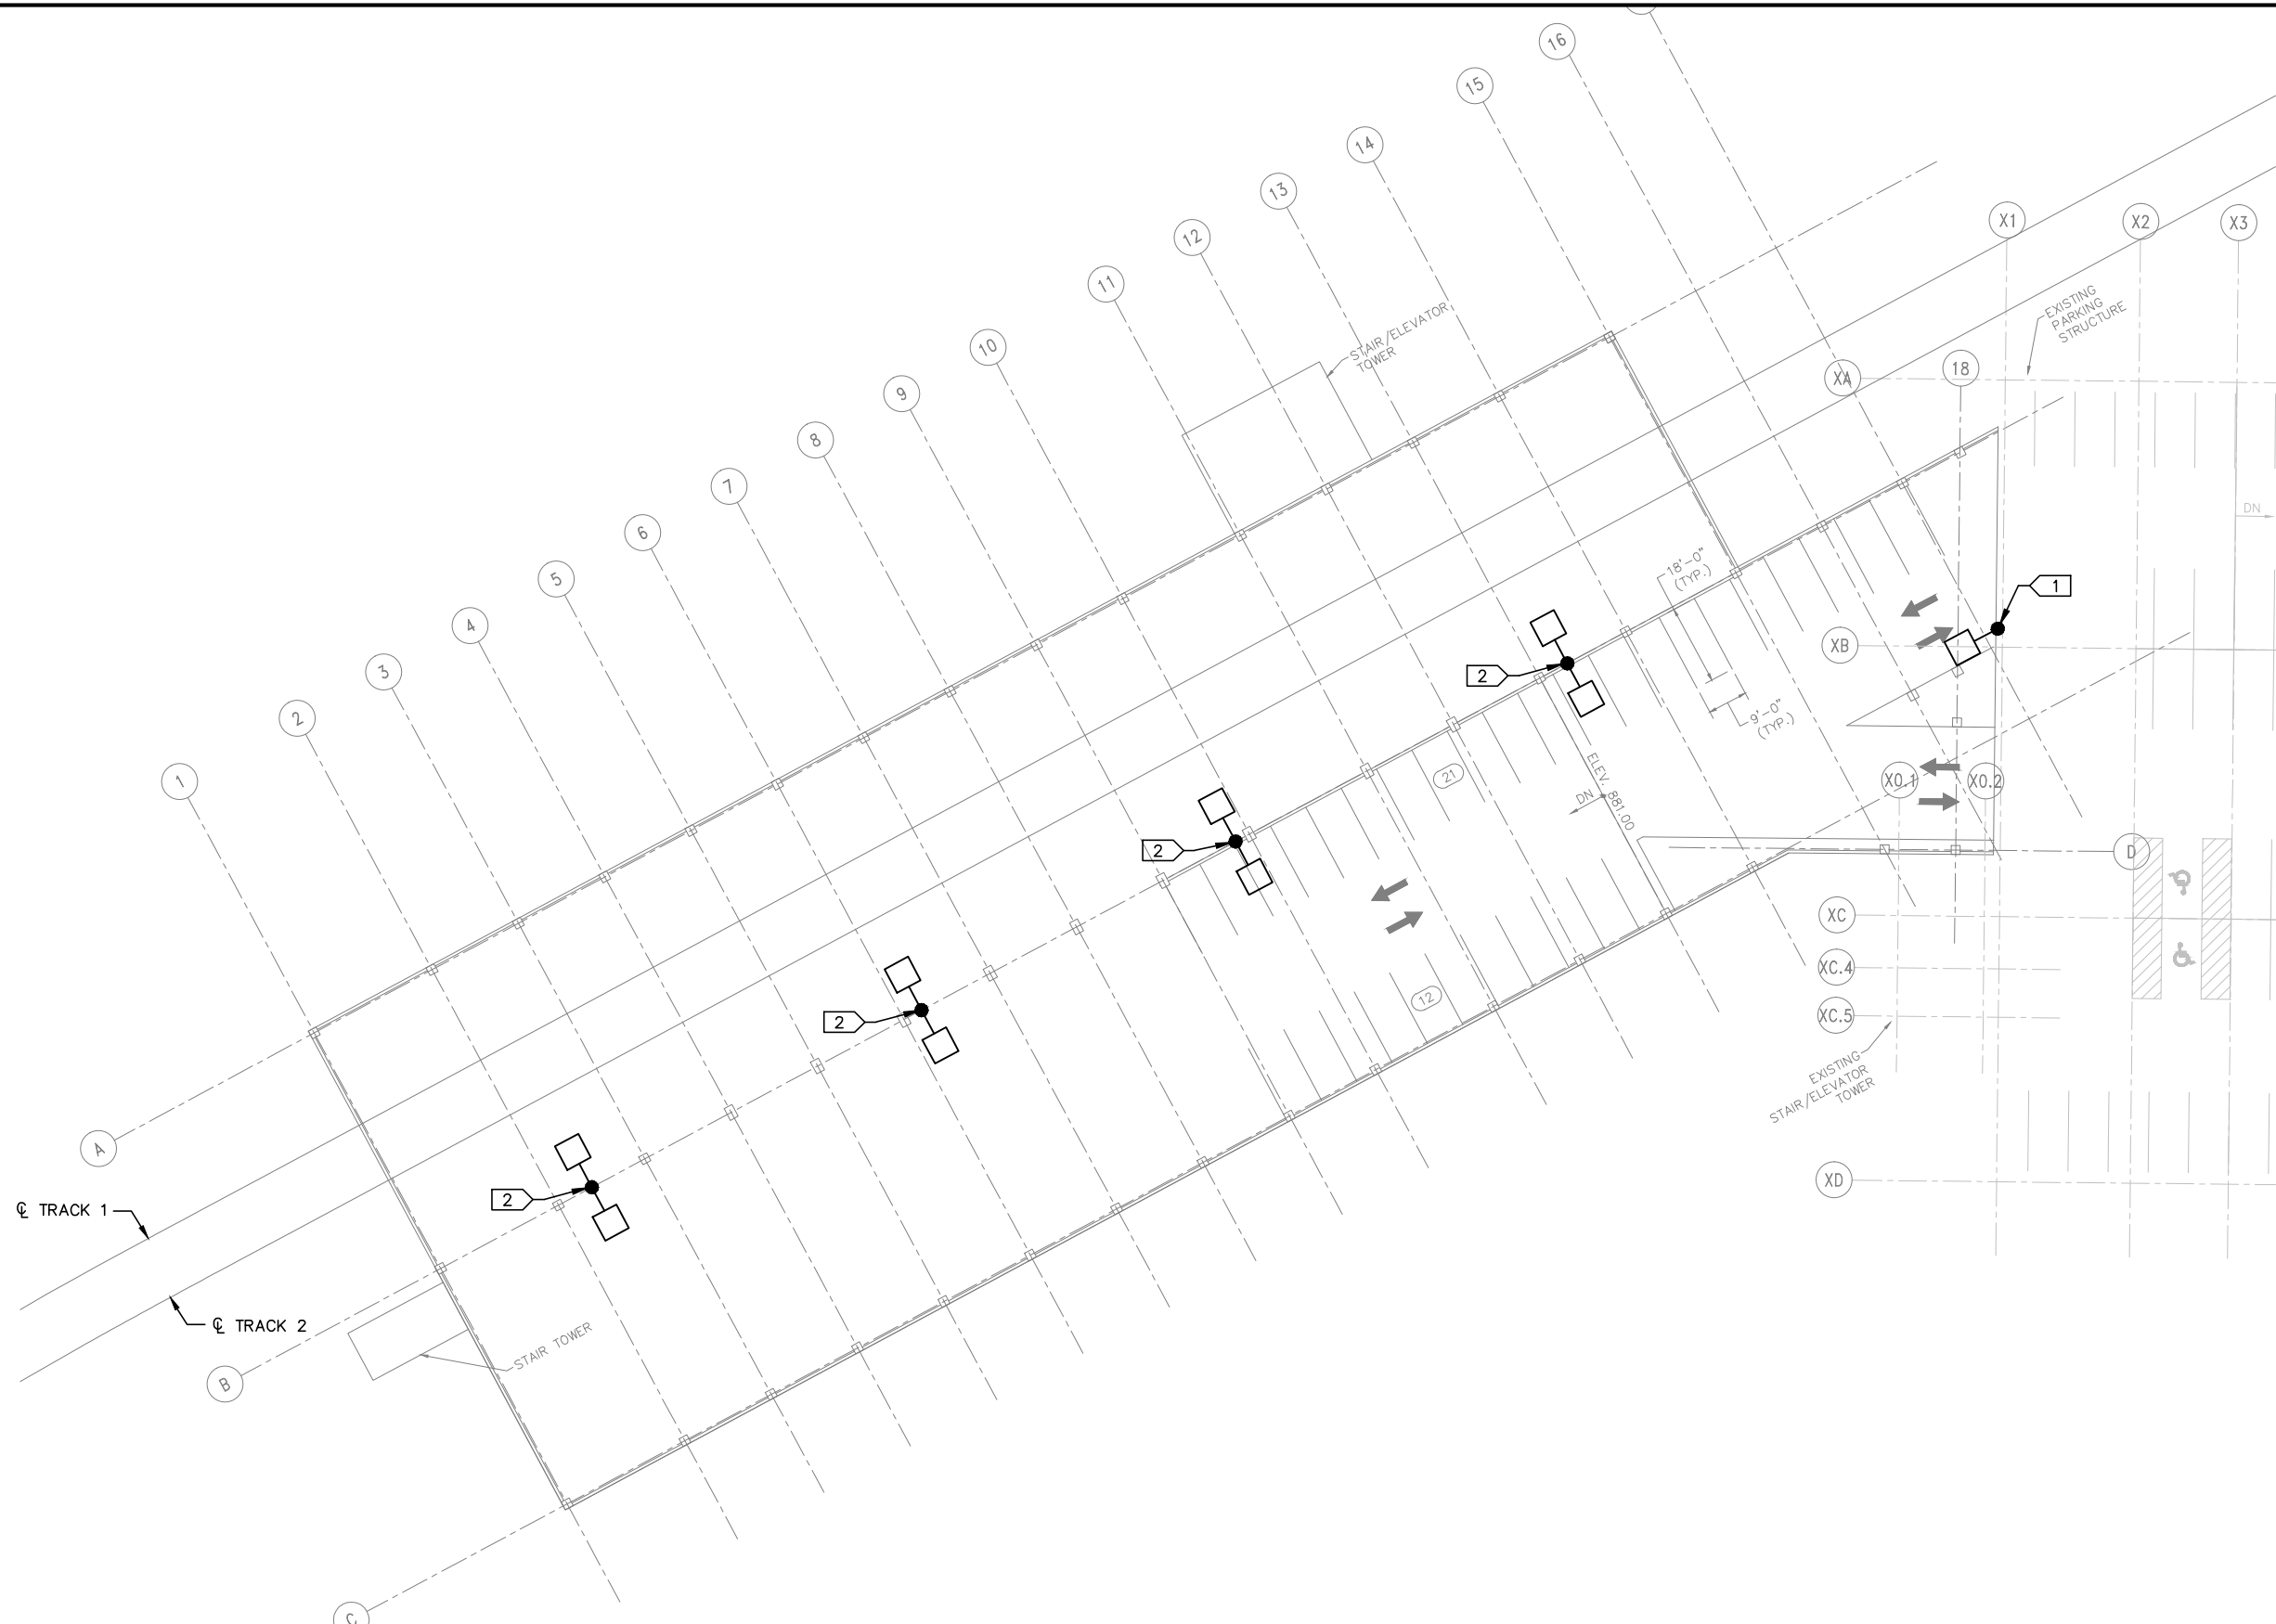

- KEYNOTES:
- 1. SINGLE POLE MOUNTED LUMINAIRE. LED, TYPE 4 DISTRIBUTION, COOL WHITE COLOR TEMPERATURE, 24,000 LUMENS, MOUNTED AT 27'.
 - 2. DOUBLE POLE MOUNTED LUMINAIRE. LED, TYPE 4 DISTRIBUTION, COOL WHITE COLOR TEMPERATURE, 24,000 LUMENS, MOUNTED AT 27'.

- GENERAL NOTE:
- 1. TOP FLOOR LAYOUT.

NO.	DATE	BY	CHECK	DESIGN	REVISION / SUBMITTAL

AECOM
MP Consultants
CONSULTING ENGINEERING
MINNEAPOLIS • MINNESOTA

PRELIMINARY ENGINEERING




WEST - VOLUME 1 (CIVIL) - SEGMENT 1
SOUTHWEST STATION
PARK & RIDE STRUCTURE
LIGHTING PLAN 2 OF 2

DISCIPLINE: **ELECTRICAL**
SHEET NAME: **W1-ELE-RMP-002**

SHEET
92
OF
126

Jun, 26 2014 10:03 am V:\3200_pec-w\CAD\SEGMENT-W1\SHEET\ELECTRICAL\W1-ELE-PRK-001.dwg By: Adom

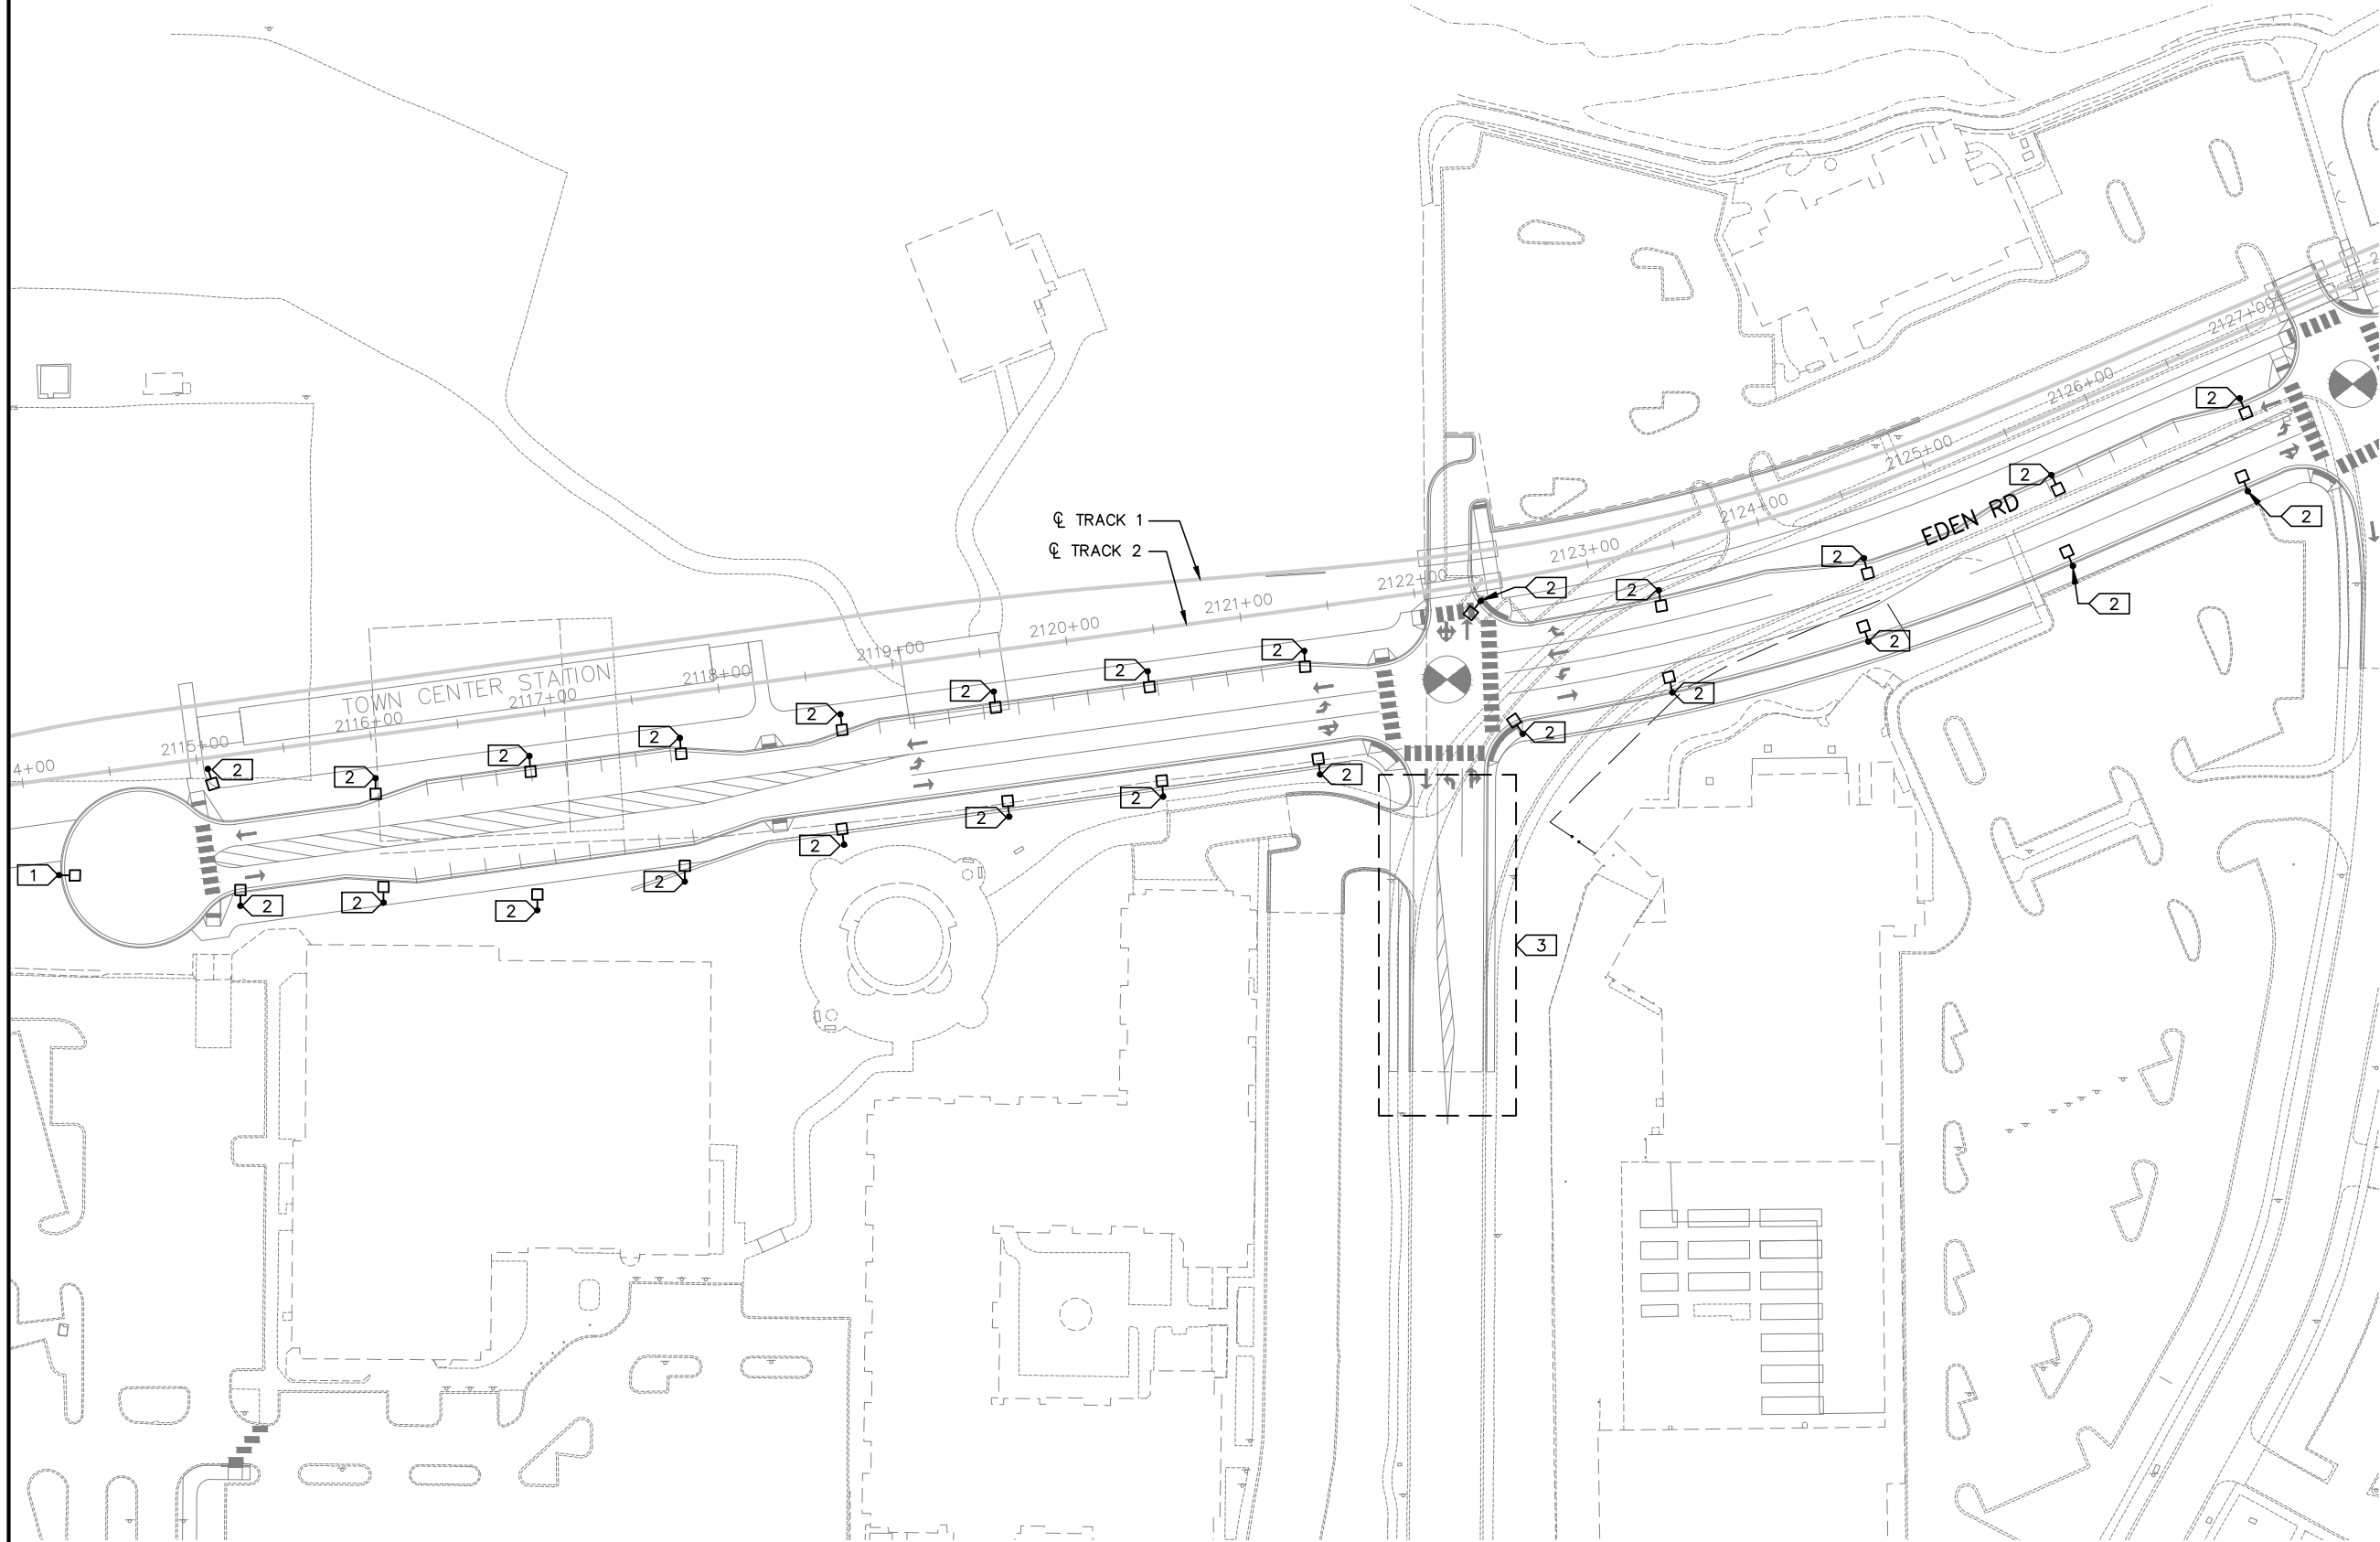

- KEYNOTES:
1. SINGLE POLE MOUNTED LUMINAIRE. LED TYPE 3 DISTRIBUTION, COOL WHITE COLOR TEMPERATURE, 18,000 LUMENS, MOUNTED AT 30'.
 2. SINGLE POLE MOUNTED LUMINAIRE. LED TYPE 5 DISTRIBUTION, COOL WHITE COLOR TEMPERATURE, 18,000 LUMENS, MOUNTED AT 30'.
 3. SALVAGE AND REINSTALL EXISTING LIGHTING.

NO.	DATE	BY	CHECK	DESIGN	REVISION / SUBMITTAL

AECOM
MP Consultants
CONSULTING ENGINEERING
MINNEAPOLIS • MINNESOTA

PRELIMINARY ENGINEERING

**METROPOLITAN**
COUNCIL

**SOUTHWEST**
Green Line Light Rail Extension

WEST - VOLUME 1 (CIVIL) - SEGMENT 1
TOWN CENTER STATION
ROAD EXTENSION
SITE LIGHTING PLAN

DISCIPLINE: **ELECTRICAL**

SHEET NAME: **W1-ELE-PRK-001**

SHEET
93
OF
126


Aug. 27 2014 09:46 am V:\3200_PEC-W\CAD\SEGMENT-W1\SHEET\UTILITIES\W1-UTL-GEN.dwg By: Inewman

LEGEND						SANITARY AND WATER PLAN CONSTRUCTION NOTES	
PROPOSED UTILITY LINE TYPES			PROPOSED UTILITY SYMBOLS	
——— I ——— WATER MAIN —————▶————— SANITARY SEWER —————▶▶————— SANITARY SEWER FORCE MAIN ——— COM —— UG ——— FIBER OPTIC COMMUNICATION			Ⓜ WATER MANHOLE ⋈ WATER VALVE ⊕ WATER HYDRANT Ⓢ SANITARY SEWER MANHOLE	
						① CONNECT TO EXISTING WATER MAIN. VERIFY EXISTING WATER MAIN SIZE AND LOCATION. PROVIDE FITTINGS, PIPE COUPLING (ISOLATING COUPLING WHERE REQUIRED—SEE CORROSION CONTROL PLANS) AND MECHANICAL THRUST RESTRAINT AT THE FITTINGS, COUPLING AND ACROSS COUPLING. ② 8" GATE VALVE AND VALVE BOX. ③ 6" GATE VALVE, VALVE BOX, HYDRANT AND DIP LEAD. ④ COORDINATE WITH CITY FOR SERVICE CONNECTIONS. ⑤ 6" GATE VALVE, VALVE MANHOLE, HYDRANT AND DIP LEAD ⑥ CONSTRUCT MANHOLE OVER EXISTING SEWER. ⑦ RECONSTRUCT MANHOLE AS NECESSARY TO MATCH PROPOSED GRADE. ⑧ CONSTRUCT WATER SERVICE. SEE TABULATION OF WATER SERVICES IN THE EXISTING UTILITY TABULATIONS FOR PROPOSED SIZE AND MATERIAL. PROVIDE ADAPTORS AND FITTINGS AS NECESSARY TO MAKE CONNECTION TO EXISTING SERVICE. REFER TO CORROSION CONTROL PLANS FOR CORROSION CONTROL NOTES. CONTRACTOR SHALL TAP MAIN FOR ALL SERVICES. VERIFY EXISTING WATER SERVICE SIZE AND LOCATION. ⑨ CONNECT TO EXISTING WATER SERVICE. VERIFY EXISTING WATER SERVICE SIZE AND LOCATION. PROVIDE FITTINGS, PIPE COUPLING (ISOLATING COUPLING WHERE REQUIRED—SEE CORROSION CONTROL PLANS) AND MECHANICAL THRUST RESTRAINT AT THE FITTINGS, COUPLING AND ACROSS COUPLING. CONSTRUCT WATER SERVICES 4" AND LARGER WITH MECHANICAL JOINT DIP. PROVIDE MECHANICAL THRUST RESTRAINT FOR ALL JOINTS. INSTALL WITH A CAP AND OUTLET AT THE END OF THE SERVICE OF SUFFICIENT SIZE TO ALLOW FOR FLUSHING AND TESTING OF THE SERVICE LINE. ALL SERVICES WILL BE SUBJECT TO THE SAME TESTING AS THE WATER MAIN. AFTER SUCCESSFUL COMPLETION OF TESTING, REMOVE CAP AND CONNECT TO EXISTING SERVICE PIPE. CONNECTION TO EXISTING PIPE WILL BE VISUALLY INSPECTED UNDER CITY OPERATING PRESSURE PRIOR TO BURYING. COORDINATE TESTING AND INSPECTION WITH CAR (COUNCIL AUTHORIZED REPRESENTATIVE) AND CITY INSPECTOR. ⑩ SEE TYPICAL PIPE CASING INSTALLATION DETAIL. ⑪ PROTECT SEWER IN PLACE. ⑫ STATION WATER SERVICE. SEE STATION MECHANICAL PLANS FOR CONTINUATION AND DETAIL. COORDINATE WITH CAR (COUNCIL AUTHORIZED REPRESENTATIVE) FOR LOCATION OF CURB STOP. ⑬ PROVIDE AND INSTALL MECHANICAL THRUST RESTRAINT FOR ALL JOINTS. ⑭ CONCRETE PIERS FOR PIPE CROSSING. SEE DETAIL. ⑮ INSULATE WATER MAIN. ⑯ SEWER CONSTRUCTION JOINT. SEE DETAIL. ⑰ SEE JOINING DISSIMILAR PIPE DETAIL.			⑱ CONSTRUCT WATER SERVICE TRACK CROSSING PER TYPICAL WATER SERVICE TRACK CROSSING FOR 2" COPPER SERVICE OR SMALLER DETAIL. ⑲ NOT USED ⑳ RECONSTRUCT SEWER SERVICE PER RECONNECTION OF HOUSE SERVICES DETAIL. COORDINATE WITH PROPERTY OWNER TO MINIMIZE INTERRUPTION OF SERVICE. COORDINATE WITH LOCATION AND ELEVATION OF PUBLIC AND PRIVATE UTILITIES AND PROPOSED RELOCATION OF PUBLIC AND PRIVATE UTILITIES. ㉑ NOT USED	
<table><tr><th>NO.</th><th>DATE</th><th>BY</th><th>CHECK</th><th>DESIGN</th><th>REVISION / SUBMITTAL</th></tr><tr><td>.</td><td>.</td><td>.</td><td>.</td><td>.</td><td>.</td></tr><tr><td>.</td><td>.</td><td>.</td><td>.</td><td>.</td><td>.</td></tr><tr><td>.</td><td>.</td><td>.</td><td>.</td><td>.</td><td>.</td></tr><tr><td>.</td><td>.</td><td>.</td><td>.</td><td>.</td><td>.</td></tr><tr><td>.</td><td>.</td><td>.</td><td>.</td><td>.</td><td>.</td></tr><tr><td>.</td><td>.</td><td>.</td><td>.</td><td>.</td><td>.</td></tr><tr><td>.</td><td>.</td><td>.</td><td>.</td><td>.</td><td>.</td></tr><tr><td>.</td><td>.</td><td>.</td><td>.</td><td>.</td><td>.</td></tr><tr><td>.</td><td>.</td><td>.</td><td>.</td><td>.</td><td>.</td></tr><tr><td>.</td><td>.</td><td>.</td><td>.</td><td>.</td><td>.</td></tr></table>						NO.	DATE	BY	CHECK	DESIGN	REVISION / SUBMITTAL	.	.	AECOM pce METROPOLITAN C O U N C I L SOUTHWEST Green Line LRT Extension PRELIMINARY ENGINEERING WEST-VOLUME 1 (CIVIL)-SEGMENT 1 UTILITY NOTES AND LEGEND DISCIPLINE: UTILITY SHEET NAME: W1-UTL-NTS-001 SHEET 94 OF 126		
NO.	DATE	BY	CHECK	DESIGN	REVISION / SUBMITTAL	
.	.	.	.	.	.	
.	.	.	.	.	.	
Aug. 27 2014 09:46 am V:\3200_PEC-W\CAD\SEGMENT-W1\SHEET\UTILITIES\W1-UTL-CNTC.dwg By: Inewman

UTILITY CONTACTS																
UTILITY: ARVIG COMMUNICATIONS SYSTEMS CONTACT: PATRICK LYNCH PHONE: (320) 256-0271 MOBILE: (320) 492-8763 ADDRESS: 224 MAIN STREET EAST MELROSE, MINNESOTA 56352				UTILITY: CITY OF MINNETONKA CONTACT: WILL MANCHESTER PHONE: (952) 939-8232 MOBILE: ADDRESS: MINNETONKA CITY HALL 14600 MINNETONKA BLVD. MINNETONKA, MINNESOTA 55345				UTILITY: SBA COMMUNICATIONS CORPORATION CONTACT: SUSAN HART PHONE: (919) 803-3427 X 105 MOBILE: (919) 625-2286 ADDRESS: SBA COMMUNICATIONS CORPORATION 5640 DILLARD DRIVE SUITE 101 CARY, NC 27518				UTILITY: XCEL ENERGY – DISTRIBUTION CONTACT: MORGAN IMPOLA PHONE: (952) 829-4538 MOBILE: (612) 876-5447 ADDRESS: 5309 WEST 70TH STREET EDINA, MINNESOTA 55439				
UTILITY: AT & T CONTACT: JERRY STREETER PHONE: (612) 344-3327 MOBILE: (612) 248-8674 ADDRESS: 420 3RD AVE. S., 9TH FLOOR MINNEAPOLIS, MINNESOTA 55415				UTILITY: COMCAST CABLE CONTACT: TOM NIEDZIELSKI PHONE: (651) 493-5407 MOBILE: (612) 490-7750 ADDRESS: 2621 FAIRVIEW AVE. NORTH ROSEVILLE, MINNESOTA 55113				UTILITY: SPRINT COMMUNICATIONS COMPANY, LP CONTACT: DAN HILLIARD PHONE: (651) 772-6714 MOBILE: (612) 414-2089 ADDRESS: 849 EARL STREET ST. PAUL, MINNESOTA 55106				UTILITY: XO COMMUNICATIONS CONTACT: ED PARKER PHONE: (602) 324-6488 MOBILE: ADDRESS: 3930 E. WATKINS SUITE 200 PHOENIX, ARIZONA 85034				
UTILITY: CENTERPOINT ENERGY CONTACT: ANDREW BALGOBIN PHONE: (612) 321-5426 MOBILE: ADDRESS: 700 WEST LINDEN AVENUE MINNEAPOLIS, MINNESOTA 55403				UTILITY: ENVENTIS CONTACT: JONI MCGABE PHONE: (507) 387-1770 MOBILE: (507) 317-1411 ADDRESS: 2730 3RD AVENUE PO BOX 3288 MANKATO, MN 56002-3288				UTILITY: TDS TELECOM CONTACT: MICHAEL RITCHIE PHONE: (608) 664-4461 MOBILE: ADDRESS: 525 JUNCTION ROAD MADISON, WISCONSIN 53717				UTILITY: ZAYO FIBER SOLUTIONS CONTACT: JACK JELINEK PHONE: (952) 230-4288 MOBILE: (715) 245-0491 ADDRESS: 2300 BERKSHIRE LN N. SUITE 4 PLYMOUTH, MN 55441				
UTILITY: CENTURYLINK CONTACT: BRANDON ELVERUM PHONE: (651) 250-3996 MOBILE: ADDRESS: 390 COMMERCE DRIVE, ROOM #104 WOODBURY, MINNSOTA 55125				UTILITY: HENNEPIN COUNTY CONTACT: KRISTY MORTER PHONE: (612) 596-0384 MOBILE: ADDRESS: HENNEPIN COUNTY TRANSPORTATION DEPARTMENT, DESIGN DIVISION 1600 PRAIRIE DRIVE MEDINA, MN 55340				UTILITY: TELECOM TRANSPORT MANAGEMENT, INC. CONTACT: DAVE SMITH PHONE: (612) 309-8422 MOBILE: ADDRESS: 6844 WASHINGTON AVE. EDEN PRAIRIE, MN 55344								
UTILITY: CENTURYLINK CONTACT: KATHY HOGGARTH PHONE: (651) 312-5306 MOBILE: ADDRESS: 425 MONROE ST. ANOKA, MINNESOTA 55303				UTILITY: HOPKINS PUBLIC SCHOOLS CONTACT: JOHN WETTER PHONE: (952) 988-5373 MOBILE: ADDRESS: EDUCATIONAL TECHNOLOGY, MEDIA & INFORMATION SERVICES HOPKINS DISTRICT 270 1001 HIGHWAY 7 HOPKINS, MINNESOTA 55305				UTILITY: TW TELECOM, INCORPORATED CONTACT: BOB STRONG PHONE: (952) 351-2353 MOBILE: (612) 805-6827 ADDRESS: 5480 FELTL ROAD MINNETONKA, MINNESOTA 55343-7982								
UTILITY: CENTURYLINK – LITECORE/KMC CONTACT: KYLE TOSTENSON PHONE: (318) 417-2768 MOBILE: ADDRESS: 100 CENTURYLINK DRIVE MONROE, LA 71203				UTILITY: METROPOLITAN COUNCIL, ENVIRONMENTAL SERVICES CONTACT: ADAM GORDON PHONE: (651) 602-4508 MOBILE: ADDRESS: 3565 KENNEBEC DRIVE EAGAN, MINNESOTA 55122				UTILITY: VERIZON COMMUNICATIONS CONTACT: STEPHEN BONCZKOWSKI PHONE: (630) 395-6161 MOBILE: (630) 327-6959 ADDRESS: 501 63RD ST. DOWNERS GROVE, ILLINOIS 60516								
UTILITY: CITY OF EDEN PRAIRIE CONTACT: ROBERT ELLIS PHONE: (952) 949-8310 MOBILE: ADDRESS: CITY CENTER 8080 MITCHELL ROAD EDEN PRAIRIE, MINNESOTA 55344				UTILITY: METRO TRANSIT CONTACT: BOJAN MISIC PHONE: (612) 373-3874 MOBILE: (619) 549-7620 ADDRESS: SOUTHWEST LRT PROJECT OFFICE PARK PLACE WEST 6465 WAYZATA BOULEVARD, SUITE 500 ST. LOUIS PARK, MN 55426				UTILITY: WINDSTREAM CONTACT: ERIC BECKER PHONE: MOBILE: (612) 790-4110 ADDRESS: 2996 CENTRE POINT DR. ROSEVILLE, MINNESOTA 55113								
UTILITY: CITY OF HOPKINS CONTACT: NATE STANLEY PHONE: (952) 548-6356 MOBILE: (952) 292-6872 ADDRESS: 1010 1ST ST. S. HOPKINS, MINNESOTA 55343				UTILITY: MNDOT CONTACT: MIKE MANNING PHONE: (612) 373-3809 MOBILE: (651) 775-0227 ADDRESS: SOUTHWEST LRT PROJECT OFFICE PARK PLACE WEST 6465 WAYZATA BOULEVARD, SUITE 500 ST. LOUIS PARK, MN 55426				UTILITY: XCEL ENERGY – TRANSMISSION CONTACT: BRUCE ZEMKE PHONE: (612) 330-7815 MOBILE: (651) 214-2620 ADDRESS: 414 NICOLLET MALL, (MP 8) MINNEAPOLIS, MINNESOTA 55401								
NO.	DATE	BY	CHECK	DESIGN	REVISION / SUBMITTAL	AECOM pce METROPOLITAN C O U N C I L SOUTHWEST Green Line LRT Extension				WEST-VOLUME 1 (CIVIL)-SEGMENT 1 UTILITY CONTACTS				DISCIPLINE:	SHEET NAME:	SHEET
						PRELIMINARY ENGINEERING				UTILITY		W1-UTL-CNTC-001	95 OF 126			

Aug. 27 2014 09:46 am V:\3200_PEC-W\CAD\SEGMENT-W1\UTILITY\UTILITIES\W1-UTL-IDX.dwg By: newman

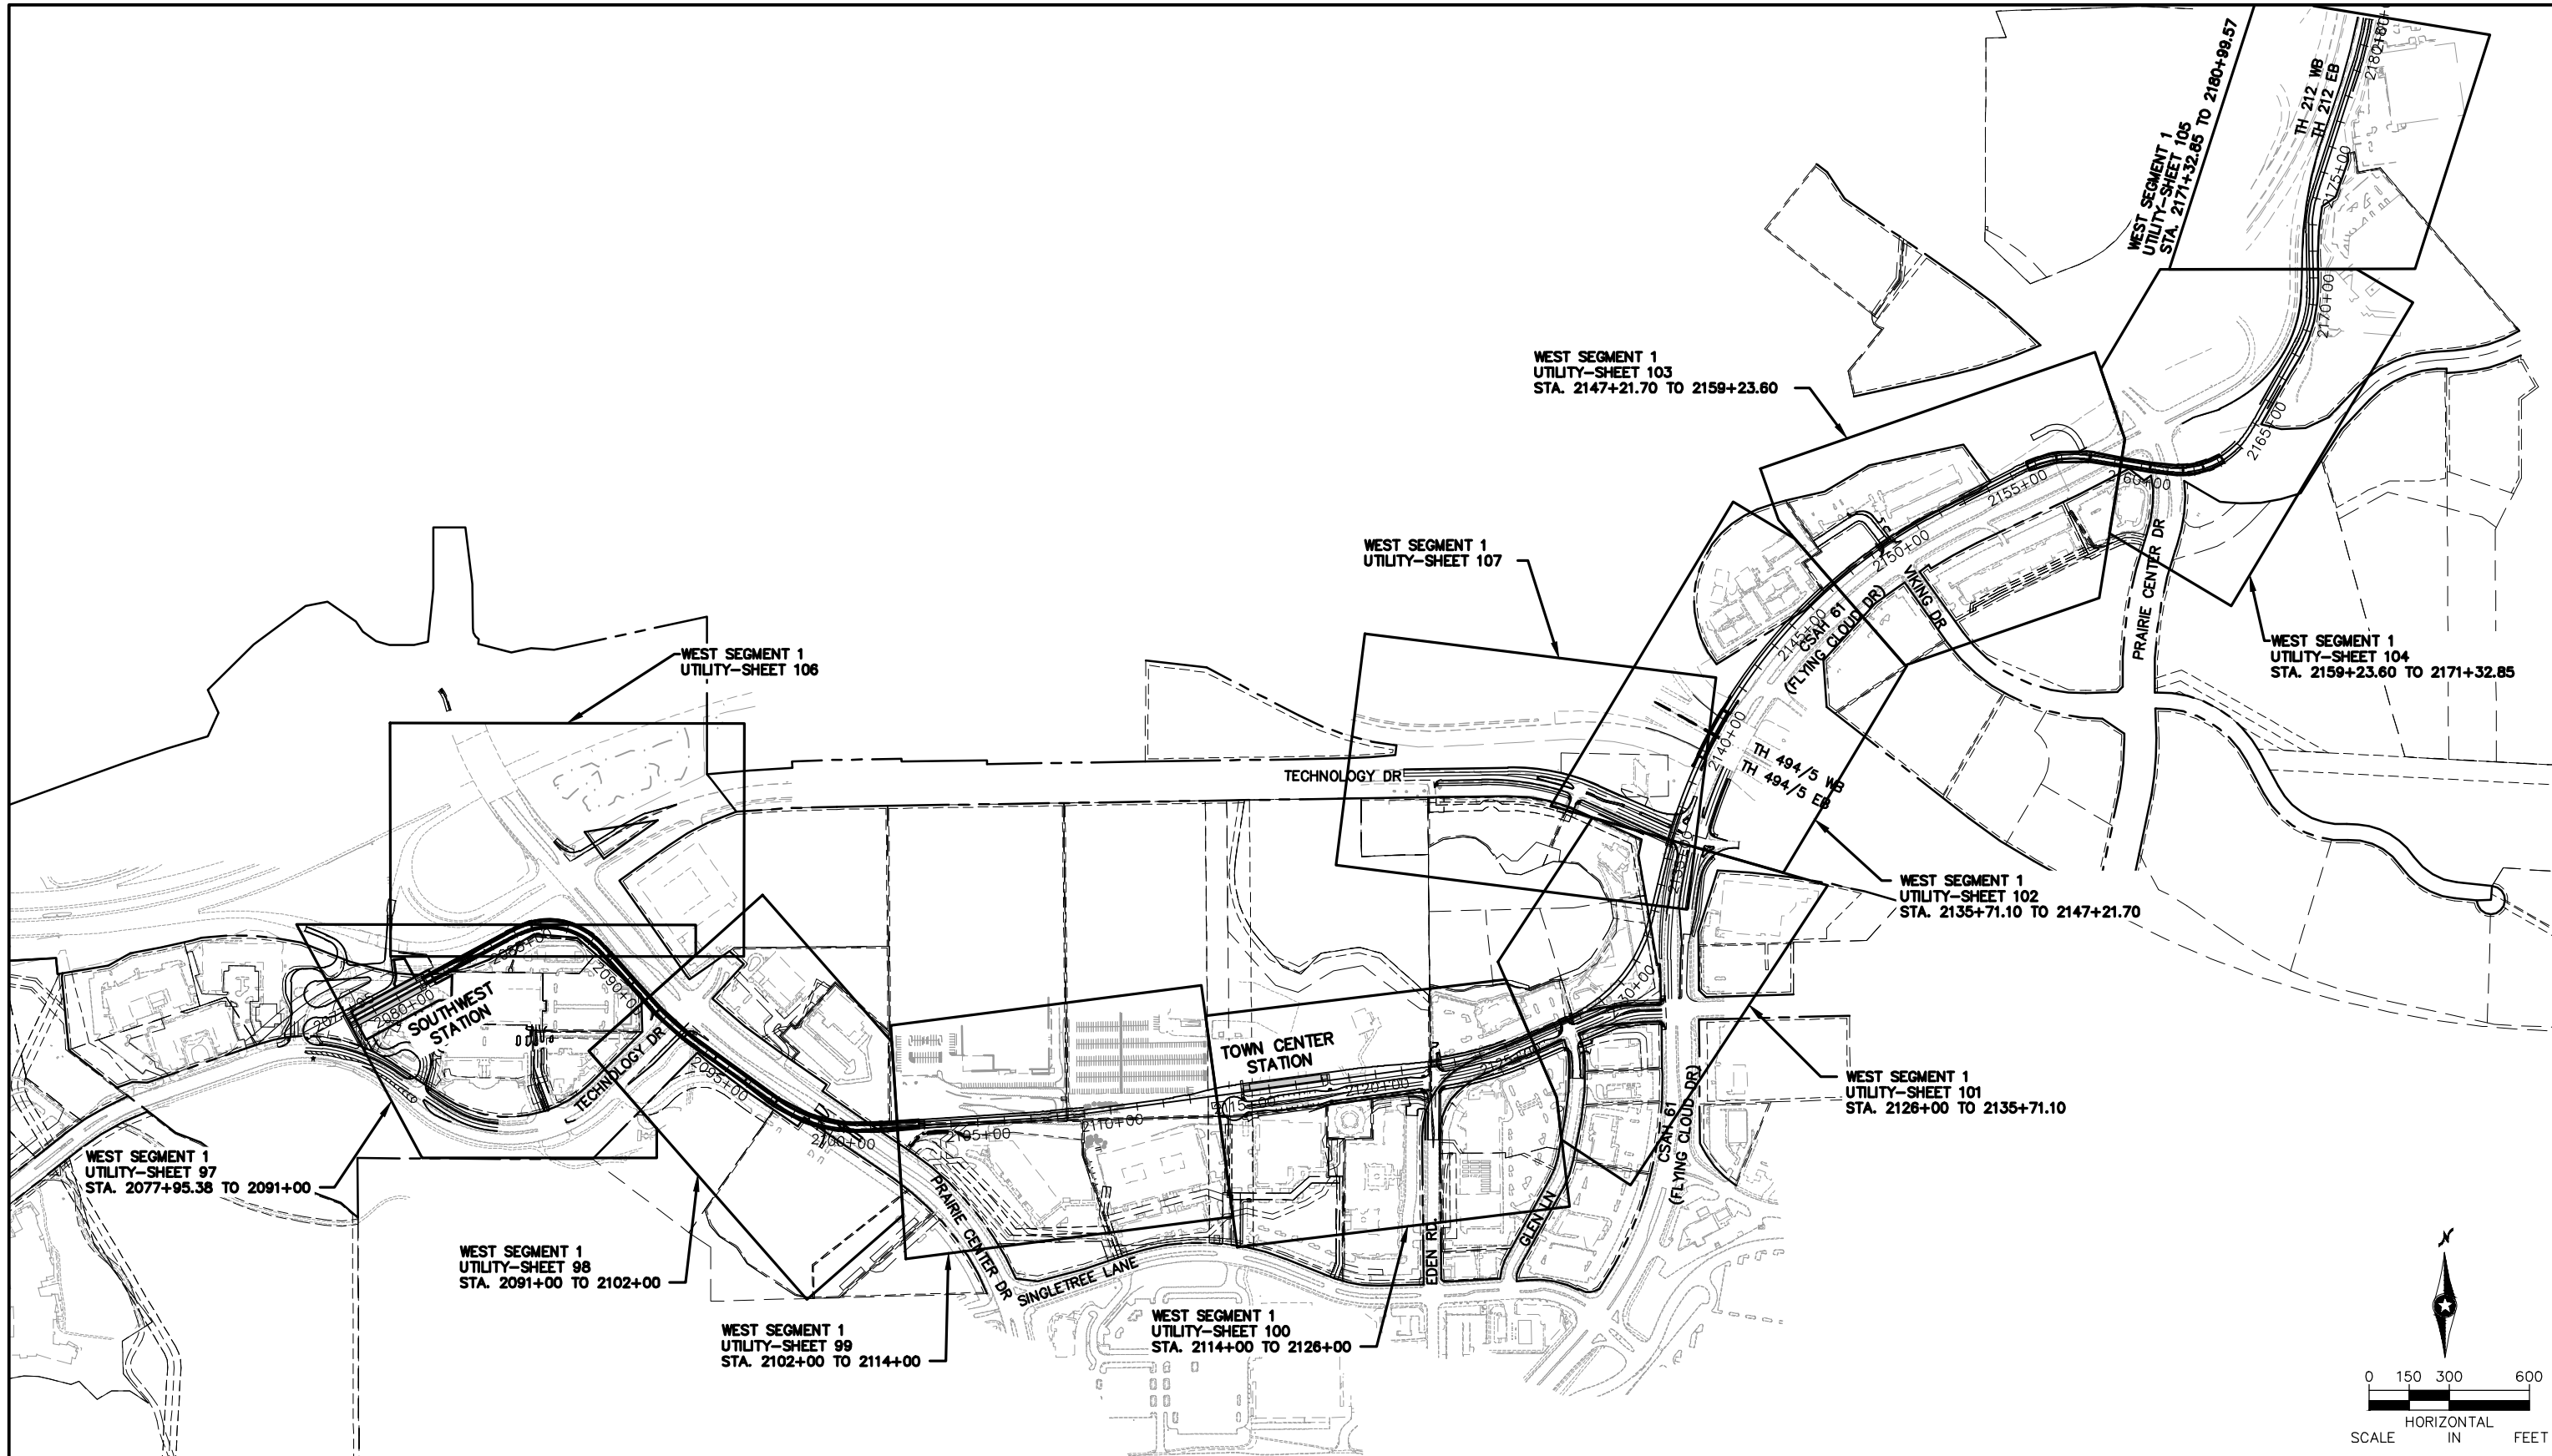

NO.	DATE	BY	CHECK	DESIGN	REVISION / SUBMITTAL

AECOM

pce

PRELIMINARY ENGINEERING

**METROPOLITAN**
COUNCIL

**SOUTHWEST**
Green Line LRT Extension


**WEST-VOLUME 1 (CIVIL)-SEGMENT 1
UTILITY
SHEET INDEX**

DISCIPLINE: **UTILITY**

SHEET NAME: **W1-UTL-IDX-001**

SHEET
96
OF
126


Aug. 27 2014 02:35 pm V:\3200_PEC-W\CAD\SEGMENT-W1\SHEET\UTILITIES\W1-UTL-PLN.dwg By: Inewman

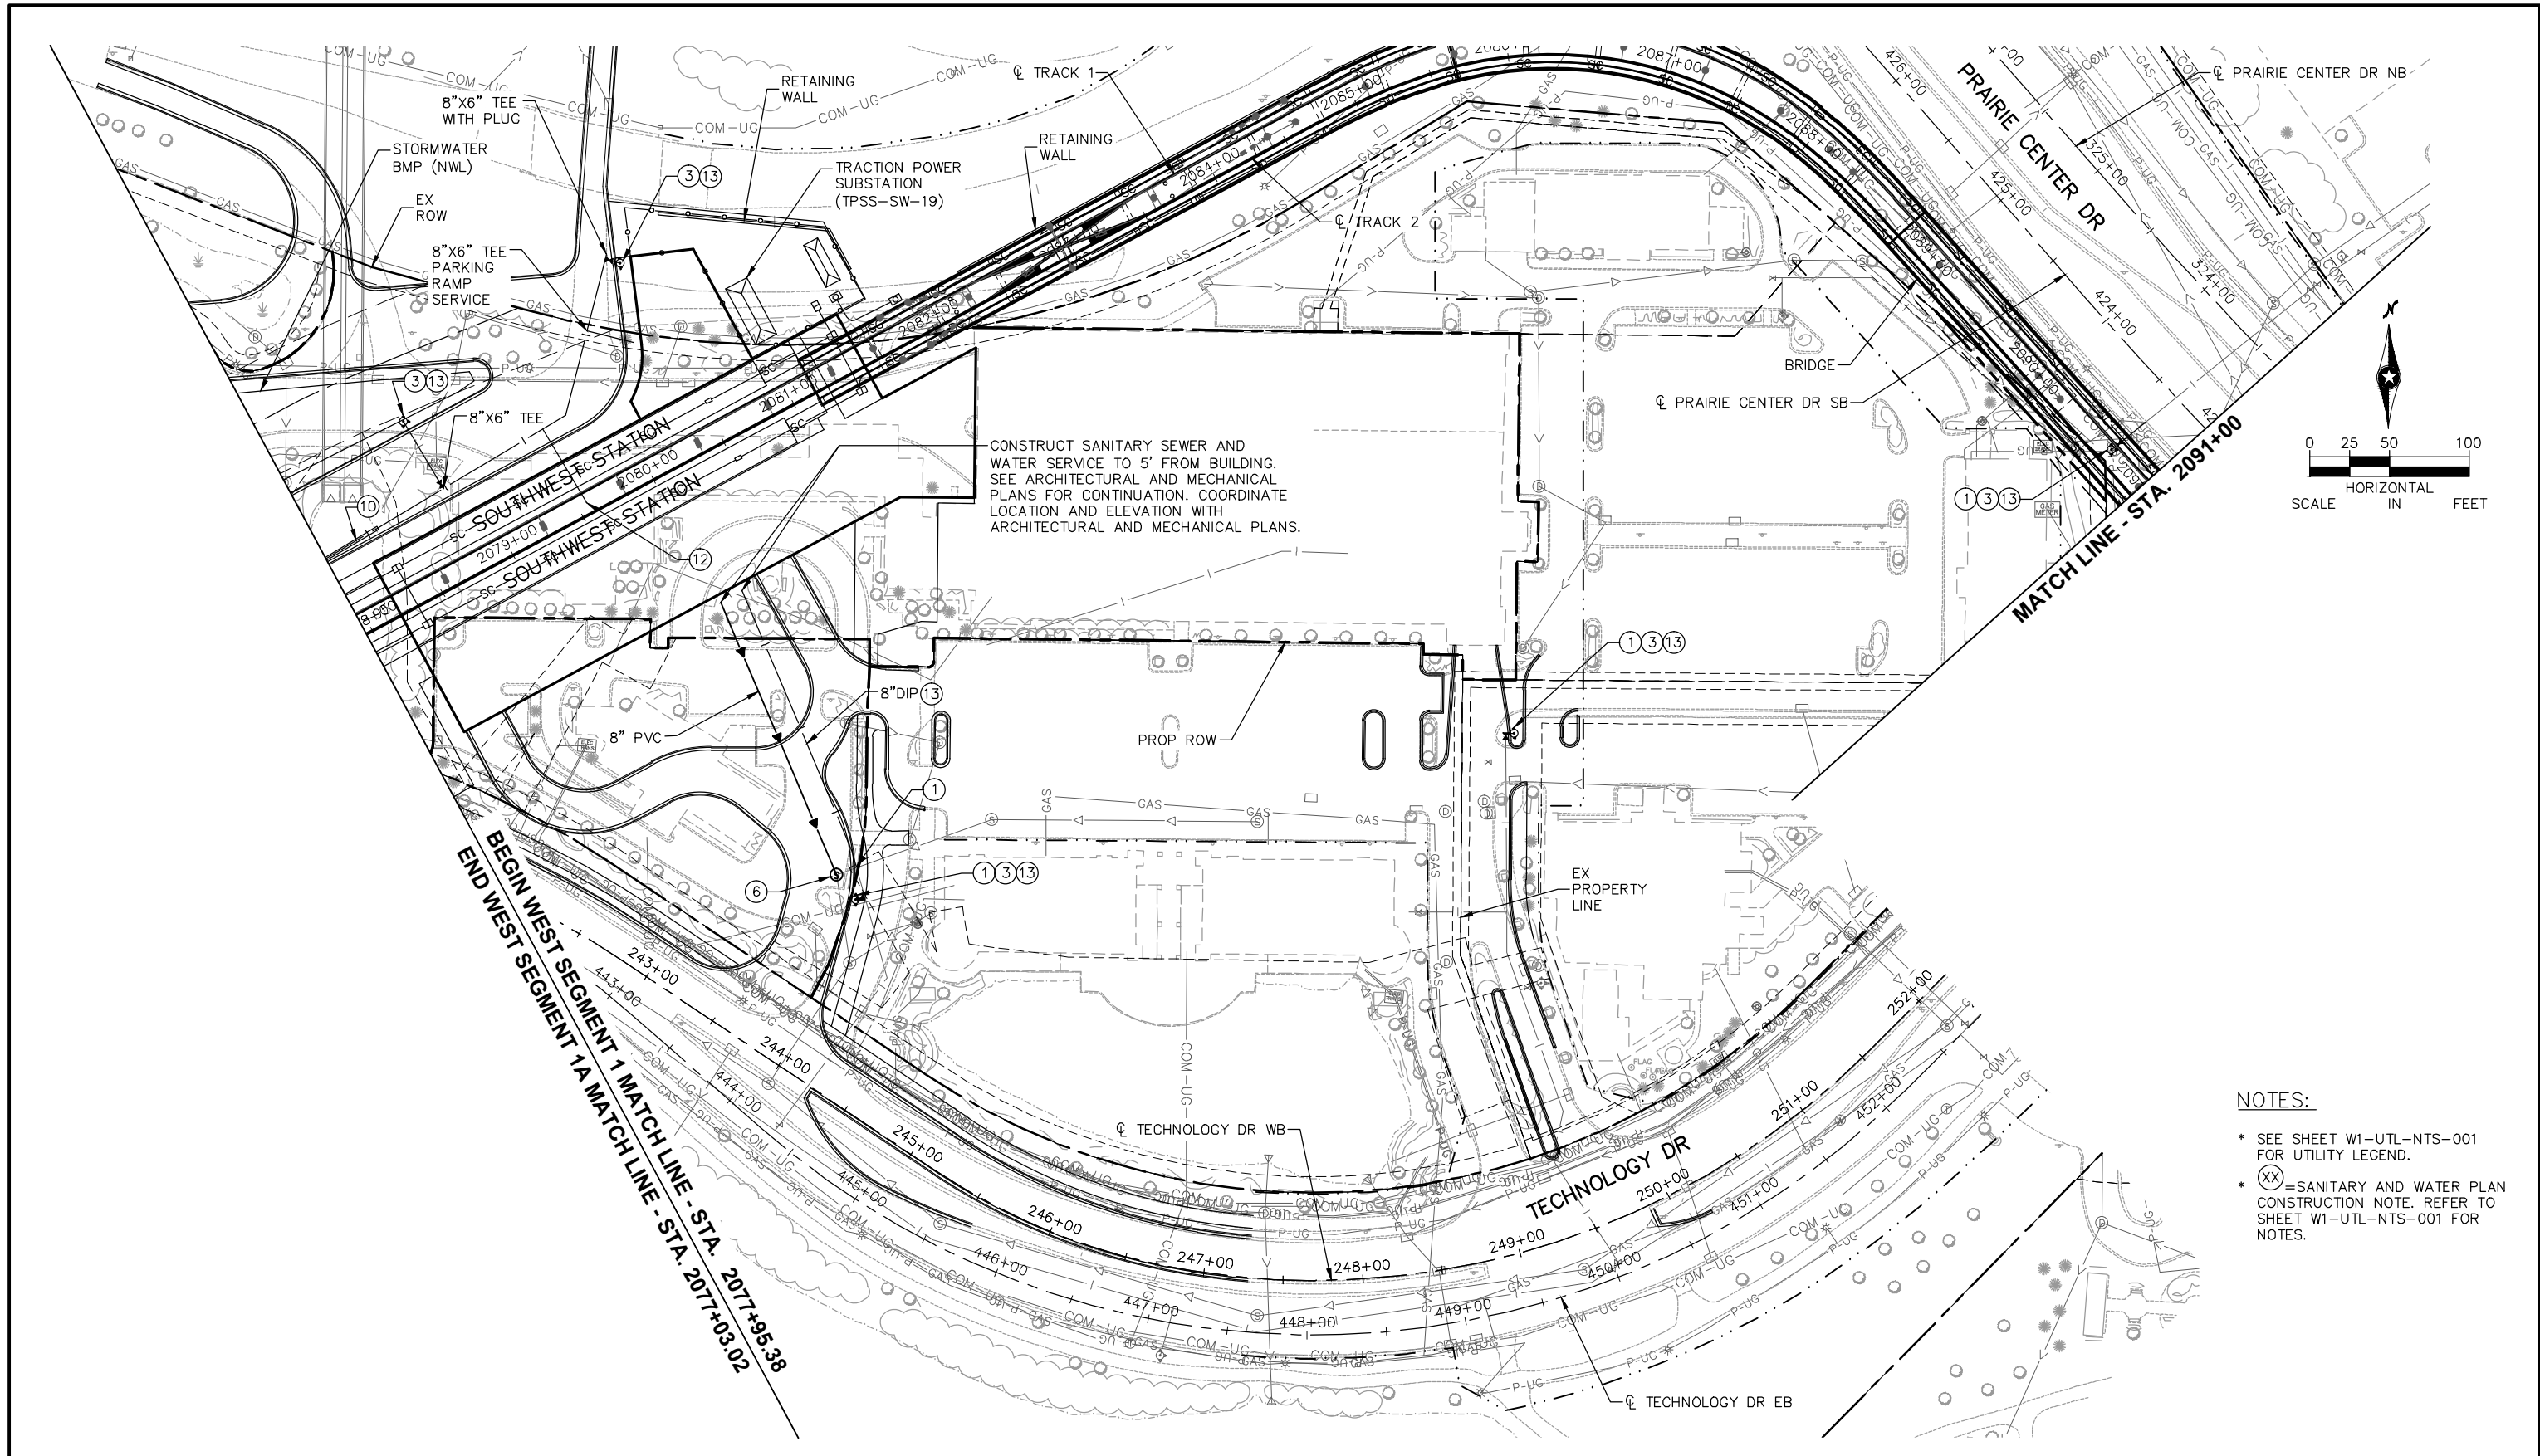

NOTES:

- * SEE SHEET W1-UTL-NTS-001 FOR UTILITY LEGEND.
- * (XX) = SANITARY AND WATER PLAN CONSTRUCTION NOTE. REFER TO SHEET W1-UTL-NTS-001 FOR NOTES.

NO.	DATE	BY	CHECK	DESIGN	REVISION / SUBMITTAL

 

AECOM

pce

PRELIMINARY ENGINEERING

**METROPOLITAN COUNCIL**


**SOUTHWEST**
Green Line LRT Extension

WEST-VOLUME 1 (CIVIL)-SEGMENT 1
UTILITY PLAN
STA. 2077+95.38 TO STA. 2091+00

DISCIPLINE: **UTILITY**

SHEET NAME: **W1-UTL-PLN-001**

SHEET
97
OF
126

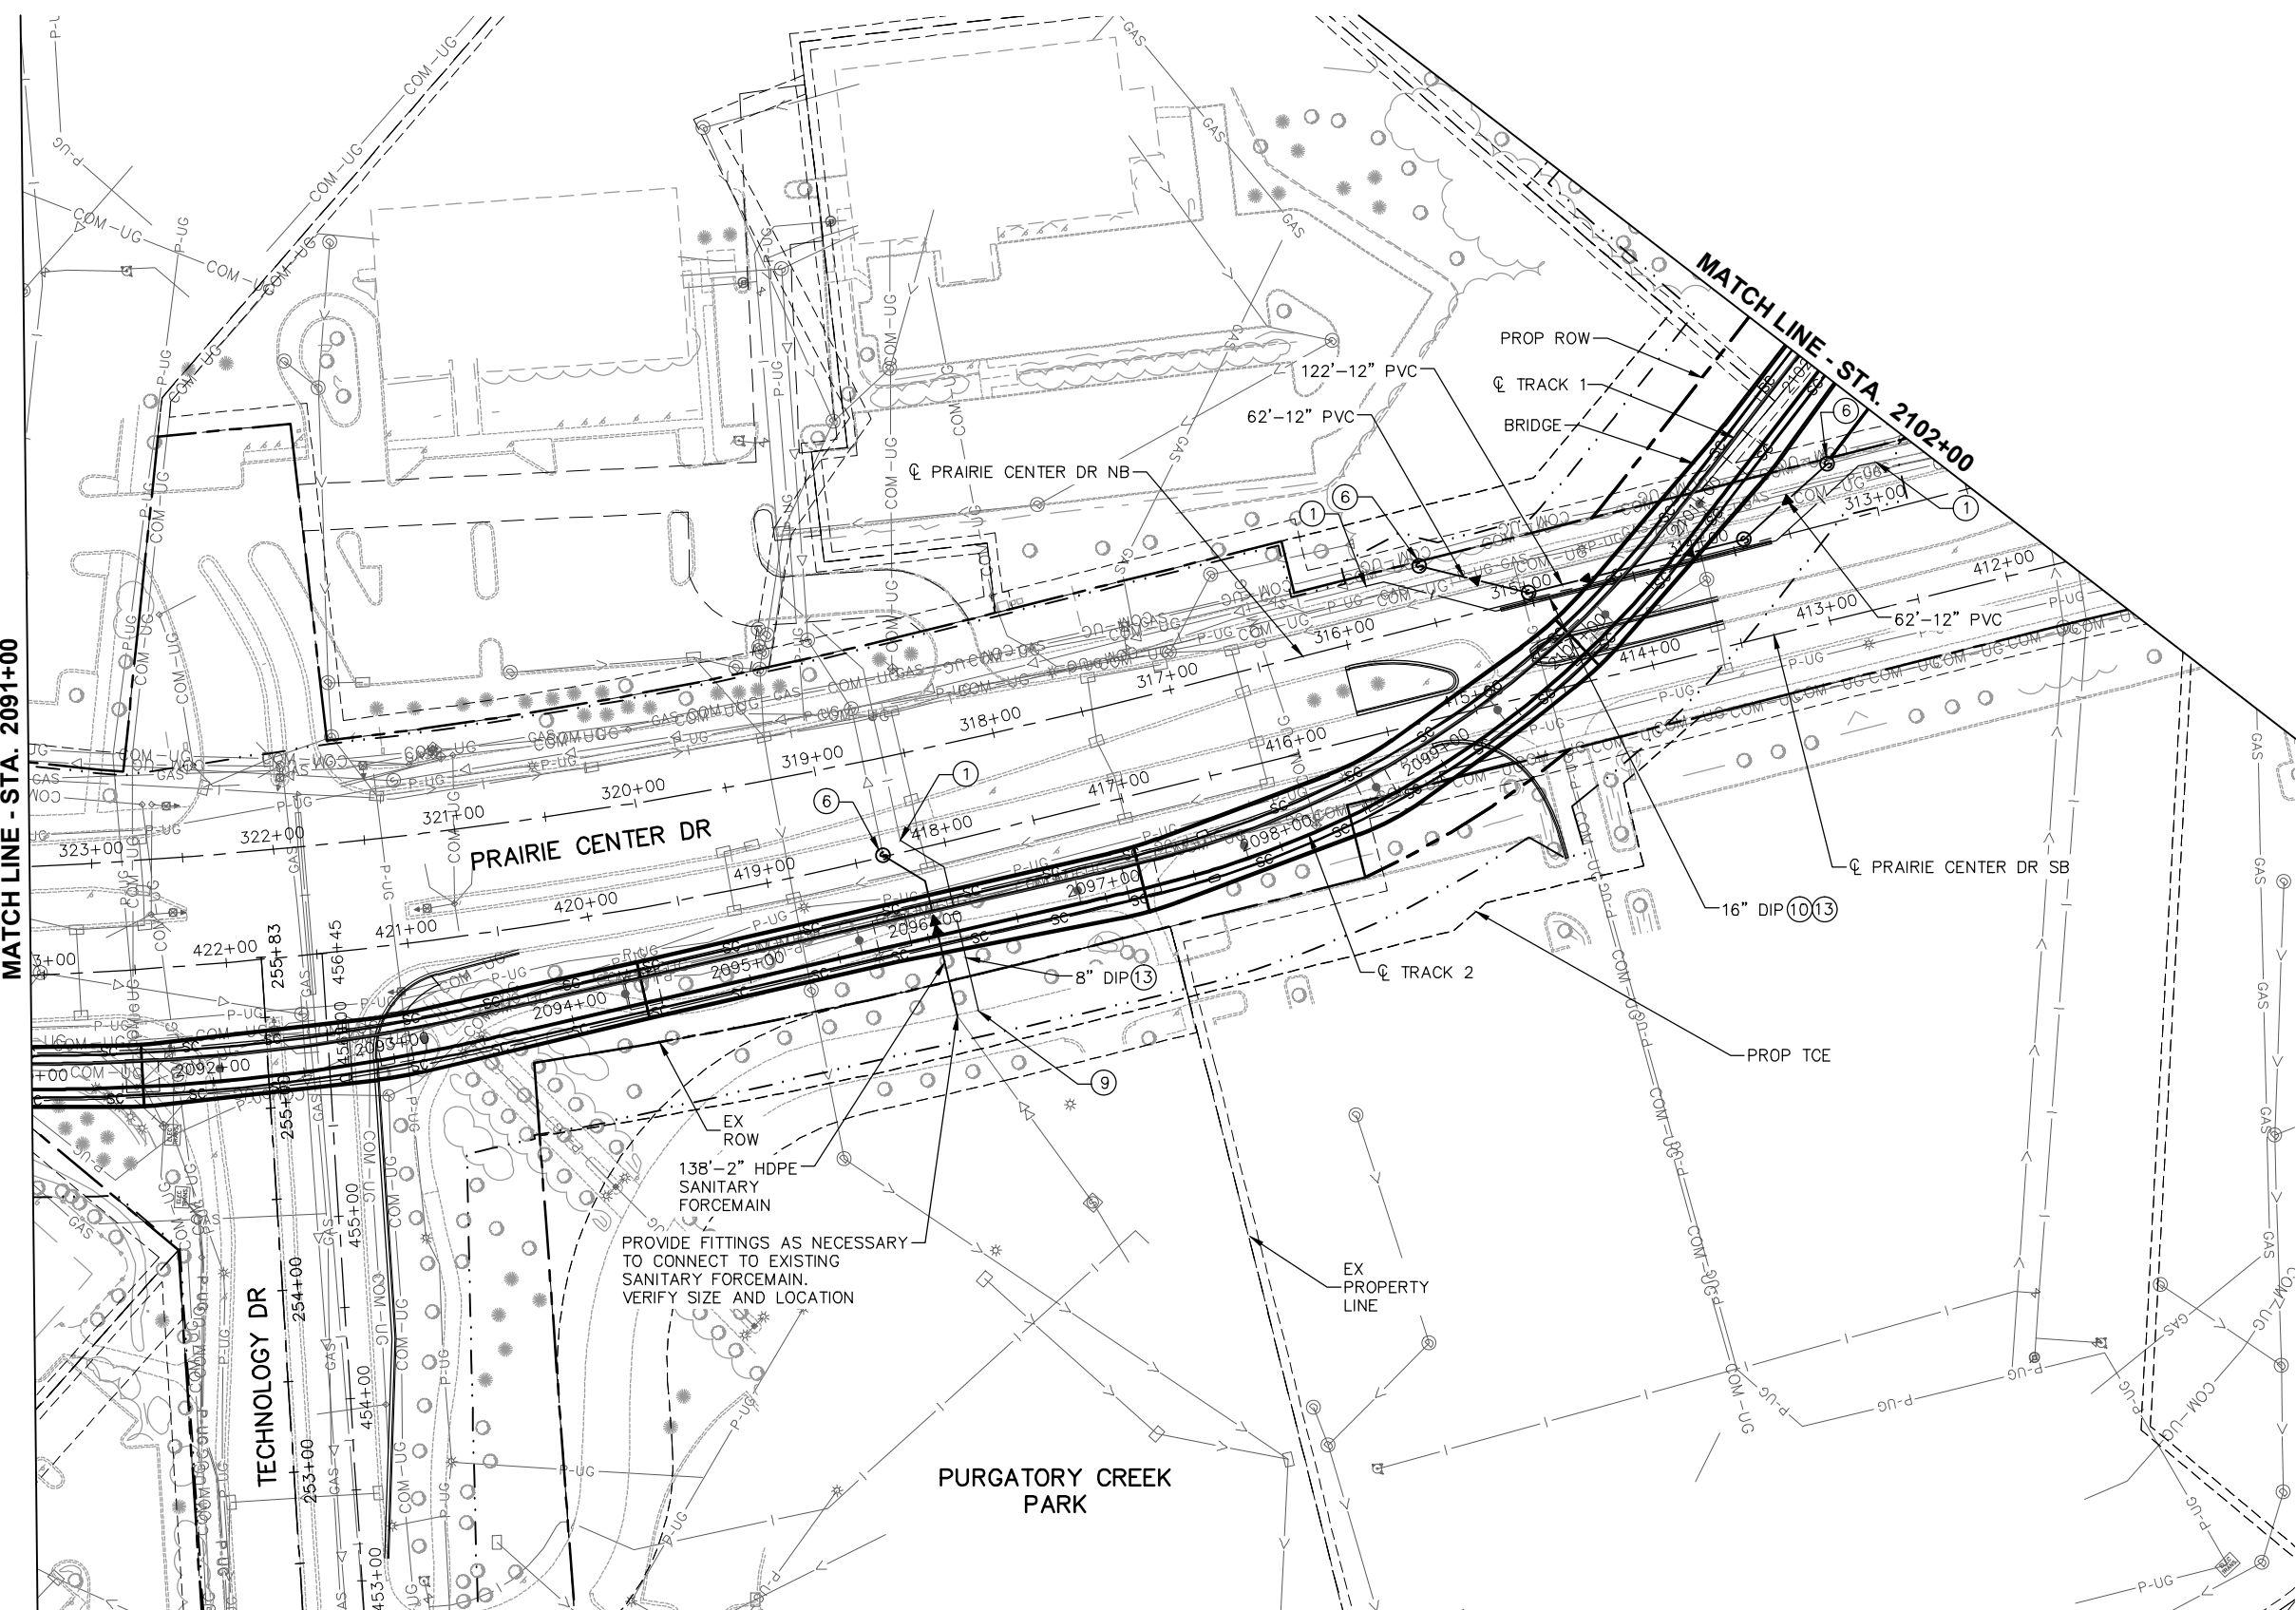

- * SEE SHEET W1-UTL-NTS-001 FOR UTILITY LEGEND.
- * (XX) = SANITARY AND WATER PLAN CONSTRUCTION NOTE. REFER TO SHEET W1-UTL-NTS-001 FOR NOTES.

[illegible]



PRELIMINARY ENGINEERING



DISCIPLINE:	UTILITY	SHEET NAME:	W1-UTL-PLN-002
-------------	----------------	-------------	-----------------------

	SHEET
	98
	OF
	126

Aug. 27 2014 02:36 pm V:\3200_PEC-W\CAD\SEGMENT-W1\SHEET\UTILITIES\W1-UTL-PLN.dwg By: Inewman

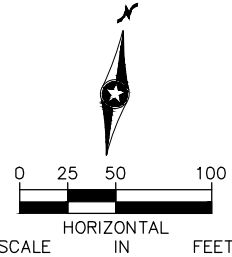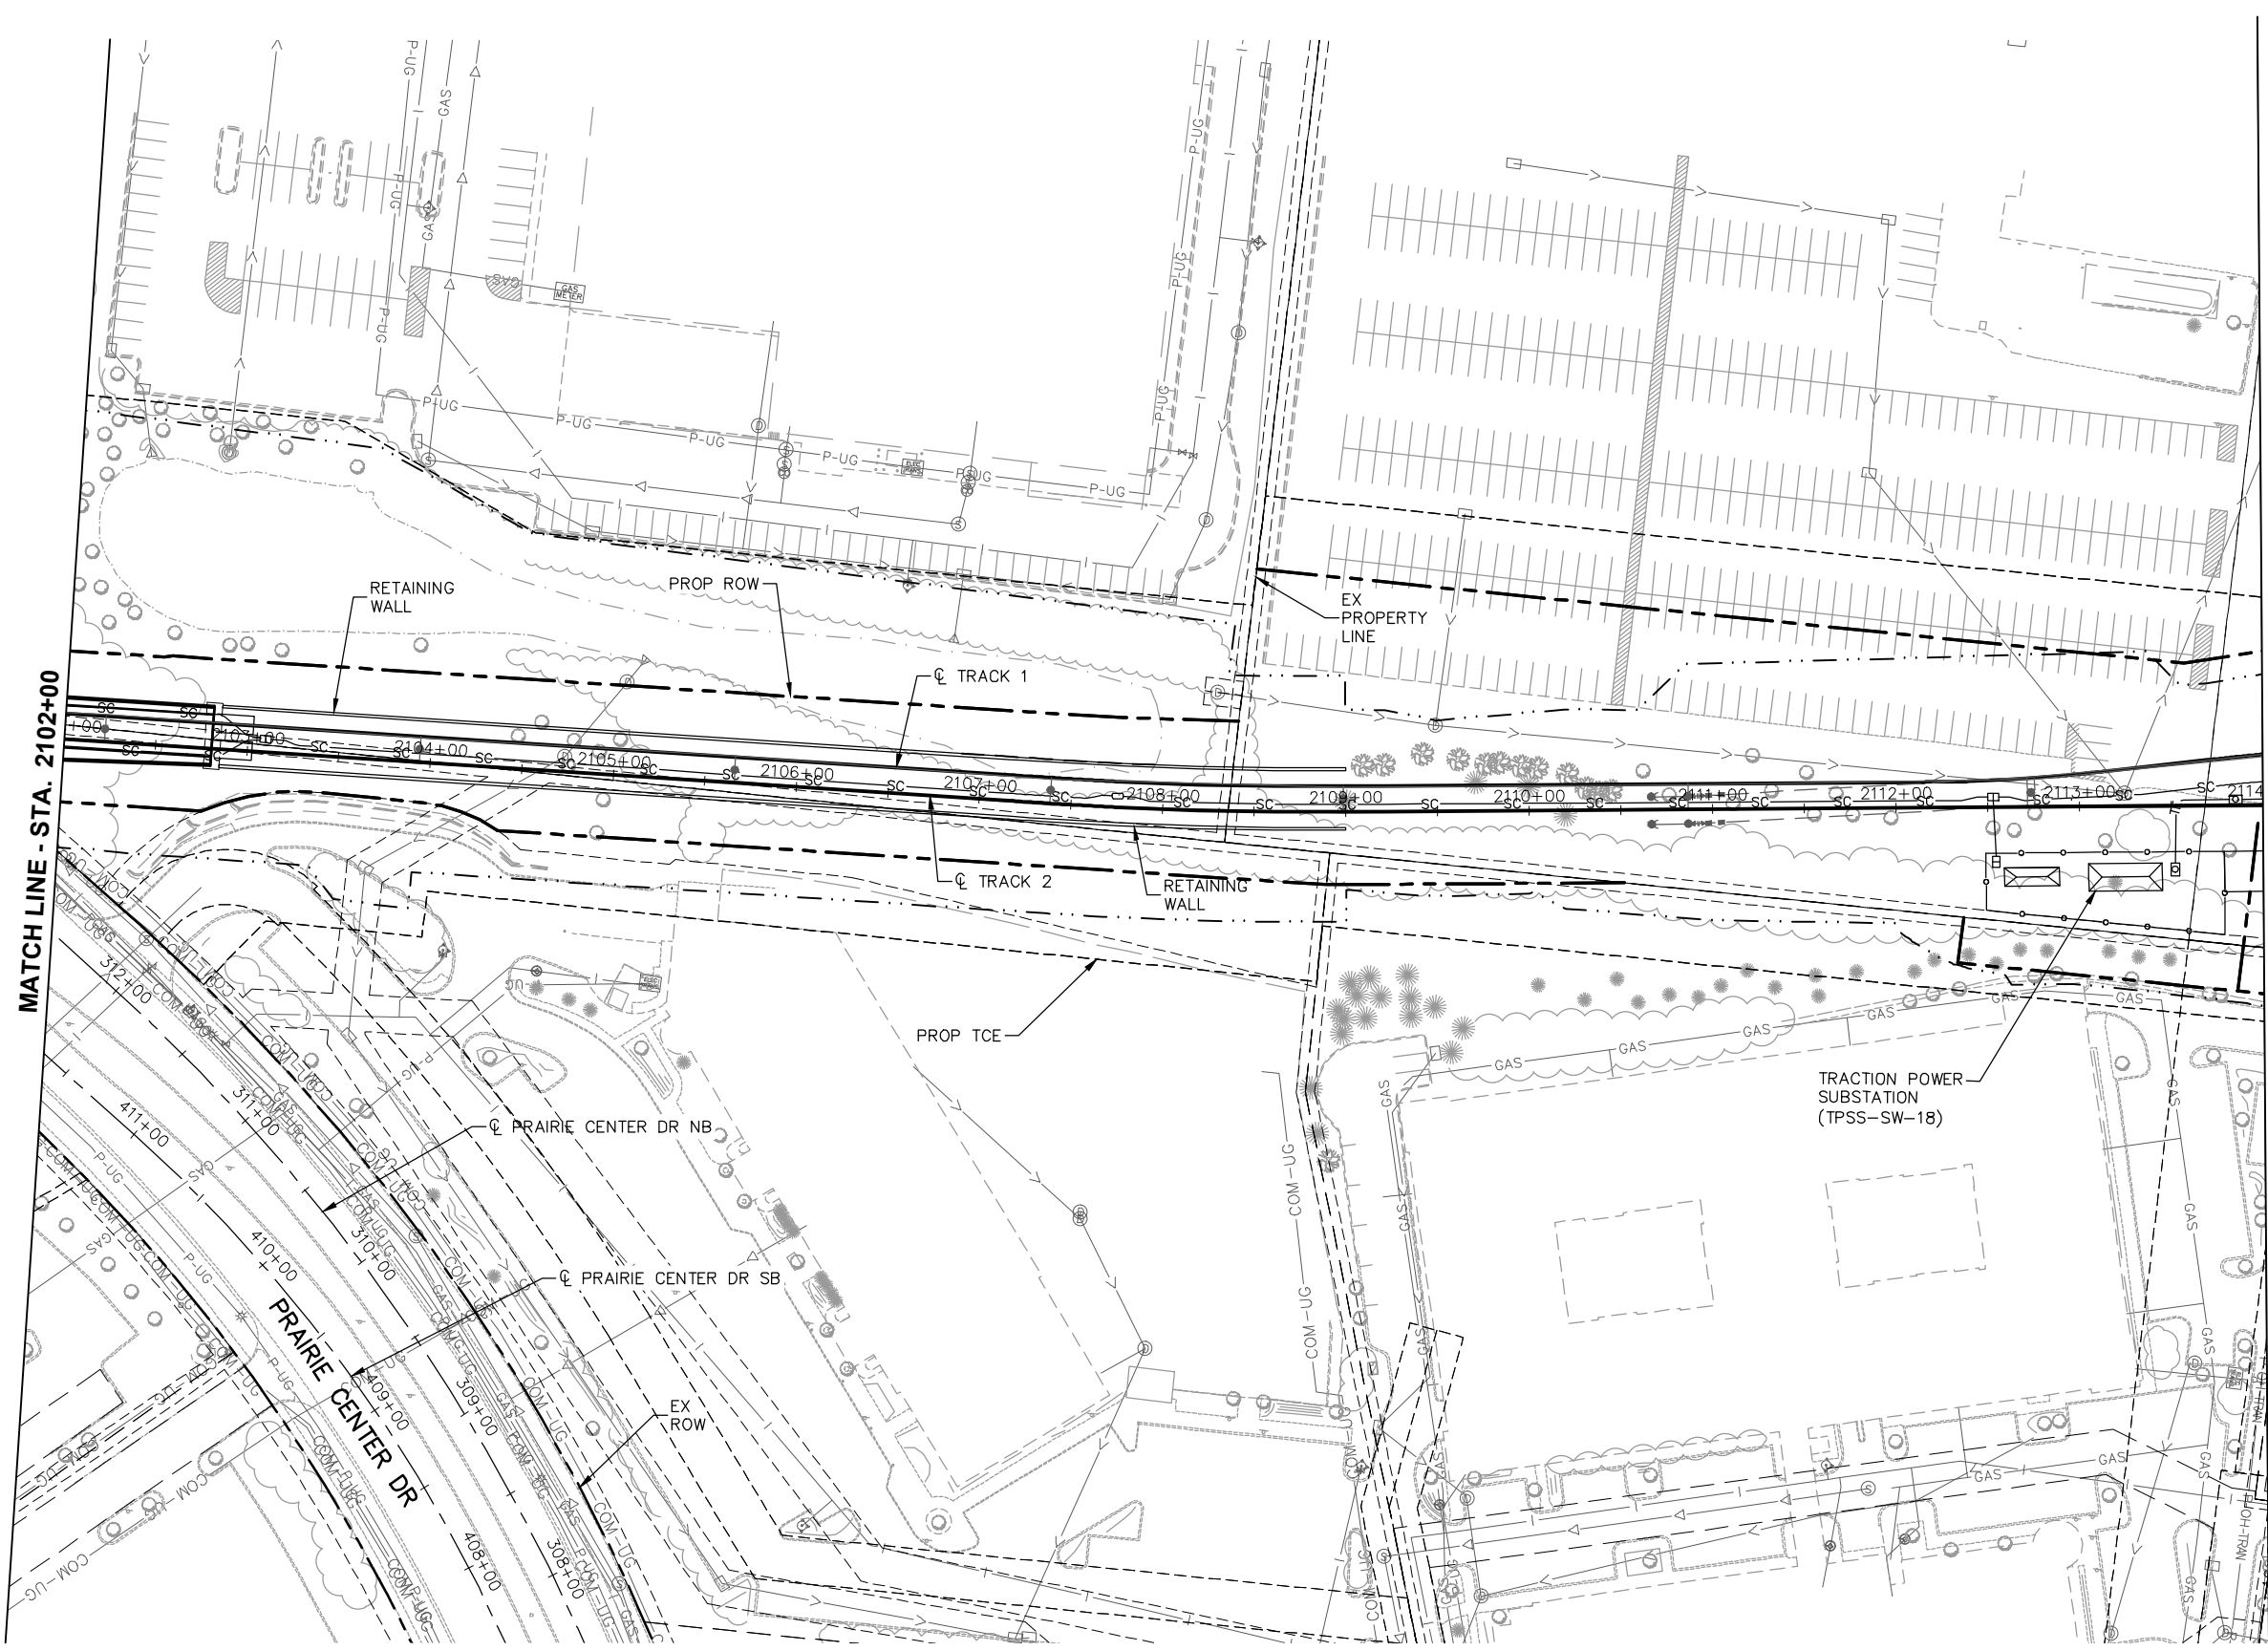

NOTES:

- * SEE SHEET W1-UTL-NTS-001 FOR UTILITY LEGEND.
- * (XX) = SANITARY AND WATER PLAN CONSTRUCTION NOTE. REFER TO SHEET W1-UTL-NTS-001 FOR NOTES.

NO.	DATE	BY	CHECK	DESIGN	REVISION / SUBMITTAL



PRELIMINARY ENGINEERING



WEST-VOLUME 1 (CIVIL)-SEGMENT 1
UTILITY
PLAN
STA. 2102+00 TO STA. 2114+00


DISCIPLINE: UTILITY

SHEET NAME: W1-UTL-PLN-003

SHEET
99
OF
126

Jun, 27 2014 07:25 am V:\3200_PEC-W\CAD\SEGMENT-W1\SHEET\UTILITIES\W1-UTL-PLN.dwg By: Depuyard

MATCH LINE - STA. 2114+00

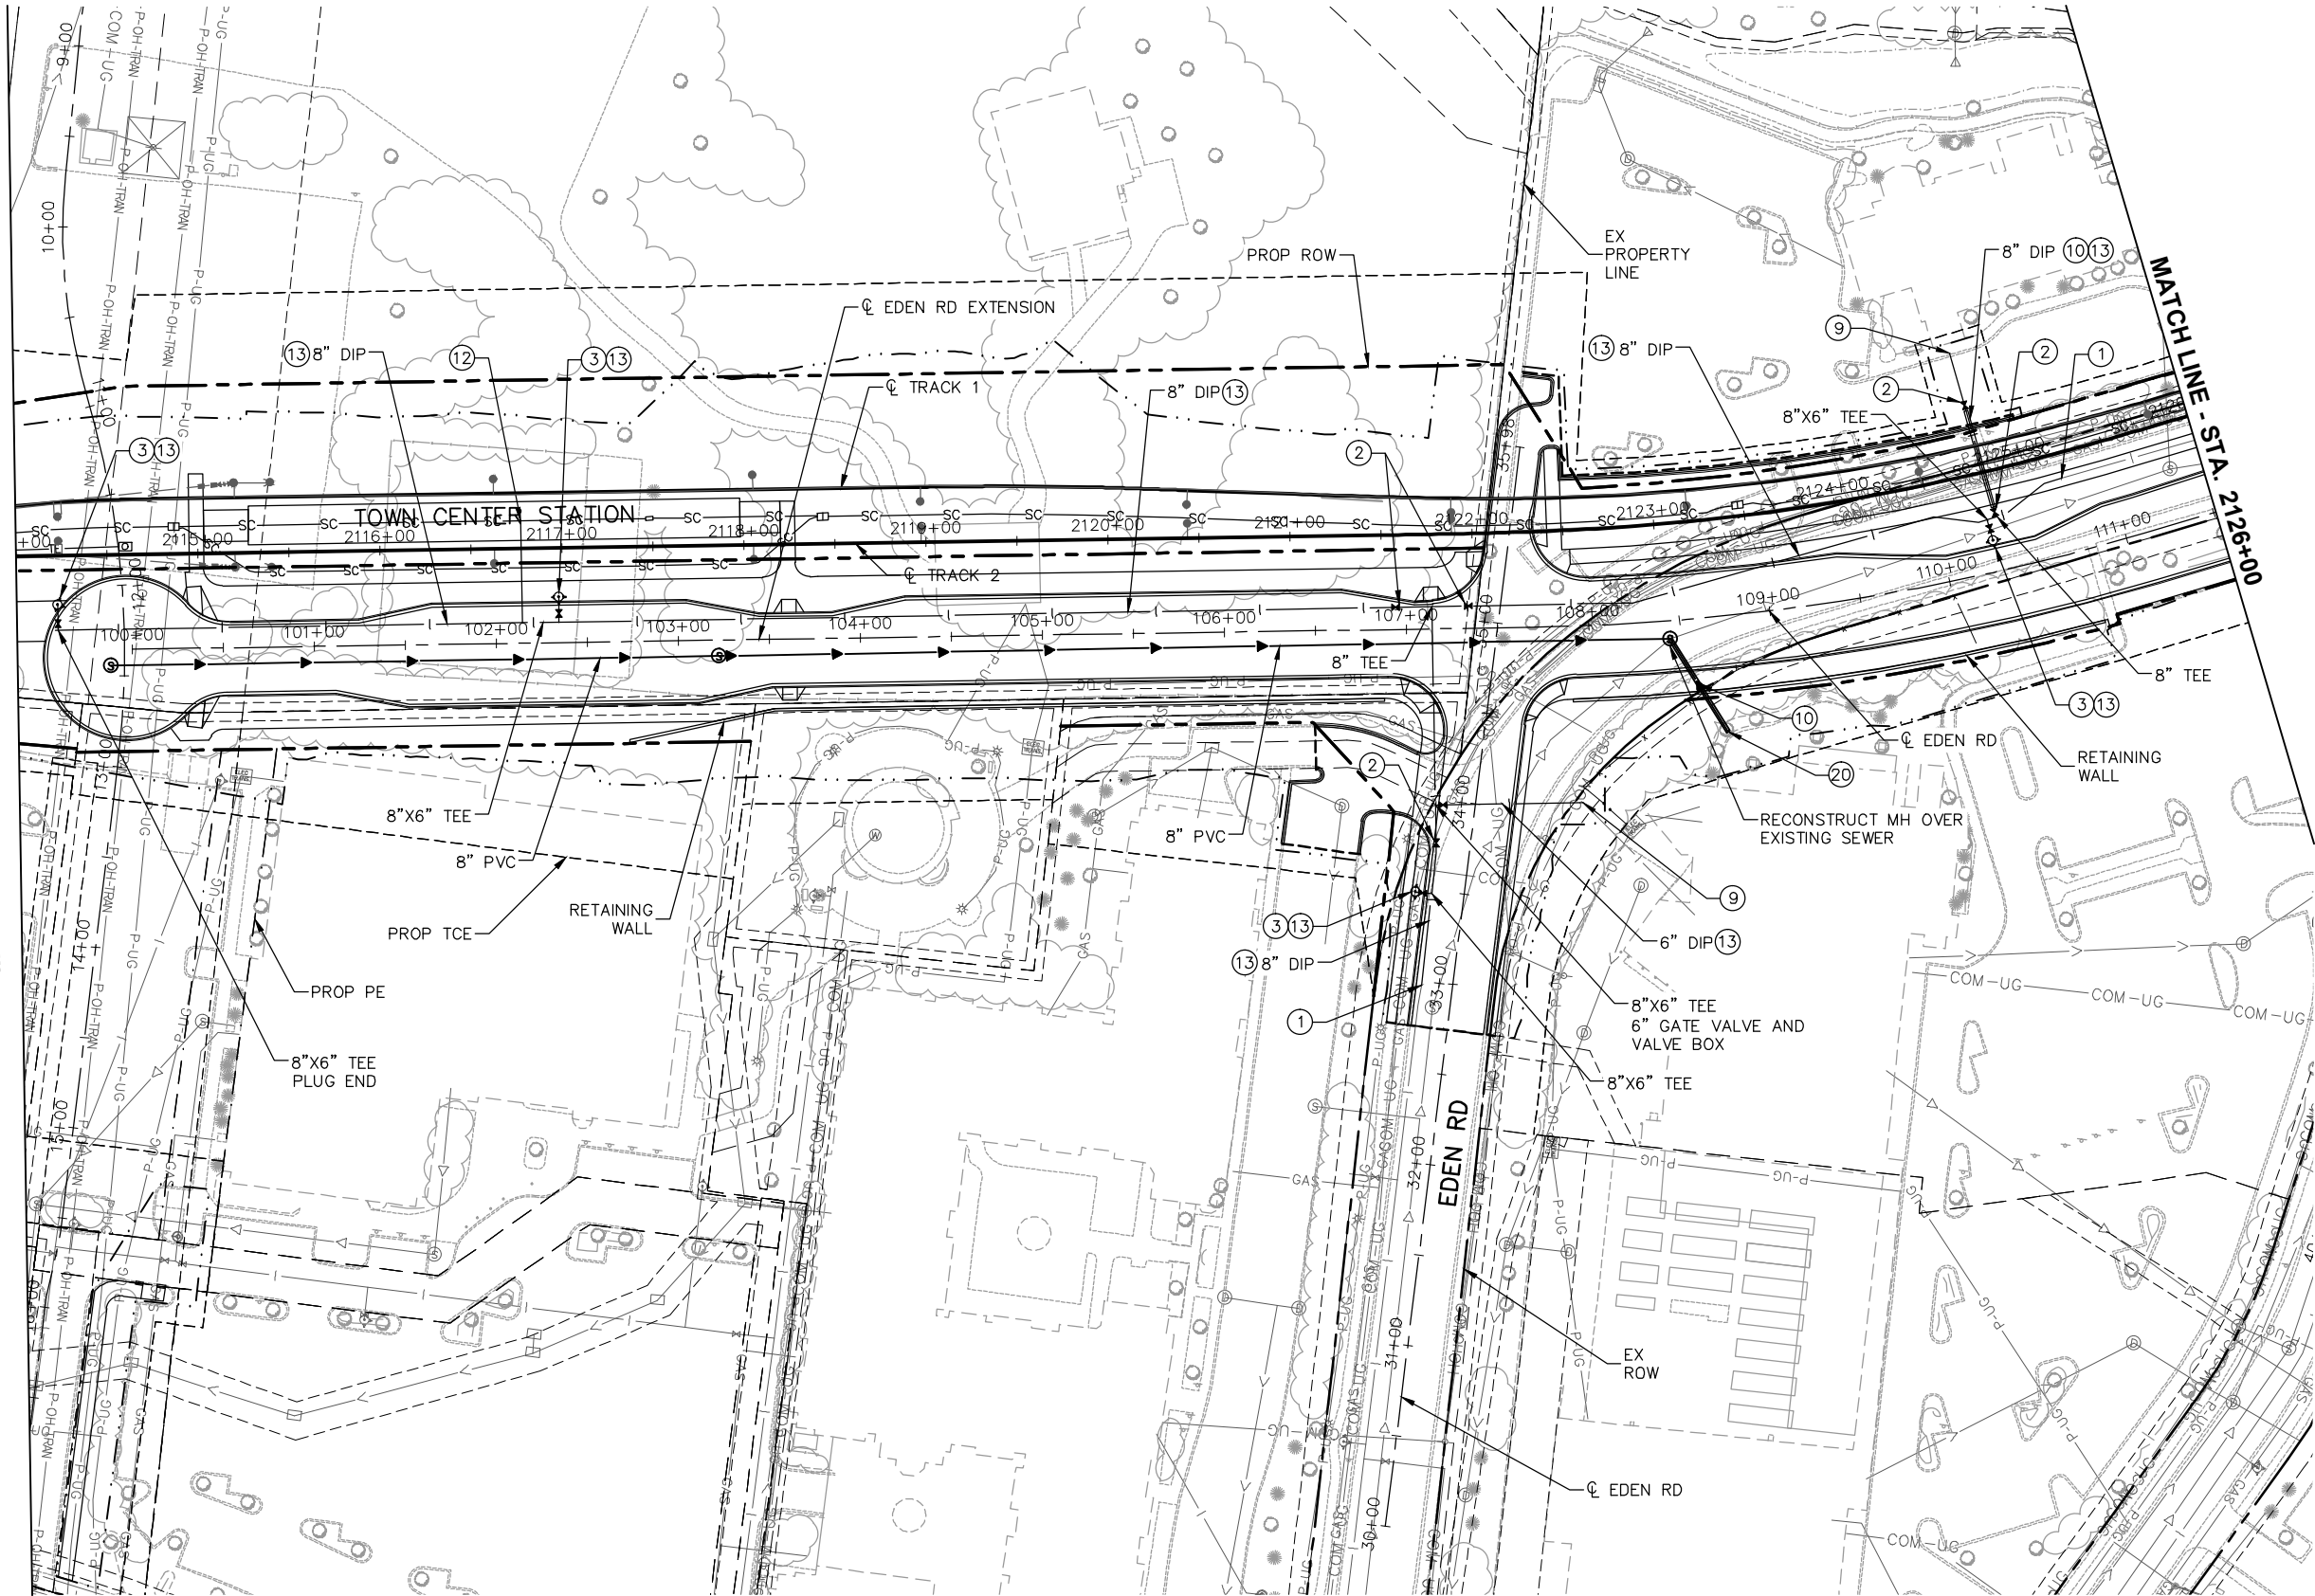

NOTES:

- * SEE SHEET W1-UTL-NTS-001 FOR UTILITY LEGEND.
- * (XX) = SANITARY AND WATER PLAN CONSTRUCTION NOTE. REFER TO SHEET W1-UTL-NTS-001 FOR NOTES.

NO.	DATE	BY	CHECK	DESIGN	REVISION / SUBMITTAL



PRELIMINARY ENGINEERING





WEST-VOLUME 1 (CIVIL)-SEGMENT 1
UTILITY
PLAN
STA. 2114+00 TO STA. 2126+00

DISCIPLINE: UTILITY

SHEET NAME: W1-UTL-PLN-004

SHEET
100
OF
126

Aug. 27 2014 02:36 pm V:\3200_PEC-W\CAD\SEGMENT-W1\SHEET\UTILITIES\W1-UTL-PLN.dwg By: Inewman

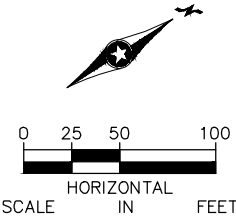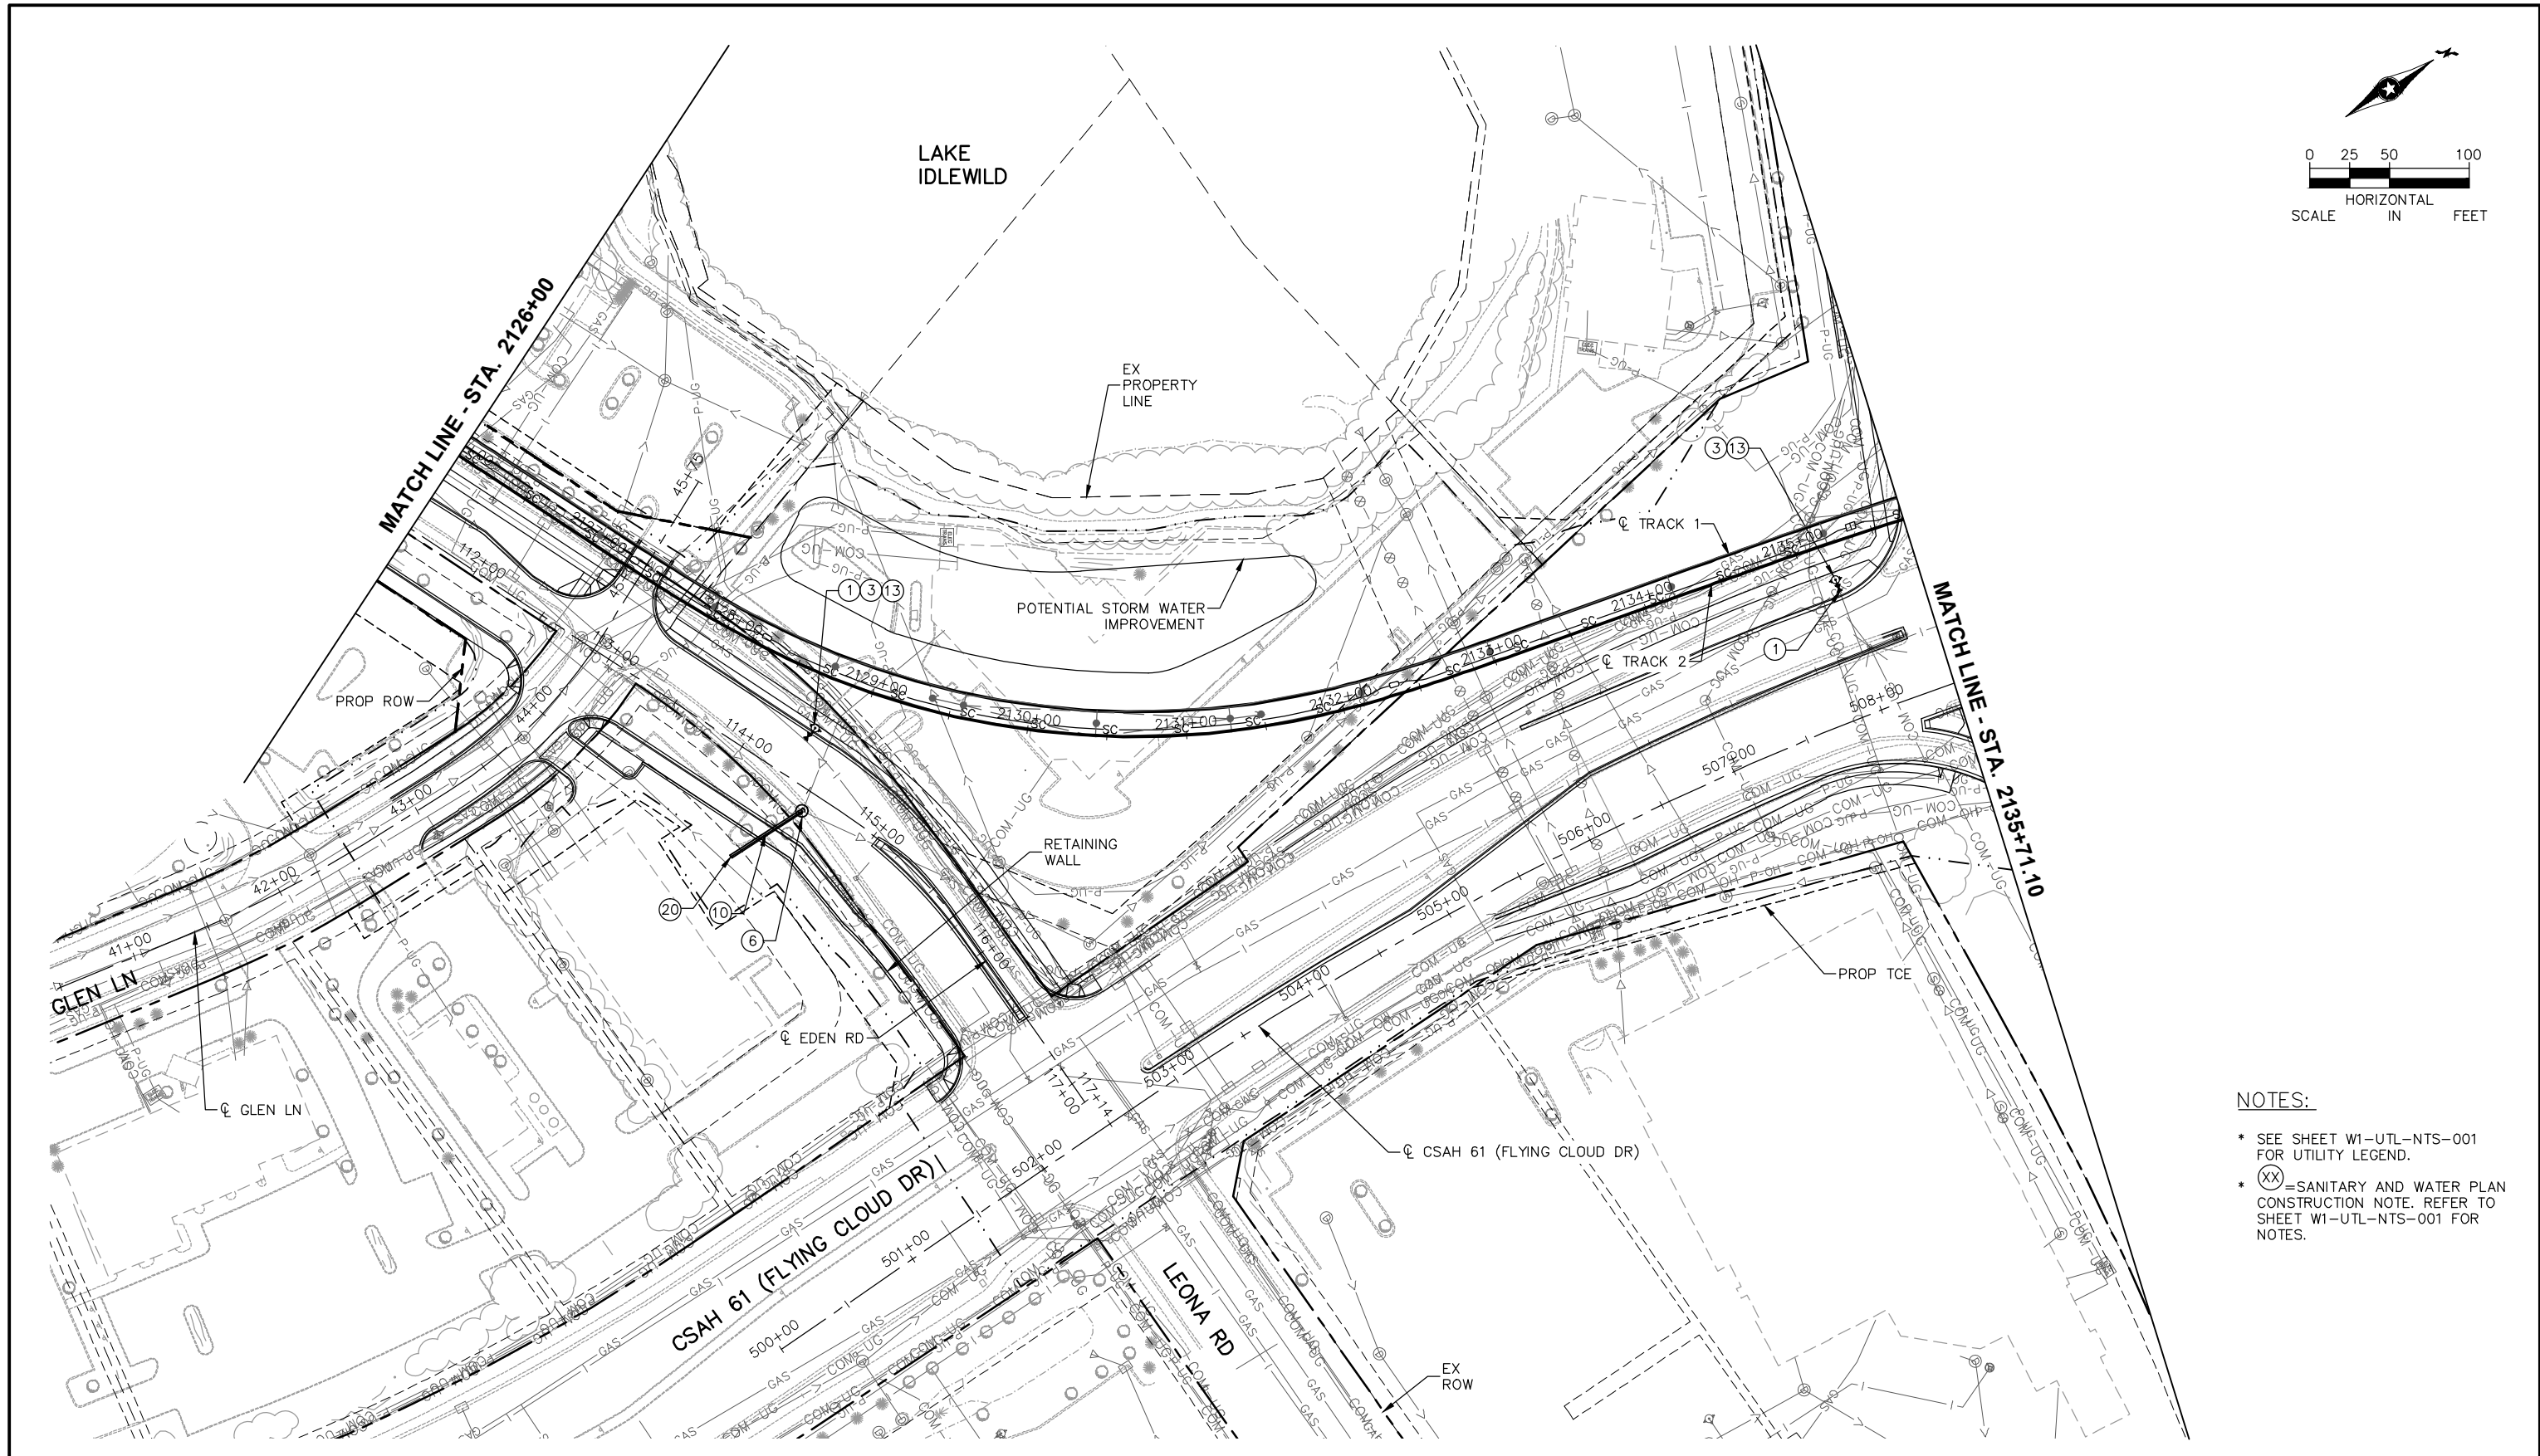

- NOTES:
- * SEE SHEET W1-UTL-NTS-001 FOR UTILITY LEGEND.
 - * (XX) = SANITARY AND WATER PLAN CONSTRUCTION NOTE. REFER TO SHEET W1-UTL-NTS-001 FOR NOTES.

NO.	DATE	BY	CHECK	DESIGN	REVISION / SUBMITTAL




PRELIMINARY ENGINEERING



WEST-VOLUME 1 (CIVIL)-SEGMENT 1 UTILITY PLAN STA. 2126+00 TO STA. 2135+71.10		SHEET 101 OF 126
DISCIPLINE: UTILITY	SHEET NAME: W1-UTL-PLN-005	

Aug. 27 2014 02:37 pm V:\3200_PEC-W\CAD\SEGMENT-W1\SHEET\UTILITIES\W1-UTL-PLN.dwg By: Inewman

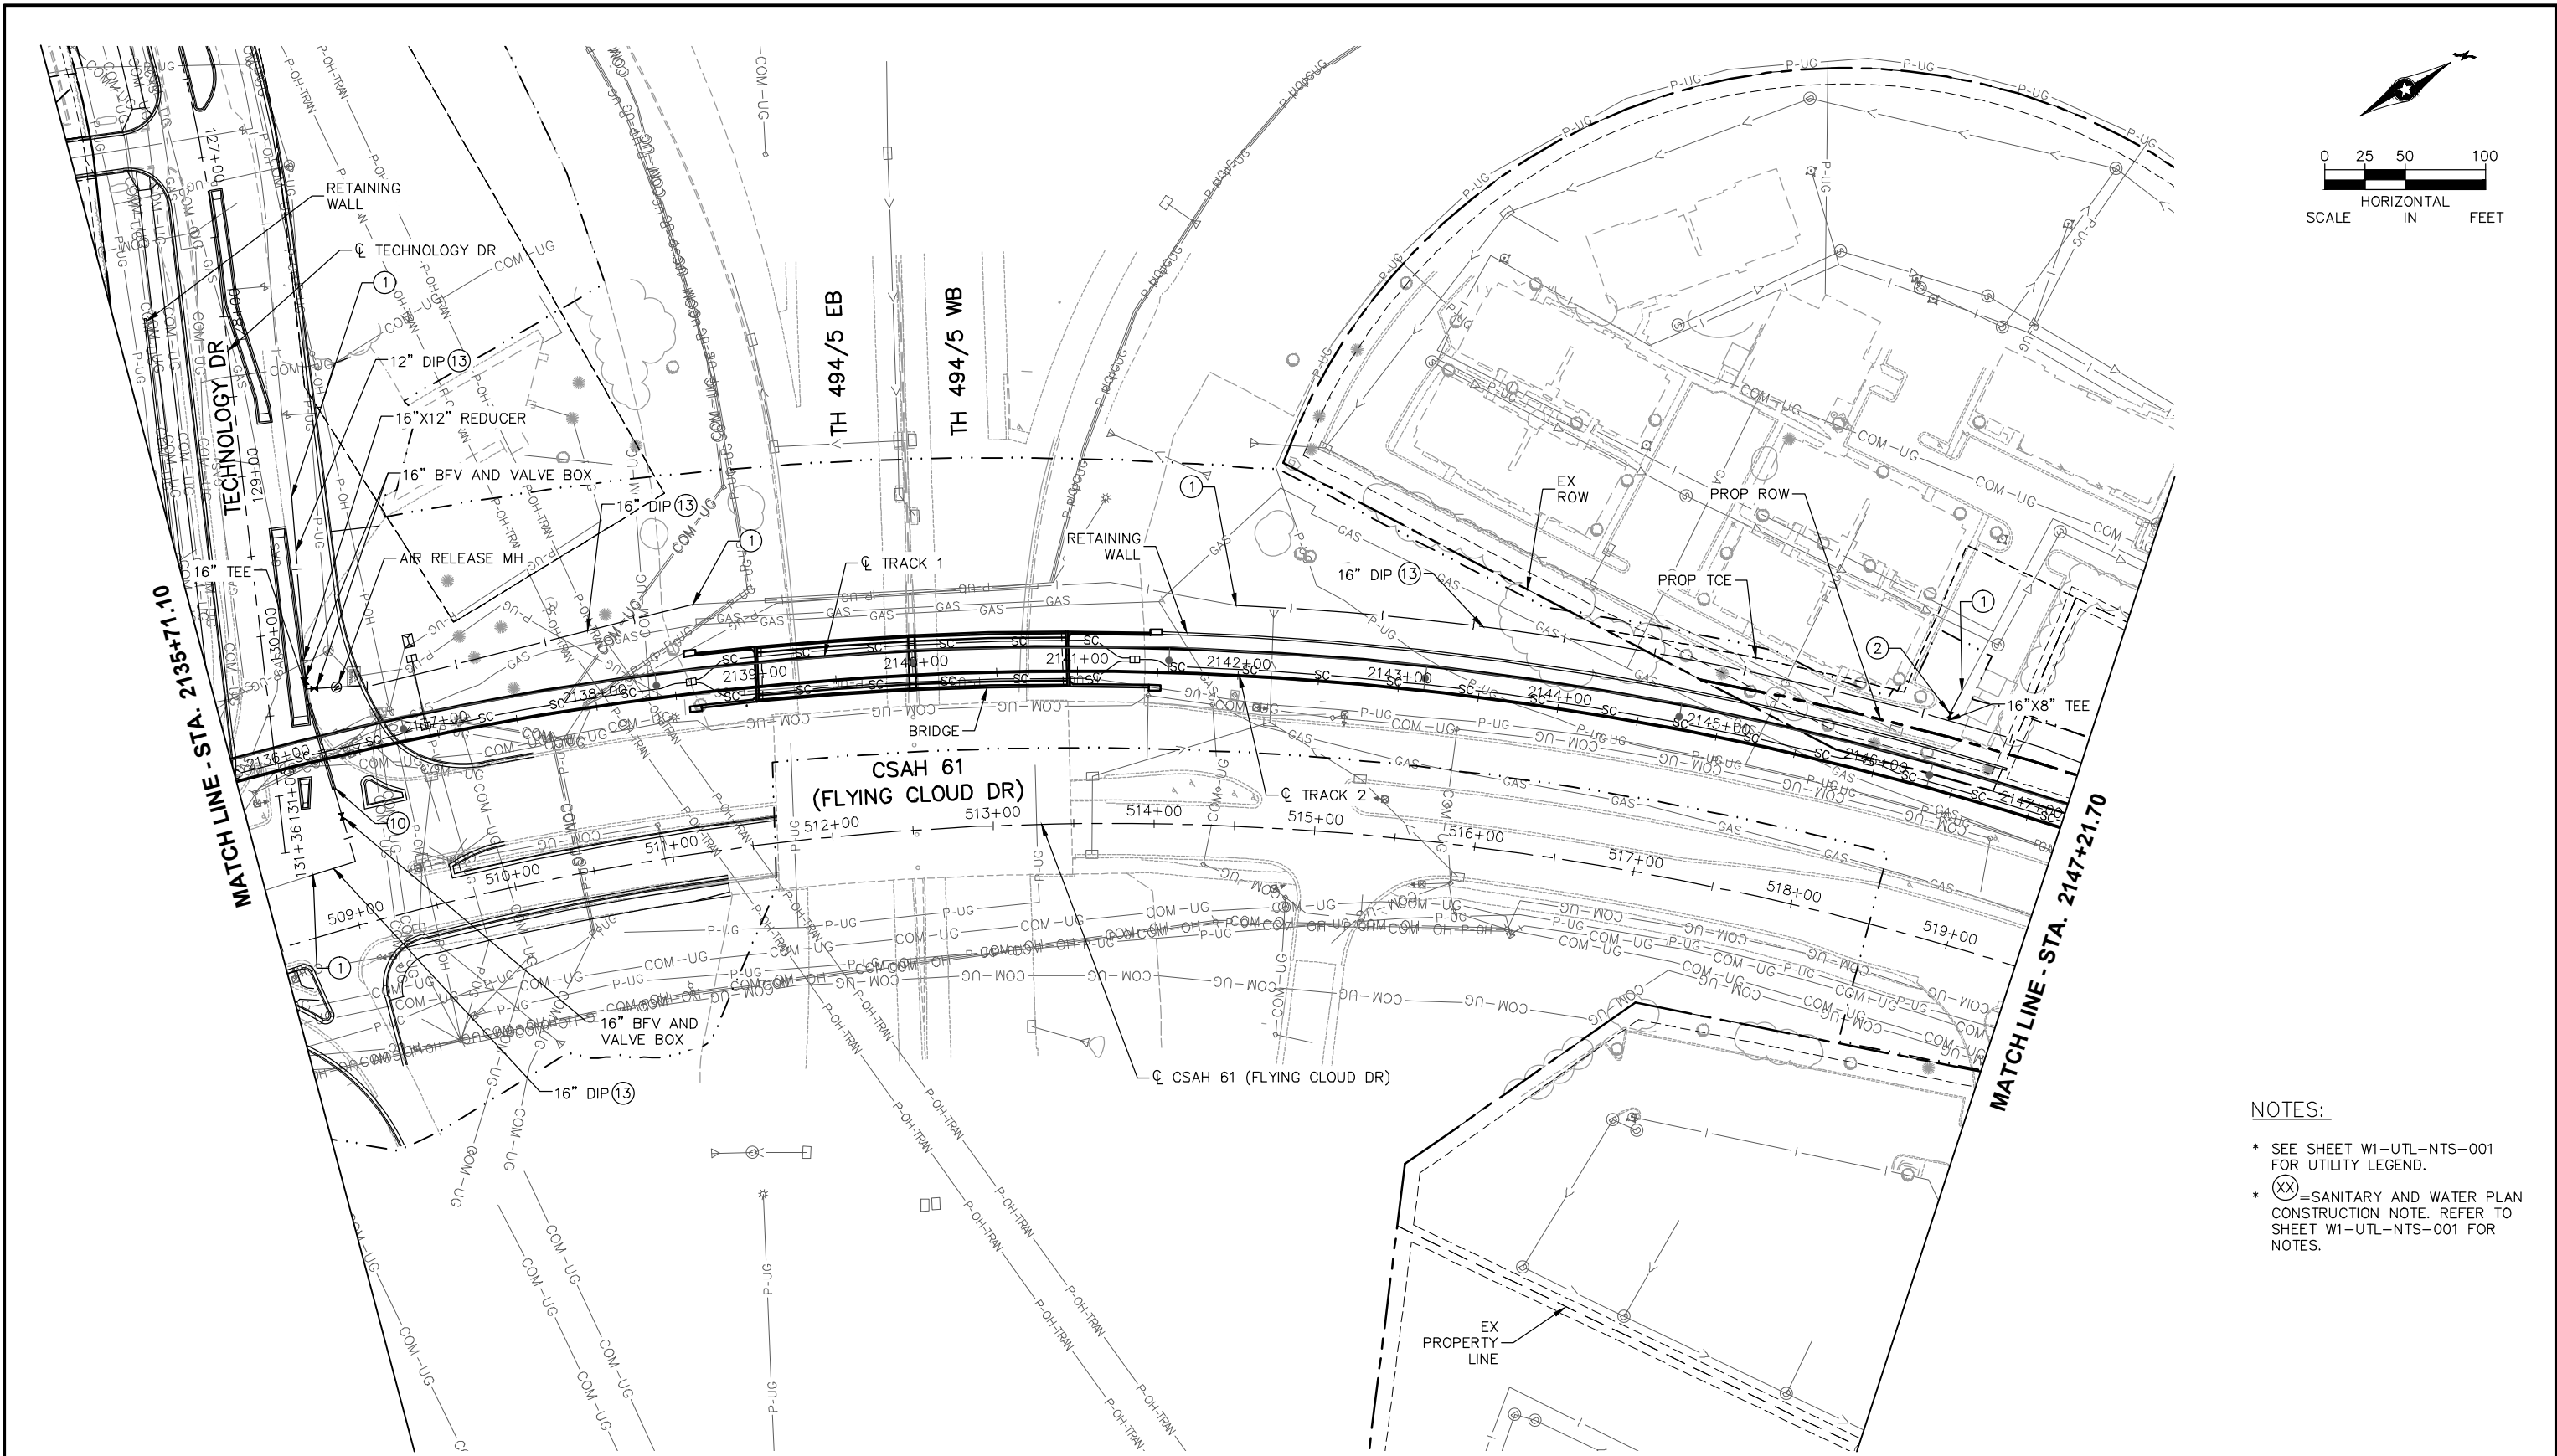

- NOTES:
- * SEE SHEET W1-UTL-NTS-001 FOR UTILITY LEGEND.
 - * (XX) = SANITARY AND WATER PLAN CONSTRUCTION NOTE. REFER TO SHEET W1-UTL-NTS-001 FOR NOTES.

NO.	DATE	BY	CHECK	DESIGN	REVISION / SUBMITTAL



PRELIMINARY ENGINEERING




WEST-VOLUME 1 (CIVIL)-SEGMENT 1
UTILITY
PLAN
STA. 2135+71.10 TO STA. 2147+21.70

DISCIPLINE: UTILITY
SHEET NAME: W1-UTL-PLN-006

SHEET
102
OF
126

Aug. 27 2014 02:38 pm V:\3200_PEC-W\CAD\SEGMENT-W1\SHEET\UTILITIES\W1-UTL-PLN.dwg By: Inewman

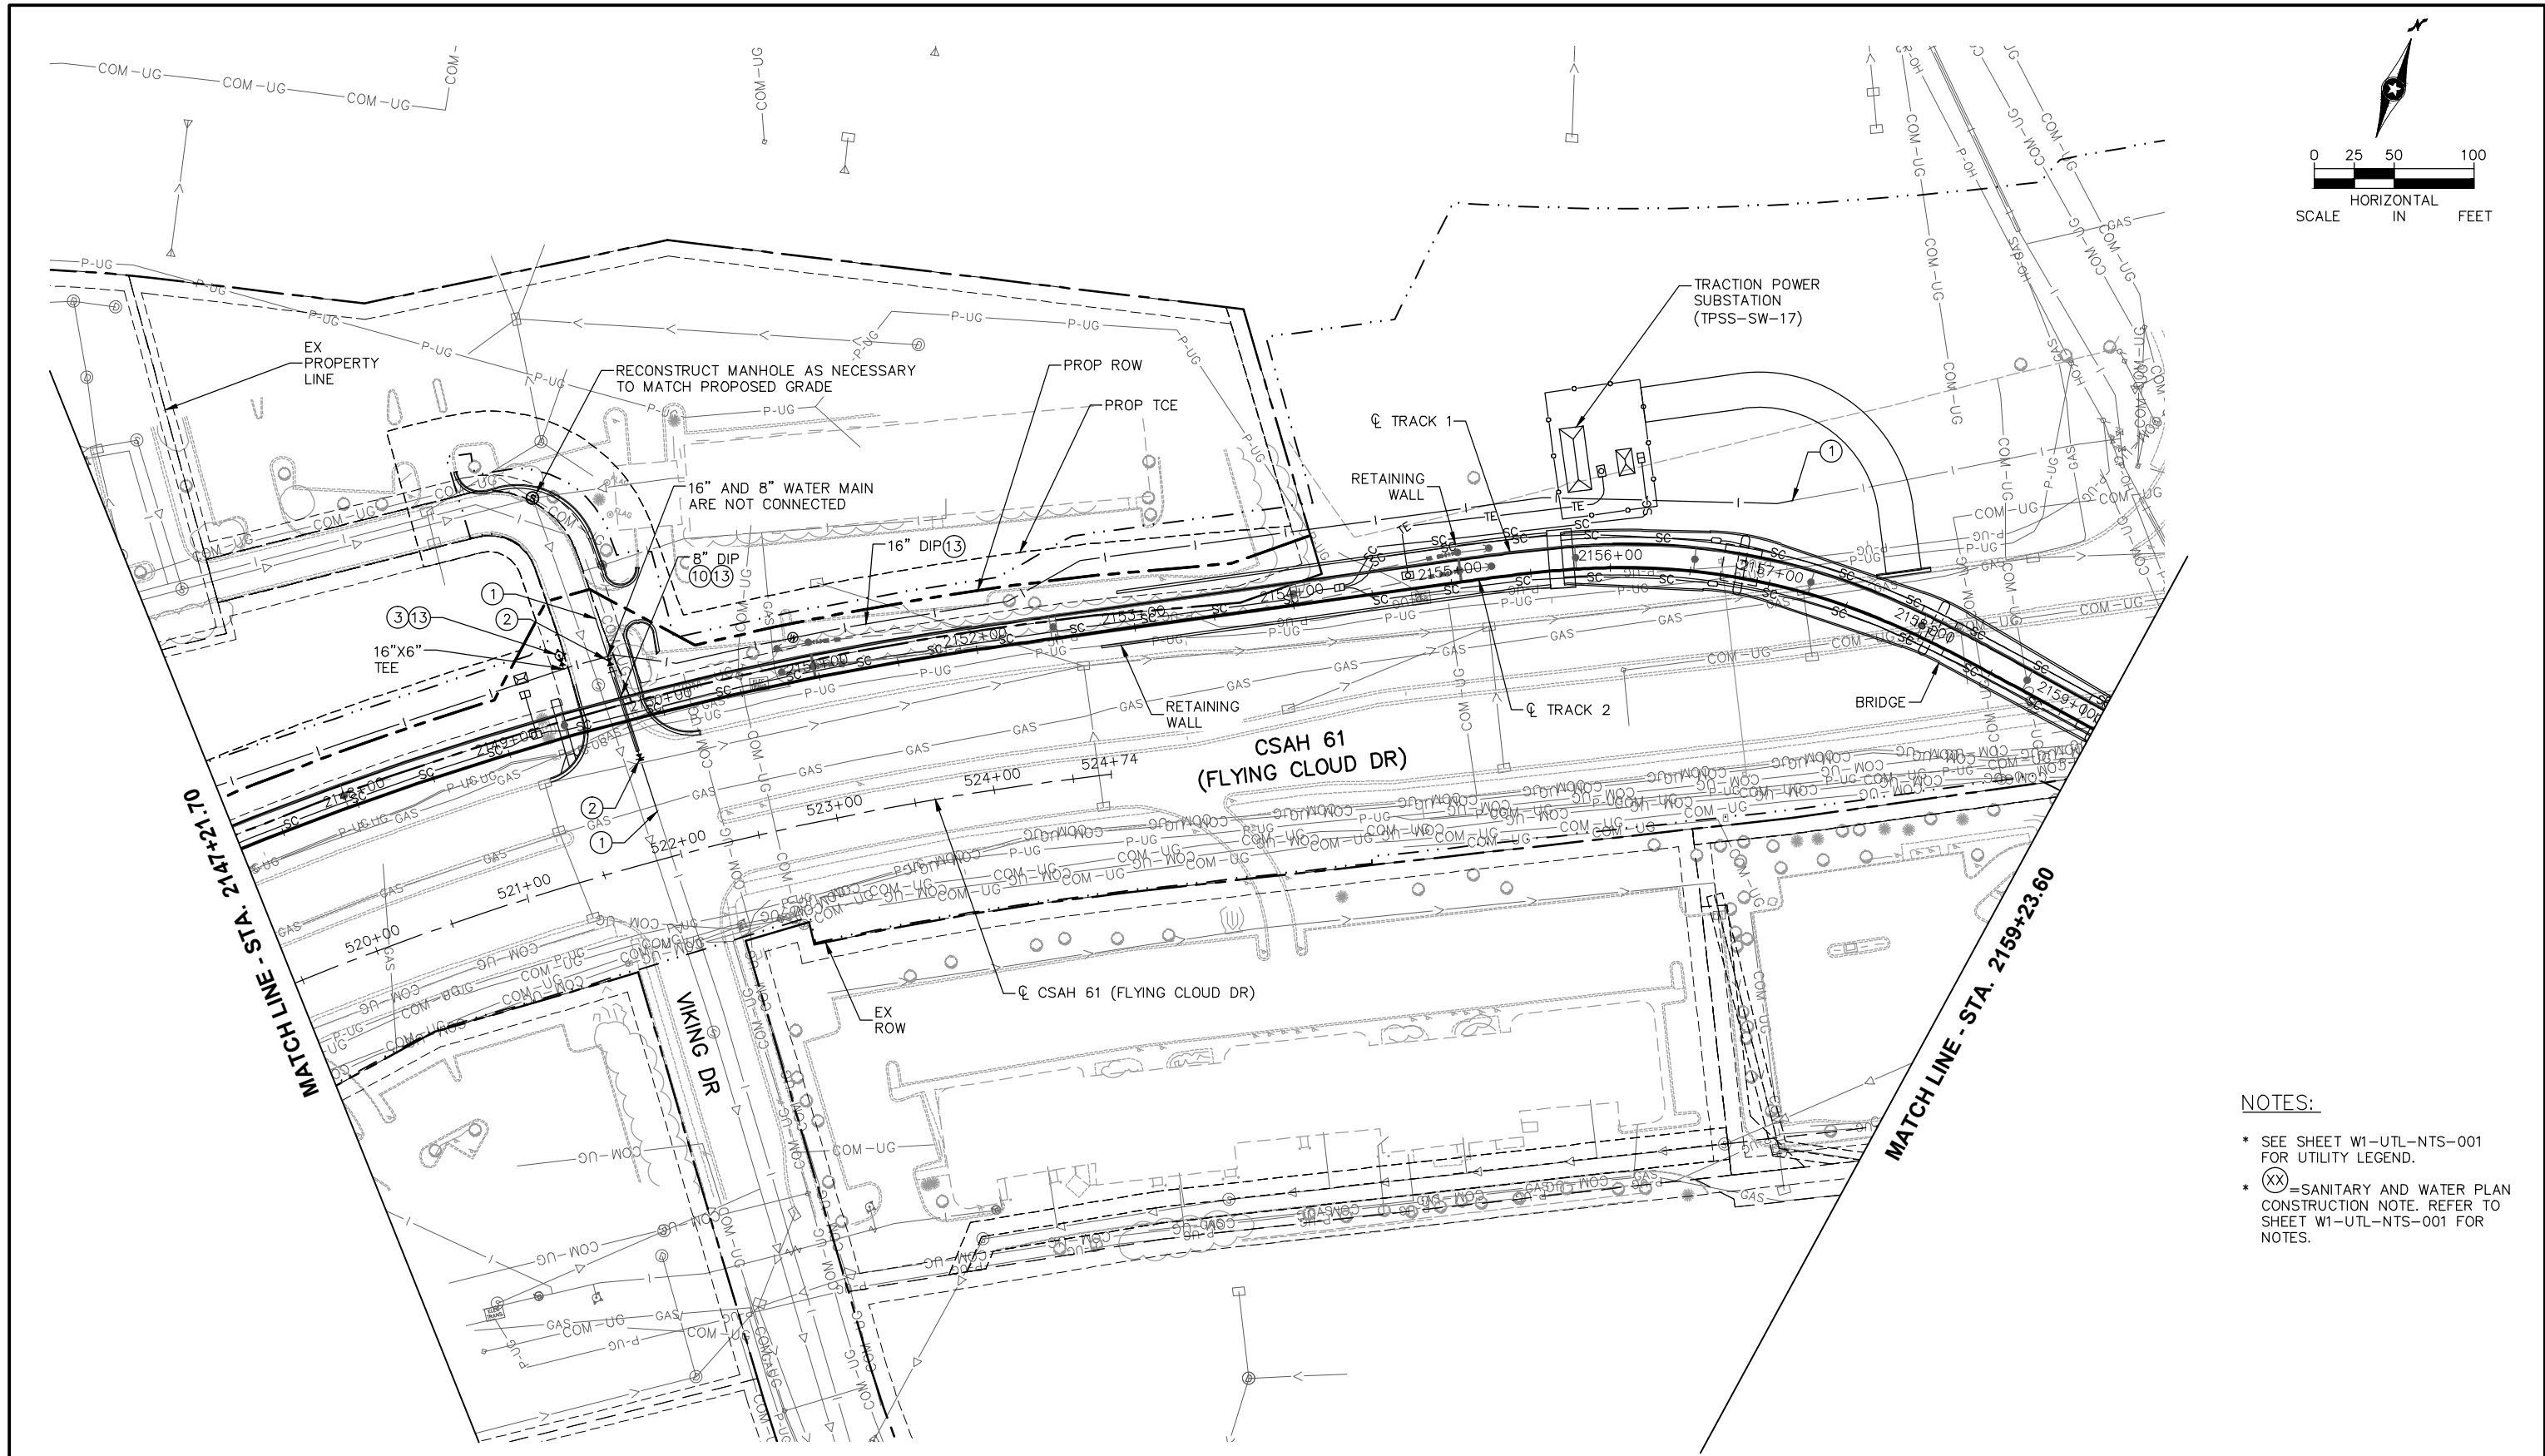

NOTES:

- * SEE SHEET W1-UTL-NTS-001 FOR UTILITY LEGEND.
- * (XX) = SANITARY AND WATER PLAN CONSTRUCTION NOTE. REFER TO SHEET W1-UTL-NTS-001 FOR NOTES.

NO.	DATE	BY	CHECK	DESIGN	REVISION / SUBMITTAL



PRELIMINARY ENGINEERING




WEST-VOLUME 1 (CIVIL)-SEGMENT 1
UTILITY
PLAN
STA. 2147+21.70 TO STA. 2159+23.60

DISCIPLINE: UTILITY

SHEET NAME: W1-UTL-PLN-007

SHEET
103
OF
126

Aug. 27 2014 02:38 pm V:\3200_PEC-W\CAD\SEGMENT-W1\SHEET\UTILITIES\W1-UTL-PLN.dwg By: Inewman

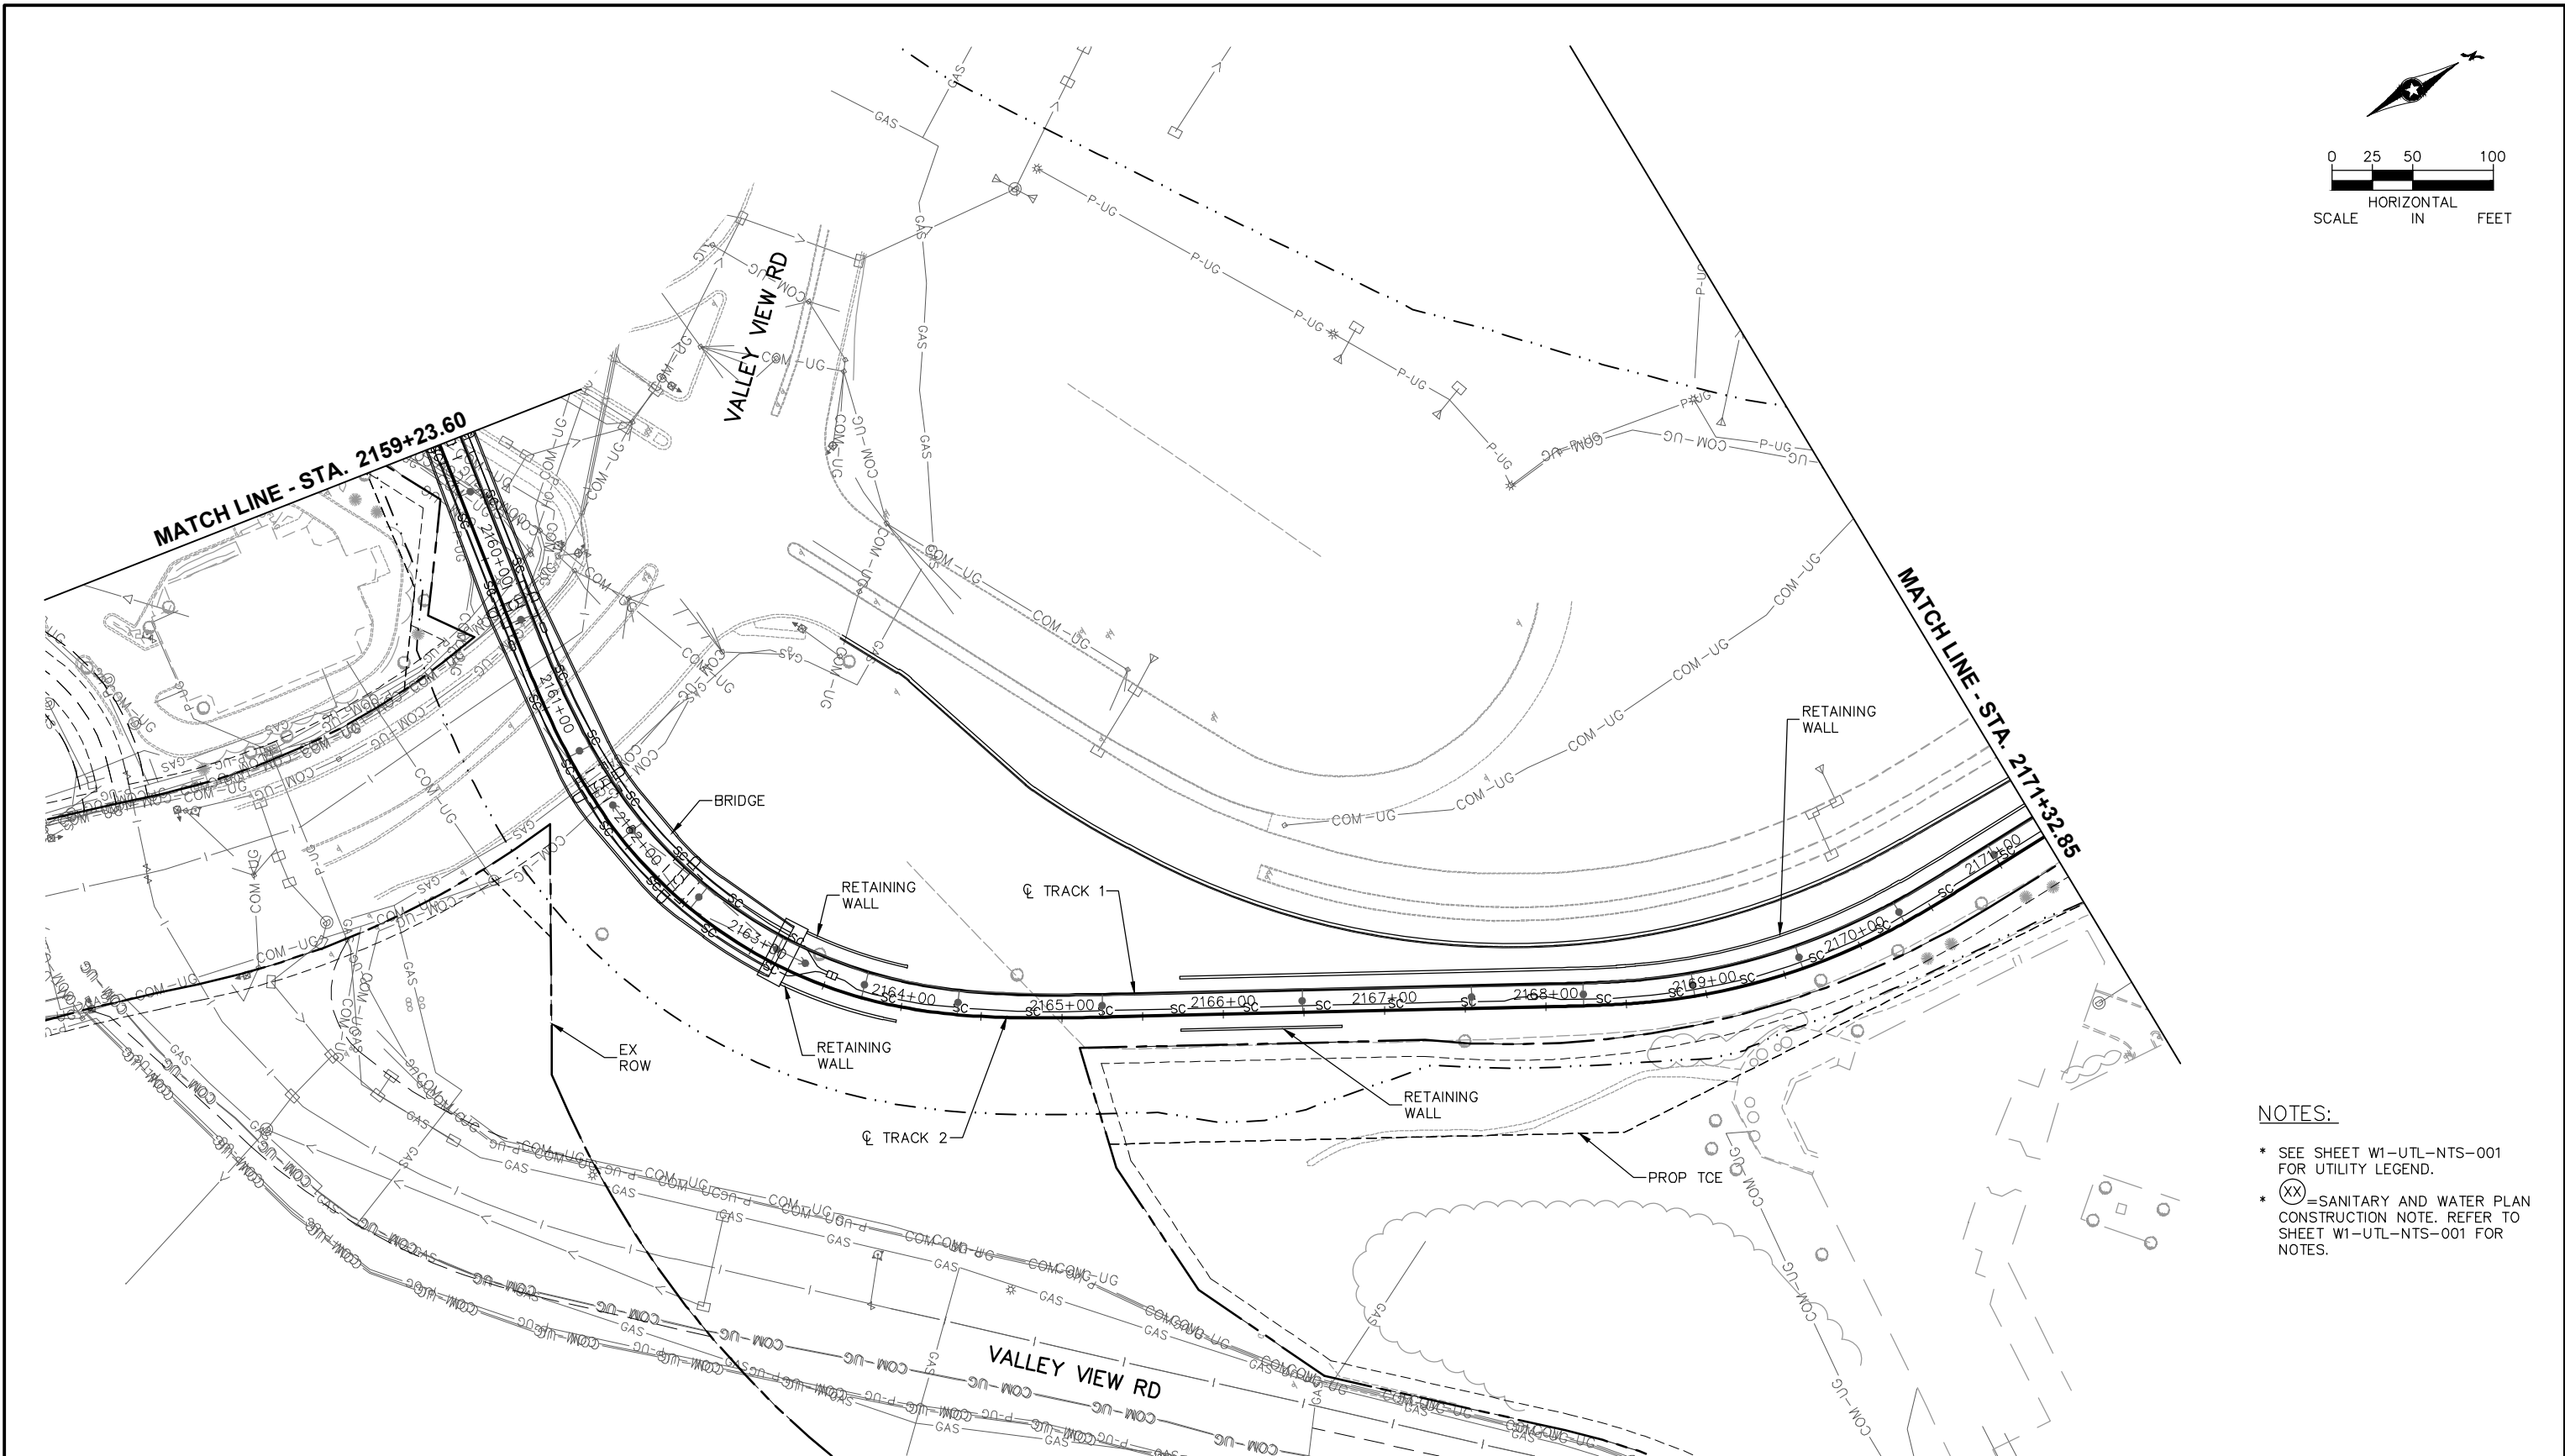

- NOTES:
- * SEE SHEET W1-UTL-NTS-001 FOR UTILITY LEGEND.
 - * (XX) = SANITARY AND WATER PLAN CONSTRUCTION NOTE. REFER TO SHEET W1-UTL-NTS-001 FOR NOTES.

NO.	DATE	BY	CHECK	DESIGN	REVISION / SUBMITTAL



PRELIMINARY ENGINEERING




WEST-VOLUME 1 (CIVIL)-SEGMENT 1
UTILITY
PLAN
STA. 2159+23.60 TO STA. 2171+32.85

DISCIPLINE: UTILITY
SHEET NAME: W1-UTL-PLN-008

SHEET
104
OF
126

Aug. 27 2014 02:39 pm V:\3200_PEC-W\CAD\SEGMENT-W1\SHEET\UTILITIES\W1-UTL-PLN.dwg By: Inewman

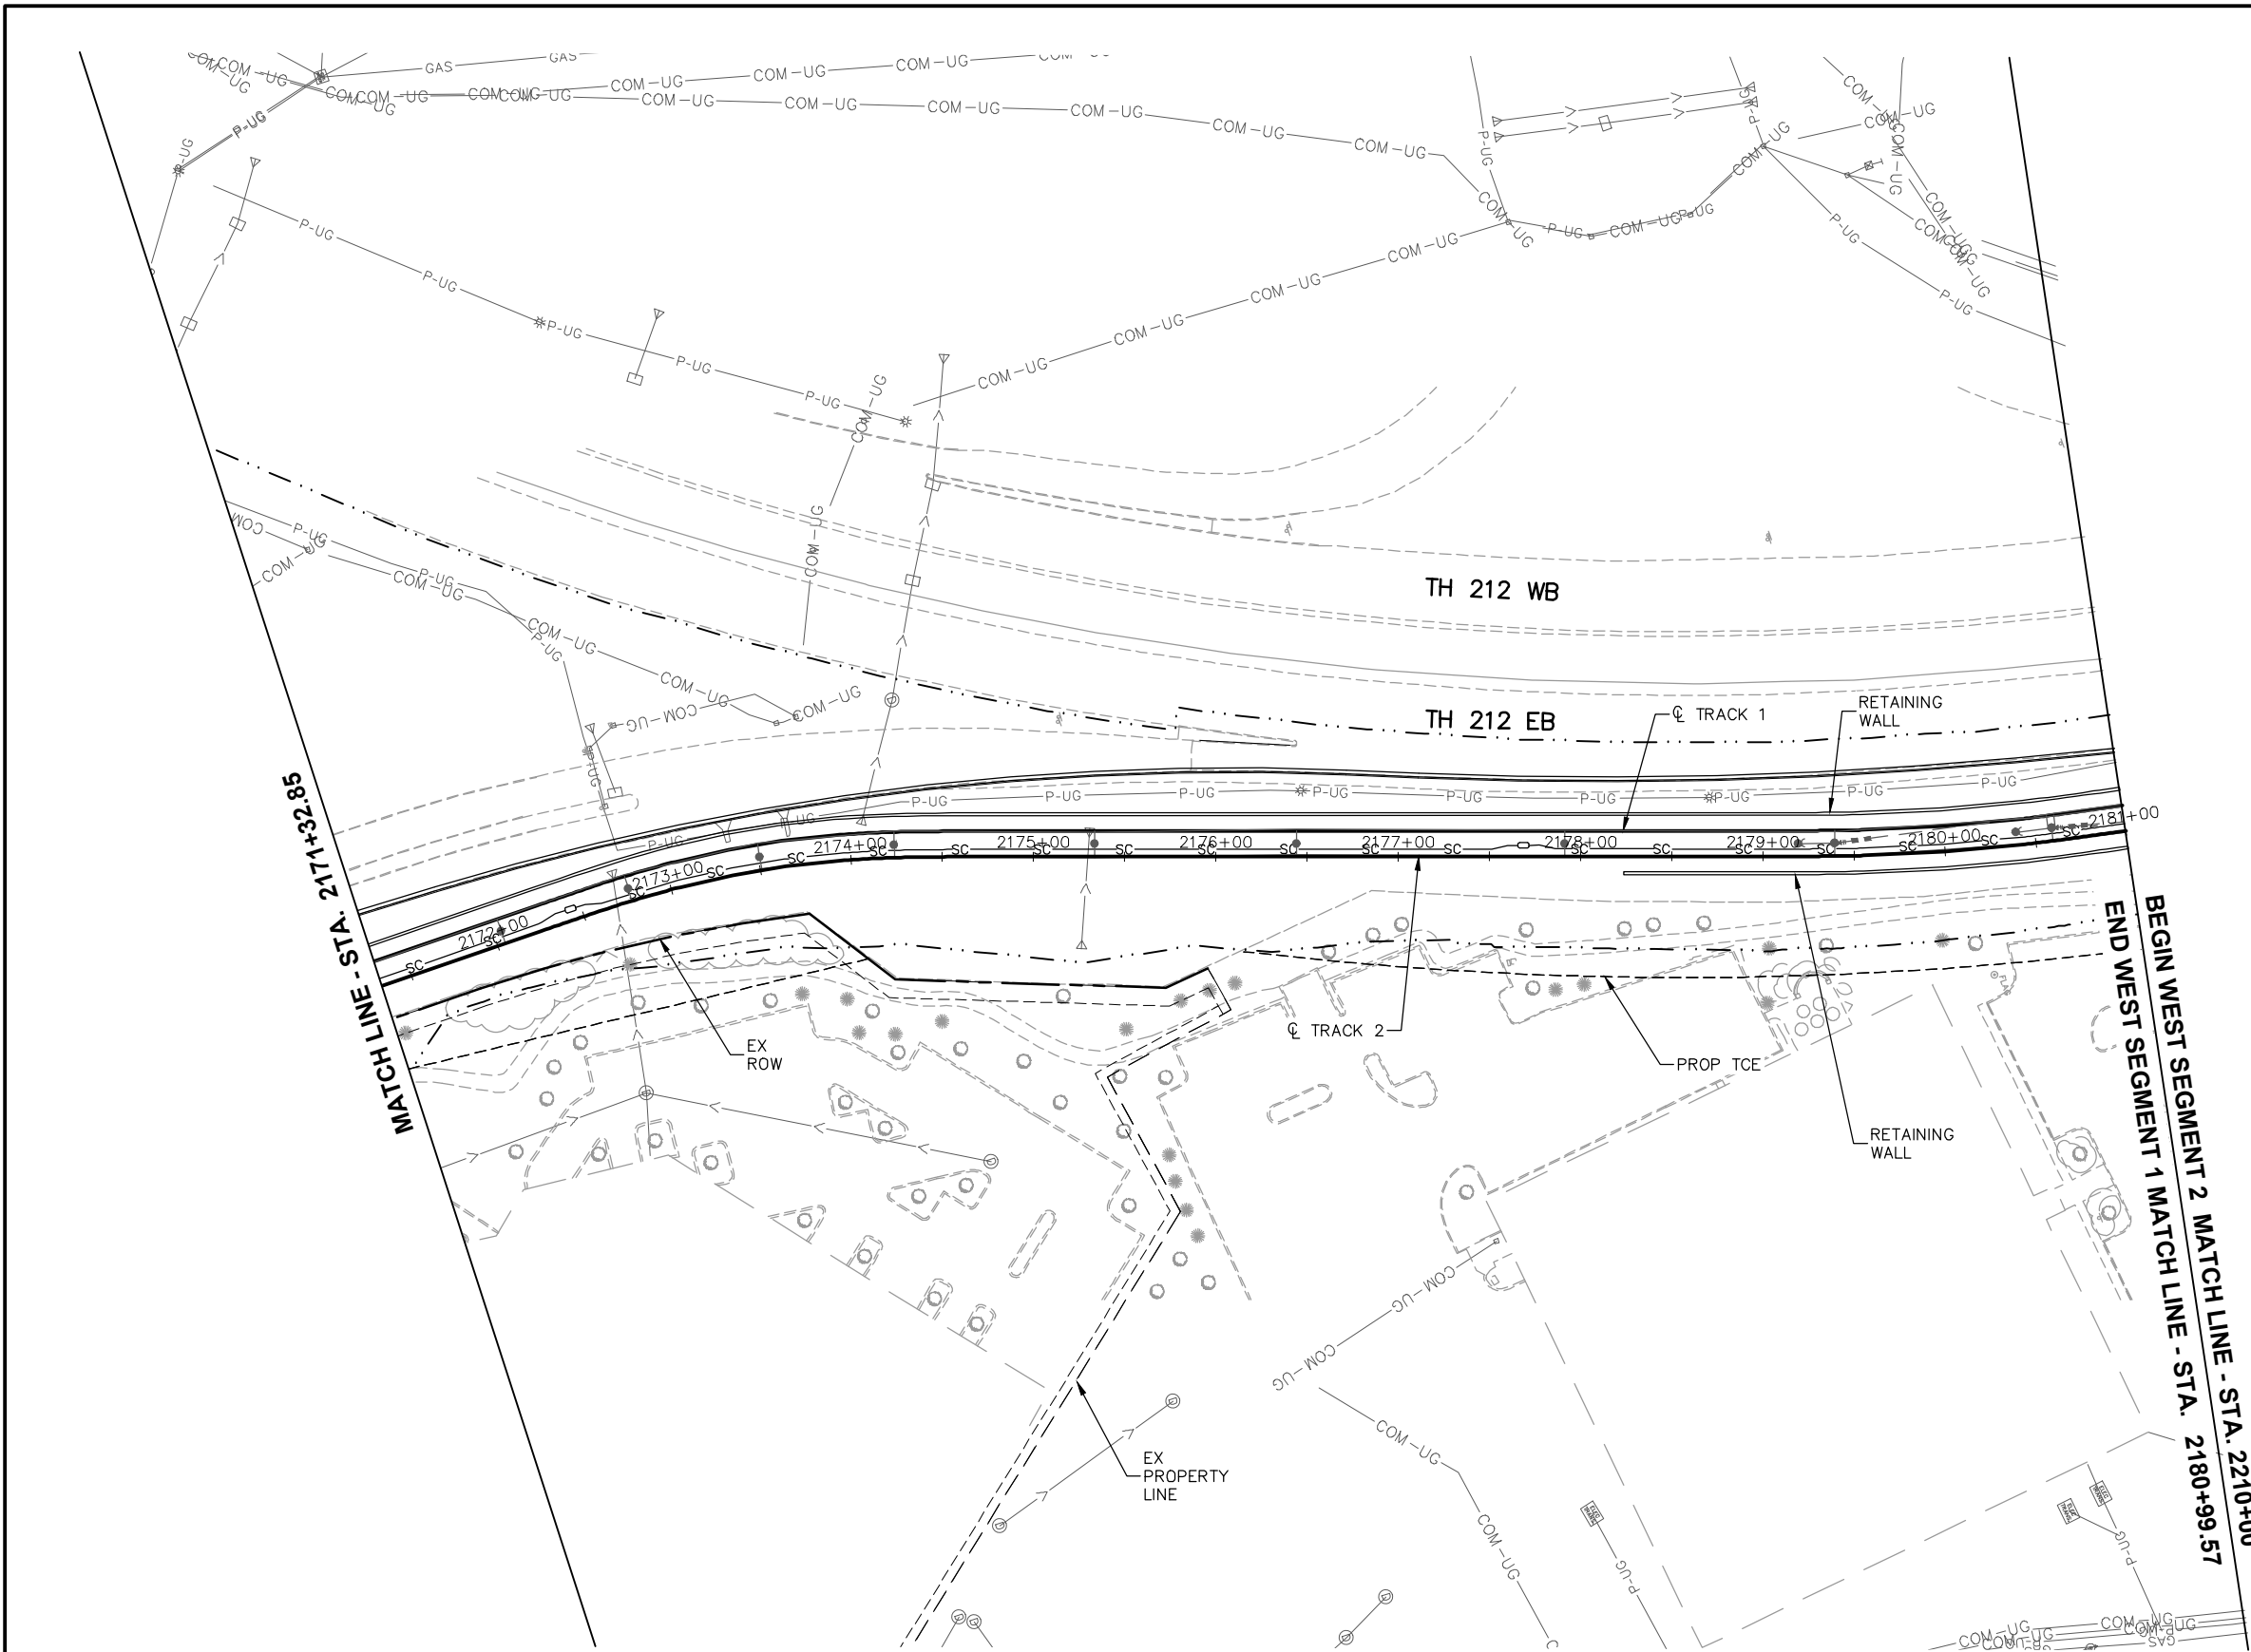

NOTES:

- * SEE SHEET W1-UTL-NTS-001 FOR UTILITY LEGEND.
- * (XX) = SANITARY AND WATER PLAN CONSTRUCTION NOTE. REFER TO SHEET W1-UTL-NTS-001 FOR NOTES.

NO.	DATE	BY	CHECK	DESIGN	REVISION / SUBMITTAL



PRELIMINARY ENGINEERING




WEST-VOLUME 1 (CIVIL)-SEGMENT 1
UTILITY
PLAN
STA. 2171+32.85 TO STA. 2180+99.57

DISCIPLINE: UTILITY

SHEET NAME: W1-UTL-PLN-009

SHEET
105
OF
126

Jun, 27 2014 07:29 am V:\3200_PEC-W\CAD\SEGMENT-W1\W1-UTL-PLN.dwg By: Depuyard

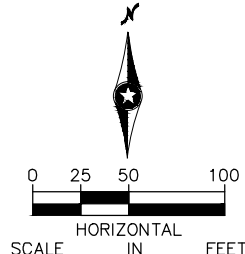

- NOTES:
- * SEE SHEET W1-UTL-NTS-001 FOR UTILITY LEGEND.
 - * (XX) = SANITARY AND WATER PLAN CONSTRUCTION NOTE. REFER TO SHEET W1-UTL-NTS-001 FOR NOTES.

NO.	DATE	BY	CHECK	DESIGN	REVISION / SUBMITTAL



PRELIMINARY ENGINEERING




WEST-VOLUME 1 (CIVIL)-SEGMENT 1
UTILITY
PLAN

DISCIPLINE: UTILITY

SHEET NAME: W1-UTL-PLN-010

SHEET
106
OF
126

Aug. 27 2014 02:39 pm V:\3200_PEC-W\CAD\SEGMENT-W1\SHEET\UTILITIES\W1-UTL-PLN.dwg By: Inewman

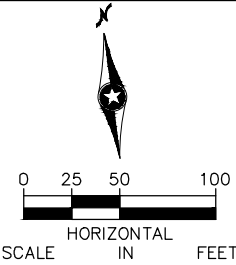

- NOTES:
- * SEE SHEET W1-UTL-NTS-001 FOR UTILITY LEGEND.
 - * (XX) = SANITARY AND WATER PLAN CONSTRUCTION NOTE. REFER TO SHEET W1-UTL-NTS-001 FOR NOTES.

NO.	DATE	BY	CHECK	DESIGN	REVISION / SUBMITTAL



PRELIMINARY ENGINEERING





WEST-VOLUME 1 (CIVIL)-SEGMENT 1
UTILITY
PLAN

DISCIPLINE: UTILITY

SHEET NAME: W1-UTL-PLN-011

Aug. 28 2014 08:41 am H: \Projects\7984\3200_PEC-W\CAD\SEGMENT-W1\SHEET\TRAFFIC\W1-TFC-SIG-003.dwg By: bbetts

TRAFFIC LEGEND

  INPLACE	
	PUSHBUTTON PEDESTAL
	LUMINAIRE
	SIG. POLE W/MASTARM
	SIGNAL PEDESTAL
	SIGNAL FACE
	TRAFFIC SIGNAL EQUIPMENT PAD
	PEDESTRIAN INDICATION
	PUSHBUTTON
	EVP CONFIRMATORY LIGHT
	EVP DETECTOR
	EVP DETECTOR AND CONFIRMATORY LIGHT


FURNISH & INSTALL	
	PUSHBUTTON PEDESTAL
	LUMINAIRE
	SIG. POLE W/MASTARM
	SIGNAL PEDESTAL
	SIGNAL FACE
	TRAFFIC SIGNAL EQUIPMENT PAD
	PEDESTRIAN INDICATION
	PUSHBUTTON
	EVP CONFIRMATORY LIGHT
	EVP DETECTOR
	EVP DETECTOR AND CONFIRMATORY LIGHT
	AUTOMATIC GATE
	BLANK OUT SIGN
	POWER POLE

EQUIPMENT LABELS	
	SIGNAL BASE NO.
	SIGNAL HEAD NO./FLASHER HEAD NO.
	CONTROLLER CABINET
	CONTROLLER CABINET
	SIGNAL SERVICE CABINET
	SIGNAL SERVICE CABINET
	PEDESTAL
	PEDESTAL
	MAST ARM SIGNAL POLE WITH OPTIONAL LUMINAIRE SHAFT EXTENSION AS NOTED
	MAST ARM SIGNAL POLE UPRIGHT ONLY (NO MAST ARM) WITH OPTIONAL LUMINAIRE SHAFT EXTENSION AS NOTED

ABBREVIATIONS	
2-1	SIGNAL HEAD NUMBER
EVP	EMERGENCY VEHICLE PRE-EMPTION
FYA	FLASHING YELLOW ARROW
GRN	GREEN INDICATION
GR. RD.	GROUND ROD
INP	INPLACE
INS. GR.	INSULATED GROUND
LED	LIGHT EMITTING DIODE
LUM	LUMINAIRE
P1-1 (e.g.)	PEDESTRIAN HEAD (PHASE 1, NO. 1)
PB2-1 (e.g.)	PUSH BUTTON (PHASE 2, NO. 1)
PED	PEDESTRIAN
SOP	SOURCE OF POWER
STA	STATION
WLK	WALK INDICATION
YEL	YELLOW INDICATION
RED	RED INDICATION
CAC	CONTROLLER AND CABINET
SP	SERVICE PANEL
Ø2	SIGNAL PHASE NUMBER

INPLACE EQUIPMENT LABELS	
	INPLACE CONTROLLER CABINET
	INPLACE CONTROLLER CABINET
	INPLACE SIGNAL SERVICE CABINET
	INPLACE SIGNAL SERVICE CABINET
	INPLACE SIGNAL SERVICE CABINET
	INPLACE MAST ARM
	INPLACE PEDESTAL
	INPLACE PEDESTAL
	INPLACE SIGNAL HEAD NO./FLASHER HEAD NO.

NO.	DATE	BY	CHECK	DESIGN	REVISION / SUBMITTAL

 



PRELIMINARY ENGINEERING



WEST-VOLUME 1 (CIVIL)-SEGMENT 1


TRAFFIC SIGNAL PLANS - TRAFFIC LEGEND

ABBREVIATIONS AND SYMBOLS

DISCIPLINE: TRAFFIC

SHEET NAME: W1-TRF-SIG-003-01

Aug. 28 2014 08:42 am H:\Projects\7984\3200_PEC-W\CAD\SEGMENT-W1\TRAFFIC\W1-TFC-SIG-IDX.dwg By: bbetts

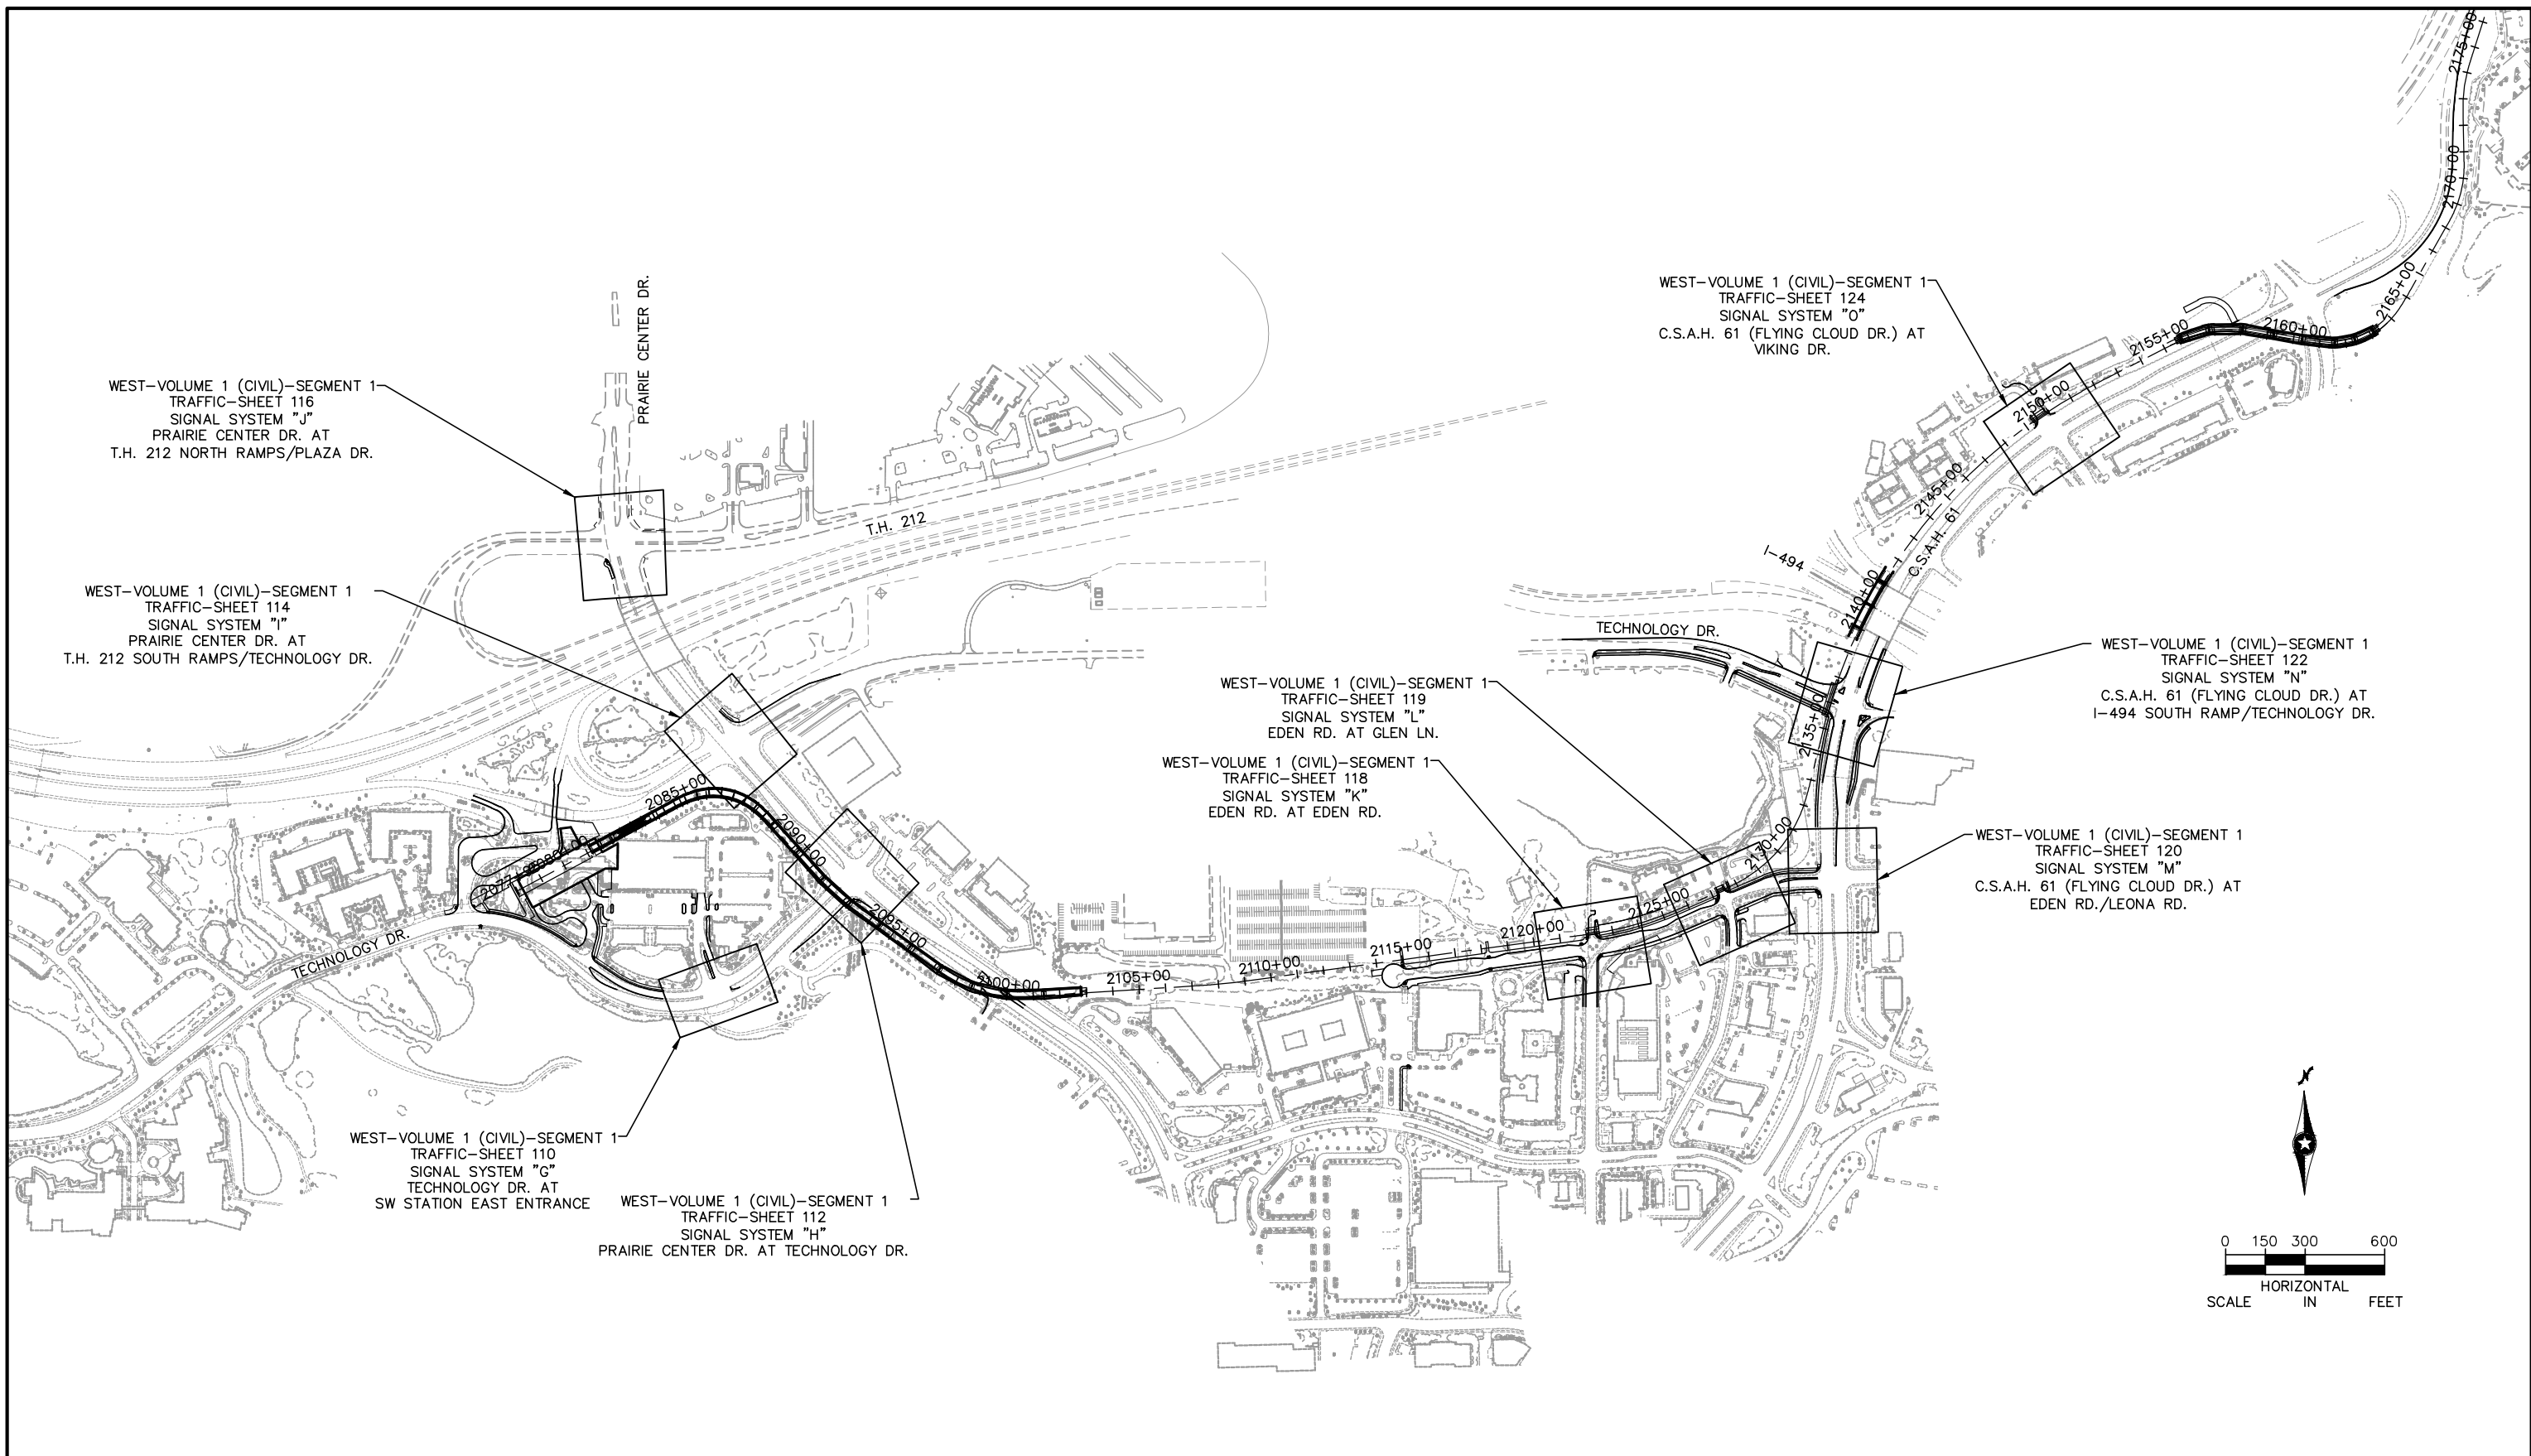

NO.	DATE	BY	CHECK	DESIGN	REVISION / SUBMITTAL

AECOM

SRE
Consulting Group, Inc.

PRELIMINARY ENGINEERING

METROPOLITAN
COUNCIL

SOUTHWEST
Green Line LRT Extension

WEST-VOLUME 1 (CIVIL)-SEGMENT 1

TRAFFIC SIGNAL PLANS-SHEET INDEX

DISCIPLINE: **TRAFFIC**

SHEET NAME: **TFC-SIG-IDX**

SHEET

109


OF

126

Aug. 28 2014 08:43 am H:\Projects\7984\3200_PEC-W\CAD\SEGMENT-W1\SHEET\TRAFFIC\W1-TRF-SIG-001.dwg By: bbetts


NOTES:

1.  - INPLACE CONTROLLER CABINET
2. THE EXACT LOCATION OF DETECTORS SHALL BE VERIFIED IN THE FIELD BY THE ENGINEER.
3. SIGNAL REVISION IS TO EXTEND MAST ARM TO ACCOMMODATE SOUTHBOUND DUAL LEFT TURN.

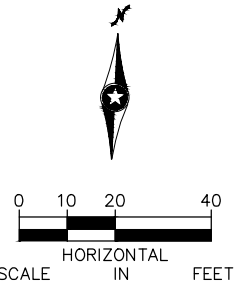

SIGNAL HEAD PHASING

HEADS 2-3 & 2-4

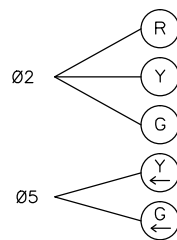


SIGNAL SYSTEM OPERATION

- SIGNAL SYSTEM FLASH MODE IS ALL RED.
- PHASES 2 AND 6 ARE ON VEHICLE SOFT RECALL.
- PHASE 5 IS PROTECTED-PERMISSIVE.
- PHASE 7 IS PROTECTED.

APS ADDRESS LABELING:

PHASE 4 = B
PHASE 6 = C
PHASE 8 = D

CONTROLLER PHASING LAYOUT
(NO SCALE)

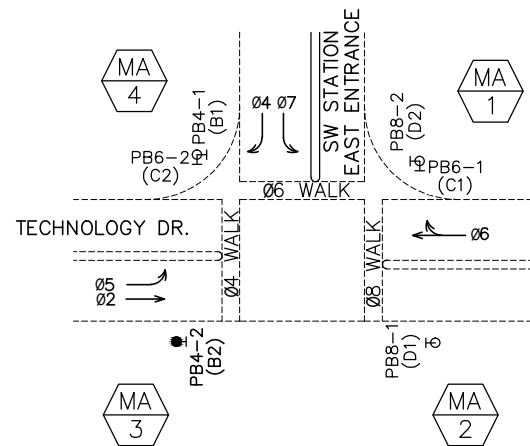


SIGNAL HEAD CHART

FACE	R	Y	G	YLA	GLA
2-1,2-2	○	○	○		
2-3,2-4	○	○	○	◀	◀
4-1	○	○	○		
4-2	●	●	●		
6-1,6-2,6-3	○	○	○		
7-1,7-2	◀	◀	◀		

-ALL NEW SIGNAL INDICATIONS SHALL BE 12" LED
-ALL NEW SIGNAL HEADS SHALL BE BLACK POLYCARBONATE WITH BACKGROUND SHIELDS
-FYA DENOTES FLASHING YELLOW ARROW

EX ROW

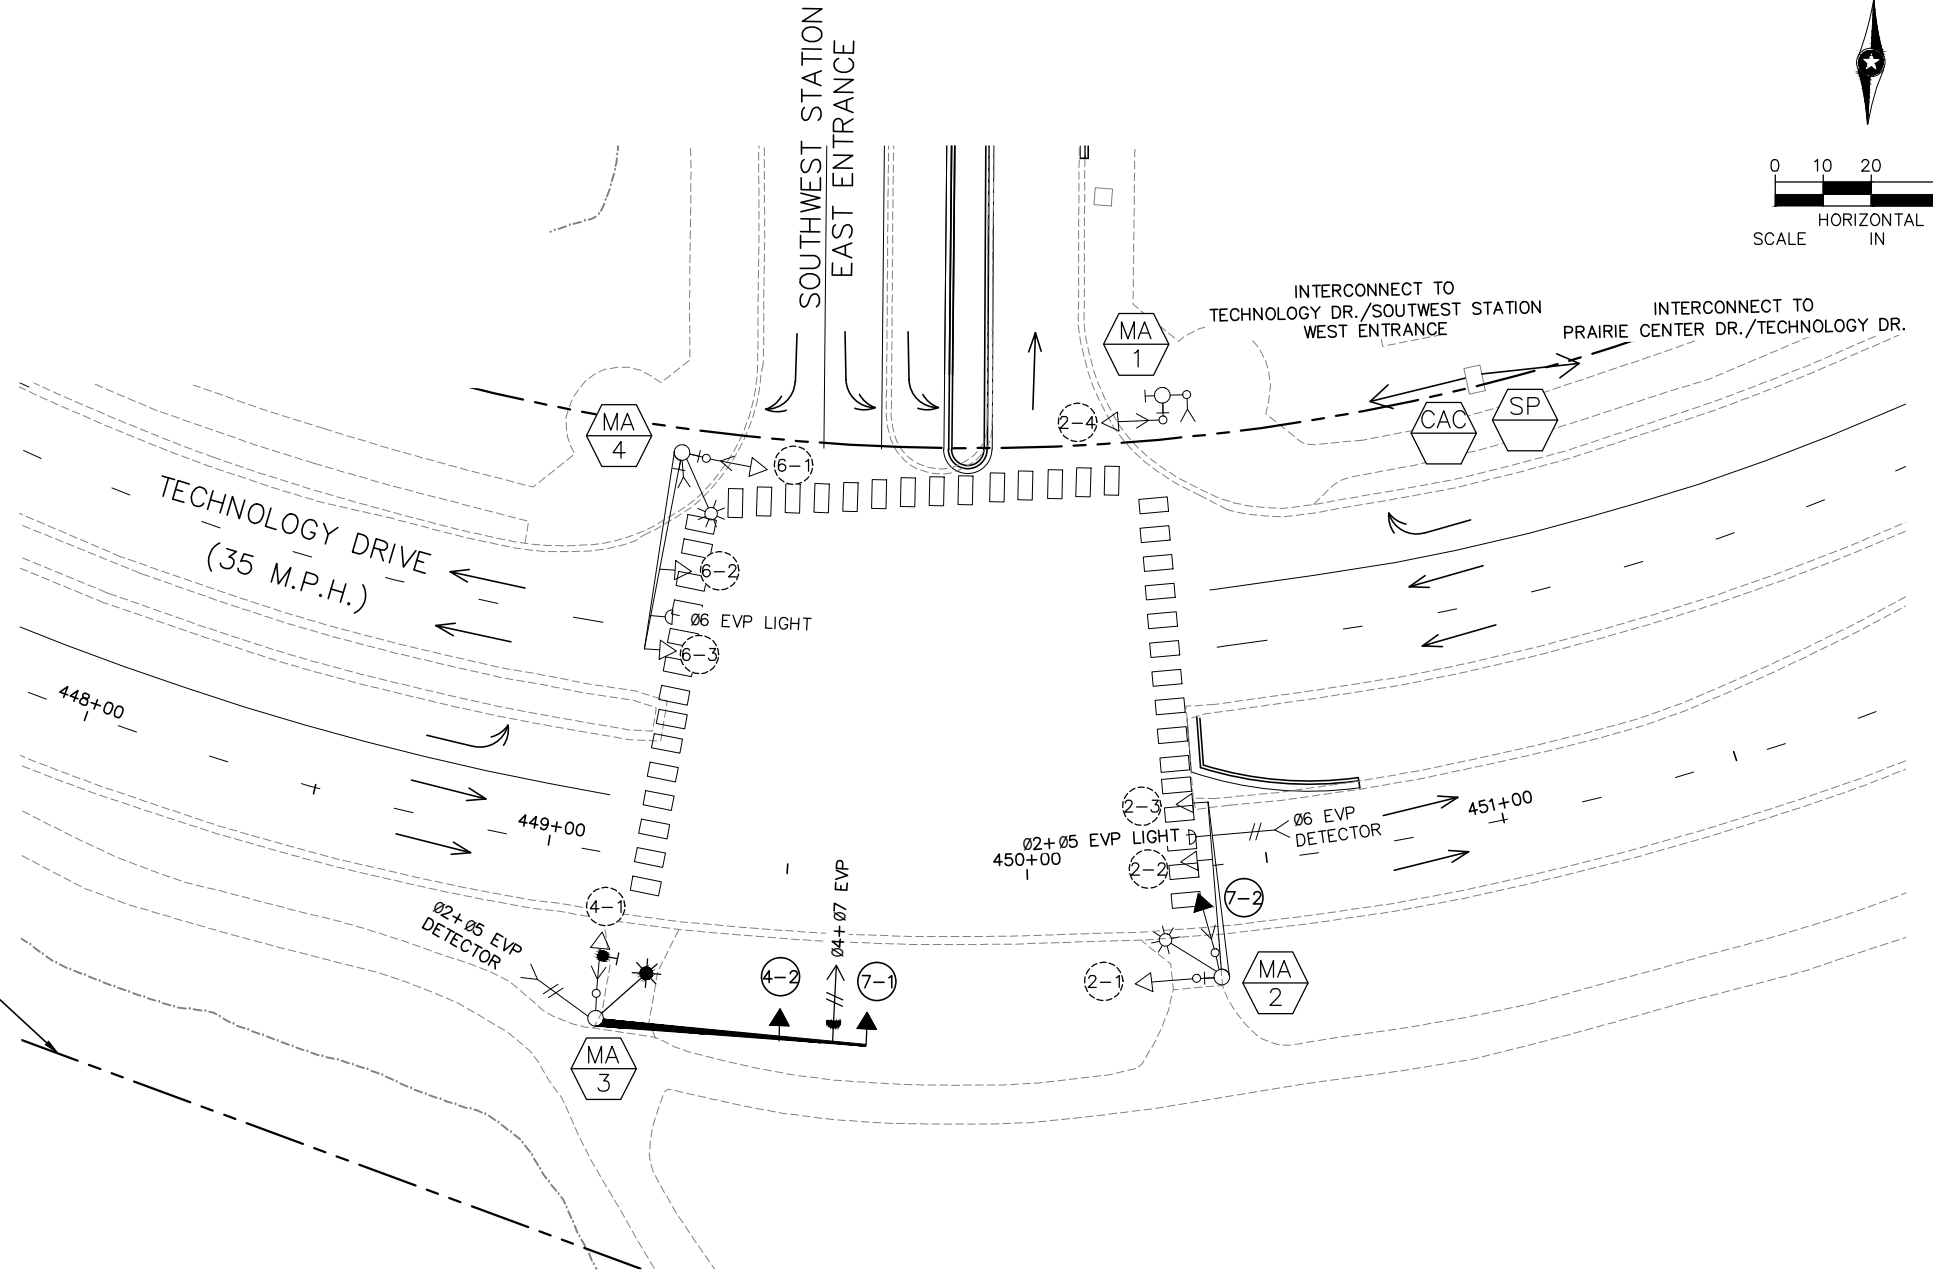

NO.	DATE	BY	CHECK	DESIGN	REVISION / SUBMITTAL



PRELIMINARY ENGINEERING



WEST-VOLUME 1 (CIVIL)-SEGMENT 1		SHEET
TRAFFIC SIGNAL PLANS-SIGNAL SYSTEM "G"		110
TECHNOLOGY DR. AT		OF
SW STATION EAST ENTRANCE		126
DISCIPLINE:	TRAFFIC	SHEET NAME:
		W1-TRF-SIG-001-01


Aug. 28 2014 08:47 am H:\Projects\7984\3200_PEC-W\CAD\SEGMENT-W1-SHEET\TRAFFIC\W1-TRF-SIG-001.dwg By: bbetts

NOTES:


1. (A) - INPLACE CONTROLLER CABINET
(B) - INPLACE SIGNAL SERVICE CABINET
2. THE EXACT LOCATION OF HANDHOLES AND DETECTORS SHALL BE VERIFIED IN THE FIELD BY THE ENGINEER.
3. SIGNAL REVISION NEEDED TO REPLACE CABINET, WIRING, CONDUIT AND HANDHOLES IMPACTED BY WIDENING ON EAST LEG.
4. ADJUST EXISTING BRACKETING FOR SIGNAL HEADS 7-2 AND 2-2 SO THEY ARE MOUNTED AT 90 DEG AND 180 DEG.

SIGNAL HEAD PHASING

HEADS 4-1,4-2,8-1&8-2

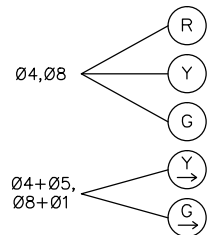

CONTROLLER PHASING, PEDESTRIAN INDICATIONS AND PUSH BUTTONS

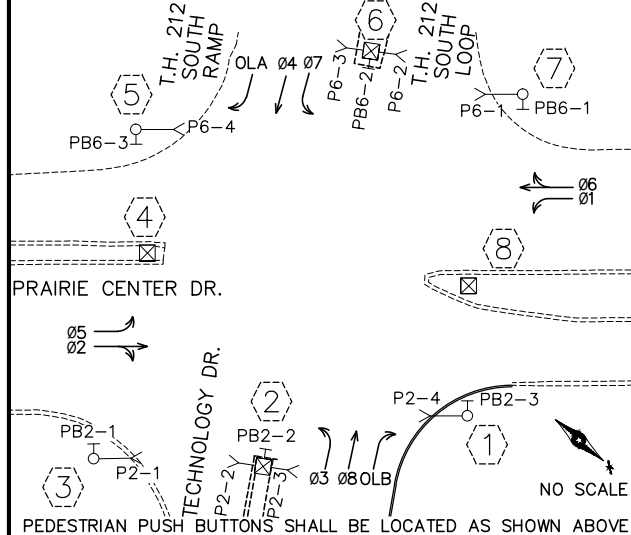

SIGNAL HEAD CHART

FACE	R	Y	G	Y	G
1-1,1-2	◀	◀	◀		
2-1,2-2,2-3	○	○	○		
3-1,3-2	◀	◀	◀		
4-1	○	○	○	▶	▶
4-2	●	●	●	▶	▶
4-3	○	○	○		
5-2,5-3	◀	◀	◀		
6-1,6-2,6-3	○	○	○		
7-1,7-2	◀	◀	◀		
8-1	○	○	○	▶	▶
8-2	●	●	●	▶	▶
8-3	○	○	○		

-ALL NEW SIGNAL INDICATIONS SHALL BE 12" LED
-ALL NEW SIGNAL HEADS SHALL BE BLACK POLYCARBONATE WITH BACKGROUND SHIELDS

NO.	DATE	BY	CHECK	DESIGN	REVISION / SUBMITTAL

AECOM

SRI
Consulting Group, Inc.

PRELIMINARY ENGINEERING

METROPOLITAN
C O U N C I L

SOUTHWEST
Green Line LRT Extension

WEST-VOLUME 1 (CIVIL)-SEGMENT 1

TRAFFIC SIGNAL PLANS-SIGNAL SYSTEM "I"
PRAIRIE CENTER DR. AT
T.H. 212 SOUTH RAMPS/TECHNOLOGY DR.

DISCIPLINE:

TRAFFIC

SHEET NAME:


W1-TRF-SIG-001-03


SHEET

114

OF

126

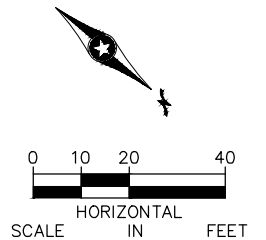

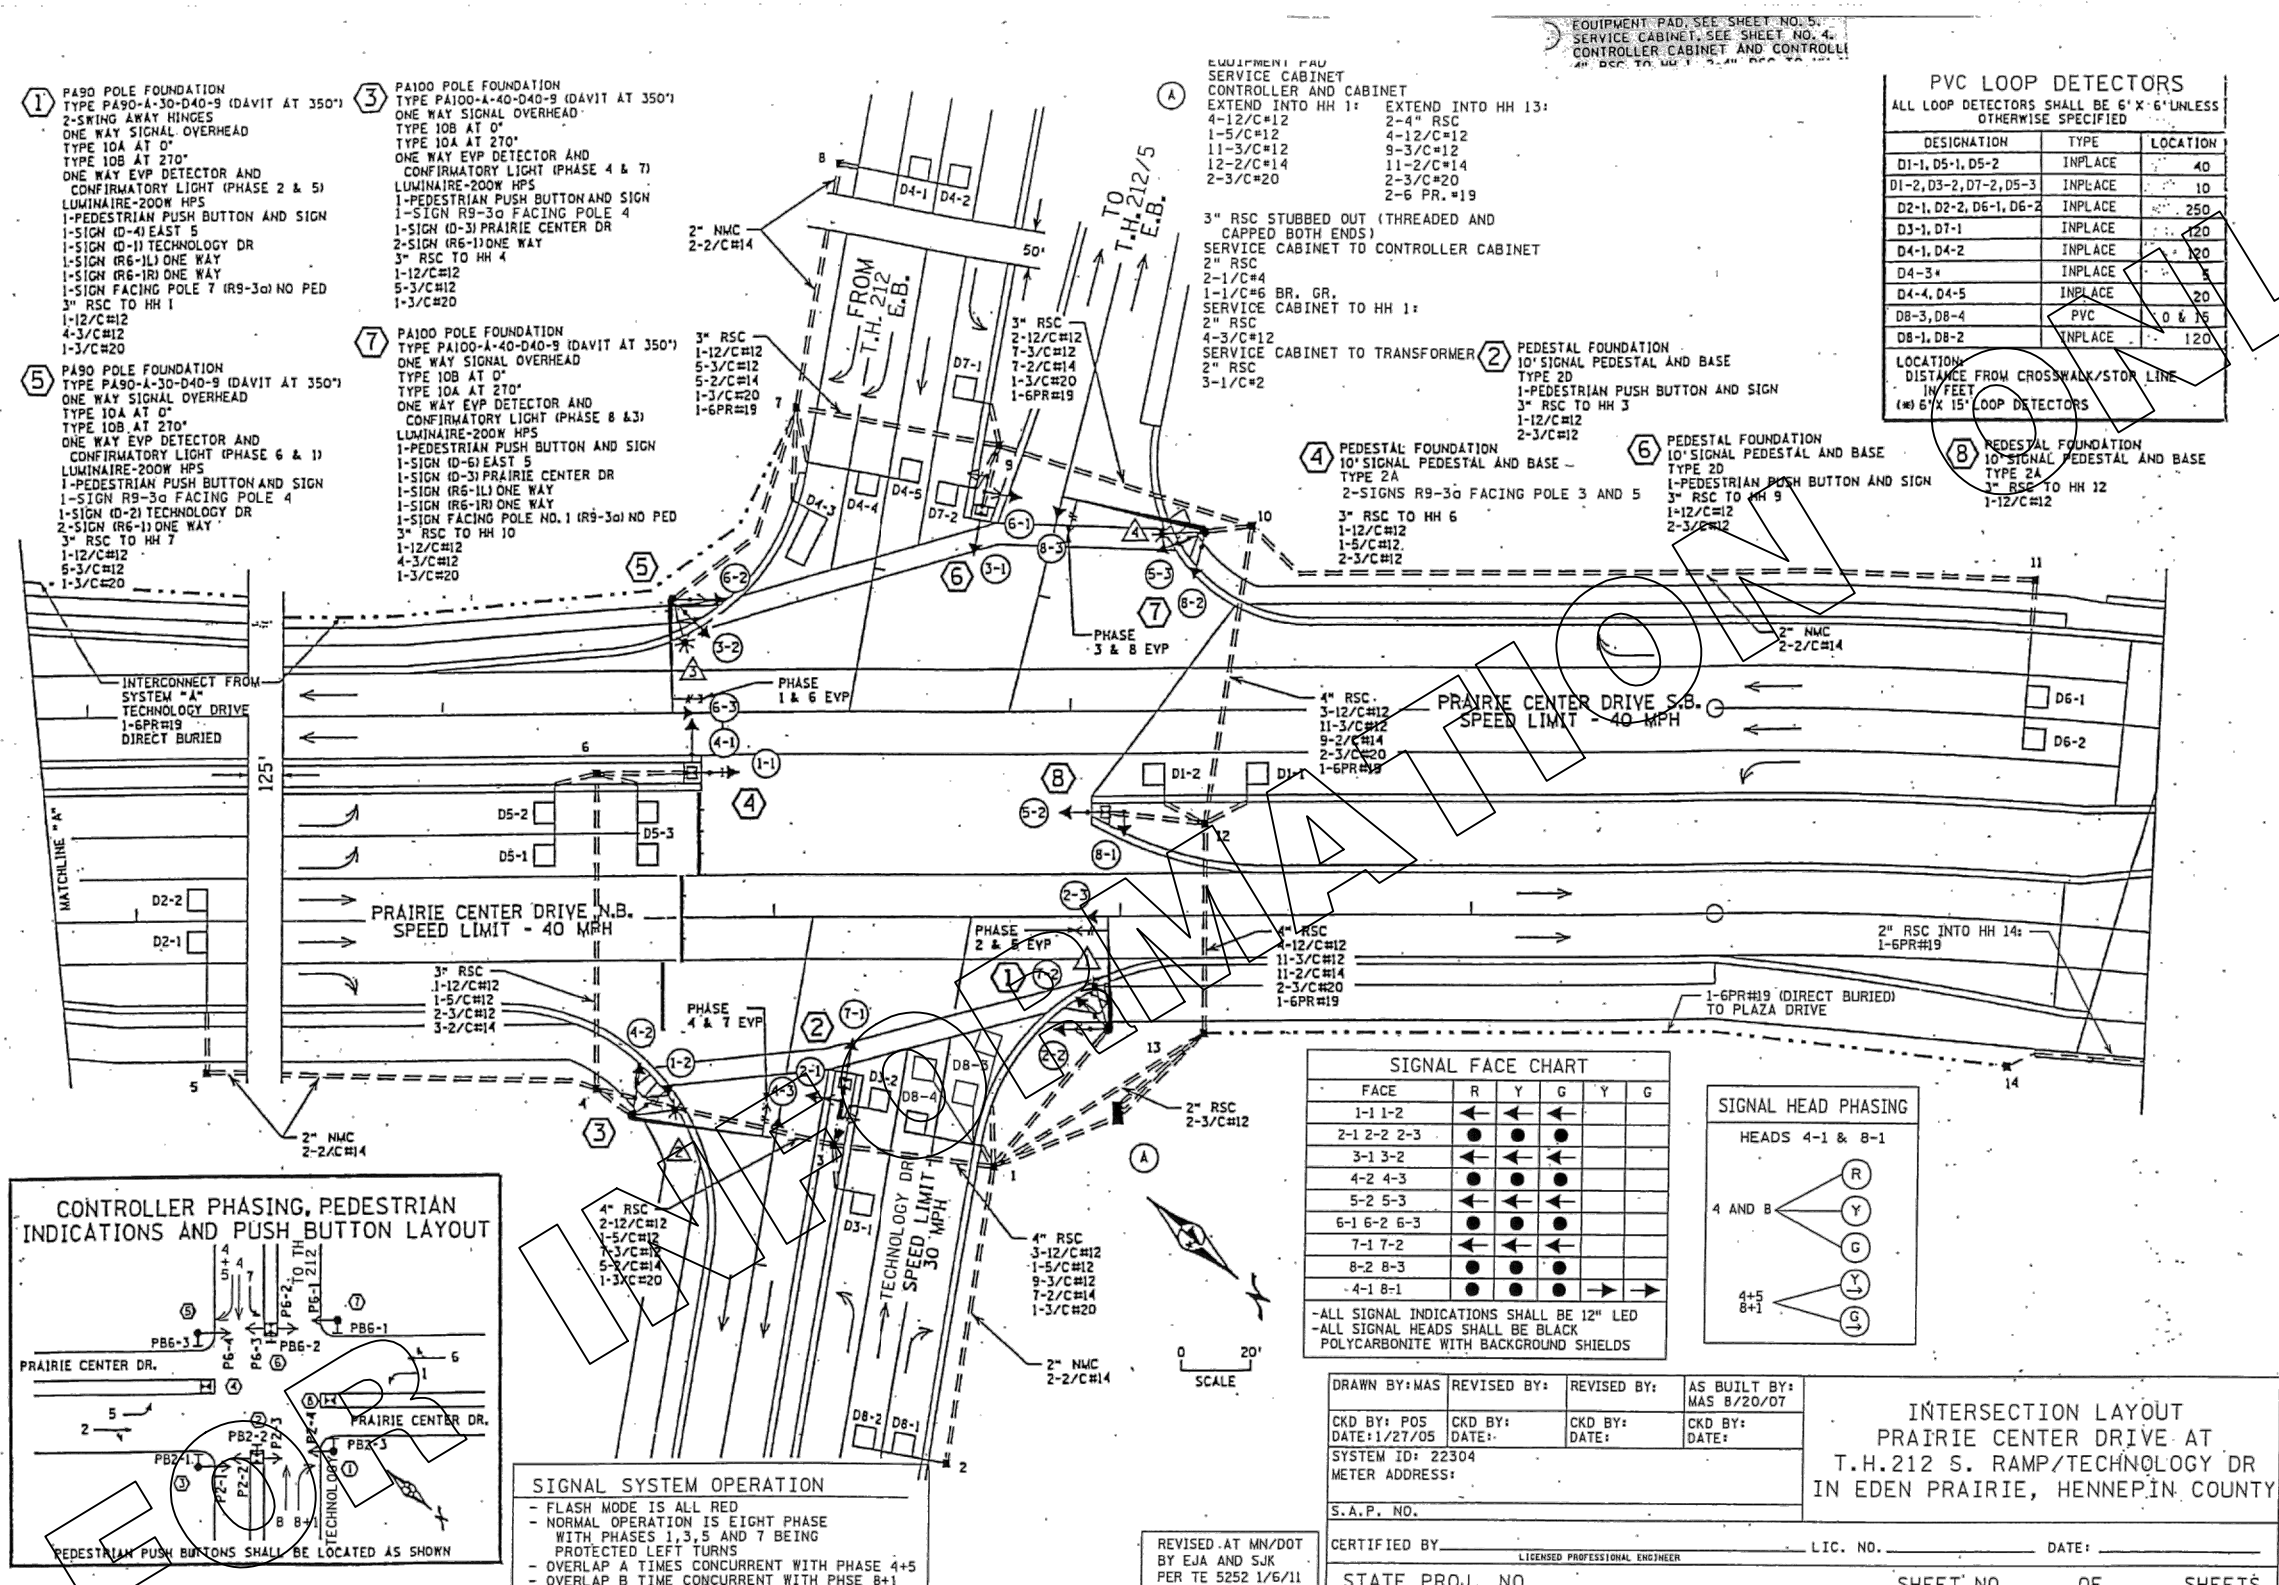[illegible]**AECOM**

SRE
Consulting Group, Inc.

PRELIMINARY ENGINEERING



**WEST-VOLUME 1 (CIVIL)-SEGMENT 1
TRAFFIC SIGNAL PLANS-SIGNAL SYSTEM "I"
PRAIRIE CENTER DR. AT
T.H. 212 SOUTH RAMPS/TECHNOLOGY DR.
FOR INFORMATION ONLY**


DISCIPLINE: **TRAFFIC**

SHEET NAME:	W1-TRF-SIG-002-03
-------------	-------------------

Aug. 28 2014 08:48 am H:\Projects\7984\3200_PEC-W\CAD\SEGMENT-W1\SHEET\TRAFFIC\W1-TRF-SIG-001.dwg By: bbetts


NOTES:

1. (A) - INPLACE CONTROLLER CABINET
(B) - INPLACE SIGNAL SERVICE CABINET
2. THE EXACT LOCATION OF DETECTORS SHALL BE VERIFIED IN THE FIELD BY THE ENGINEER.
3. SIGNAL REVISION BETTER ACCOMMODATES CHANGE IN LANE CONFIGURATION ON EASTBOUND APPROACH.
4. ADJUST EXISTING BRACKETING FOR SIGNAL HEAD 3-2 SO THAT IT IS MOUNTED AT 90 DEG.

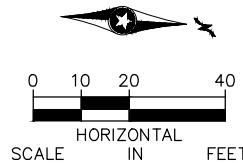


SIGNAL HEAD PHASING

HEADS 4-1 & 4-2

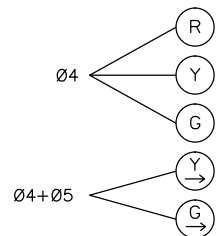

CONTROLLER PHASING, PEDESTRIAN INDICATIONS AND PUSH BUTTONS

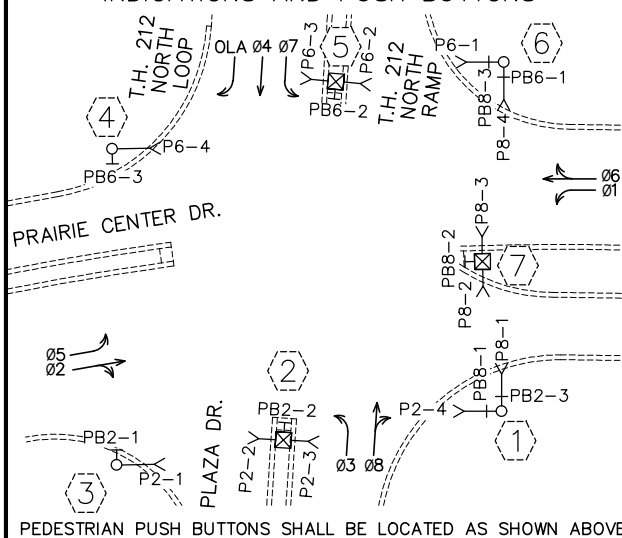

SIGNAL HEAD CHART

FACE	R	Y	G	Y	G
1-1,1-2	◀	◀	◀		
2-1,2-2,2-3	◀	◀	◀		
3-1,3-2	◀	◀	◀		
4-1	●	●	●	▶	▶
4-2	○	○	○	▶	▶
4-3	○	○	○		
5-1,5-2,5-3	◀	◀	◀		
6-1,6-2,6-3	○	○	○		
7-1,7-2	◀	◀	◀		
8-1,8-2,8-3	○	○	○		

—ALL NEW SIGNAL INDICATIONS SHALL BE 12" LED
—ALL NEW SIGNAL HEADS SHALL BE BLACK POLYCARBONATE WITH BACKGROUND SHIELDS

NO.	DATE	BY	CHECK	DESIGN	REVISION / SUBMITTAL

AECOM

SRI
Consulting Group, Inc.

PRELIMINARY ENGINEERING



SOUTHWEST
Green Line LRT Extension

WEST-VOLUME 1 (CIVIL)-SEGMENT 1


TRAFFIC SIGNAL PLANS-SIGNAL SYSTEM "J"
PRAIRIE CENTER DR. AT
T.H. 212 NORTH RAMPS/PLAZA DR.

DISCIPLINE: **TRAFFIC**

SHEET NAME: **W1-TRF-SIG-001-04**

SHEET
116
OF
126

126

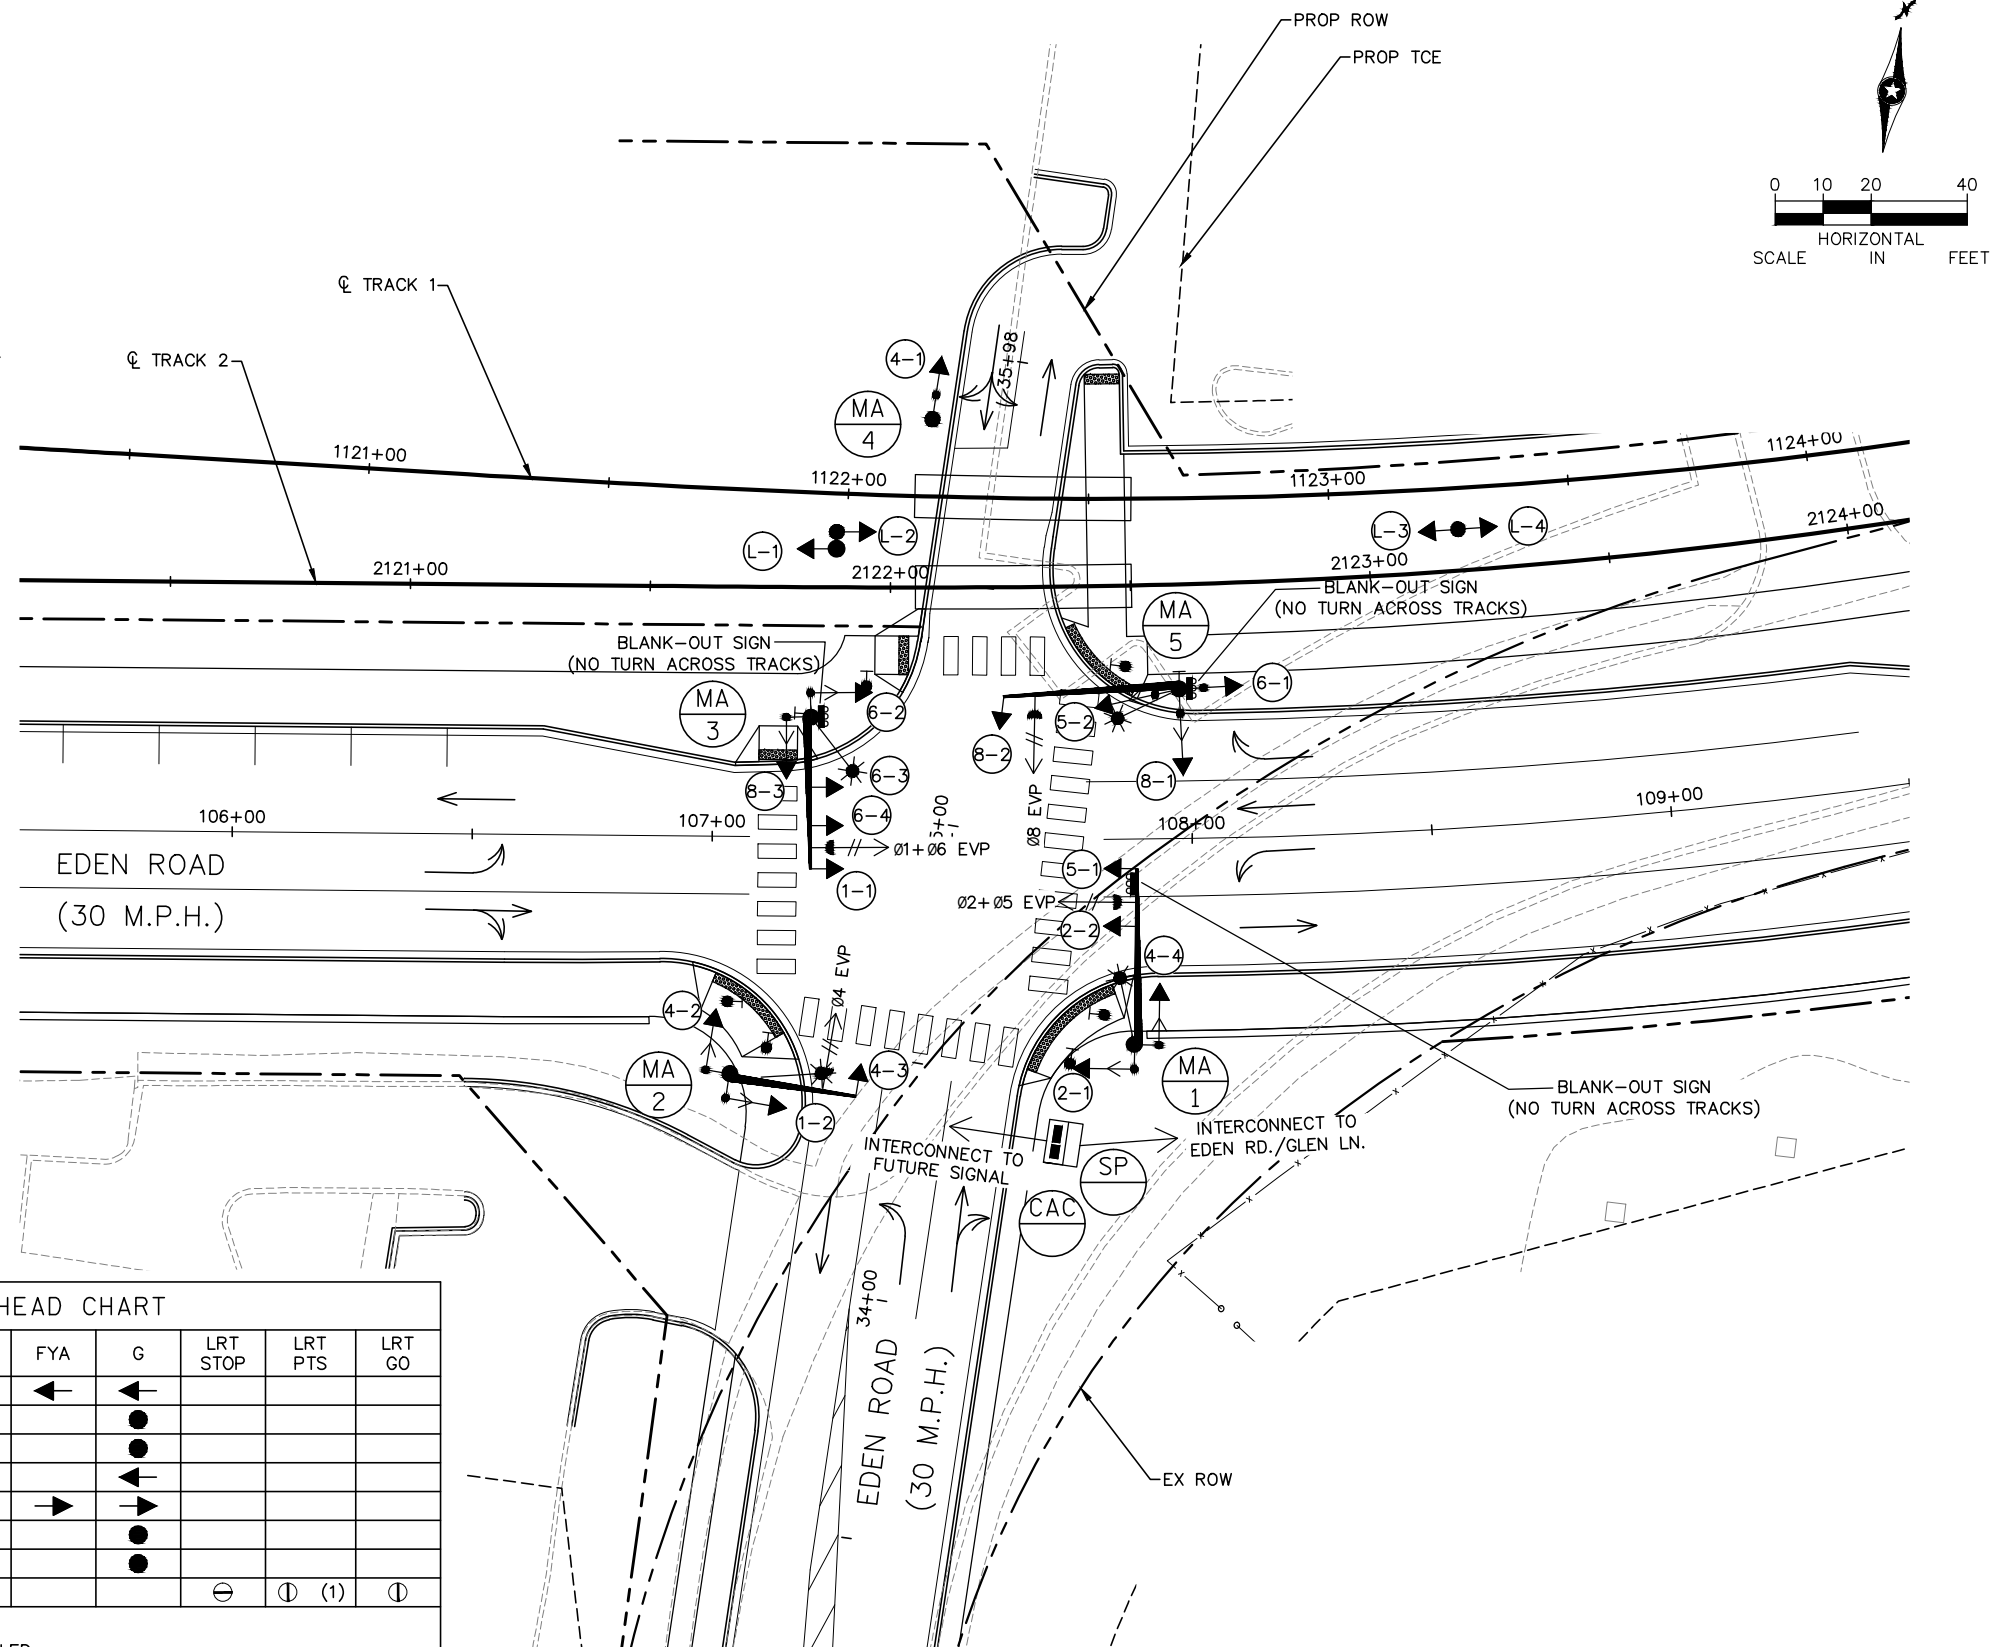


- NOTES:
1. ALL PEDESTRIAN INDICATIONS SHALL INCLUDE COUNT DOWN TIMERS.
 2. INTERCONNECT TO RAIL SIGNAL HOUSE TO BE ADDED ONCE RAIL SIGNAL HOUSE LOCATION IS DETERMINED. CONNECTION TO SIGNAL HOUSE TO PROVIDE LRT PREEMPTION.
 3.  – CONTROLLER CABINET
 4.  – SIGNAL SERVICE CABINET
EQUIPMENT PAD LOCATION SUBJECT TO SOP LOCATING IN FINAL DESIGN.
 5. THE EXACT LOCATION OF HANDHOLES, POLES, DETECTORS, AND EQUIPMENT PAD SHALL BE VERIFIED IN THE FIELD BY THE ENGINEER.

SIGNAL SYSTEM OPERATION

- SIGNAL SYSTEM FLASH MODE IS ALL RED.
- PHASES 2 AND 6 ARE ON VEHICLE SOFT RECALL.
- PHASE 5 IS PROTECTED.
- PHASE 1 IS FLASHING YELLOW ARROW BY TIME OF DAY.
- LRT PREEMPTION WITHOUT TRACK CLEARANCE.
- OVERLAP A = PHASE 6 + PHASE 7 (PHASE 6 IS FYA, PHASE 7 IS GREEN ARROW). RED ARROW WHEN LRT IS PRESENT.

APS ADDRESS LABELING:
PHASE 2 = A
PHASE 4 = B
PHASE 6 = C
PHASE 8 = D

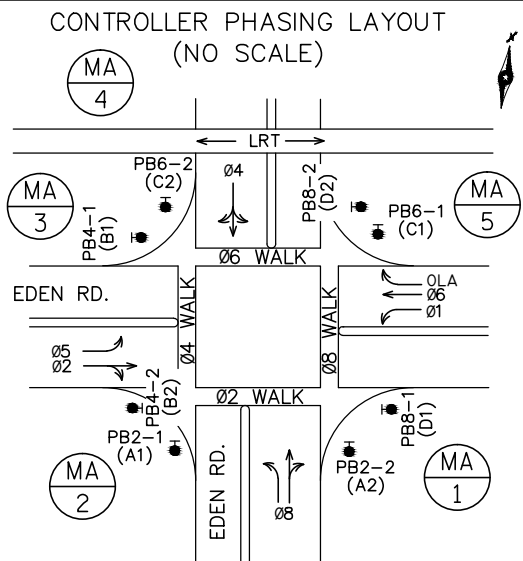

FACE	R	Y	FYA	G	LRT STOP	LRT PTS	LRT GO
1-1,1-2	←	←	←	←			
2-1,2-2	●	●		●			
4-1,4-2,4-3,4-4	●	●		●			
5-1,5-2	←	←		←			
6-1,6-2	→	→	→	→			
6-3,6-4	●	●		●			
8-1,8-2,8-3	●	●		●			
L-1,L-2,L-3,L-4					⊖	Ⓢ (1)	Ⓢ

(1) FLASHING LRT GO SIGNAL
 -ALL SIGNAL INDICATIONS SHALL BE 12" LED
 -ALL SIGNAL HEADS SHALL BE BLACK POLYCARBONATE WITH BACKGROUND SHIELDS
 -FYA DENOTES FLASHING YELLOW ARROW

[illegible]

AECOM **SRE**
Consulting Group, Inc.

PRELIMINARY ENGINEERING



WEST-VOLUME 1 (CIVIL)-SEGMENT 1
TRAFFIC SIGNAL PLANS-SIGNAL SYSTEM "K"
EDEN RD. AT EDEN RD.

DISCIPLINE:	TRAFFIC	SHEET NAME:	W1-TRF-SIG-001-05
-------------	----------------	-------------	--------------------------

Aug. 28 2014 08:49 am H:\Projects\7984\3200_PEC-W\CAD\SEGMENT-W1\SHEET\TRAFFIC\W1-TRF-SIG-001.dwg By: bbetts

NOTES:

1. ALL PEDESTRIAN INDICATIONS SHALL INCLUDE COUNT DOWN TIMERS.
2. INTERCONNECT TO RAIL SIGNAL HOUSE TO BE ADDED ONCE RAIL SIGNAL HOUSE LOCATION IS DETERMINED. CONNECTION TO SIGNAL HOUSE TO PROVIDE LRT PREEMPTION.
3.  - CONTROLLER CABINET
-  - SIGNAL SERVICE CABINET
EQUIPMENT PAD LOCATION SUBJECT TO SOP LOCATING IN FINAL DESIGN.
4. THE EXACT LOCATION OF HANDHOLES, POLES, DETECTORS, AND EQUIPMENT PAD SHALL BE VERIFIED IN THE FIELD BY THE ENGINEER.


SIGNAL SYSTEM OPERATION

- SIGNAL SYSTEM FLASH MODE IS ALL RED.
- PHASES 2 AND 6 ARE ON VEHICLE SOFT RECALL.
- PHASE 5 IS PROTECTED.
- PHASE 1 IS FLASHING YELLOW ARROW BY TIME OF DAY.
- LRT PREEMPTION WITHOUT TRACK CLEARANCE.
- OVERLAP A = PHASE 6 + PHASE 7 (PHASE 6 IS FYA, PHASE 7 IS GREEN ARROW). RED ARROW WHEN LRT IS PRESENT.

APS ADDRESS LABELING:

- PHASE 2 = A
- PHASE 4 = B
- PHASE 6 = C
- PHASE 8 = D



CONTROLLER PHASING LAYOUT (NO SCALE)

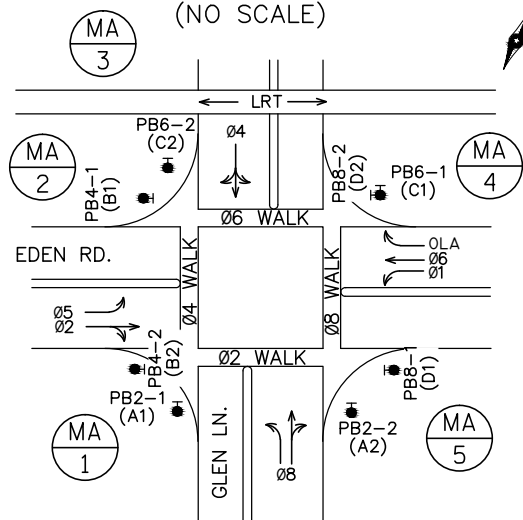

SIGNAL HEAD CHART

FACE	R	Y	FYA	G	LRT STOP	LRT PTS	LRT GO
1-1,1-2	←	←	←	←			
2-1,2-2	●	●		●			
4-1,4-2,4-3,4-4	●	●		●			
5-1,5-2	←	←		←			
6-1,6-2	→	→	→	→			
6-3,6-4	●	●		●			
8-1,8-2,8-3	●	●		●			
L-1,L-2,L-3,L-4					⊖	Ⓢ (1)	Ⓢ

(1) FLASHING LRT GO SIGNAL
-ALL SIGNAL INDICATIONS SHALL BE 12" LED
-ALL SIGNAL HEADS SHALL BE BLACK POLYCARBONATE WITH BACKGROUND SHIELDS
-FYA DENOTES FLASHING YELLOW ARROW

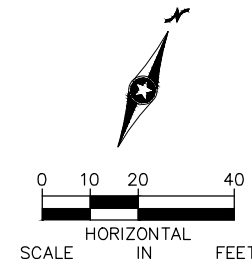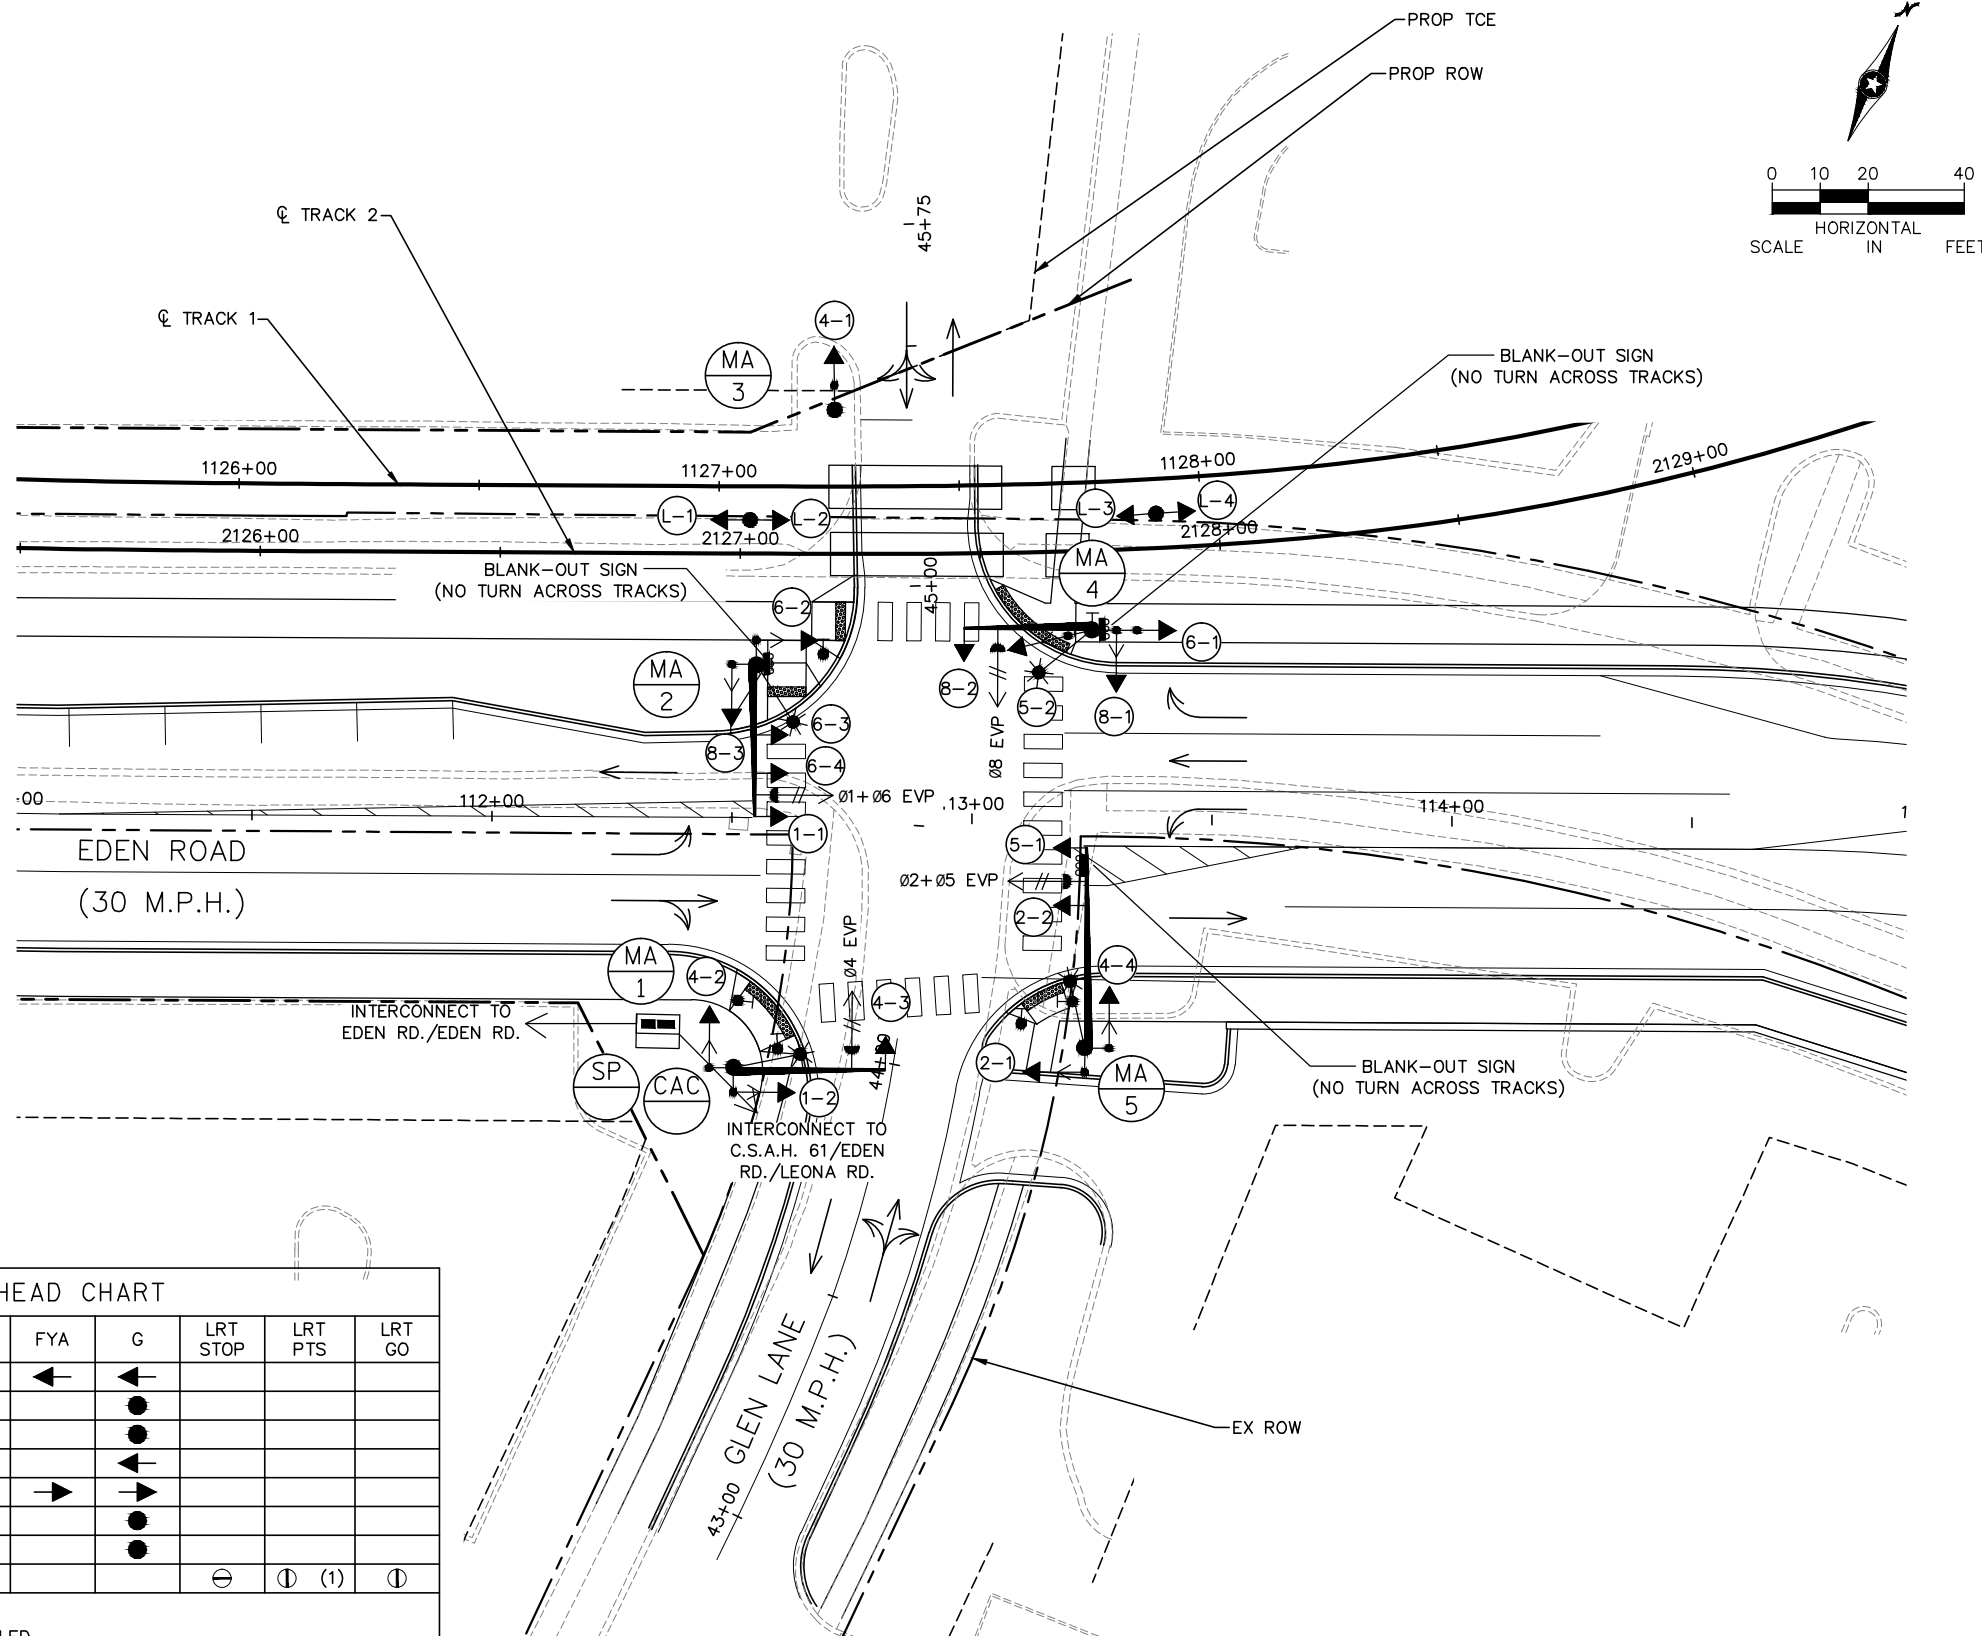

NO.	DATE	BY	CHECK	DESIGN	REVISION / SUBMITTAL



PRELIMINARY ENGINEERING



WEST-VOLUME 1 (CIVIL)-SEGMENT 1		SHEET 119 OF 126
TRAFFIC SIGNAL PLANS-SIGNAL SYSTEM "L"		
EDEN RD. AT GLEN LN.		
DISCIPLINE: TRAFFIC	SHEET NAME: W1-TRF-SIG-001-06	

Aug. 28 2014 08:50 am H:\Projects\7984\3200_PEC-W\CAD\SEGMENT-W1\TRAFFIC\W1-TRF-SIG-001.dwg By: bbetts

NOTES:

1. ALL NEW PEDESTRIAN INDICATIONS SHALL INCLUDE COUNT DOWN TIMERS.
2. (A) - CONTROLLER CABINET
(B) - SIGNAL SERVICE CABINET
EQUIPMENT PAD LOCATION SUBJECT TO SOP LOCATING IN FINAL DESIGN.
3. THE EXACT LOCATION OF HANDHOLES, POLES, DETECTORS, AND EQUIPMENT PAD SHALL BE VERIFIED IN THE FIELD BY THE ENGINEER.
4. SIGNAL REVISION IS TO ACCOMMODATE RECONSTRUCTED WEST LEG.


SIGNAL SYSTEM OPERATION

- SIGNAL SYSTEM FLASH MODE IS ALL RED.
- PHASES 2 AND 6 ARE ON VEHICLE SOFT RECALL.
- PHASES 1 AND 5 ARE PROTECTED.

APS ADDRESS LABELING:

- PHASE 2 = A
- PHASE 4 = B
- PHASE 6 = C
- PHASE 8 = D

CONTROLLER PHASING LAYOUT
(NO SCALE)

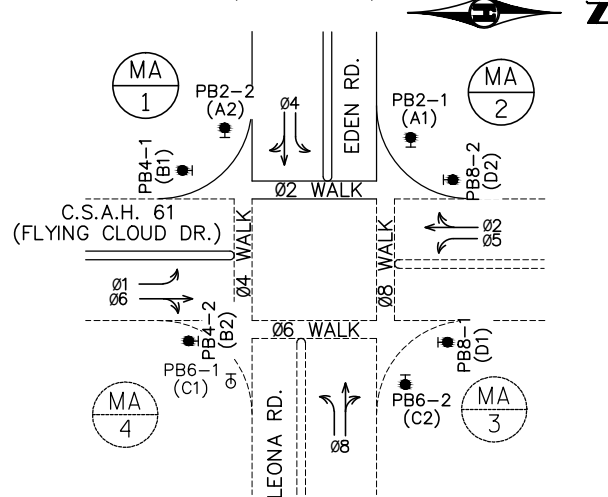

SIGNAL HEAD CHART

FACE	R	Y	G
1-1	◀	◀	◀
1-2	◀	◀	◀
2-1,2-2,2-3	●	●	●
4-1,4-2,4-3	○	○	○
5-1	◀	◀	◀
5-2	◀	◀	◀
6-1,6-2,6-3	○	○	○
8-1,8-2,8-3	●	●	●

- ALL NEW SIGNAL INDICATIONS SHALL BE 12" LED
- ALL NEW SIGNAL HEADS SHALL BE BLACK POLYCARBONATE WITH BACKGROUND SHIELDS

NO.	DATE	BY	CHECK	DESIGN	REVISION / SUBMITTAL

AECOM

SRI
Consulting Group, Inc.

METROPOLITAN
TRANSIT AUTHORITY

SOUTHWEST
Green Line LRT Extension

PRELIMINARY ENGINEERING

WEST-VOLUME 1 (CIVIL)-SEGMENT 1

TRAFFIC SIGNAL PLANS-SIGNAL SYSTEM "M"
C.S.A.H. 61 (FLYING CLOUD DR.) AT
EDEN RD./LEONA RD.

DISCIPLINE:

TRAFFIC

SHEET NAME:



W1-TRF-SIG-001-07

SHEET

120

OF


126

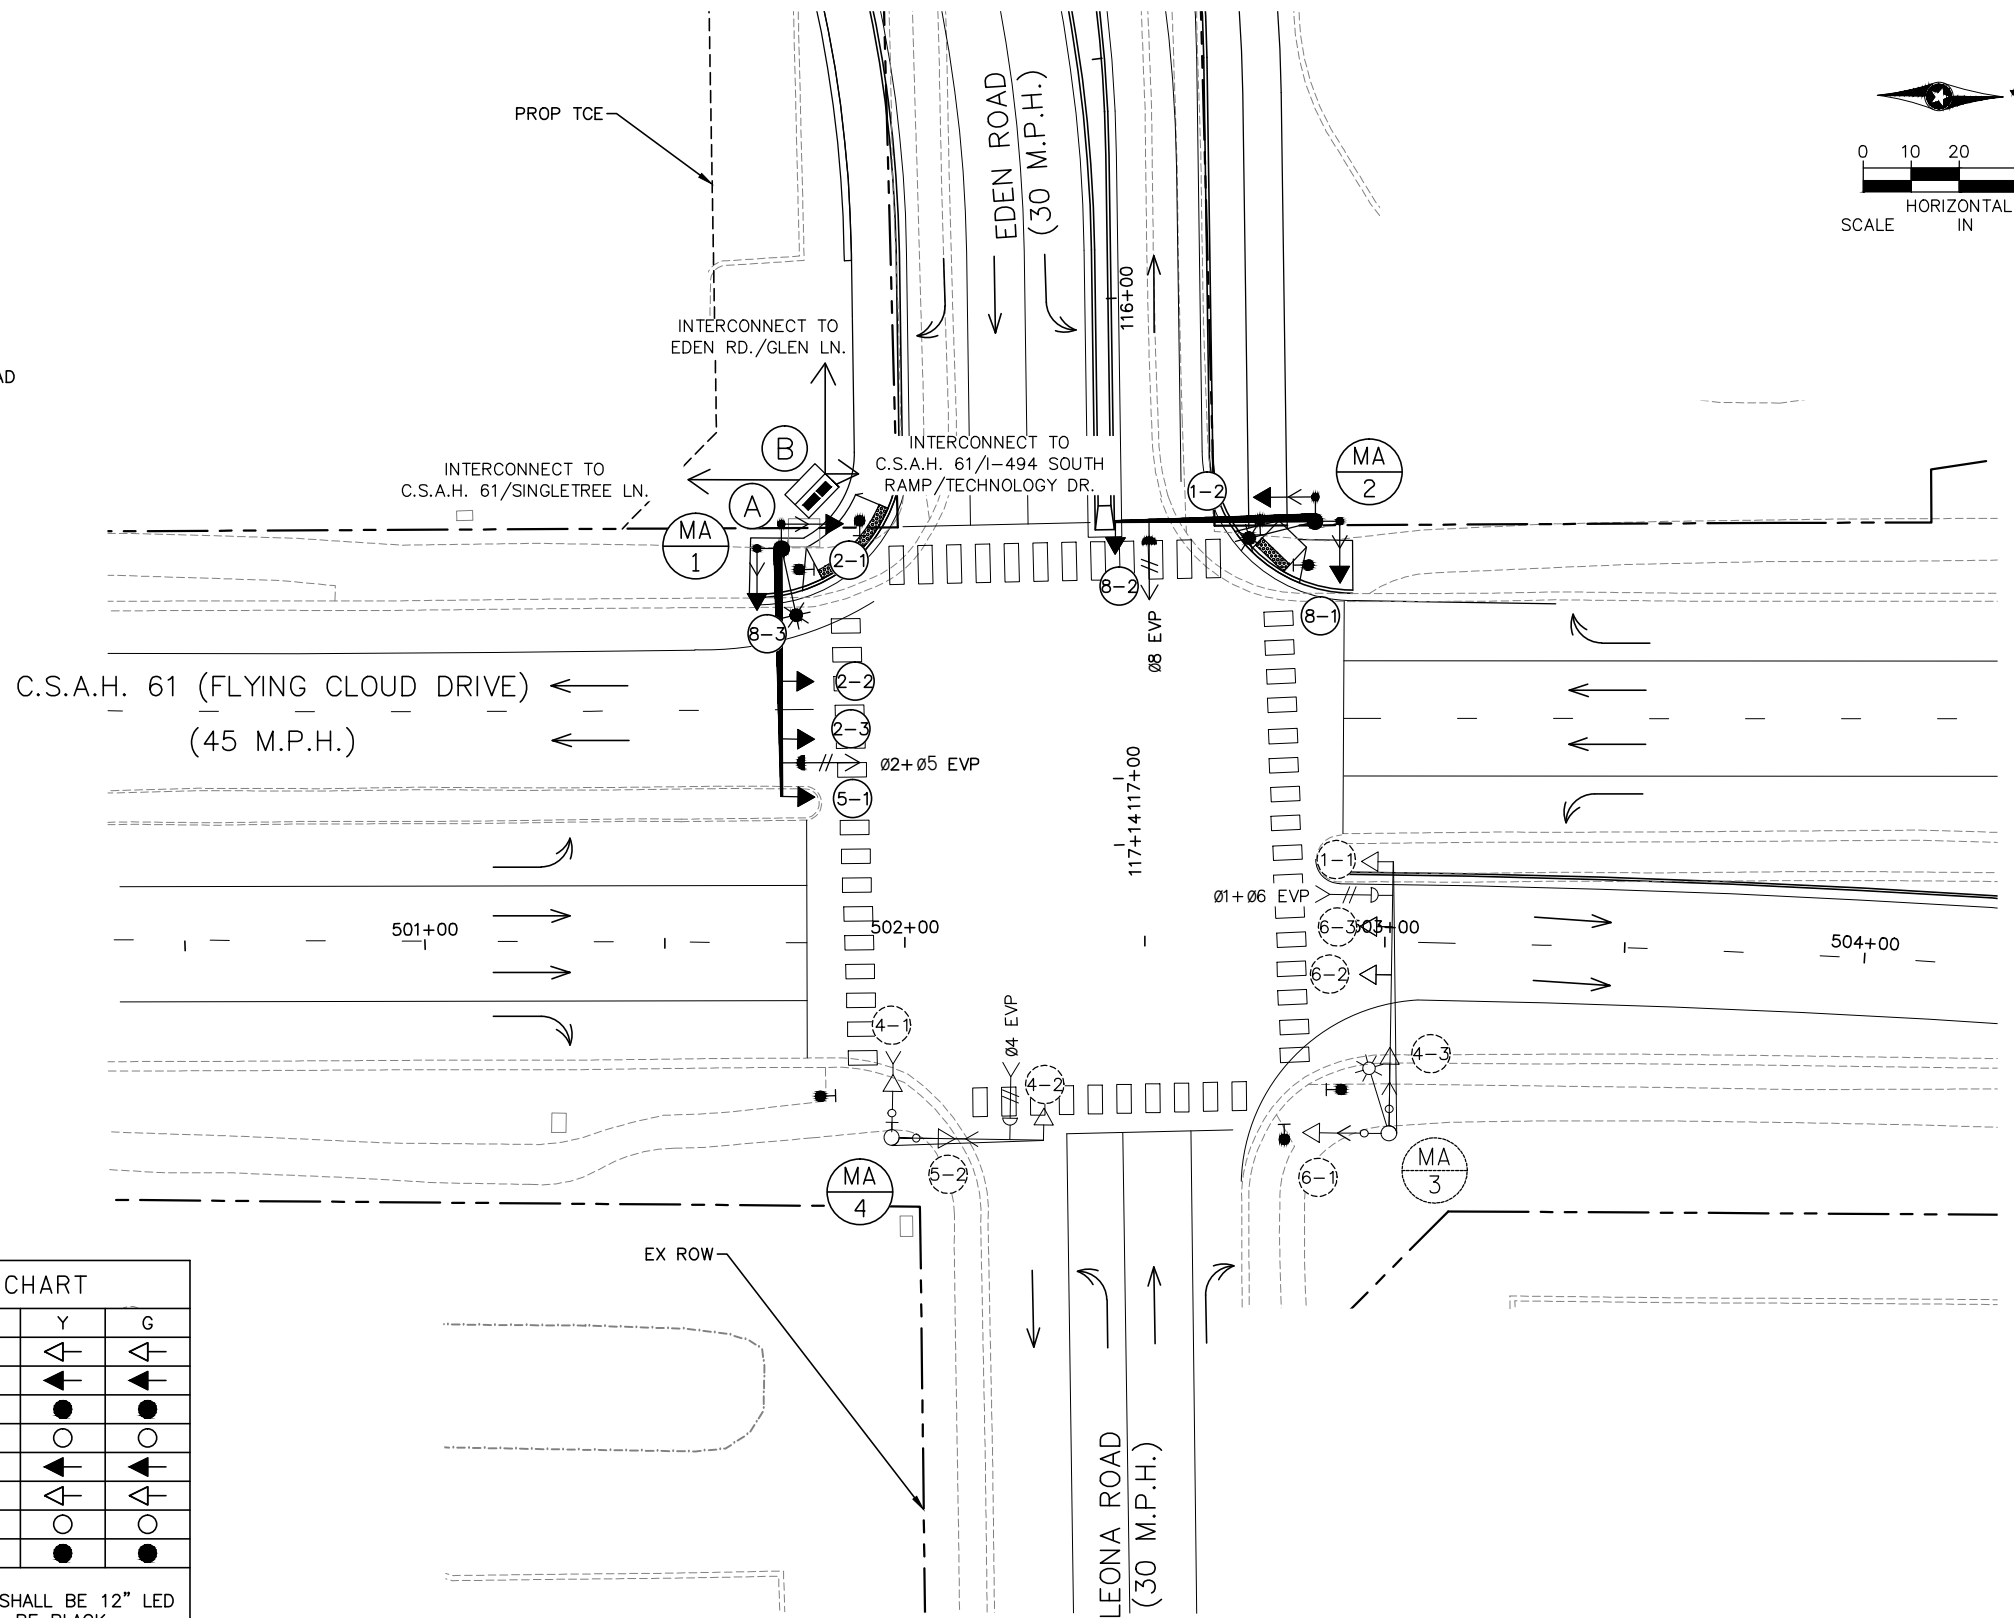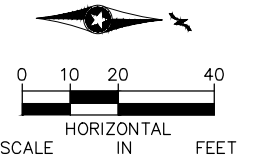


Aug. 29 2014 07:40 am H:\Projects\7984\3200_PEC-W\CAD\SEGMENT-W1\SHEET\TRAFFIC\W1-TRF-SIG-001.dwg By: bbetts

NOTES:

1. ALL PEDESTRIAN INDICATIONS SHALL INCLUDE COUNT DOWN TIMERS.
2. INTERCONNECT TO RAIL SIGNAL HOUSE TO BE ADDED ONCE RAIL SIGNAL HOUSE LOCATION IS DETERMINED. CONNECTION TO SIGNAL HOUSE TO PROVIDE LRT PREEMPTION.
3. (A) - CONTROLLER CABINET
(B) - SIGNAL SERVICE CABINET
EQUIPMENT PAD LOCATION SUBJECT TO SOP LOCATING IN FINAL DESIGN.
4. THE EXACT LOCATION OF HANDHOLES, POLES, DETECTORS, AND EQUIPMENT PAD SHALL BE VERIFIED IN THE FIELD BY THE ENGINEER.

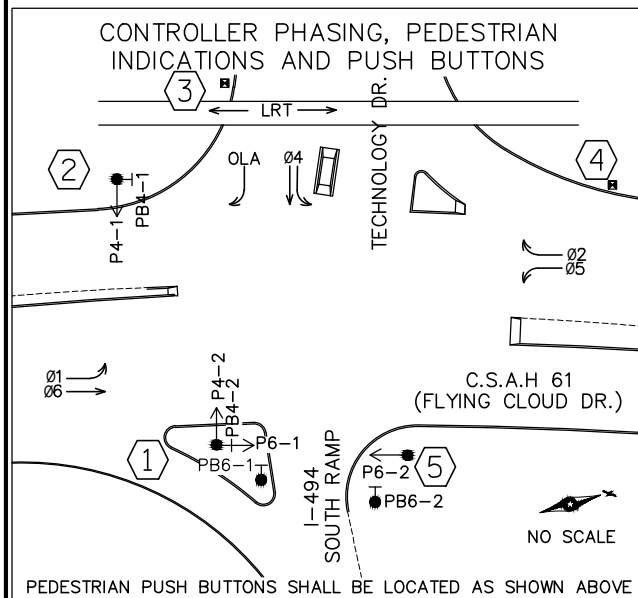

SIGNAL HEAD CHART						
FACE	R	Y	G	YTA	GTA	
1-1,1-2	←	←	←			
2-1,2-2,2-3	●	●	●			
4-1,4-2	●	●	●	→	→	
4-3,4-4,4-5,4-6,4-7	●	●	●			
5-1,5-2	←	←	←			
6-1,6-2,6-3	●	●	●			
-ALL SIGNAL INDICATIONS SHALL BE 12" LED -ALL SIGNAL HEADS SHALL BE BLACK POLYCARBONATE WITH BACKGROUND SHIELDS						

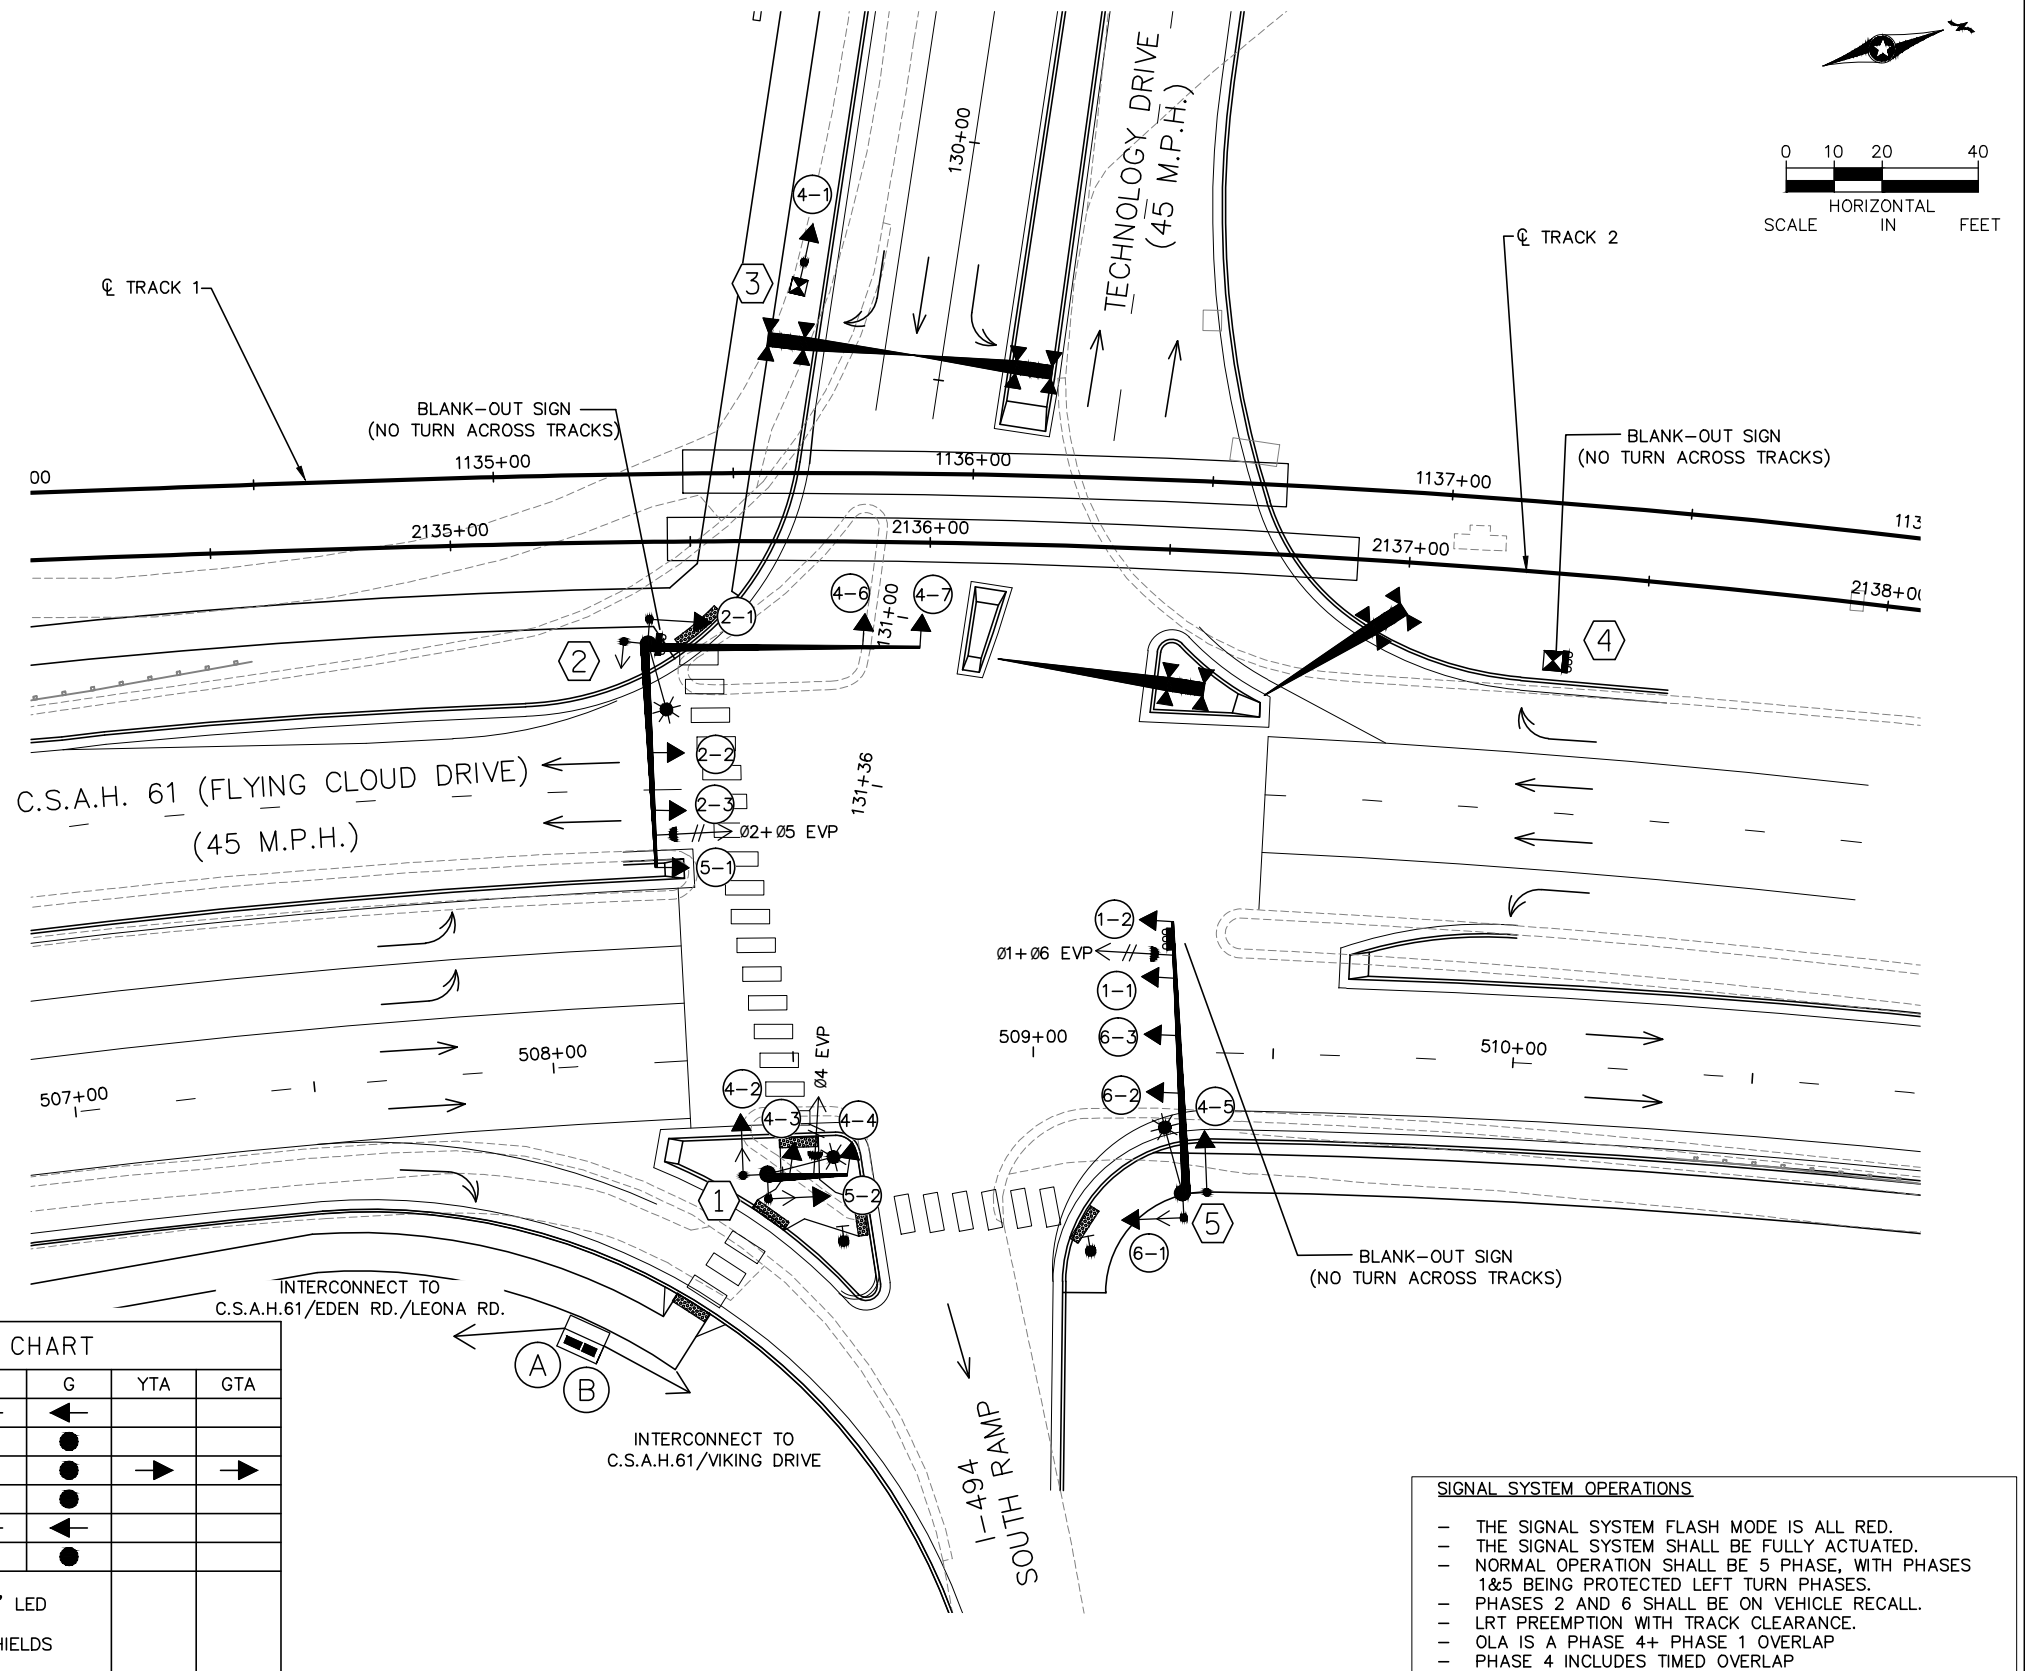

SIGNAL SYSTEM OPERATIONS	
-	THE SIGNAL SYSTEM FLASH MODE IS ALL RED.
-	THE SIGNAL SYSTEM SHALL BE FULLY ACTUATED.
-	NORMAL OPERATION SHALL BE 5 PHASE, WITH PHASES 1&5 BEING PROTECTED LEFT TURN PHASES.
-	PHASES 2 AND 6 SHALL BE ON VEHICLE RECALL.
-	LRT PREEMPTION WITH TRACK CLEARANCE.
-	OLA IS A PHASE 4+ PHASE 1 OVERLAP
-	PHASE 4 INCLUDES TIMED OVERLAP

NO.	DATE	BY	CHECK	DESIGN	REVISION / SUBMITTAL

AECOM

SRI
Consulting Group, Inc.



PRELIMINARY ENGINEERING

WEST-VOLUME 1 (CIVIL)-SEGMENT 1		SHEET
TRAFFIC SIGNAL PLANS-SIGNAL SYSTEM "N"		122
C.S.A.H. 61 (FLYING CLOUD DR.) AT		OF
I-494 SOUTH RAMP/TECHNOLOGY DR.		126
DISCIPLINE:	TRAFFIC	
SHEET NAME:	W1-TRF-SIG-001-08	

Jun, 27 2014 07:53 am H:\Projects\7984\3200_PEC-W\CAD\SEGMENT-W1\SHEET\TRAFFIC\W1-TFC-SIG-002.dwg By: bbetts

PL\97405\dwg\7405.dwg 03/14/2000 12:29:49 PM PH CST

- ① INP.-TYPE A35-D40-9
ONE WAY SIGNAL (OVERHEAD)
ONE WAY SIGNAL (MID-ARM, SEE DETAILS)
2-SWING AWAY HINGES
TWO WAY SIGNAL (TYPE 20C)
POLE MOUNTED AT 270°
LUMINAIRE AT 355° SIGN DOWNLIGHT
1-SET PEDESTRIAN INDICATIONS
1-PEDESTRIAN PUSHBUTTON
3-STEEL GUARD POSTS
3" R.S.C. TO H.H. 15.2-12/C #12.2-3/C #12
AND 2-1/C #10
R & S-HEAD (1- AND DOWNLIGHT
F. & I.-ONE WAY SIGNAL (OVERHEAD) 6-3

- ② TYPE A30-D40-9
ONE WAY SIGNAL (OVERHEAD)
2-SWING AWAY HINGES
ONE WAY SIGNAL (TYPE 10C)
POLE MOUNTED AT 270°
LUMINAIRE AT 355°
2-SET PEDESTRIAN INDICATIONS
2-PEDESTRIAN PUSHBUTTONS
3-STEEL GUARD POSTS
R & S-3-STEEL GUARD POSTS
F & I-EXTEND INTO H.H. 23 3" R.S.C.
⑤ -1-12/C #12.2-3/C #12.
AND 2-1/C #10

- ③ 8" SIGNAL PEDESTAL
1 SET PEDESTRIAN INDICATION
(TYPE 4A)
1-PEDESTRIAN PUSHBUTTON
3-STEEL GUARD POSTS
R & S-3-STEEL GUARD POSTS
F & I-3" R.S.C. TO H.H. 17
⑤ -4-3/C #12 AND 1-1/C #6BGR.

- ④ TYPE A30
ONE WAY SIGNAL (OVERHEAD)
TWO WAY SIGNAL (TYPE 20D)
POLE MOUNTED AT 270°
2-SETS PEDESTRIAN INDICATIONS
2-PEDESTRIAN PUSHBUTTONS
3-STEEL GUARD POSTS
R & S-ONE WAY SIGNAL (2-4)
3-STEEL GUARD POSTS
F & I-3" R.S.C. AND 1-12/C #12 TO H.H. 34
⑤ -2-12/C #12 AND 1-3/C #12

CONTROLLER PHASING, PEDESTRIAN INDICATION
AND PUSHBUTTON LAYOUT

SIGNAL INDICATION CHART												
INPLACE							REVISED					
FACE	PHASE	FLASH	INDICATION SIZE (IN INCHES)					FACE	PHASE	INDICATION SIZE (IN INCHES)		
			R	Y	G	Y	G			R	Y	G
1-1	1	R	12*	12*			12*	6-3	6	12	12	12
2-1	2	R	12	12	12			2-1	2	12	12	12
2-2	2	R	12	12	12			2-2	2	12	12	12
2-3	2&6	R	12	12	12	12	12					
2-4	2&6	R	12	12	12	12	12					
4-1	4	R	12	12	12			4-1	4	12	12	12
4-2	4	R	12	12	12			4-2	4	12	12	12
4-3	4	R	12	12	12			4-3	4	12	12	12
5-1	5	R	12	12	12			6-1	6	12	12	12
5-2	5	R	12	12	12			6-2	6	12	12	12

- (1) INPLACE-REMOVE AND SALVAGE
(2) INPLACE-USE INPLACE
(3) FURNISH AND INSTALL
* INPLACE SPECIAL SIGNAL FACE

F & I 1 1/4" R.S.C.
⑤ -1-2/C #14

F & I 3" R.S.C.
⑤ -1-2/C #14

INP. R.S.C. AND CABLES
▲ 1-3/C #12
▲ 1-3/C #20

T.H. 212 S.B.

SS-1

SS-2

D1-1

F & I 3" R.S.C.
1-12/C #12
1-2/C #14
⑤ -2-2/C #14

F & I 3" R.S.C.
1-12/C #12
3-2/C #14
⑤ -2-2/C #14

INP. R.S.C. AND CABLES
▲ 1-3/C #12
▲ 1-3/C #20

INP.-4" R.S.C.
4-12/C #12
1-3/C #12
2-2/C #14
2-1/C #10
F & I-3-2/C #14

▲ 2-3/C #12
▲ 2-3/C #20

INP.-4" R.S.C.
4-12/C #12
1-3/C #12
2-2/C #14
2-1/C #10
F & I-3-2/C #14

▲ 2-3/C #12
▲ 2-3/C #20

NOTES:

- INPLACE LUMINAIRES Δ & Δ SHALL BE REMOVED AND REPLACED WITH 200 WATT H.P.S.
- SEE SPECIAL PROVISIONS FOR SALVAGE INSTRUCTIONS AND STATE FURNISHED EQUIPMENT.
- ⑤ SALVAGED INPLACE CABLES-REINSTALL.

DETECTOR CHART					DISTANCE FROM STOP BAR
DESIGNATION	PHASE	SIZE IN FT.	FUNCTION		
D1-1	1	MULT	1		-
D2-1	2	6x6	1		425'
D2-2	2	6x6	1		425'
D4-1	4	6x6	1		15'
D4-2	4	6x6	2		150'
D5-1	5	MULT	1		-
D6-1	6	6x6	1		425'
D6-2	6	6x6	1		425'
SS-1	-	6x6	3		-
SS-2	-	6x6	3		-
D2-T	2	6x6	1		425'

- CALL AND EXTEND
- EXTENDING ONLY
- SAMPLING ONLY

EMERGENCY VEHICLE PRE-EMPTION

SYSTEM "M"

NOTE:

ALL COMPONENTS OF SIGNAL SYSTEM, EXCEPT EVP EQUIPMENT TO BE FURNISHED AND INSTALLED AS INDICATED IN THE PLANS, ARE INPLACE AND SHALL REMAIN INPLACE AS PART OF THE REVISED SIGNAL SYSTEM. SEE SPECIAL PROVISIONS FOR REQUIRED EVP EQUIPMENT IN CONTROLLER CABINET AND ADDITIONAL INFORMATION.

LEGEND:

- ▲ NEW CABLES TO BE F AND I AS PART OF EVP SYSTEM
- EVP DETECTOR UNIT (ONE WAY)
- EVP DETECTOR UNIT (TWO WAY)
- SIGNAL PHASE

ALL MATERIALS TO BE F AND I AS PART OF EVP SYSTEM ARE BOXED IN AND DENOTED BY.

DRAWN BY: GKB
CHECKED: DMH
DATE: 03-13-00

REVISD BY: GKB
CHECKED: DMH
DATE: 03-13-00

AS BUILT BY: GKB
CHECKED: DMH
DATE: 03-13-00

SYSTEM I.D.: 21099
MASTER I.D.: 21097
METER ADDRESS: 7798 FLYING CLOUD DR.

STATE AID PROJECT:
CERTIFIED BY: Dallas W. Williams
PROFESSIONAL ENGINEER

State Proj. No. 8825-27
T.E. No. 2218

EVP SYSTEM "M" INTERSECTION LAYOUT 14141

T.H. 212 AT T.H. 494 SOUTH RAMP (TECHNOLOGY DRIVE)
IN EDEN PRAIRIE HENNEPIN COUNTY

REG. NO. 10552 DATE 03/13/2000

City Proj. No. 98-5472

Sheet No. 37 of 54 Sheets

97489 74091CFM.DWG

AECOM

SRH
Consulting Group, Inc.

METROPOLITAN
COUNCIL

SOUTHWEST
Green Line LRT Extension

PRELIMINARY ENGINEERING

WEST-VOLUME 1 (CIVIL)-SEGMENT 1
TRAFFIC SIGNAL PLANS-SIGNAL SYSTEM "N"
C.S.A.H. 61 (FLYING CLOUD DR.) AT
I-494 SOUTH RAMP/TECHNOLOGY DR.
FOR INFORMATION ONLY

DISCIPLINE: TRAFFIC

SHEET NAME:


W1-TRF-SIG-002-08

SHEET
123
OF
126

Aug. 28 2014 08:53 am H:\Projects\7984\3200_PEC-W\CAD\SEGMENT-W1\TRAFFIC\SHEET\TRAFFIC\W1-TRF-SIG-001.dwg By: bbetts


NOTES:

1. ALL PEDESTRIAN INDICATIONS SHALL INCLUDE COUNT DOWN TIMERS.
2. INTERCONNECT TO RAIL SIGNAL HOUSE TO BE ADDED ONCE RAIL SIGNAL HOUSE LOCATION IS DETERMINED. CONNECTION TO SIGNAL HOUSE TO PROVIDE LRT PREEMPTION.
3. (A) - CONTROLLER CABINET
(B) - SIGNAL SERVICE CABINET
EQUIPMENT PAD LOCATION SUBJECT TO SOP LOCATING IN FINAL DESIGN.
4. THE EXACT LOCATION OF HANDHOLES, POLES, DETECTORS, AND EQUIPMENT PAD SHALL BE VERIFIED IN THE FIELD BY THE ENGINEER.

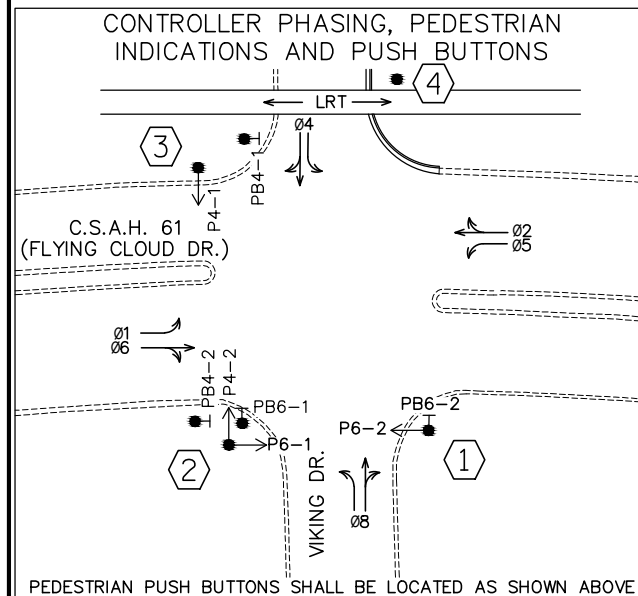

SIGNAL HEAD CHART			
FACE	R	Y	G
1-1,1-2	←	←	←
2-1,2-2,2-3	●	●	●
4-1,4-2,4-3,4-4,4-5	●	●	●
5-1,5-2	←	←	←
6-1,6-2,6-3	●	●	●
8-1,8-2,8-3,8-4	●	●	●

-ALL SIGNAL INDICATIONS SHALL BE 12" LED
-ALL SIGNAL HEADS SHALL BE BLACK POLYCARBONATE WITH BACKGROUND SHIELDS

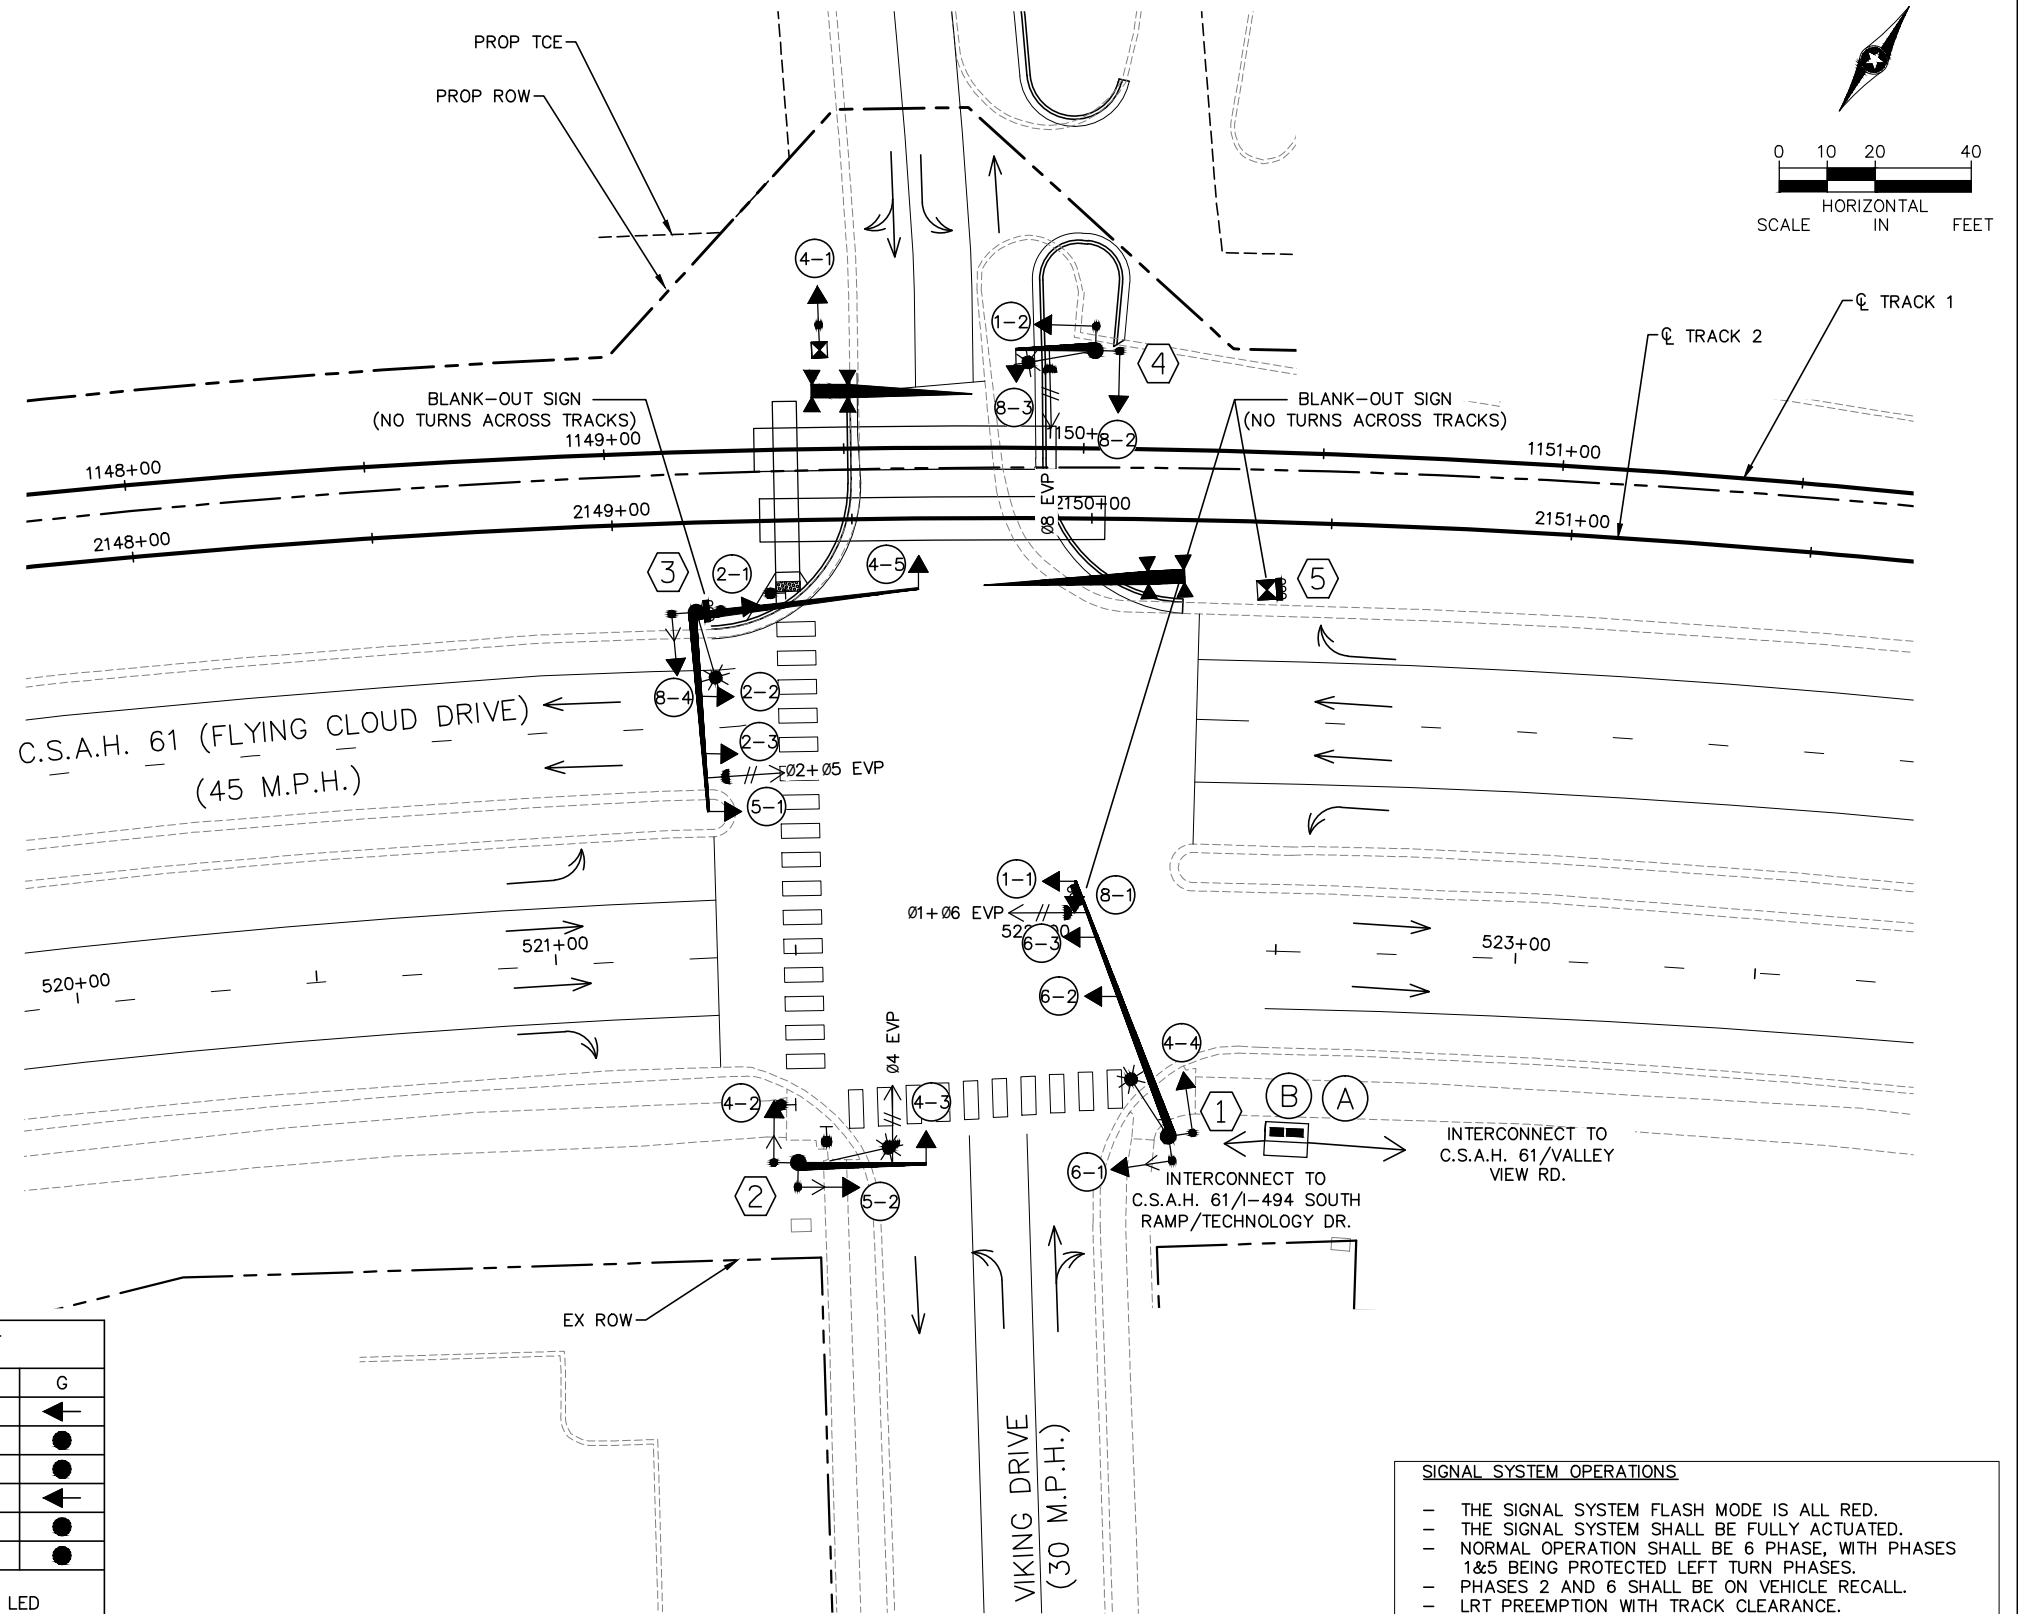

- SIGNAL SYSTEM OPERATIONS**
- THE SIGNAL SYSTEM FLASH MODE IS ALL RED.
 - THE SIGNAL SYSTEM SHALL BE FULLY ACTUATED.
 - NORMAL OPERATION SHALL BE 6 PHASE, WITH PHASES 1&5 BEING PROTECTED LEFT TURN PHASES.
 - PHASES 2 AND 6 SHALL BE ON VEHICLE RECALL.
 - LRT PREEMPTION WITH TRACK CLEARANCE.
 - PHASE 4 INCLUDES TIMED OVERLAP

NO.	DATE	BY	CHECK	DESIGN	REVISION / SUBMITTAL




PRELIMINARY ENGINEERING



WEST-VOLUME 1 (CIVIL)-SEGMENT 1		SHEET
TRAFFIC SIGNAL PLANS-SIGNAL SYSTEM "O"		124
C.S.A.H. 61 (FLYING CLOUD DR.) AT		OF
VIKING DR.		126
DISCIPLINE:	TRAFFIC	SHEET NAME: W1-TRF-SIG-001-09

Aug. 28 2014 08:38 am H: \\Projects\\7984\\3200_PEC-W\\CAD\\SEGMENT-W1\\SHEET\\TRAFFIC\\W1-TFC-SGN-001.dwg By: bbetts

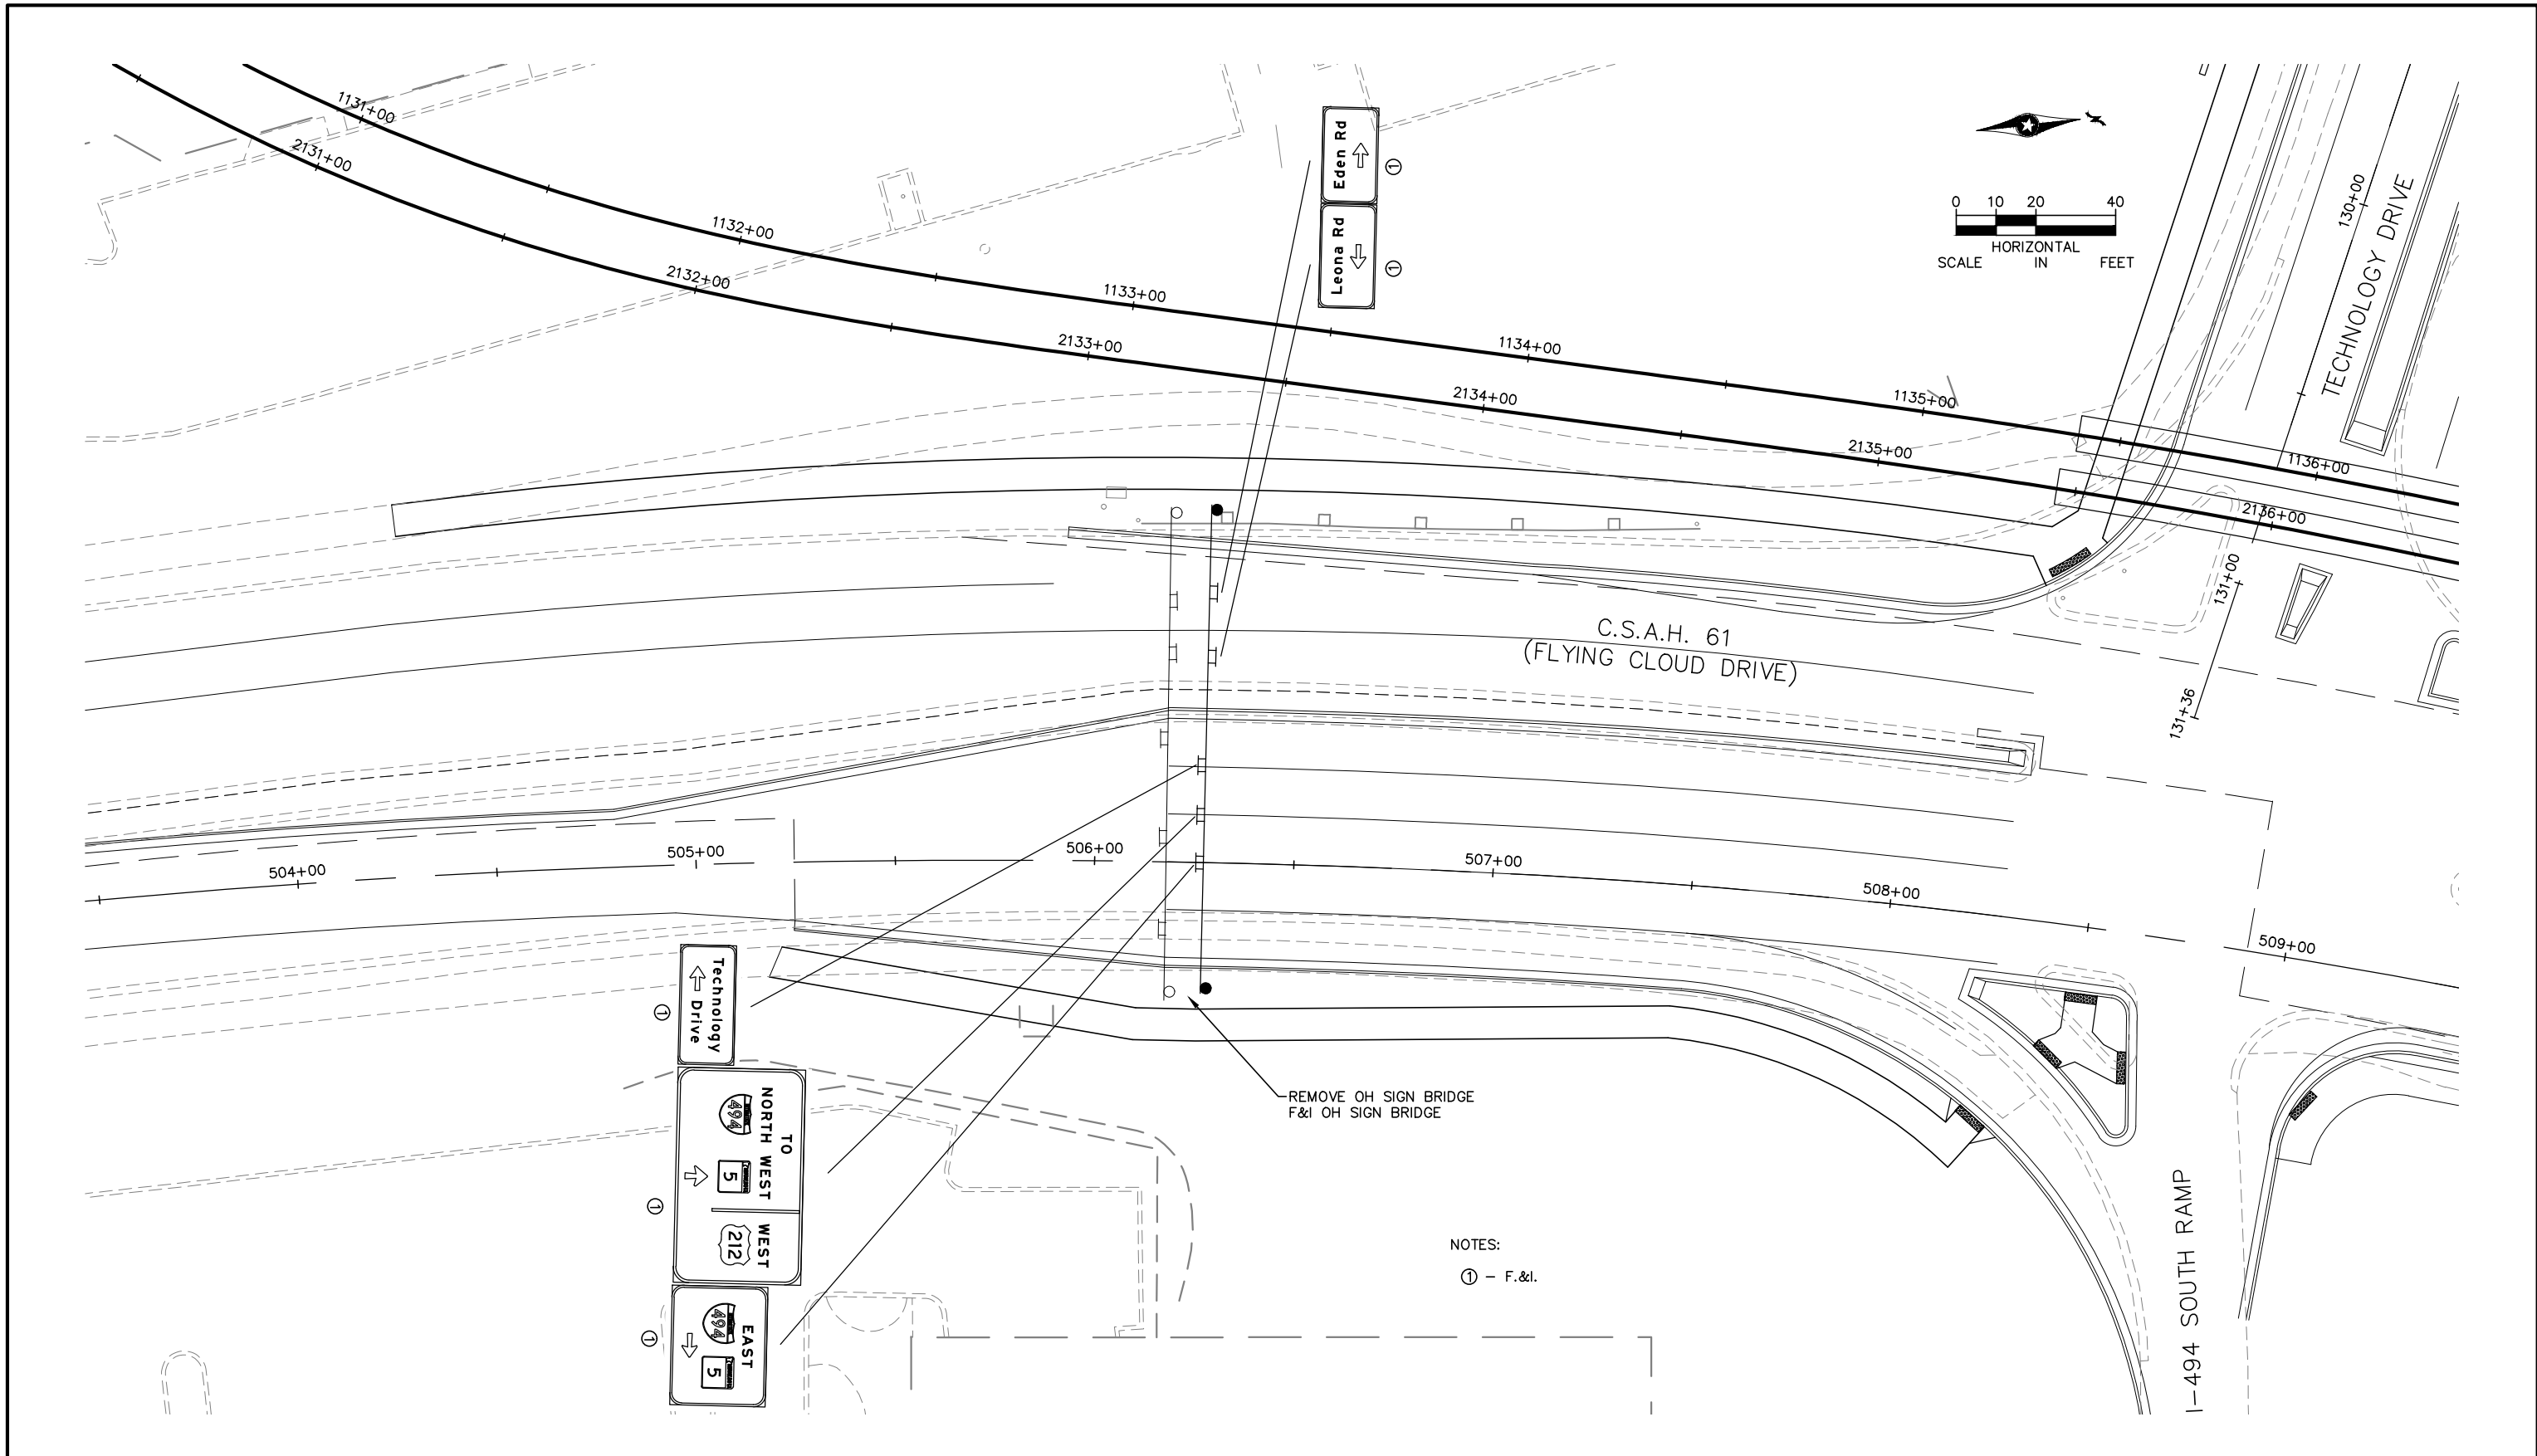

NO.	DATE	BY	CHECK	DESIGN	REVISION / SUBMITTAL



PRELIMINARY ENGINEERING

WEST-VOLUME 1 (CIVIL)-SEGMENT 1


OVERHEAD SIGN PLANS
C.S.A.H. 61 (FLYING CLOUD DR.) AT
I-494 SOUTH RAMP/TECHNOLOGY DR.

DISCIPLINE: TRAFFIC

SHEET NAME: W1-TFC-SGN-01

SHEET 125 OF 126

Aug. 28 2014 08:38 am H:\Projects\7984\3200_PEC-W\CAD\SEGMENT-W1\SHEET\TRAFFIC\W1-TFC-SGN-001.dwg By: bbetts

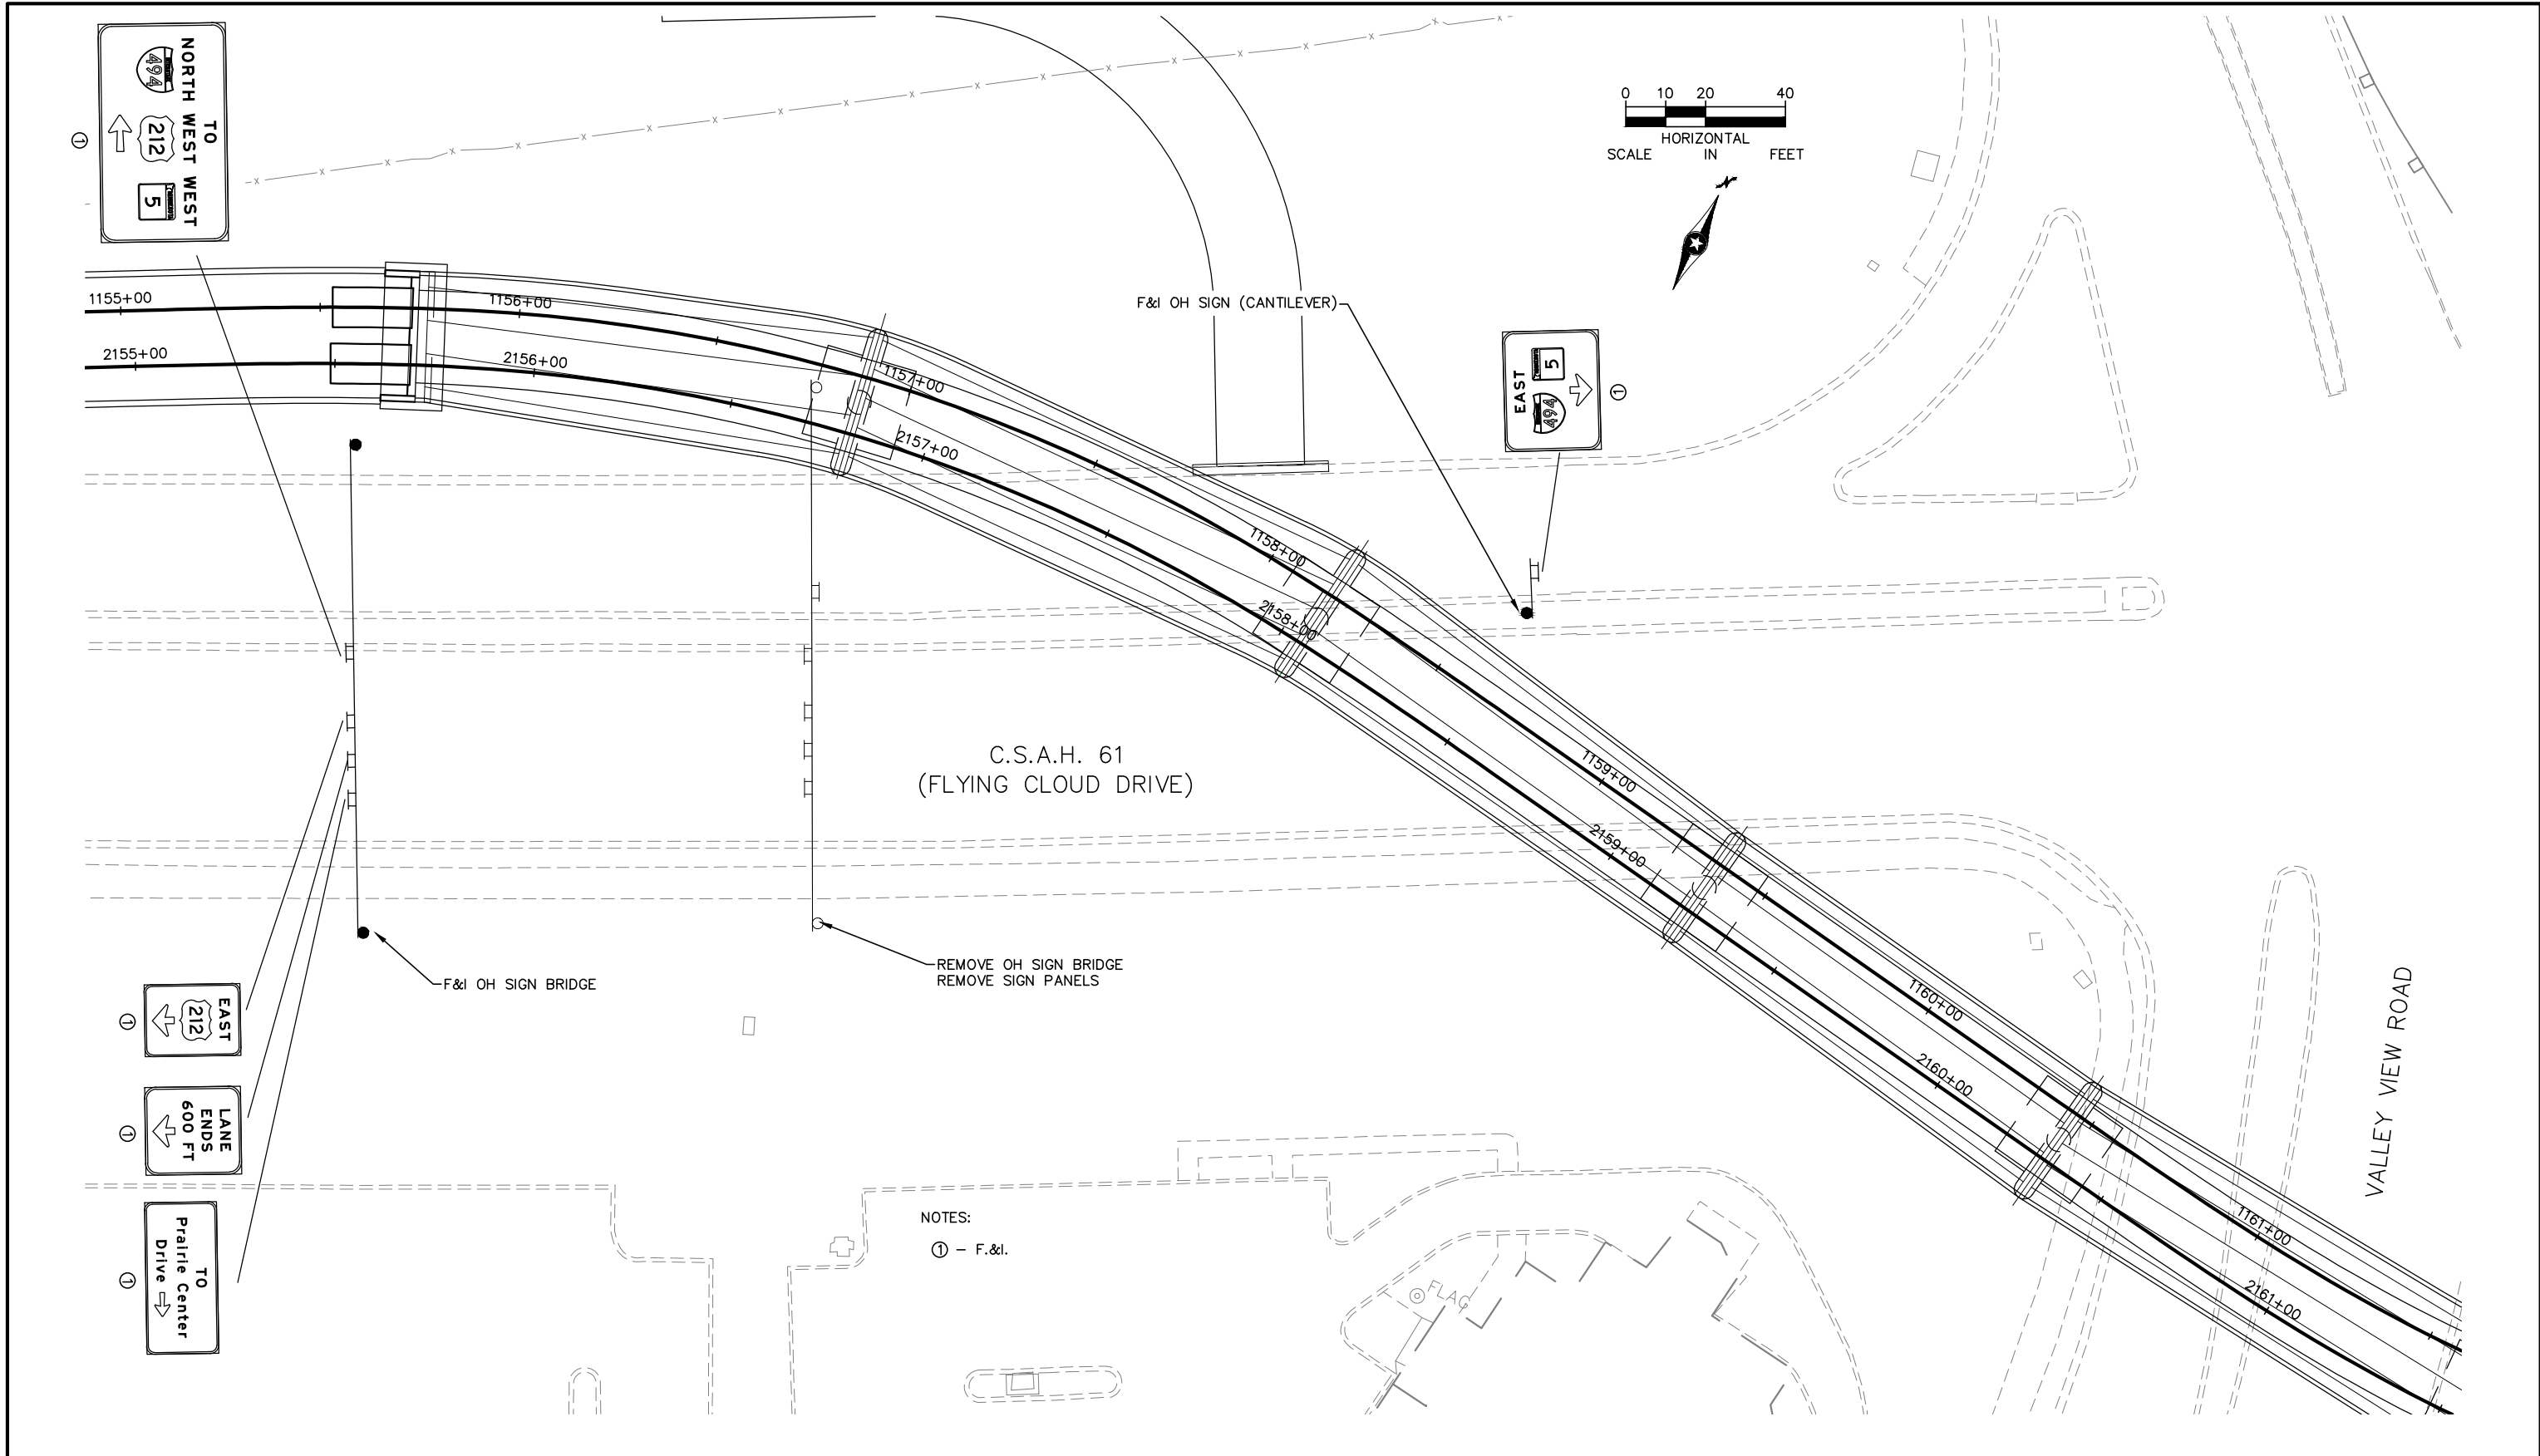

NO.	DATE	BY	CHECK	DESIGN	REVISION / SUBMITTAL



AECOM
Consulting Group, Inc.

SRI
Consulting Group, Inc.

METROPOLITAN
C O U N C I L

SOUTHWEST
Green Line LRT Extension

PRELIMINARY ENGINEERING

WEST-VOLUME 1 (CIVIL)-SEGMENT 1

OVERHEAD SIGN PLANS

C.S.A.H 61 (FLYING CLOUD DR.) AT

VALLEY VIEW RD.

DISCIPLINE: **TRAFFIC**

SHEET NAME: **W1-TFC-SGN-02**

SHEET	126
OF	126